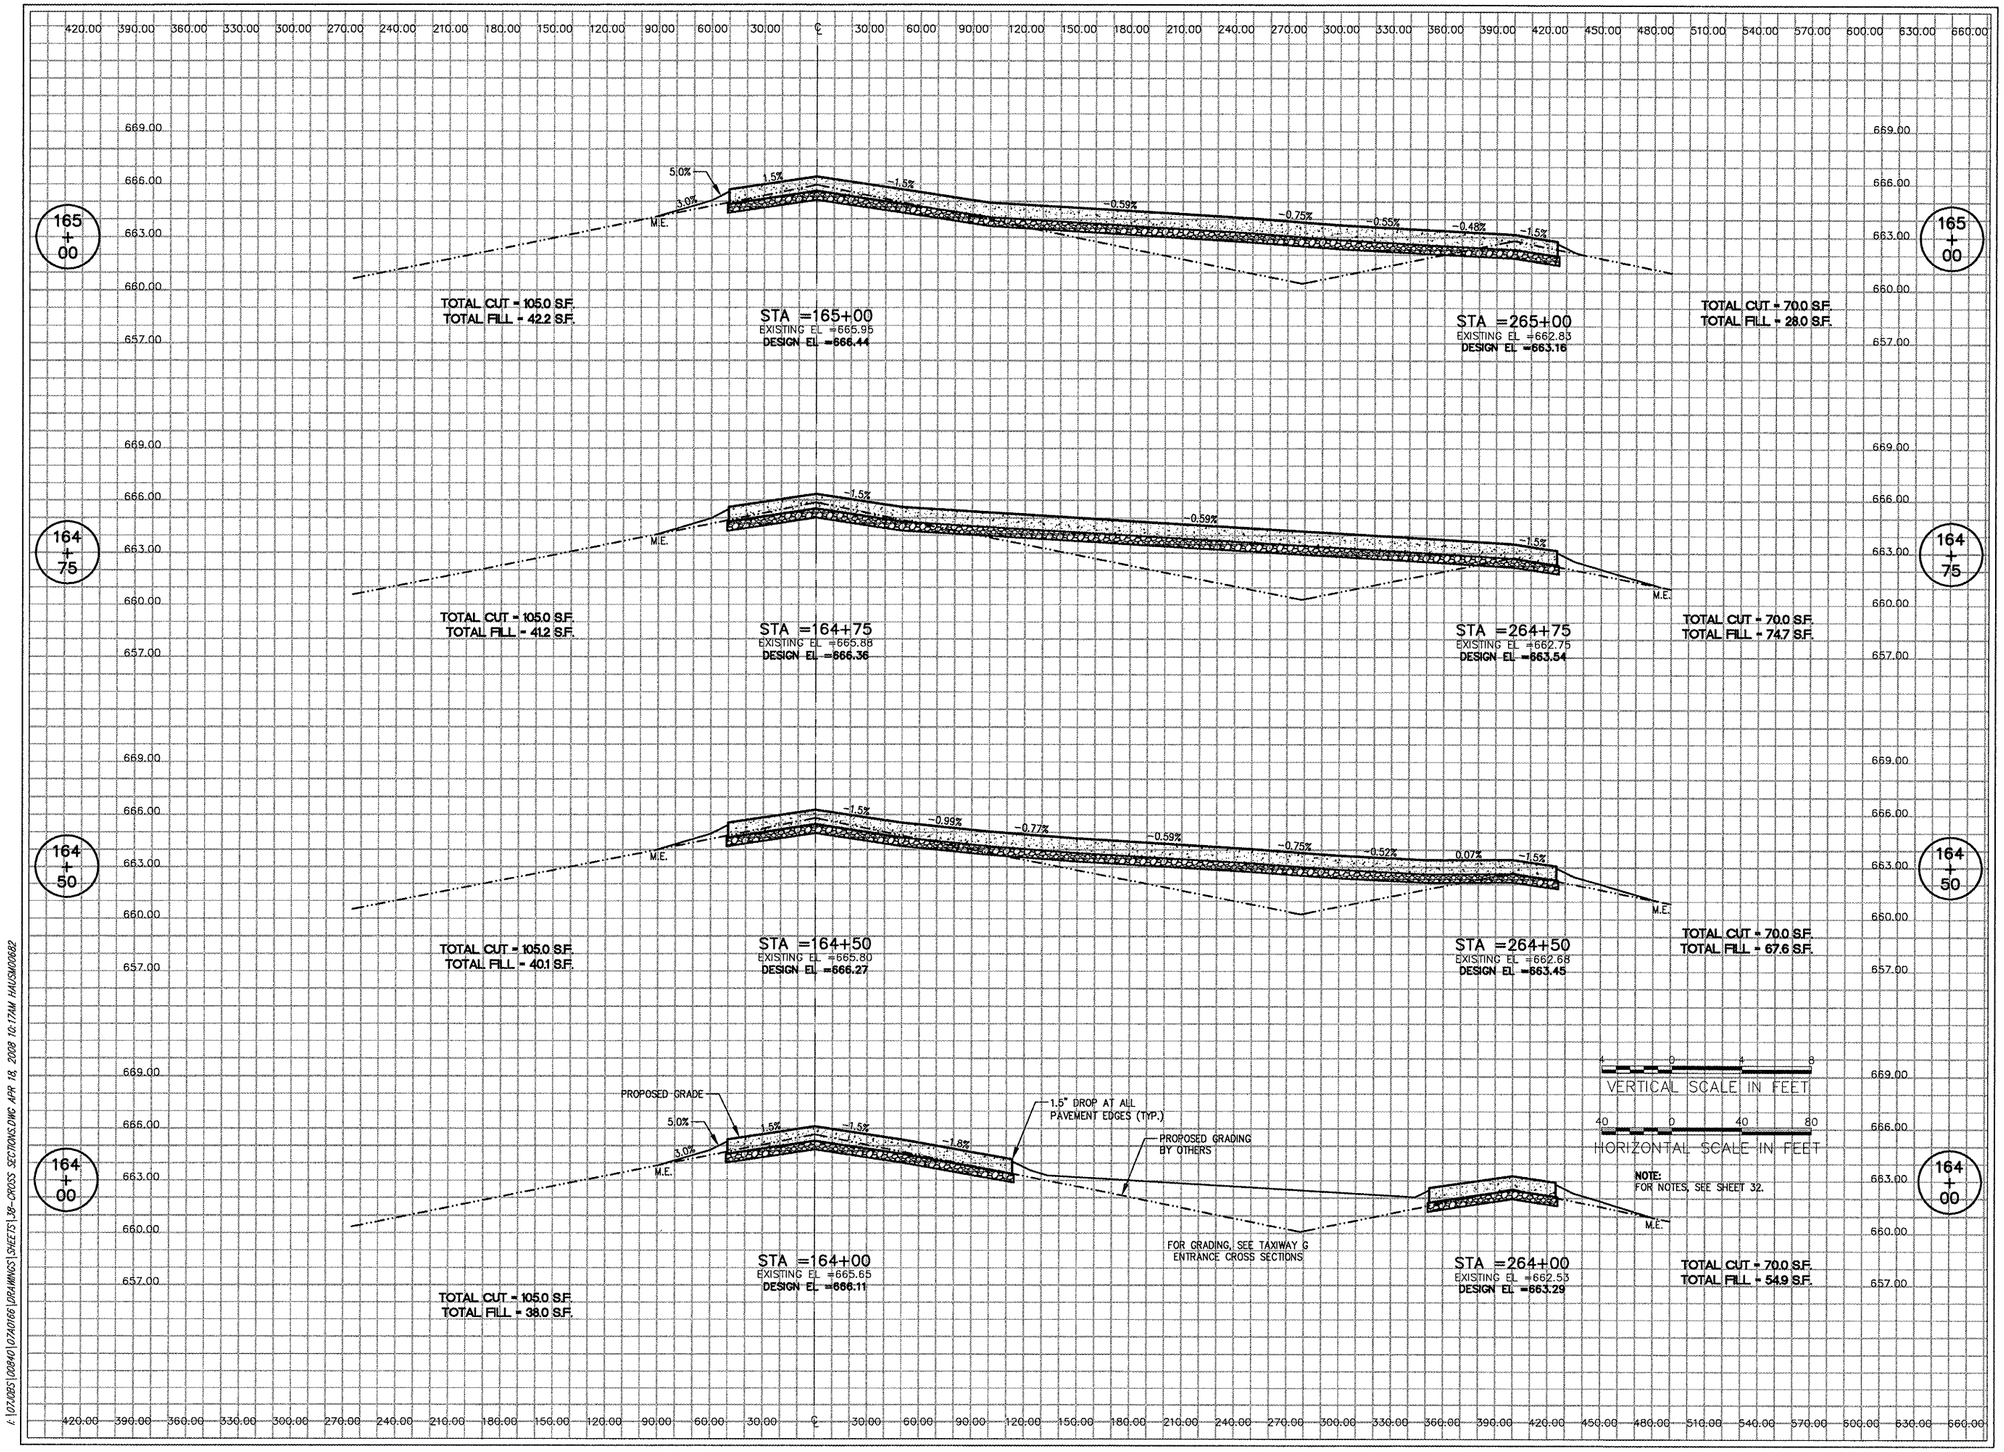

LE039

HANSON

HANSON PROFESSIONAL SERVICES INC.

815 Commerce Drive, Suite 200
Oak Brook, Illinois 60523
Telephone: 630.990.3800
Fax: 630.990.3801

Illinois Professional Design Firm
Registration No. 184-001084

© Copyright Hanson Professional Service Inc. 2008

Chicago-Romeoville Airport

JOLIET REGIONAL PORT DISTRICT

1 George Michas Drive
Romeoville, Illinois 60446
Telephone: 815.838.9497
Fax: 815.838.9524

EXTEND RUNWAY 2-20: CONSTRUCT TAXIWAY TURNAROUND

AIP PROJECT NO. 3-17-0140-B42
IDA PROJECT NO. LOT-3792

No.	Drawing Issue Description	Date	By

Date

APRIL 18, 2008

Sheet Title

CROSS SECTIONS
RUNWAY 2-20
STA. 164+00 THRU
STA. 165+50

07A0166
Project Number

LDH	03/12/08
Layout By	Date
LDH	03/12/08
Designed By	Date
RMH	03/20/08
Reviewed By	Date
LDH	--- | ---
Drawn By	

38

Sheet No.

I:\07JOBS\00840\07A0166\DRAWINGS\SHEETS\38-CROSS SECTIONS.DWG APR 18, 2008 10:17AM HAUSM00682