F.A.P. RTE.	SECTION	COUNTY	TOTAL SHEETS	SHEET NO.
337	20R-5	LAKE	562	145
STA. 9+800		TO STA. 10+125		
FED. ROAD DIST. NO.		ILLINOIS	FED. AID PROJECT	

D-91-552-99 60881

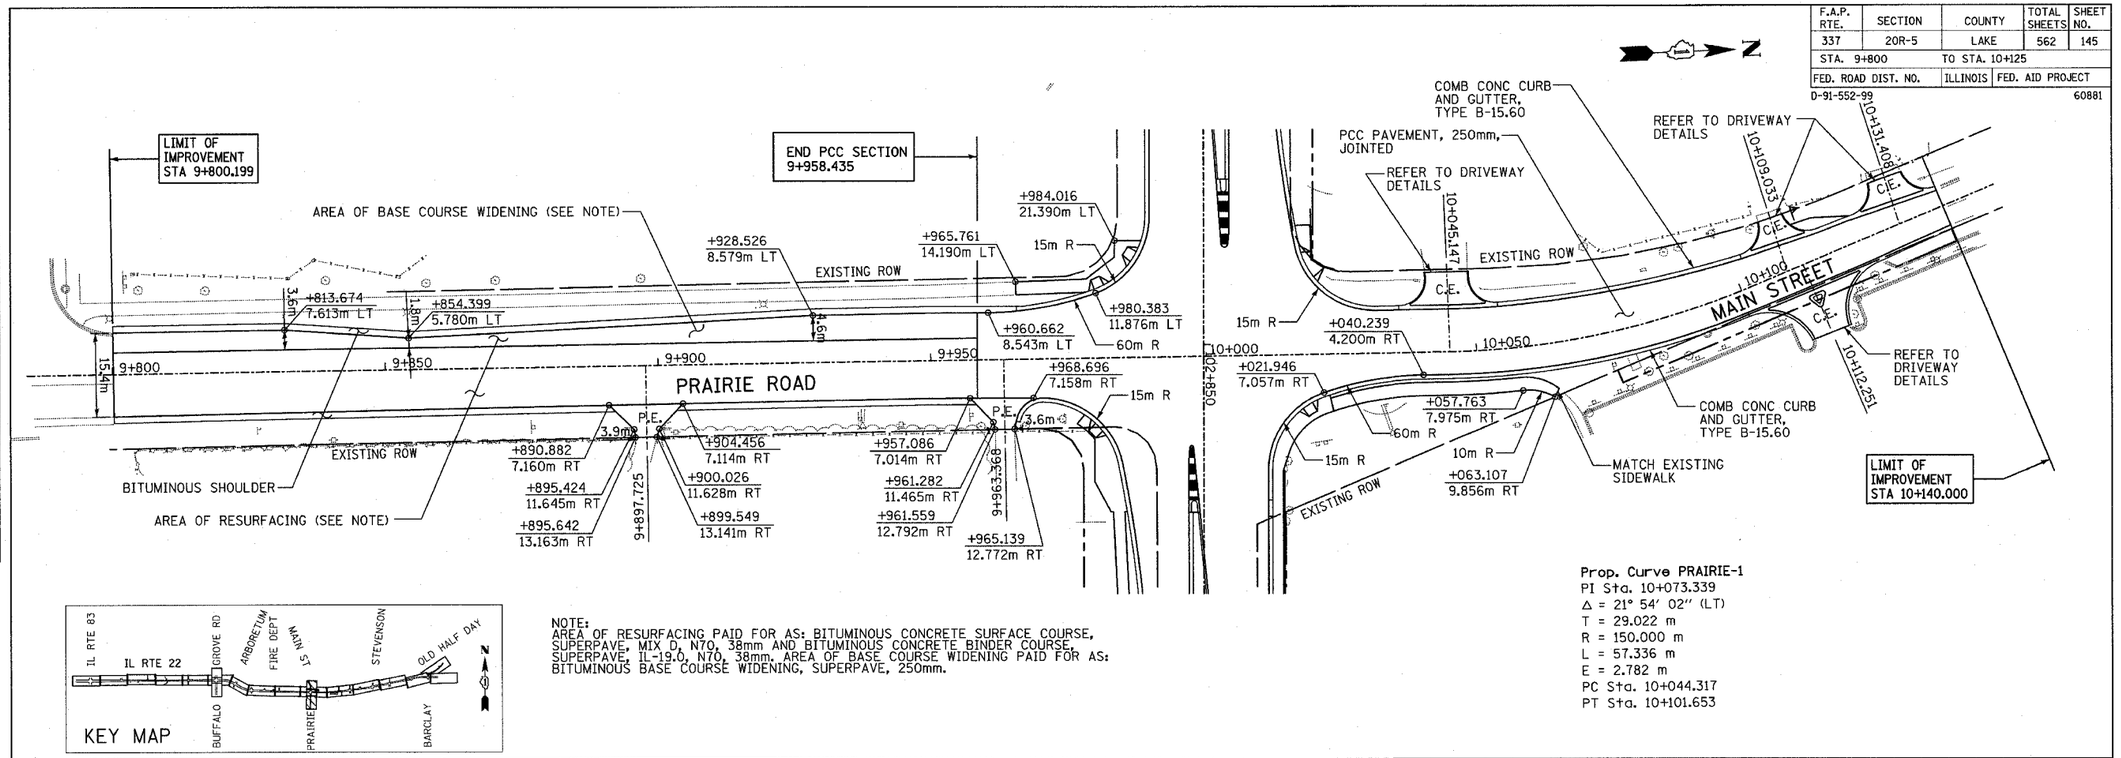

Prop. Curve PRAIRIE-1
PI Sta. 10+073.339
Δ = 21° 54′ 02″ (LT)
T = 29.022 m
R = 150.000 m
L = 57.336 m
E = 2.782 m
PC Sta. 10+044.317
PT Sta. 10+101.653

KEY MAP

NOTE:
AREA OF RESURFACING PAID FOR AS: BITUMINOUS CONCRETE SURFACE COURSE, SUPERPAVE, MIX D, N70, 38mm AND BITUMINOUS CONCRETE BINDER COURSE, SUPERPAVE, IL-19.0, N70, 38mm. AREA OF BASE COURSE WIDENING PAID FOR AS: BITUMINOUS BASE COURSE WIDENING, SUPERPAVE, 250mm.

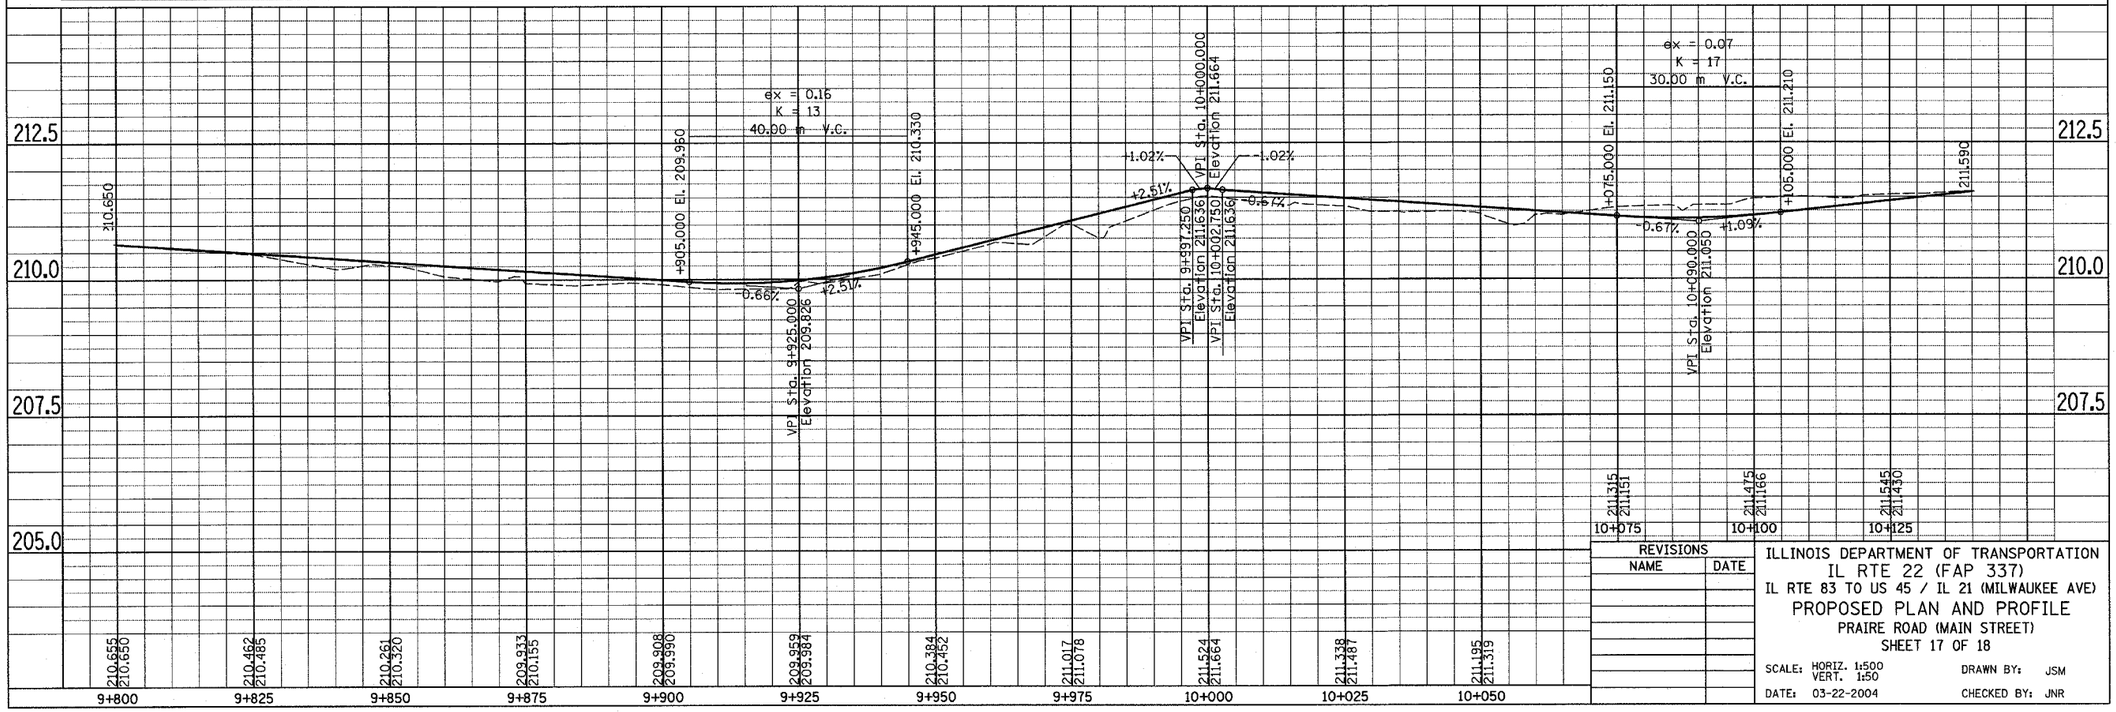

REVISIONS	
NAME	DATE

ILLINOIS DEPARTMENT OF TRANSPORTATION
IL RTE 22 (FAP 337)
IL RTE 83 TO US 45 / IL 21 (MILWAUKEE AVE)
PROPOSED PLAN AND PROFILE
PRAIRE ROAD (MAIN STREET)
SHEET 17 OF 18

SCALE: HORIZ. 1:500 VERT. 1:50
DRAWN BY: JSM
DATE: 03-22-2004
CHECKED BY: JNR

FINAL SURVEY: NOTE BOOK NO. / SURVEYED / PLOTTED / TEMPLATE / AREAS / AREAS CHECKED / BY / DATE

ORIGINAL SURVEY: NOTE BOOK NO. / SURVEYED / PLOTTED / TEMPLATE / AREAS / AREAS CHECKED / BY / DATE

p:\00332\road\22ppsh10a.dgn 03/23/2004 03:56:11 PM