F.A.P. RTE.	SECTION	COUNTY	TOTAL SHEETS	SHEET NO.
337	20R-5	LAKE	562	151
STA.	TO STA.			
FED. ROAD DIST. NO.	ILLINOIS	FED. AID PROJECT		
D-91-552-99				60881

FINAL SURVEY NOTE BOOK NO.	DATE	BY
SURVEYED		
PLOTTED		
TEMPLATE		
AREAS		
AREAS CHECKED		

PRIVATE ENTRANCE STA. 103+106.006

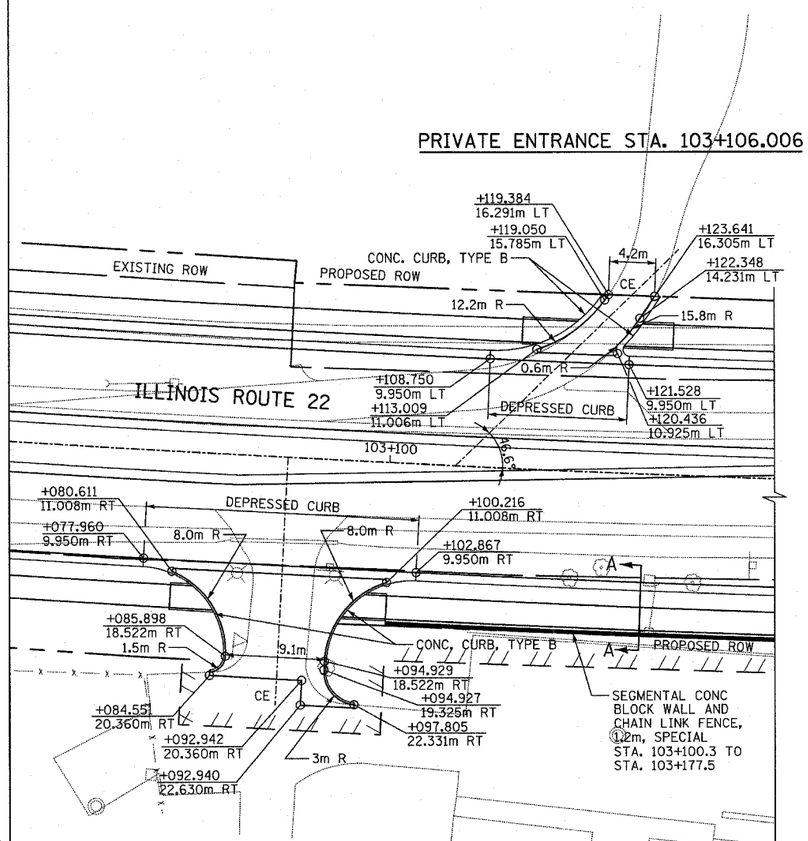

PRIVATE ENTRANCE STA. 103+090.659

ORIGINAL SURVEY NOTE BOOK NO.	DATE	BY
SURVEYED		
PLOTTED		
TEMPLATE		
AREAS		
AREAS CHECKED		

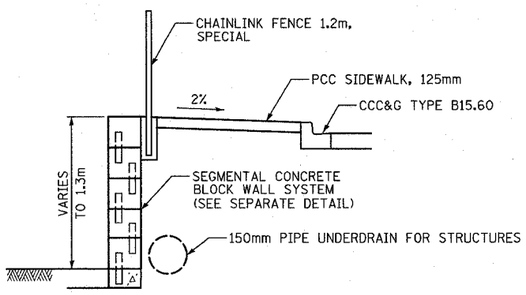

SECTION A-A

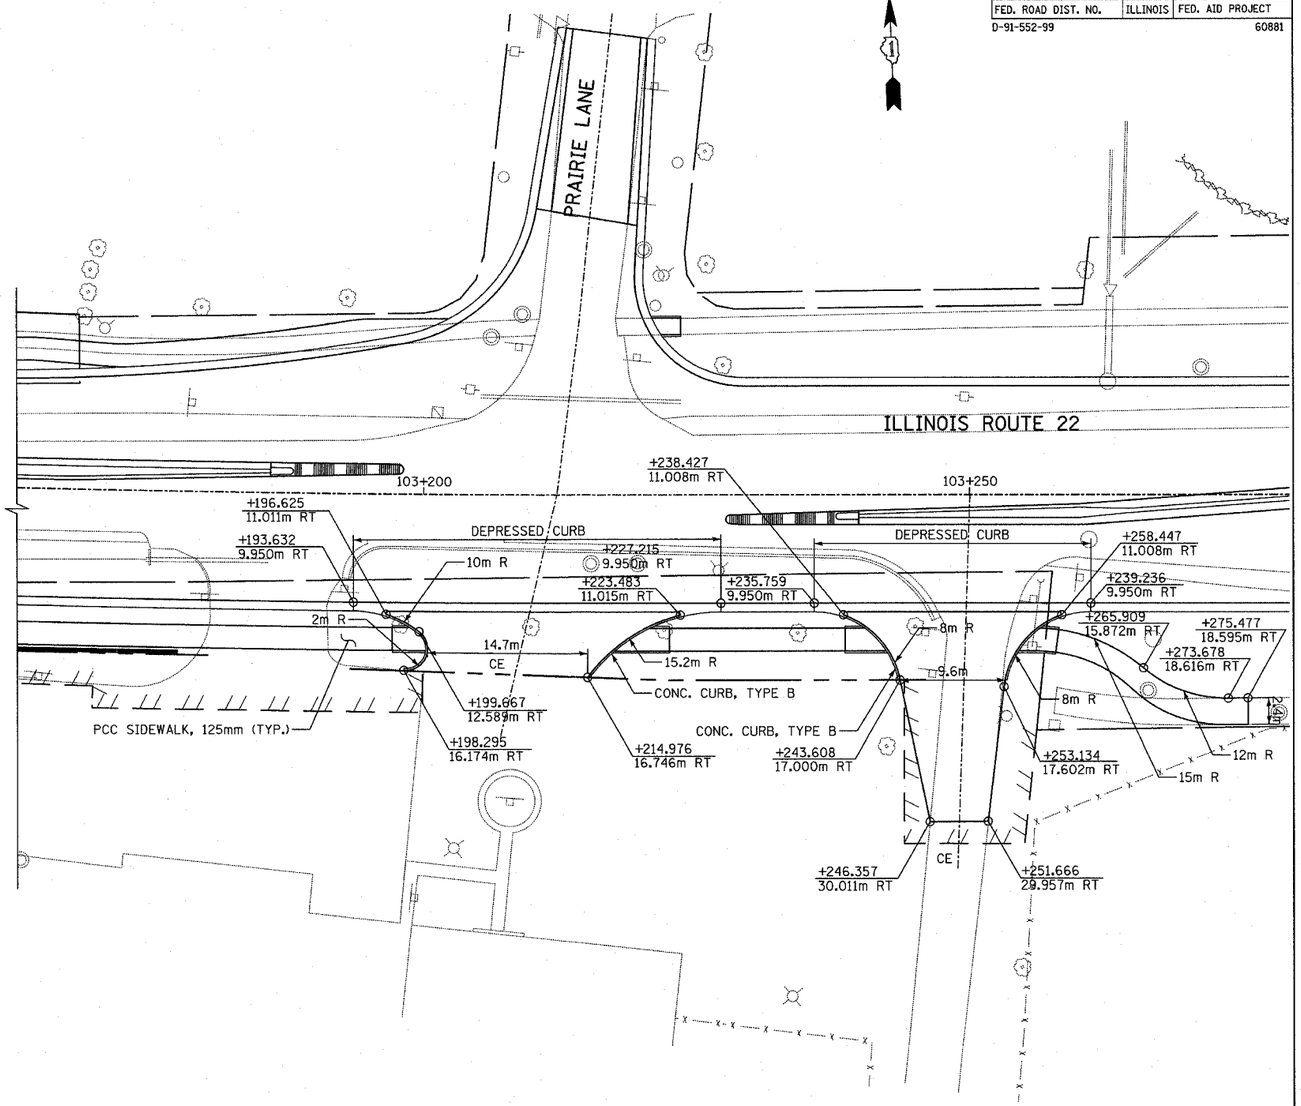

PRIVATE ENTRANCE STA. 103+212.212

PRIVATE ENTRANCE STA. 103+250.045

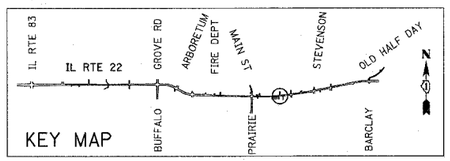

KEY MAP

REVISIONS NAME	DATE

ILLINOIS DEPARTMENT OF TRANSPORTATION
IL RTE 22 (FAP 337)
IL RTE 83 TO US 45 / IL 21 (MILWAUKEE AVE)

DRIVEWAY DETAILS

SCALE: 1:250 DRAWN BY: DLT

DATE: 03-22-2004 CHECKED BY: DAJ

P:\00332\Road\c2dwdet04.dgn 03/23/2004 04:04:34 PM