F.A.P. RTE.	SECTION	COUNTY	TOTAL SHEETS	SHEET NO.
337		LAKE	542	170
STA. 102+050		TO STA. 102+395		
FED. ROAD DIST. NO.		ILLINOIS	FED. AID PROJECT	
D-91-552-99				6088

	DATE
	BY
FINAL SURVEY	SURVEYED
	PLOTTED
NOTE BOOK	TEMPLATE
	AREAS
NO.	AREAS CHECKED

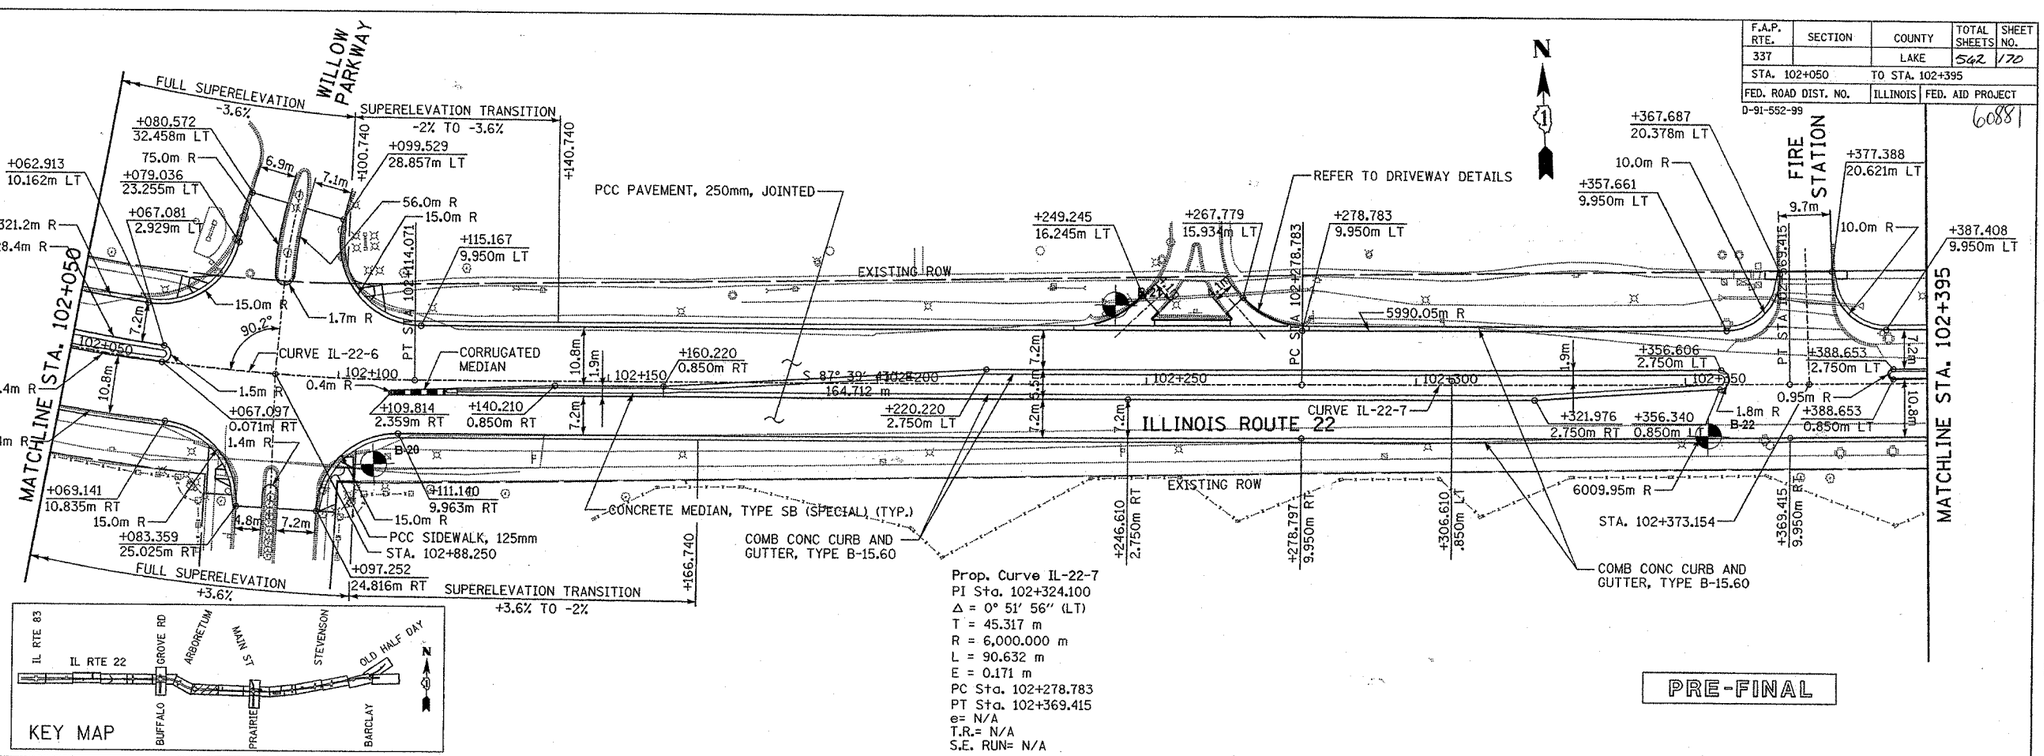

Prop. Curve IL-22-7
PI Sta. 102+324.100
Δ = 0° 51' 56" (LT)
T = 45.317 m
R = 6,000.000 m
L = 90.632 m
E = 0.171 m
PC Sta. 102+278.783
PT Sta. 102+369.415
e= N/A
T.R.= N/A
S.E. RUN= N/A

PRE-FINAL

ORIGINAL SURVEY	DATE
	BY
	SURVEYED
	PLOTTED
NOTE BOOK	TEMPLATE
	AREAS
NO.	AREAS CHECKED

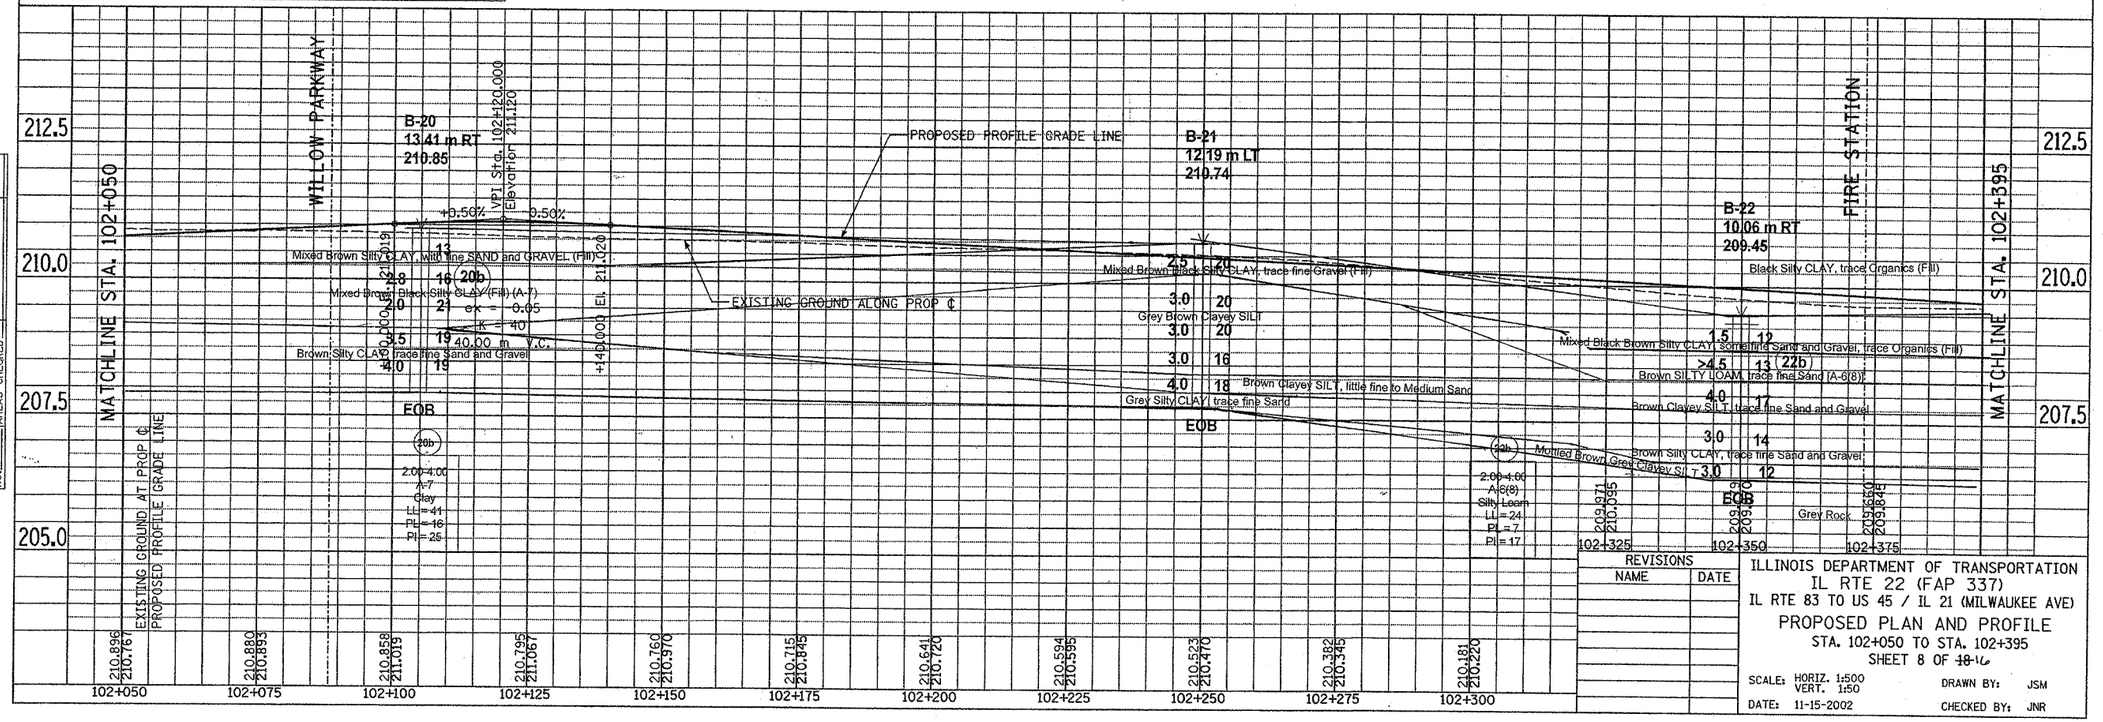

REVISIONS	
NAME	DATE

ILLINOIS DEPARTMENT OF TRANSPORTATION
IL RTE 22 (FAP 337)
IL RTE 83 TO US 45 / IL 21 (MILWAUKEE AVE)
PROPOSED PLAN AND PLOTTED
STA. 102+050 TO STA. 102+395
SHEET 8 OF ~~18~~ 16

SCALE: HORIZ. 1:500 VERT. 1:50
DRAWN BY: JSM
DATE: 11-15-2002
CHECKED BY: JNR

d:\60032\dgn\60032sht08.dgn 11/22/2002 08:32:15 AM