F.A.P. RTE.	SECTION	COUNTY	TOTAL SHEETS	SHEET NO.
337		LAKE	562	171
STA. 102+395		TO STA. 102+720		
FED. ROAD DIST. NO.		ILLINOIS	FED. AID PROJECT	
D-91-552-99				

60881

FINAL SURVEY NOTE BOOK	DATE	BY
SURVEYED		
PLOTTED		
TEMPLATE		
AREAS		
AREAS CHECKED		
NO.		

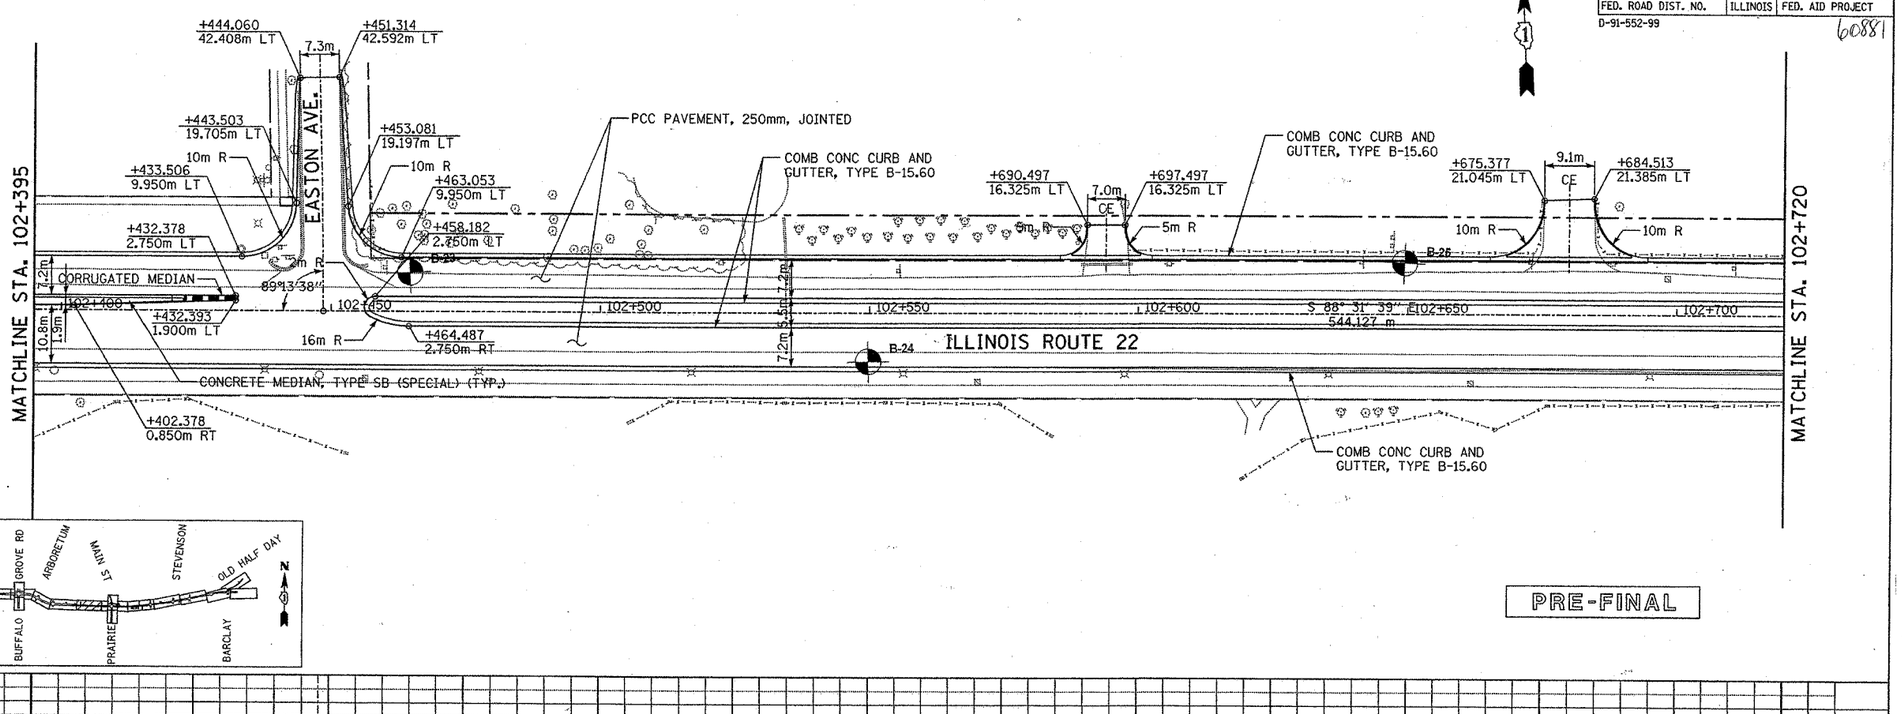

PRE-FINAL

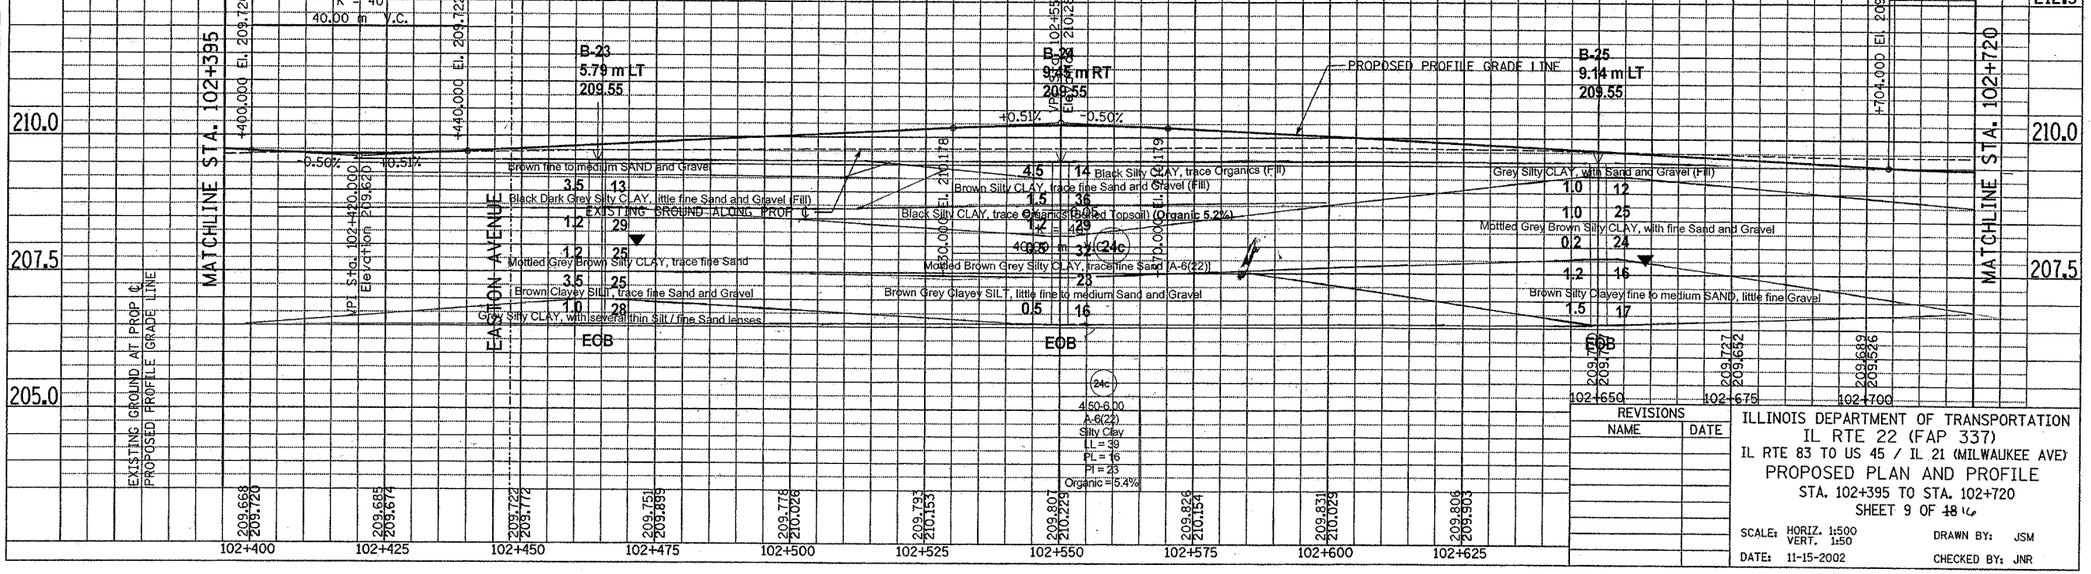

REVISIONS	
NAME	DATE

ILLINOIS DEPARTMENT OF TRANSPORTATION
IL RTE 22 (FAP 337)
IL RTE 83 TO US 45 / IL 21 (MILWAUKEE AVE)
PROPOSED PLAN AND PROFILE
STA. 102+395 TO STA. 102+720
SHEET 9 OF ~~18~~ 17

SCALE: HORIZ. 1:500
VERT. 1:50
DRAWN BY: JSM
DATE: 11-15-2002
CHECKED BY: JNR

M:\dgn\2002\Roads\Sheets\02sheets.dgn 01/22/2003 08:48:32.500