F.A.P. RTE.	SECTION	COUNTY	TOTAL SHEETS	SHEET NO.
337		LAKE	562	179
STA. 9+800		TO STA. 10+125		
FED. ROAD DIST. NO.		ILLINOIS	FED. AID PROJECT	
D-91-552-99				

60881

FINAL SURVEY — NOTE BOOK — NO. — DATE / BY / SURVEYED / PLOTTED / TEMPLATE AREAS / AREAS CHECKED

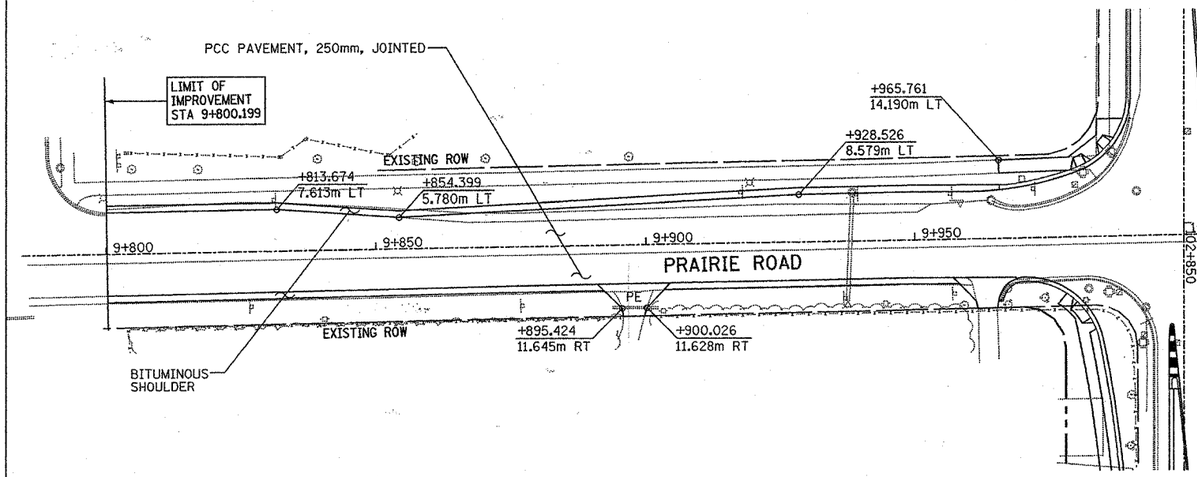

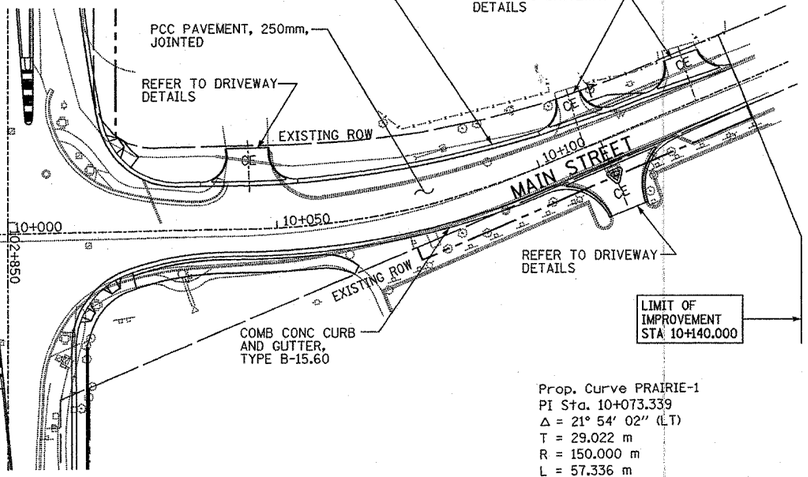

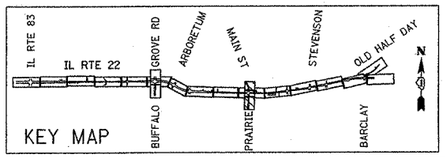

Prop. Curve PRAIRIE-1
PI Sta. 10+073.339
Δ = 21° 54′ 02″ (LT)
T = 29.022 m
R = 150.000 m
L = 57.336 m
E = 2.782 m
PC Sta. 10+044.317
PT Sta. 10+101.653

PRE-FINAL

ORIGINAL SURVEY — NOTE BOOK — NO. — DATE / BY / SURVEYED / PLOTTED / TEMPLATE AREAS / AREAS CHECKED

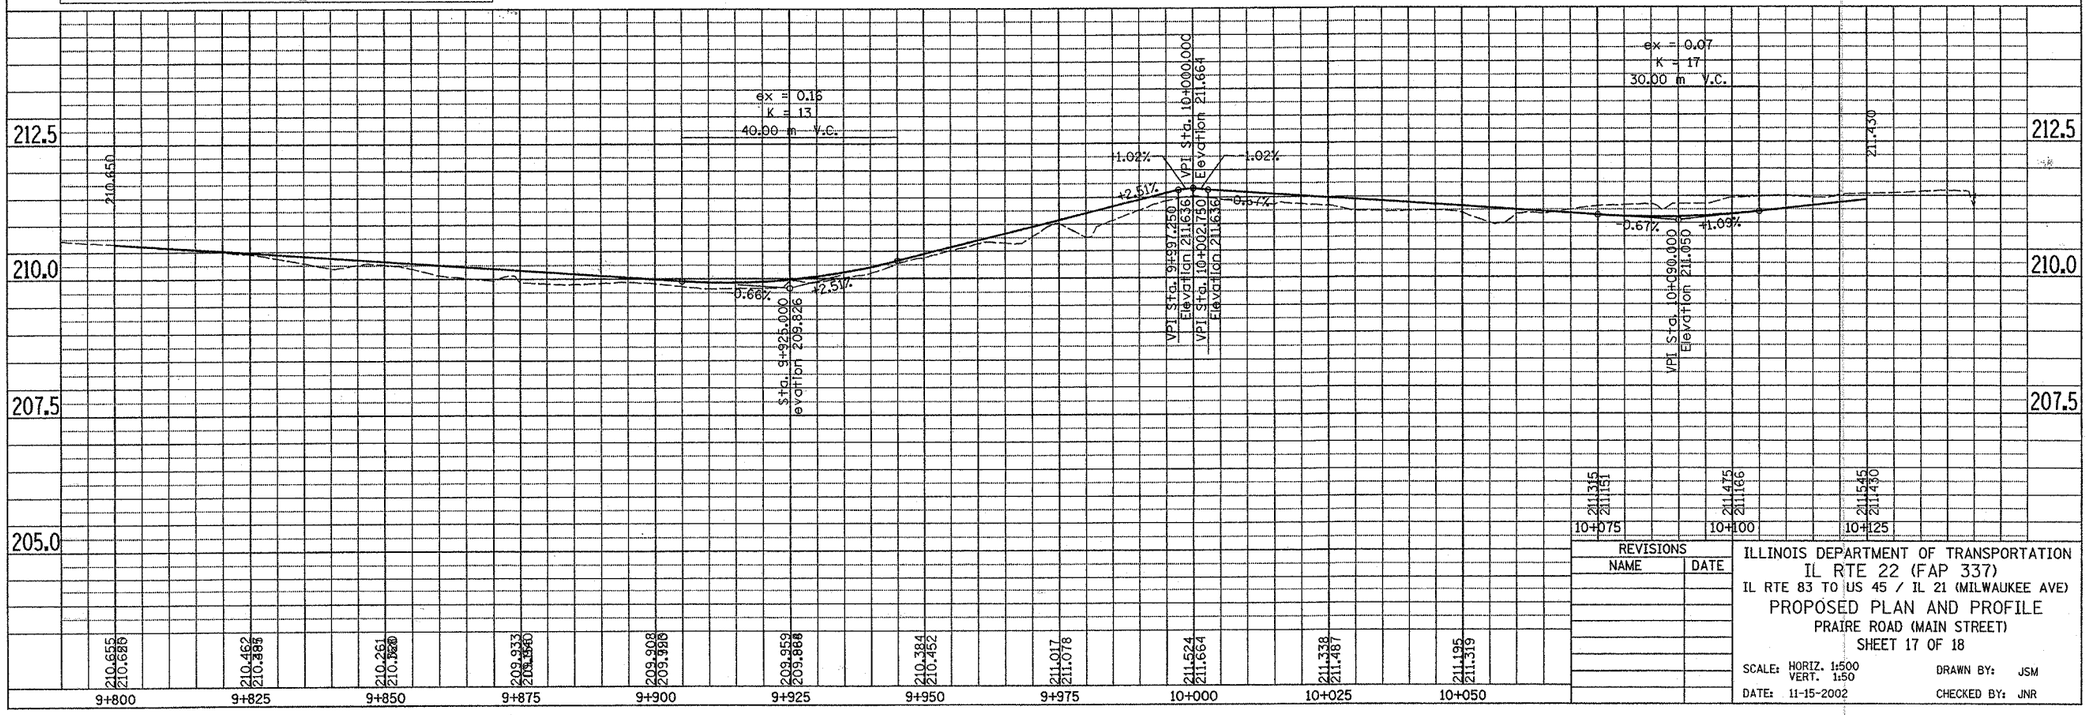

REVISIONS	
NAME	DATE

ILLINOIS DEPARTMENT OF TRANSPORTATION
IL RTE 22 (FAP 337)
IL RTE 83 TO US 45 / IL 21 (MILWAUKEE AVE)
PROPOSED PLAN AND PROFILE
PRAIRE ROAD (MAIN STREET)
SHEET 17 OF 18

SCALE: HORIZ. 1:500 VERT. 1:50 — DRAWN BY: JSM
DATE: 11-15-2002 — CHECKED BY: JNR

A:\0052\Work\025sht01.dgn 01/22/2003 08:34:03 AM