F.A.P. RTE.	SECTION	COUNTY	TOTAL SHEETS	SHEET NO.
337	20R-5	LAKE	562	188
STA. 104+410		TO STA. 104+615		
FED. ROAD DIST. NO.		ILLINOIS	FED. AID PROJECT	
D-91-552-99				60881

FINAL SURVEY	DATE
	BY
SURVEYED	
PLOTTED	
NOTE BOOK	TEMPLATE
NO.	AREAS CHECKED

ORIGINAL SURVEY	DATE
	BY
SURVEYED	
PLOTTED	
NOTE BOOK	TEMPLATE
NO.	AREAS CHECKED

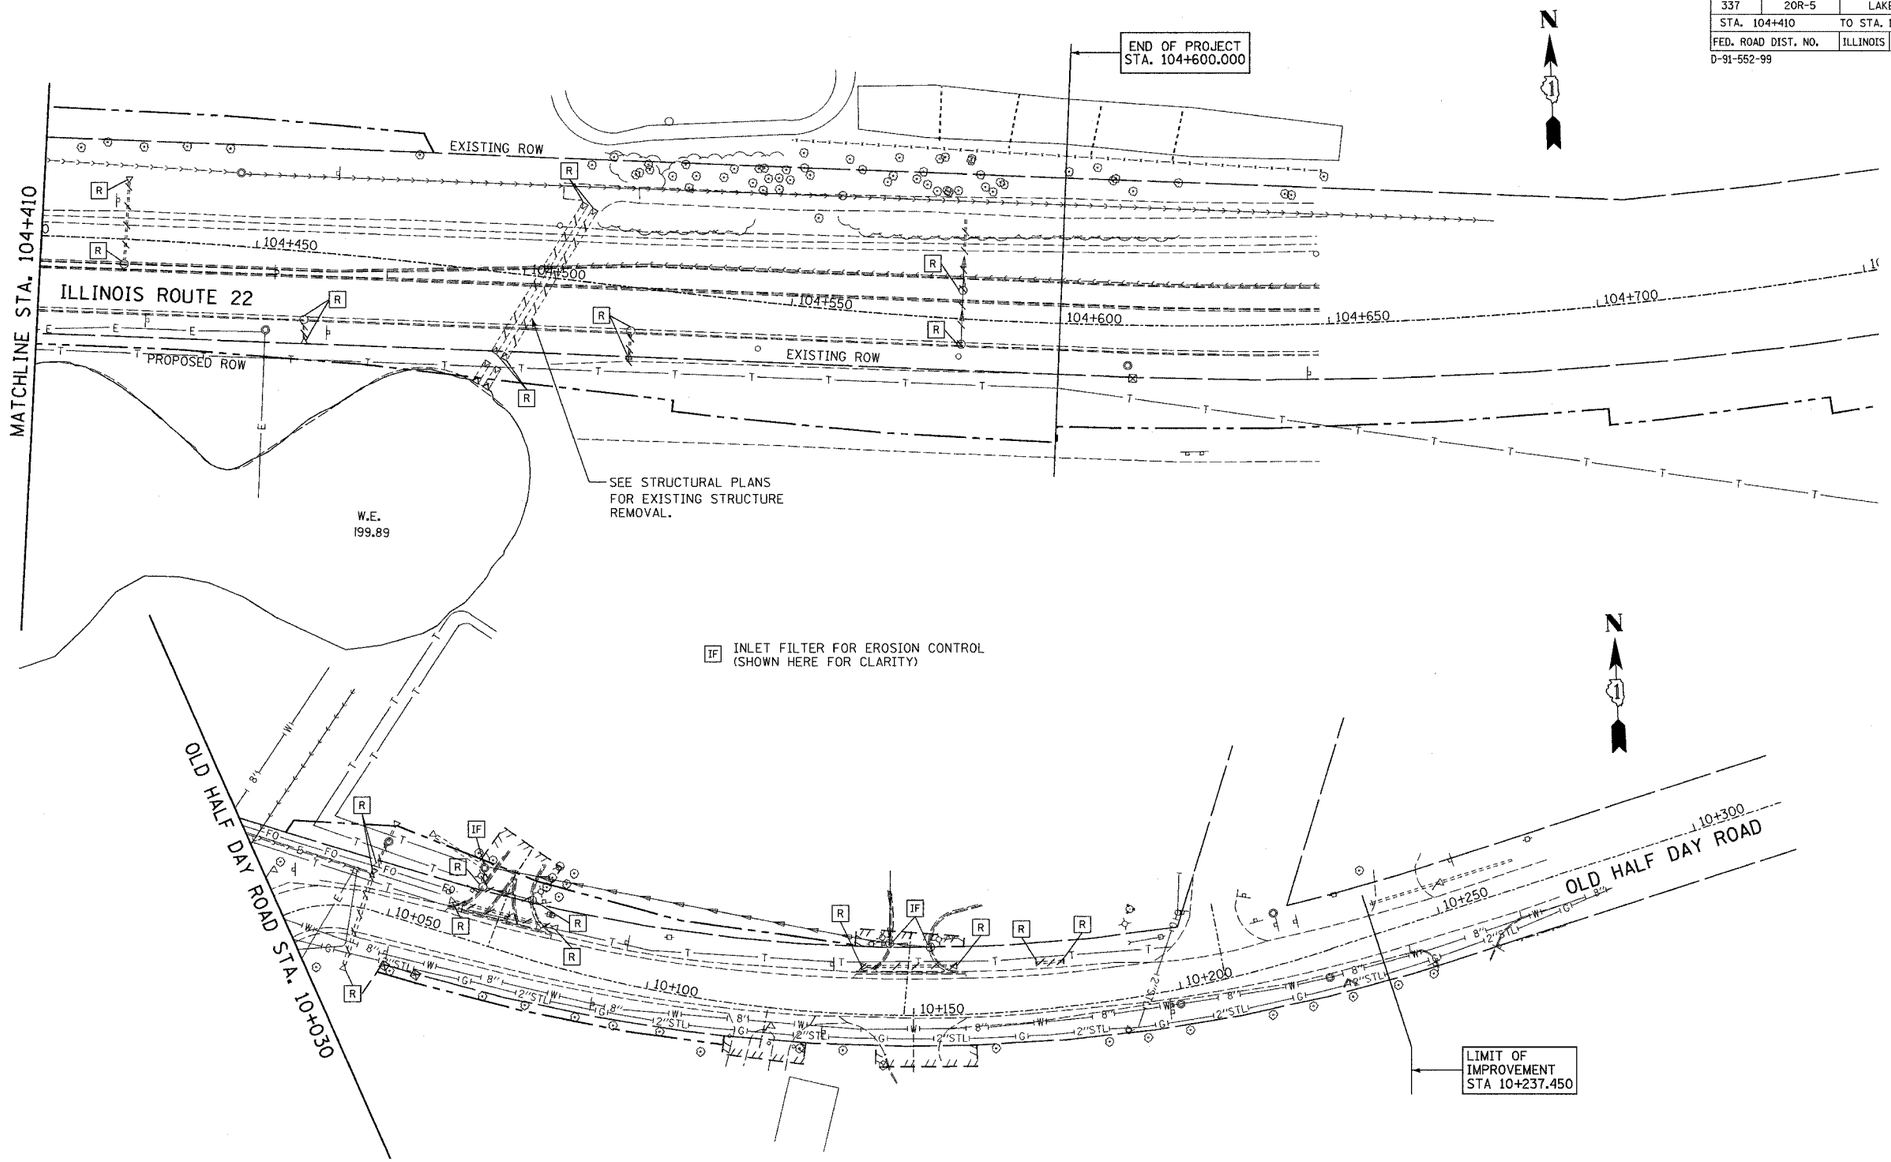

IF INLET FILTER FOR EROSION CONTROL (SHOWN HERE FOR CLARITY)

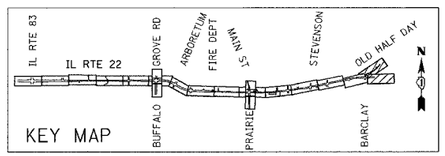

REVISIONS	
NAME	DATE

ILLINOIS DEPARTMENT OF TRANSPORTATION
IL RTE 22 (FAP 337)
IL RTE 83 TO US 45 / IL 21 (MILWAUKEE AVE)
DRAINAGE REMOVAL PLAN
STA. 104+410 TO STA. 104+615 AND
OLD HALF DAY ROAD
SHEET 8 OF 9

SCALE: 1:500 DRAWN BY: JSM

DATE: 03-22-2004 CHECKED BY: JNR

M:\60337\Roadway\Drawings\06.dgn 10/25/2004 11:49:01 AM