F.A.P. RTE.	SECTION	COUNTY	TOTAL SHEETS	SHEET NO.
337	2DR-5	LAKE	562	192
STA. 100+475		TO STA. 100+835		
FED. ROAD DIST. NO.		ILLINOIS	FED. AID PROJECT	
D-91-552-99			60881	

FINAL SURVEY	BY	DATE
SURVEYED		
PLOTTED		
NOTE BOOK	TEMPLATE	
NO.	AREAS	CHECKED

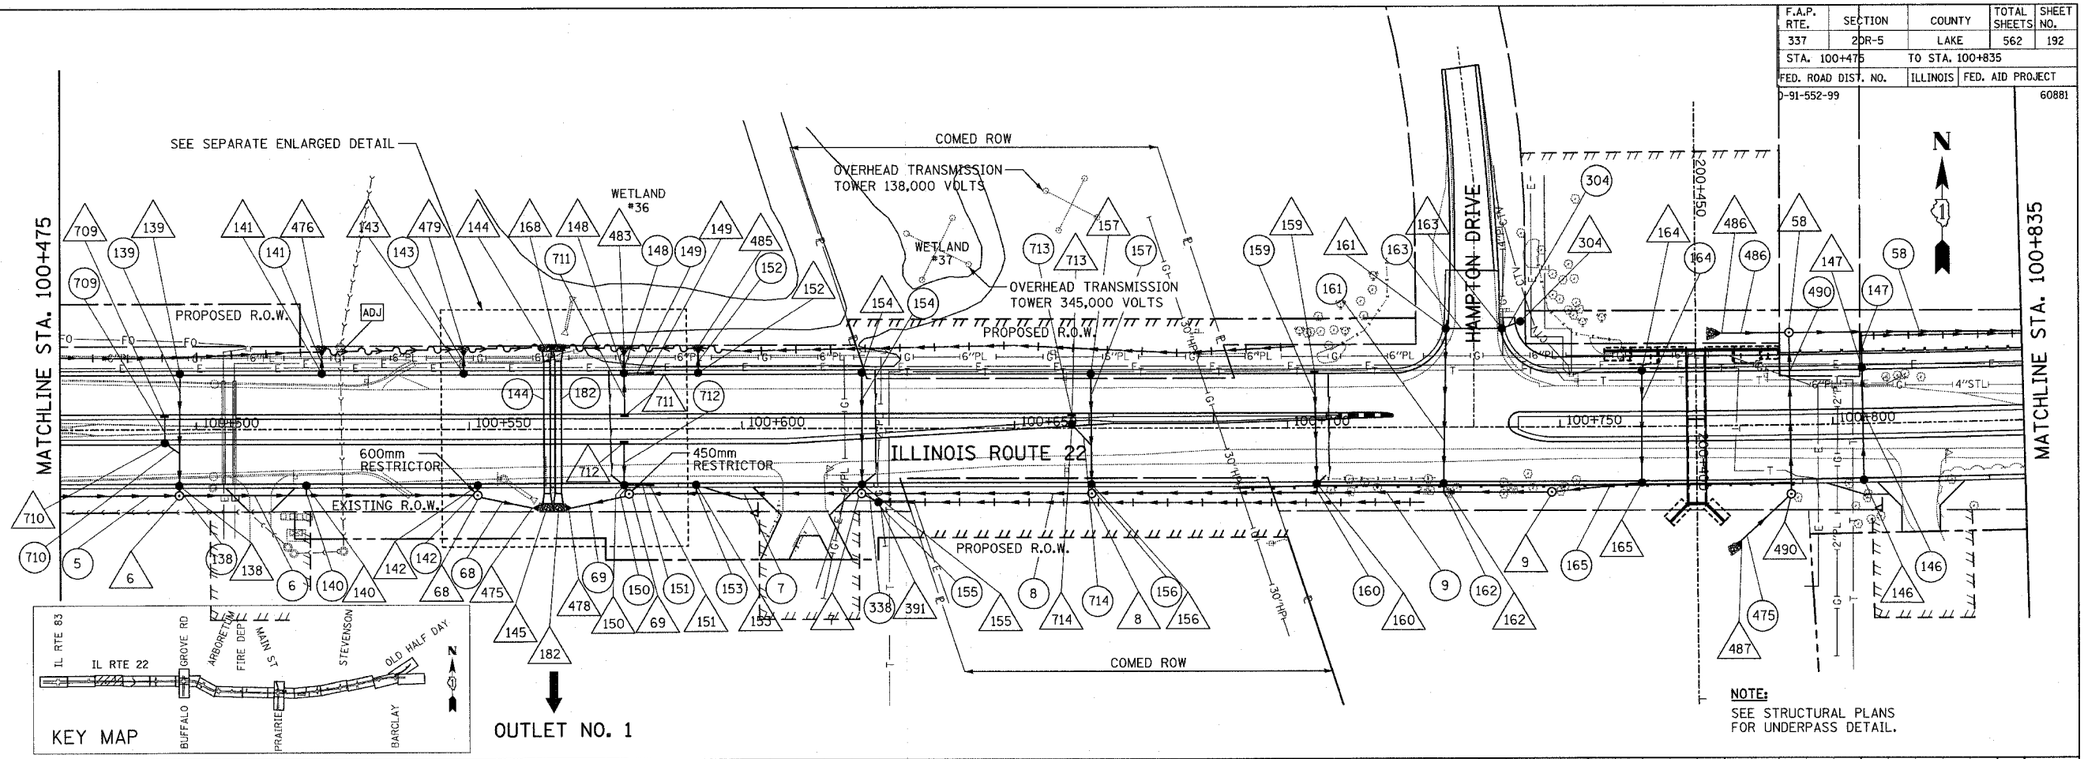

ORIGINAL SURVEY	BY	DATE
SURVEYED		
PLOTTED		
NOTE BOOK	TEMPLATE	
NO.	AREAS	CHECKED

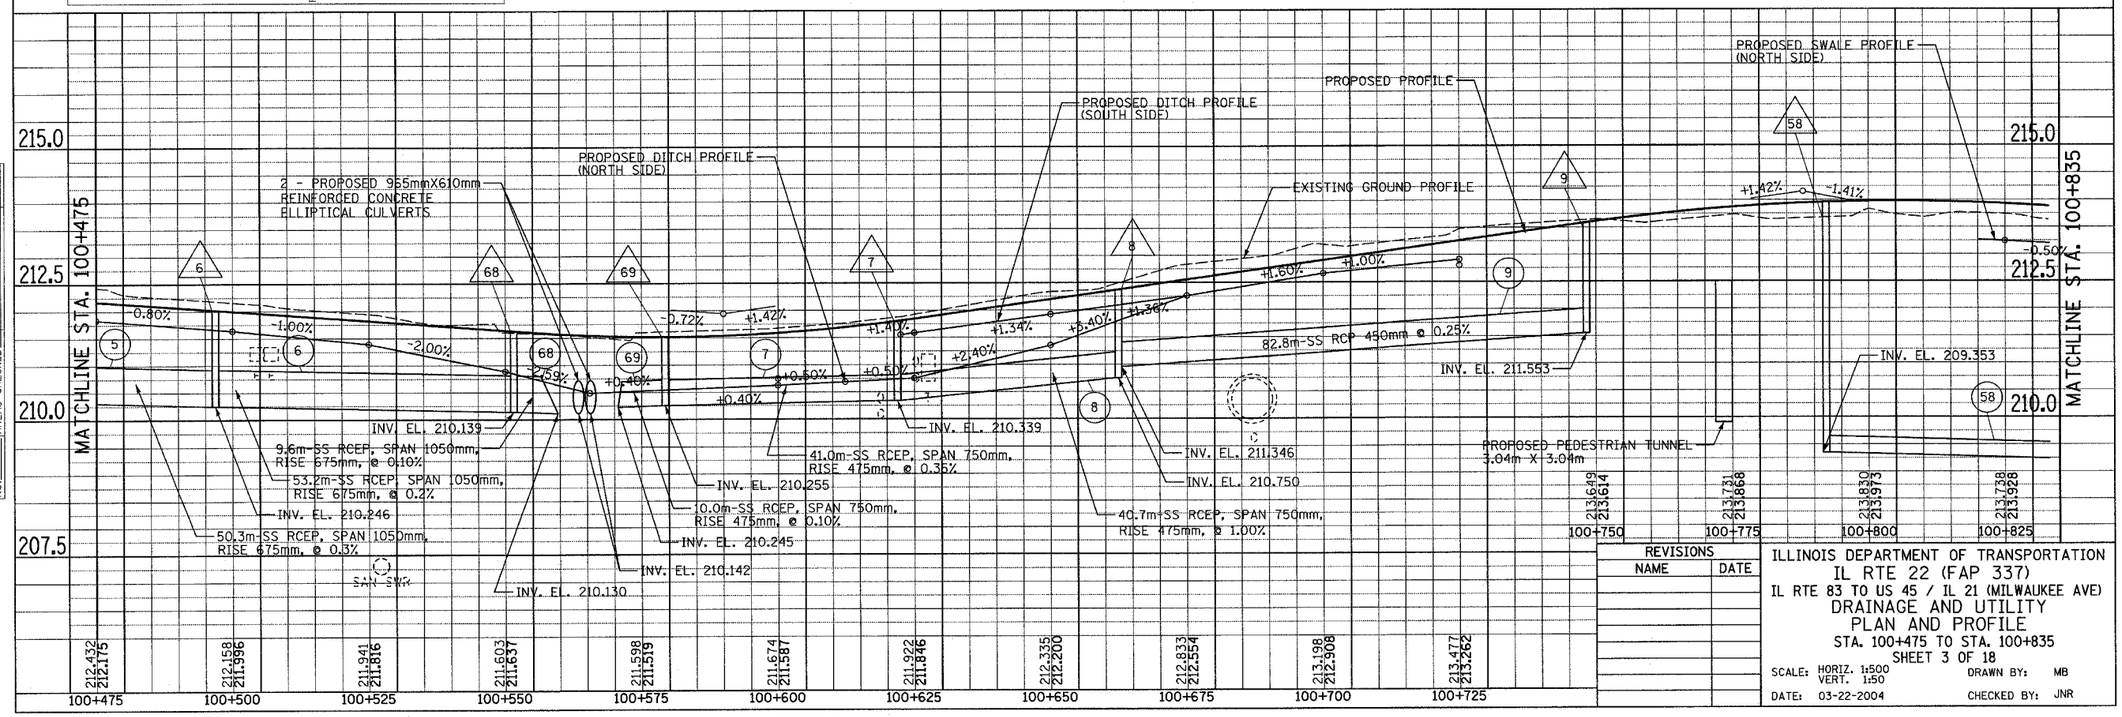

REVISIONS	
NAME	DATE

ILLINOIS DEPARTMENT OF TRANSPORTATION
IL RTE 22 (FAP 337)
IL RTE 83 TO US 45 / IL 21 (MILWAUKEE AVE)
DRAINAGE AND UTILITY PLAN AND PROFILE
STA. 100+475 TO STA. 100+835
SHEET 3 OF 18

SCALE: HORIZ. 1:500 VERT. 1:50 DRAWN BY: MB
DATE: 03-22-2004 CHECKED BY: JNR

o:\00332\Road\22dr5sh03.dgn 04/15/2004 03:27:15 PM