F.A.P. RTE.	SECTION	COUNTY	TOTAL SHEETS	SHEET NO.
337	20R-5	LAKE	562	197
STA. 102+050		TO STA. 102+395		
FED. ROAD DIST. NO.		ILLINOIS	FED. AID PROJECT	

D-91-552-99 60881

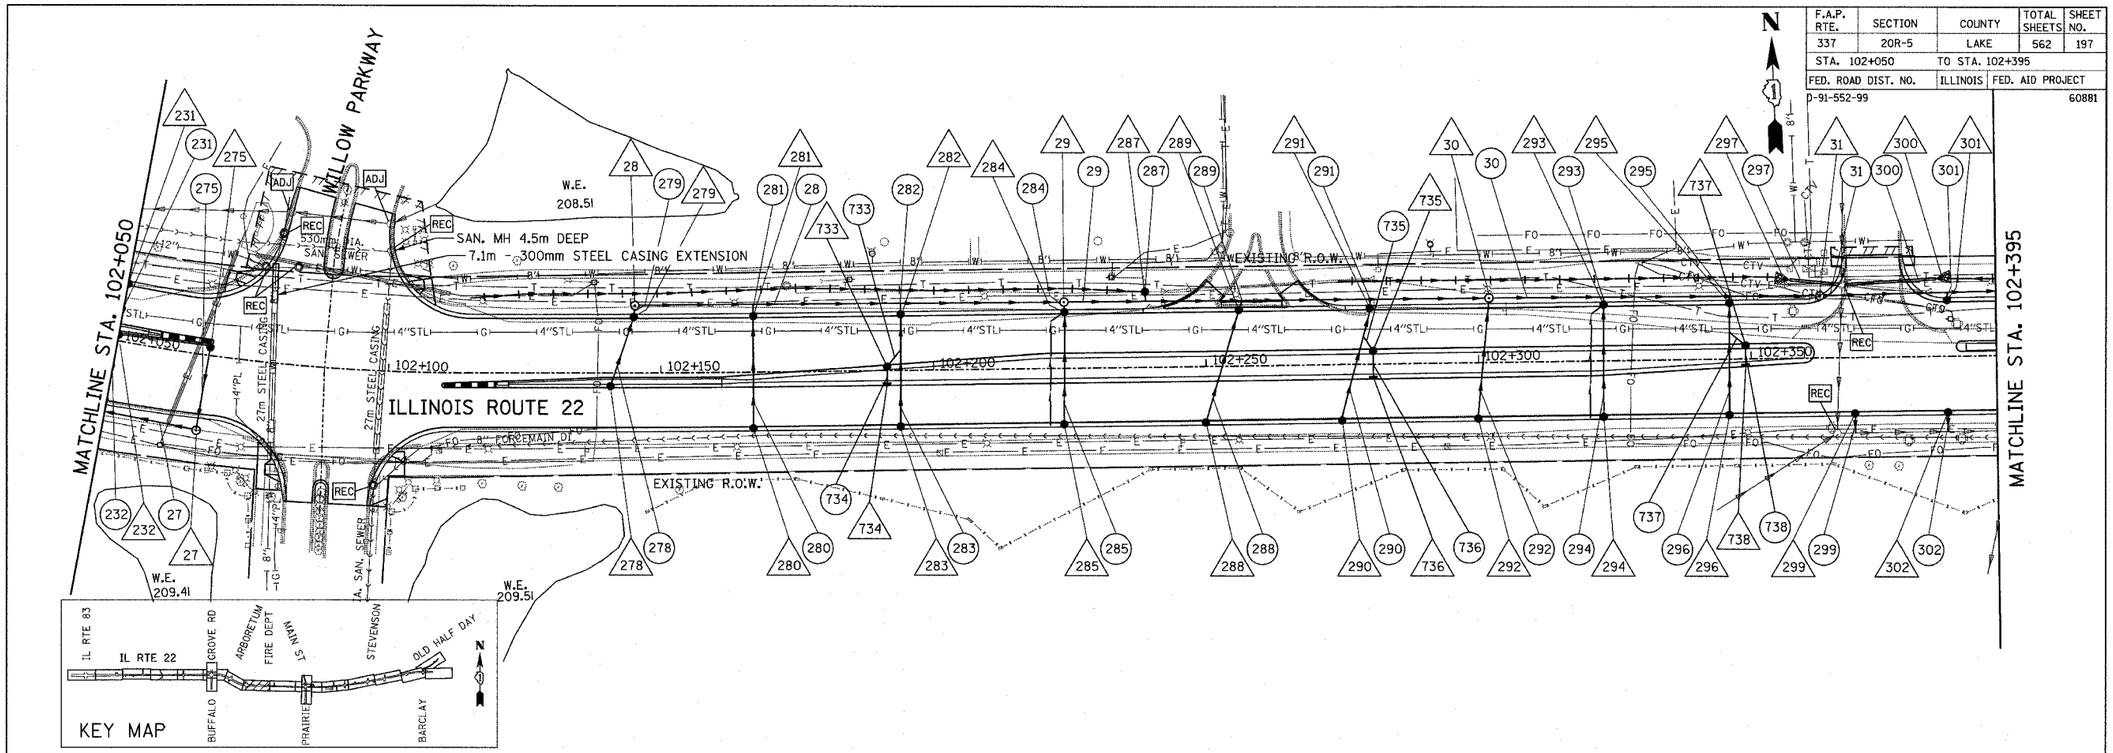

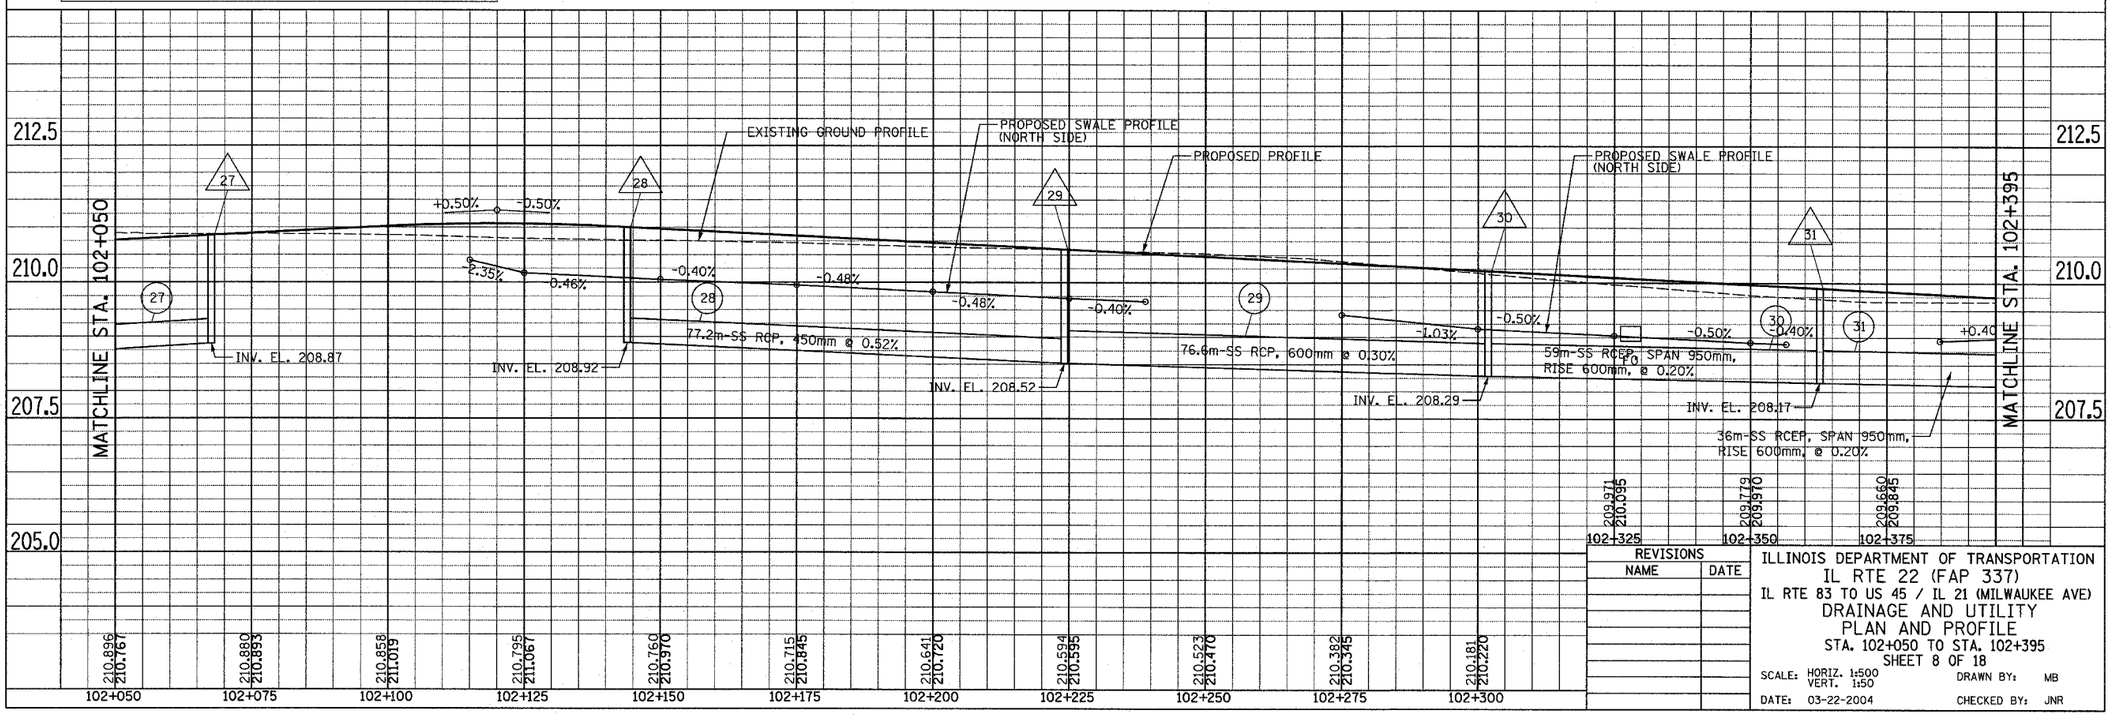

REVISIONS	
NAME	DATE

ILLINOIS DEPARTMENT OF TRANSPORTATION
IL RTE 22 (FAP 337)
IL RTE 83 TO US 45 / IL 21 (MILWAUKEE AVE)
DRAINAGE AND UTILITY
PLAN AND PROFILE
STA. 102+050 TO STA. 102+395
SHEET 8 OF 18

SCALE: HORIZ. 1:500 VERT. 1:50 DRAWN BY: MB
DATE: 03-22-2004 CHECKED BY: JNR

FINAL SURVEY: SURVEYED / PLOTTED / TEMPLATE / AREAS / AREAS CHECKED — NOTE BOOK NO. — BY — DATE

ORIGINAL SURVEY: SURVEYED / PLOTTED / TEMPLATE / AREAS / AREAS CHECKED — NOTE BOOK NO. — BY — DATE

P:\00332\Road\22drsh08.dgn 05/14/2004 02:14:16 PM