F.A.P. RTE.	SECTION	COUNTY	TOTAL SHEETS	SHEET NO.
337	20R-5	LAKE	562	204
STA. 104+410		TO STA. 104+615		
FED. ROAD DIST. NO.		ILLINOIS	FED. AID PROJECT	
D-91-552-99			60881	

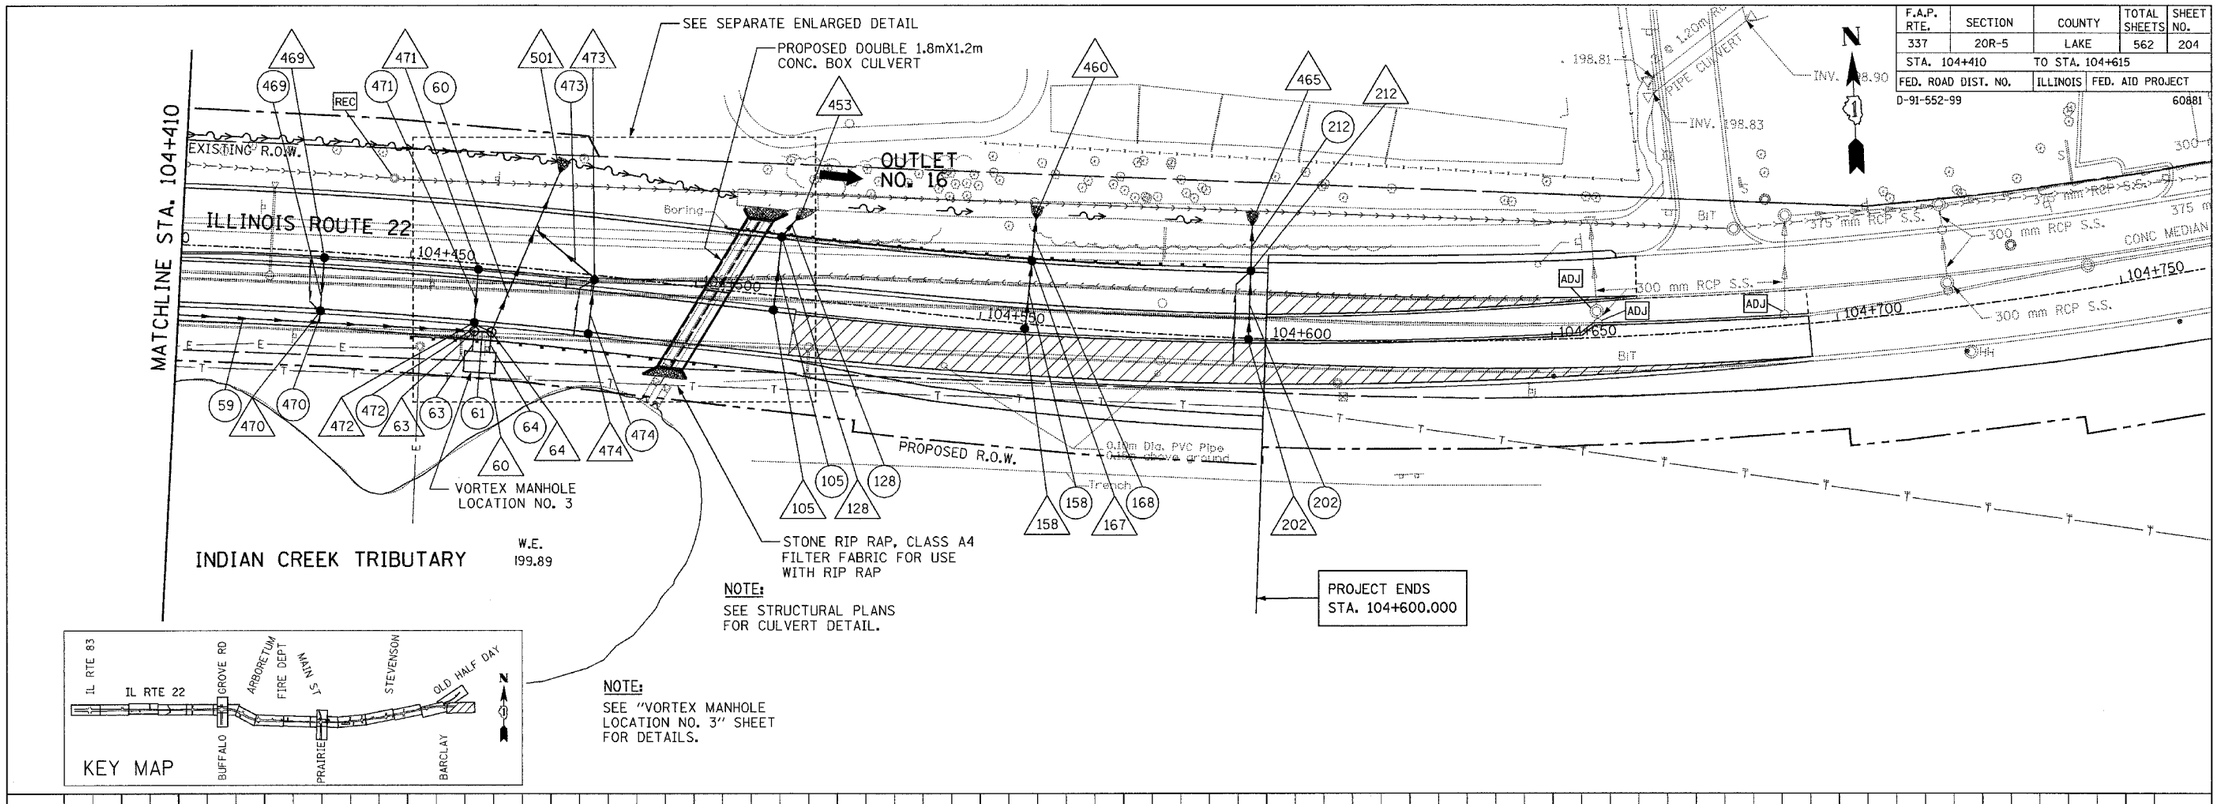

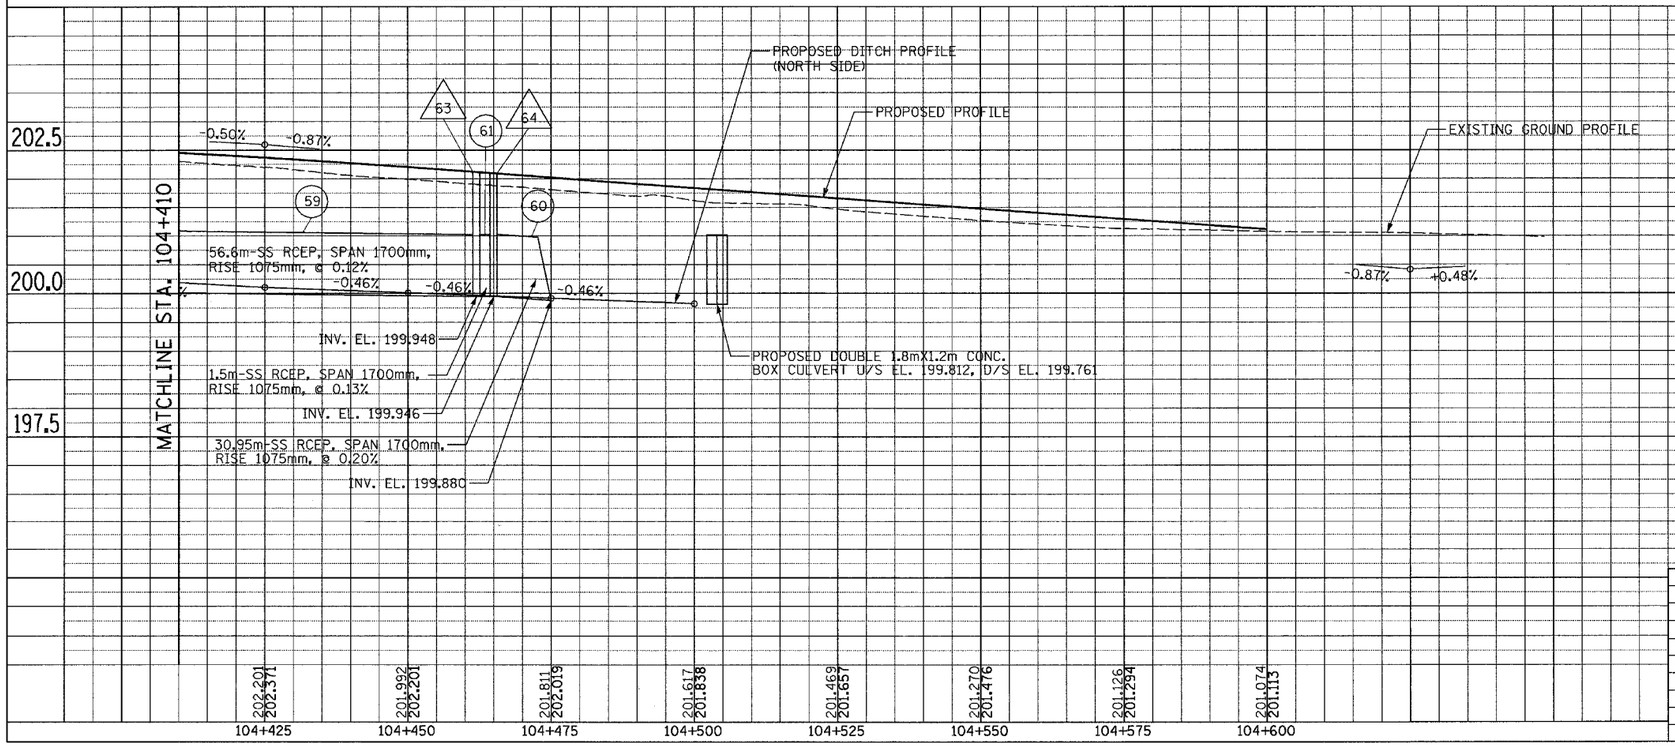

REVISIONS	
NAME	DATE

ILLINOIS DEPARTMENT OF TRANSPORTATION
IL RTE 22 (FAP 337)
IL RTE 83 TO US 45 / IL 21 (MILWAUKEE AVE)
DRAINAGE AND UTILITY PLAN AND PROFILE
STA. 104+410 TO 104+600
SHEET 15 OF 18

SCALE: HORIZ. 1:500 VERT. 1:50
DRAWN BY: MB
DATE: 03-22-2004
CHECKED BY: JNR

FINAL SURVEY: NOTE BOOK ____ NO. ____ SURVEYED ____ PLOTTED ____ TEMPLATE ____ AREAS ____ AREAS CHECKED ____ BY ____ DATE ____

ORIGINAL SURVEY: NOTE BOOK ____ NO. ____ SURVEYED ____ PLOTTED ____ TEMPLATE ____ AREAS ____ AREAS CHECKED ____ BY ____ DATE ____