F.A.P. RTE.	SECTION	COUNTY	TOTAL SHEETS	SHEET NO.
337	20R-5	LAKE	562	206
STA. 9+800	TO STA. 10+125			
FED. ROAD DIST. NO.	ILLINOIS	FED. AID PROJECT		

D-91-552-99 60881

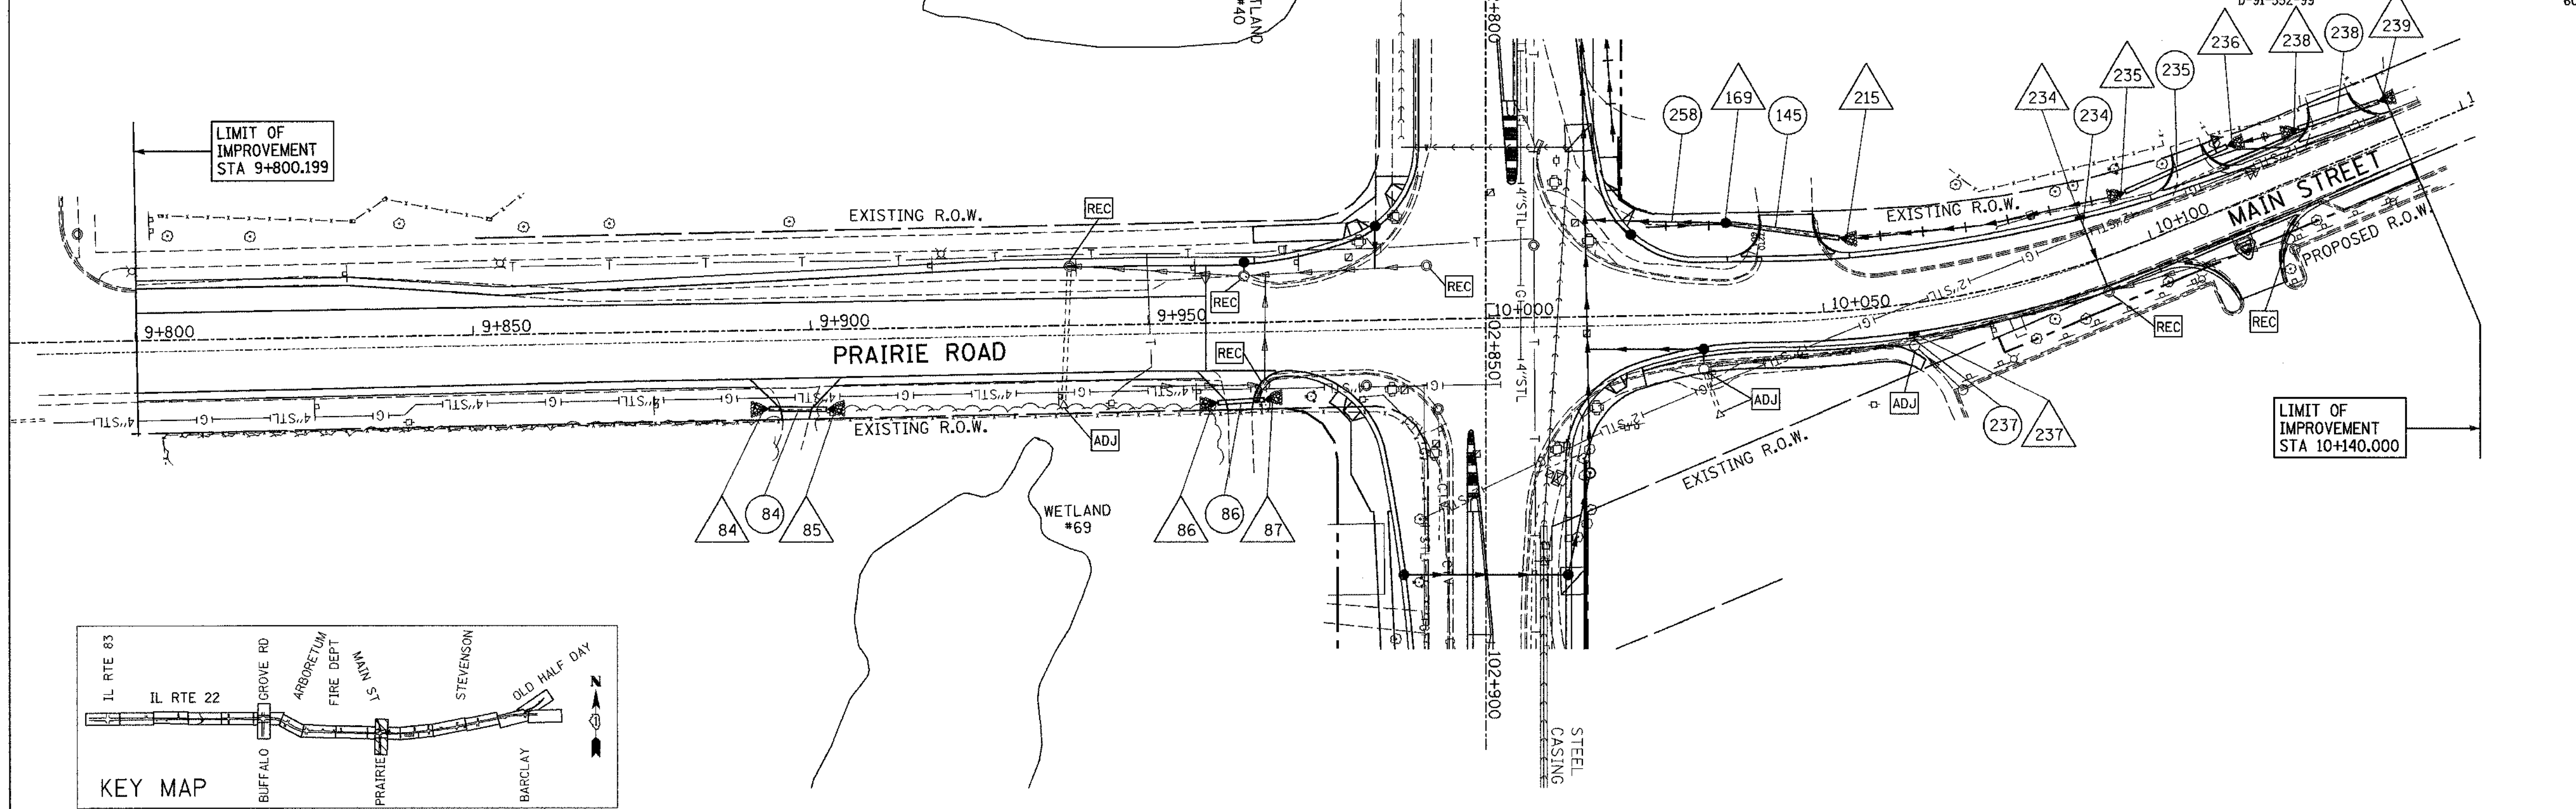

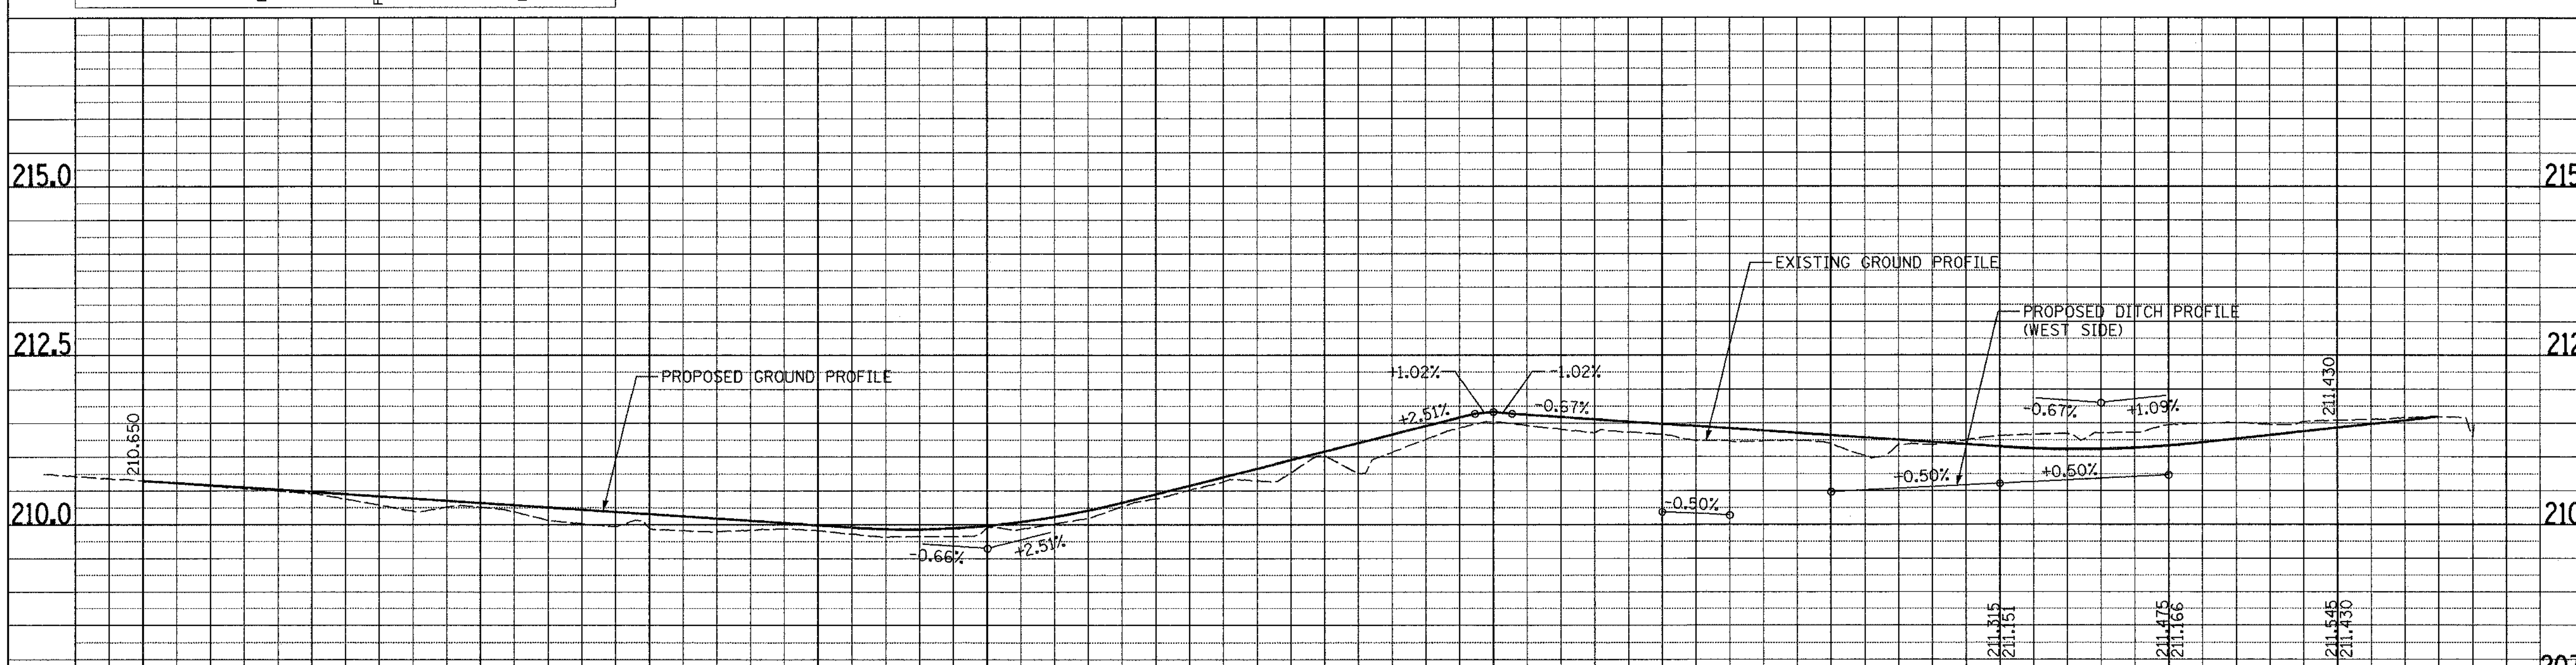

FINAL SURVEY		BY	DATE
	SURVEYED		
	PLOTTED		
NOTE BOOK	TEMPLATE		
	AREAS		
NO.	AREAS CHECKED		

ORIGINAL SURVEY		BY	DATE
	SURVEYED		
	PLOTTED		
NOTE BOOK	TEMPLATE		
	AREAS		
NO.	AREAS CHECKED		

REVISIONS	
NAME	DATE

ILLINOIS DEPARTMENT OF TRANSPORTATION

IL RTE 22 (FAP 337)

IL RTE 83 TO US 45 / IL 21 (MILWAUKEE AVE)

DRAINAGE AND UTILITY PLAN AND PROFILE

PRAIRE ROAD (MAIN STREET)

SHEET 17 OF 18

SCALE: HORIZ. 1:500 VERT. 1:50 DRAWN BY: MB

DATE: 03-22-2004 CHECKED BY: JNR

E:\00332\Road\22crsh10a.dgn 10/26/2004 12:42:46 PM