| F.A.P. RTE. | SECTION | COUNTY | TOTAL SHEETS | SHEET NO. |
|---|---|---|---|---|
| 337 | 20R-5 | LAKE | 562 | 283 |
| STA. | | TO STA. | | |
| FED. ROAD DIST. NO. | | ILLINOIS | FED. AID PROJECT | |

D-91-552-99 60881

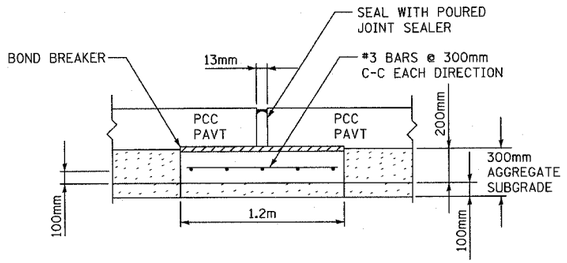


## PAVEMENT SEPARATION JOINT WITH SLEEPER SLAB

COST OF BOND BREAKER AND JOINT/FILLER INCLUDED IN THE COST OF 'SLEEPER SLAB'.

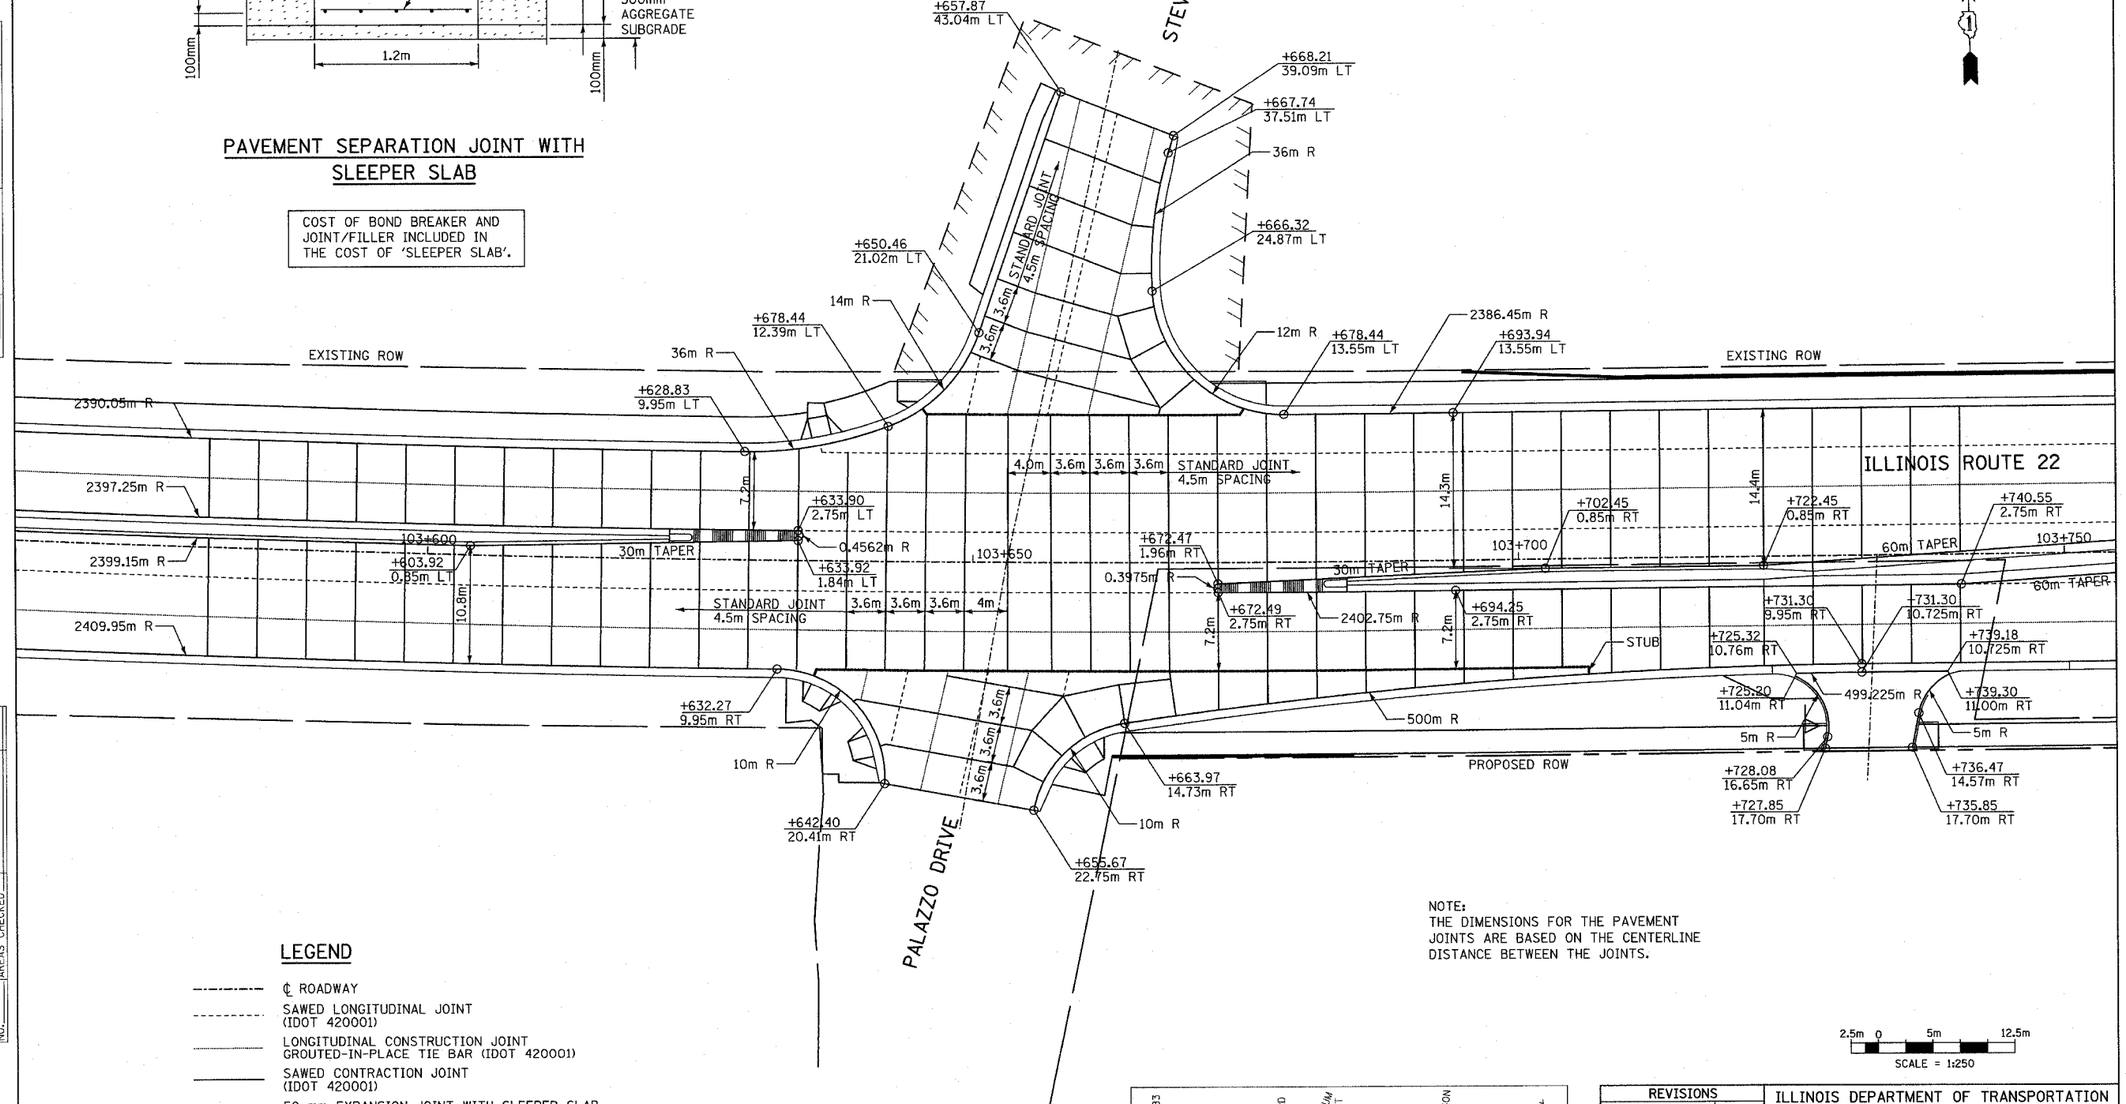


NOTE:
THE DIMENSIONS FOR THE PAVEMENT JOINTS ARE BASED ON THE CENTERLINE DISTANCE BETWEEN THE JOINTS.

## LEGEND

- ℄ ROADWAY
- SAWED LONGITUDINAL JOINT (IDOT 420001)
- LONGITUDINAL CONSTRUCTION JOINT GROUTED-IN-PLACE TIE BAR (IDOT 420001)
- SAWED CONTRACTION JOINT (IDOT 420001)
- 50 mm EXPANSION JOINT WITH SLEEPER SLAB (SEE DETAIL ON INTERSECTION LAYOUT DETAILS SHEETS)

2.5m 0 5m 12.5m
SCALE = 1:250

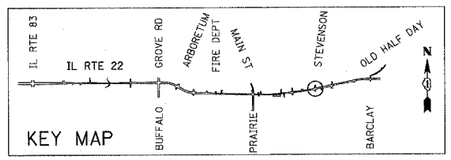


| REVISIONS NAME | DATE |
|---|---|
| | |

ILLINOIS DEPARTMENT OF TRANSPORTATION
IL RTE 22 (FAP 337)
IL RTE 83 TO US 45 / IL 21 (MILWAUKEE AVE)

# INTERSECTION LAYOUT DETAILS

ILLINOIS ROUTE 22 AT STEVENSON DRIVE

SCALE: 1:250 DRAWN BY:
DATE: 03-22-2004 CHECKED BY: JNR

FINAL SURVEY — NOTE BOOK — NO. — BY — DATE — SURVEYED — PLOTTED — TEMPLATE — AREAS — AREAS — CHECKED

ORIGINAL SURVEY — NOTE BOOK — NO. — BY — DATE — SURVEYED — PLOTTED — TEMPLATE — AREAS — AREAS — CHECKED

p:\00932\road\02inladstv.dgn 03/23/2004 05:44:38 PM