F.A.P. RTE.	SECTION	COUNTY	TOTAL SHEETS	SHEET NO.
337	20R-5	LAKE	562	284
STA.		TO STA.		
FED. ROAD DIST. NO.		ILLINOIS	FED. AID PROJECT	

D-91-552-99 60881

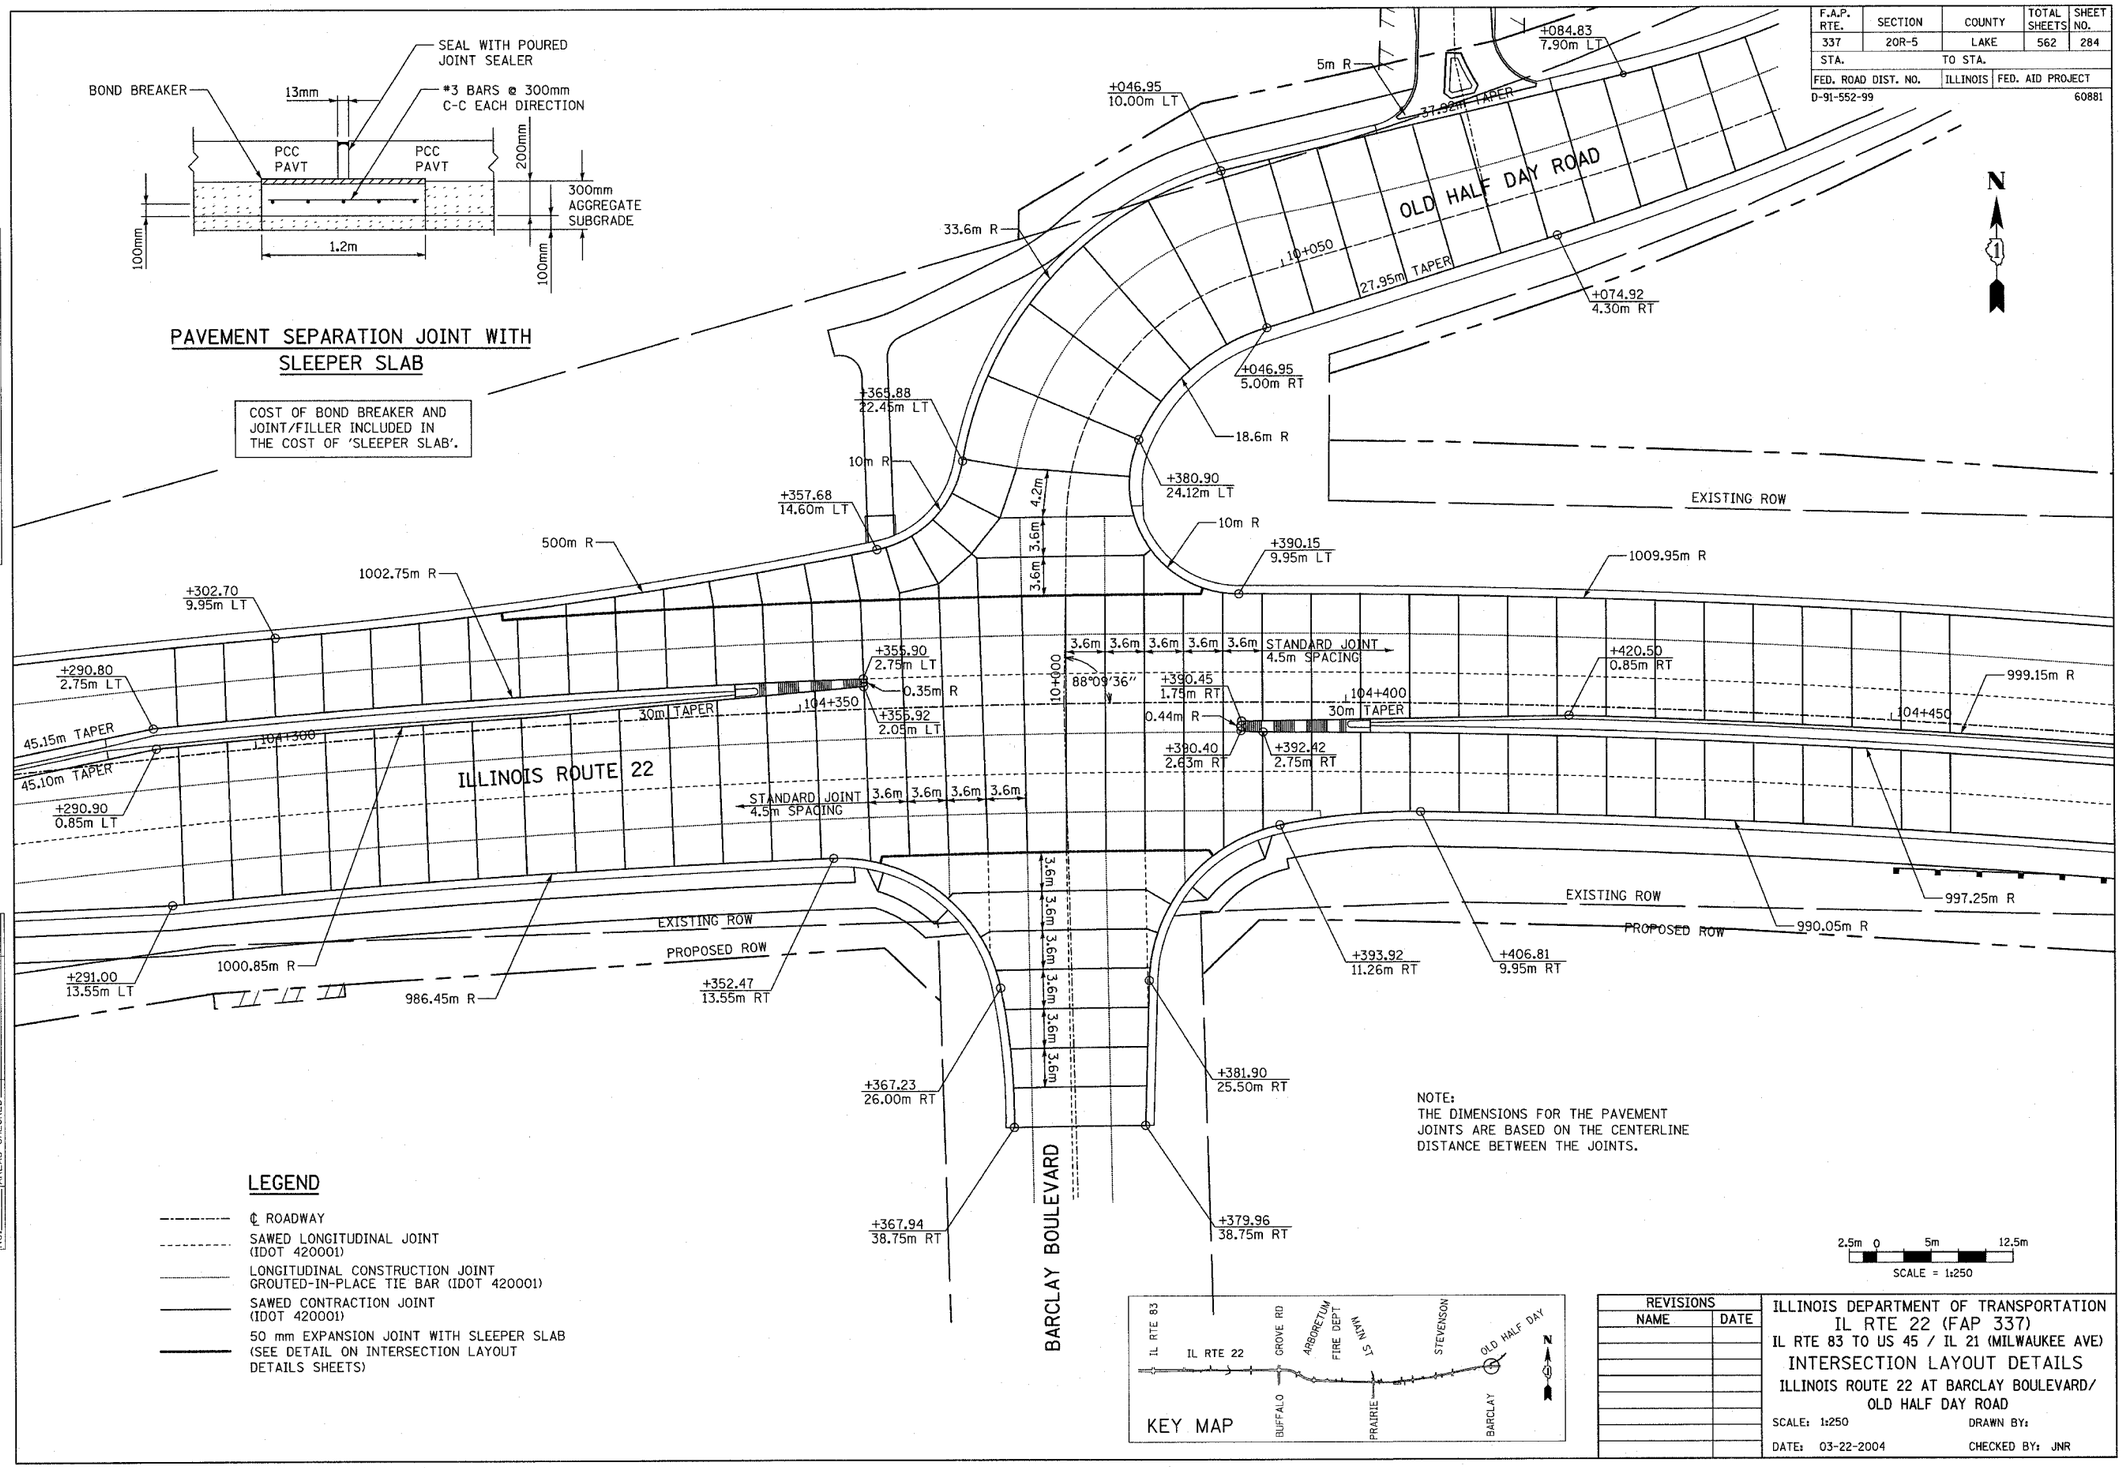

NOTE:
THE DIMENSIONS FOR THE PAVEMENT JOINTS ARE BASED ON THE CENTERLINE DISTANCE BETWEEN THE JOINTS.

LEGEND

- ℄ ROADWAY
- SAWED LONGITUDINAL JOINT (IDOT 420001)
- LONGITUDINAL CONSTRUCTION JOINT GROUTED-IN-PLACE TIE BAR (IDOT 420001)
- SAWED CONTRACTION JOINT (IDOT 420001)
- 50 mm EXPANSION JOINT WITH SLEEPER SLAB (SEE DETAIL ON INTERSECTION LAYOUT DETAILS SHEETS)

KEY MAP

REVISIONS	
NAME	DATE

ILLINOIS DEPARTMENT OF TRANSPORTATION
IL RTE 22 (FAP 337)
IL RTE 83 TO US 45 / IL 21 (MILWAUKEE AVE)
INTERSECTION LAYOUT DETAILS
ILLINOIS ROUTE 22 AT BARCLAY BOULEVARD/ OLD HALF DAY ROAD

SCALE: 1:250 DRAWN BY:
DATE: 03-22-2004 CHECKED BY: JNR

FINAL SURVEY: SURVEYED / PLOTTED / NOTE BOOK / TEMPLATE / AREAS / AREAS CHECKED / NO. / BY / DATE

ORIGINAL SURVEY: SURVEYED / PLOTTED / NOTE BOOK / TEMPLATE / AREAS / AREAS CHECKED / NO. / BY / DATE

p:\00332\road\22inladbar.dgn 03/23/2004 05:44:25 PM