F.A.P. RTE.	SECTION	COUNTY	TOTAL SHEETS	SHEET NO.
337	20R-5	LAKE	562	290
STA. 100+475	TO STA. 101+180			
FED. ROAD DIST. NO.	ILLINOIS	FED. AID PROJECT		
D-91-552-99	60881			

FINAL SURVEY	DATE	BY
NOTE BOOK	SURVEYED	
NO.	PLOTTED	
	TEMPLATE	
	AREAS	
	AREAS CHECKED	

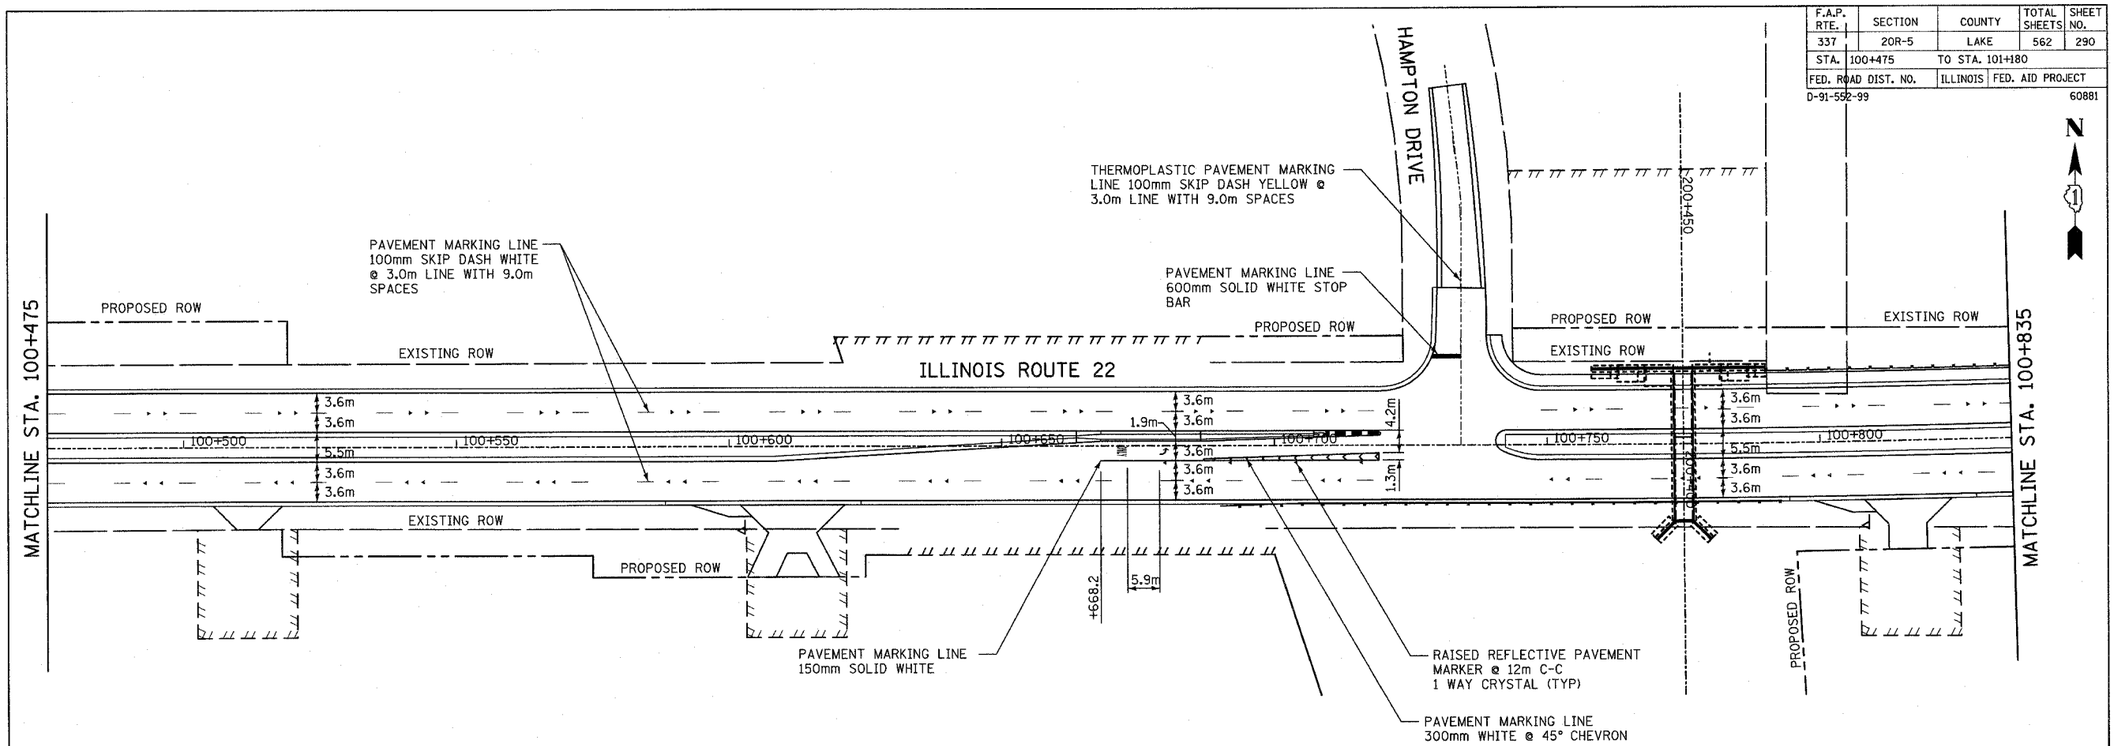

ORIGINAL SURVEY	DATE	BY
NOTE BOOK	SURVEYED	
NO.	PLOTTED	
	TEMPLATE	
	AREAS	
	AREAS CHECKED	

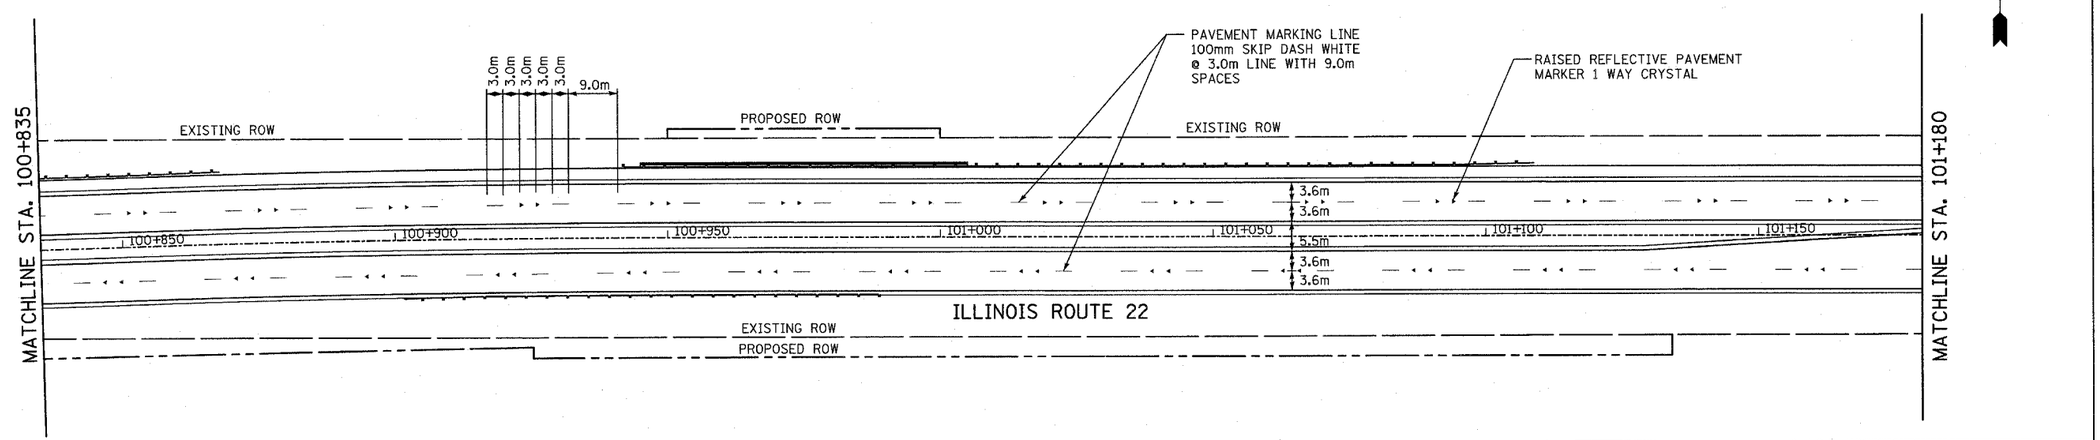

NOTES:

1. ALL PAVEMENT MARKINGS SHALL BE POLYUREA TYPE 1 UNLESS OTHERWISE NOTED.
2. THE RESIDENT ENGINEER SHOULD CONTACT DEBBIE HANLON (847) 438-2300, AREA TRAFFIC FIELD TECHNICIAN PRIOR TO PLACING ANY PAVEMENT MARKINGS.

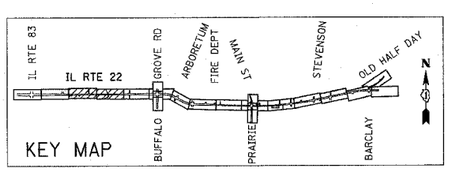

REVISIONS	
NAME	DATE

ILLINOIS DEPARTMENT OF TRANSPORTATION
IL RTE 22 (FAP 337)
IL RTE 83 TO US 45 / IL 21 (MILWAUKEE AVE)
STRIPING PLAN
STA. 100+475 TO STA. 101+180
SHEET 2 OF 9

SCALE: 1:500 DRAWN BY: AMB

DATE: 03-22-2004 CHECKED BY: JNR

p:\00352\Road\22strip02.dgn 04/15/2004 02:46:56 PM