F.A.P. RTE.	SECTION	COUNTY	TOTAL SHEETS	SHEET NO.
337	20R-5	LAKE	562	298
STA. 99+800		TO STA. 100+475		
FED. ROAD DIST. NO.		ILLINOIS	FED. AID PROJECT	

D-91-552-99 60881

ORIGINAL SURVEY	DATE	BY
SURVEYED		
PLOTTED		
NOTE BOOK		
TEMPLATE AREAS		
AREAS CHECKED		
NO.		

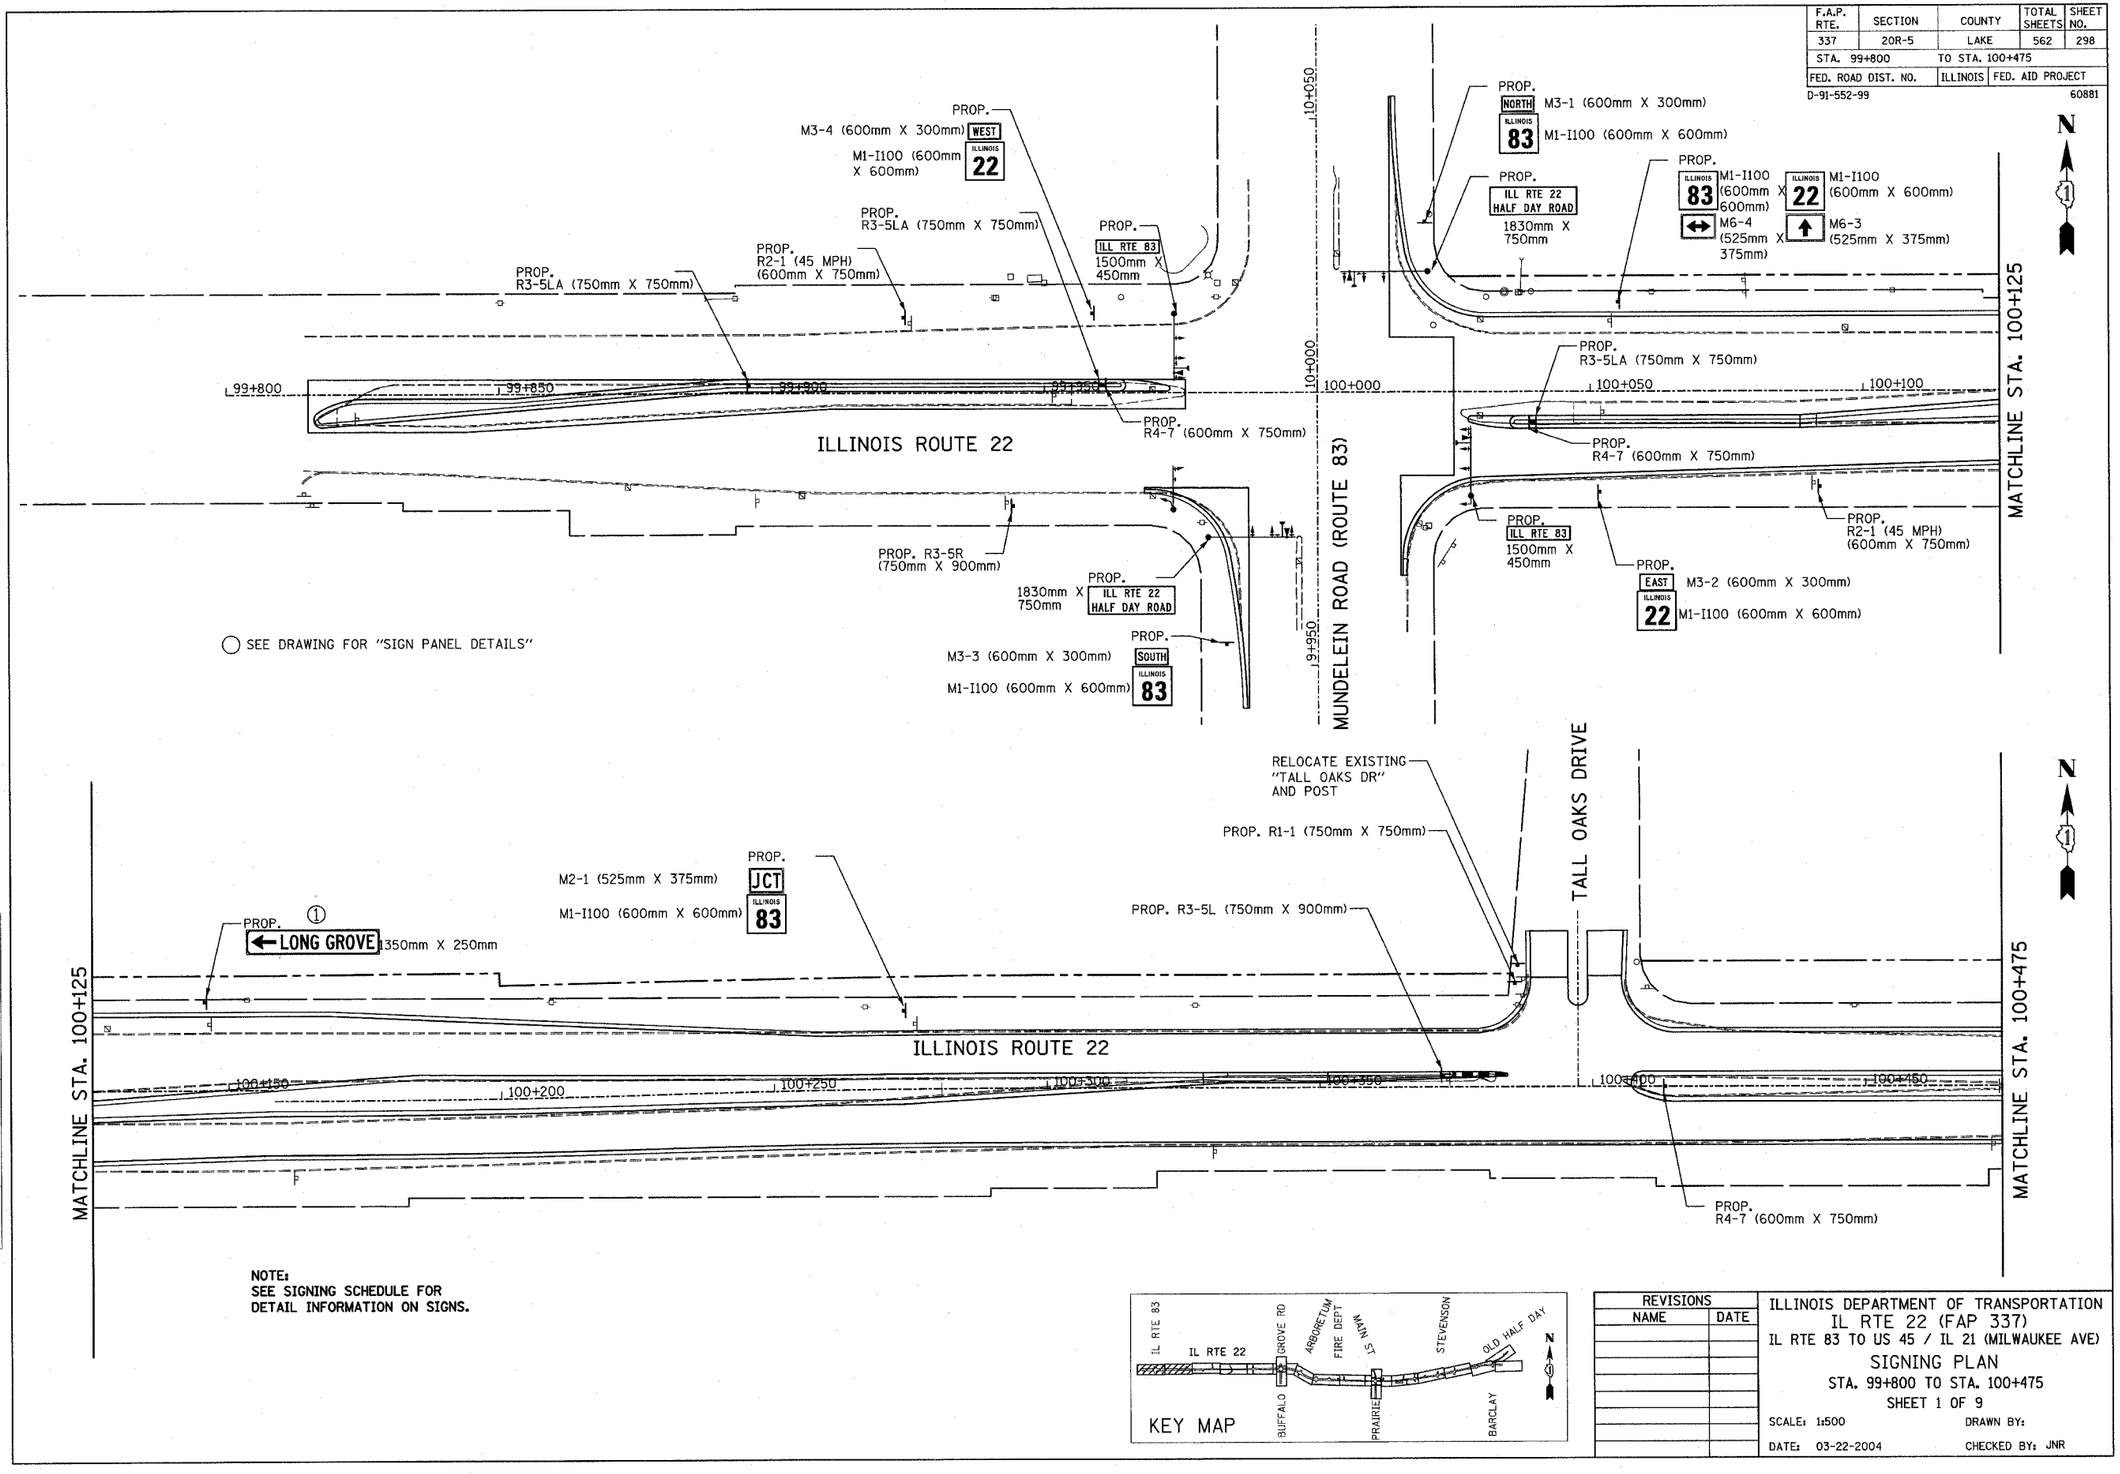

ORIGINAL SURVEY	DATE	BY
SURVEYED		
PLOTTED		
NOTE BOOK		
TEMPLATE AREAS		
AREAS CHECKED		
NO.		

NOTE:
SEE SIGNING SCHEDULE FOR DETAIL INFORMATION ON SIGNS.

REVISIONS	
NAME	DATE

ILLINOIS DEPARTMENT OF TRANSPORTATION
IL RTE 22 (FAP 337)
IL RTE 83 TO US 45 / IL 21 (MILWAUKEE AVE)
SIGNING PLAN
STA. 99+800 TO STA. 100+475
SHEET 1 OF 9

SCALE: 1:500 DRAWN BY:
DATE: 03-22-2004 CHECKED BY: JNR

n:\00332\road\22sign01.dgn 03/23/2004 05:47:23 PM