F.A.P. RTE.	SECTION	COUNTY	TOTAL SHEETS	SHEET NO.
337	20R-5	LAKE	862	397
STA. 101+510		TO STA. 101+800		
FED. ROAD DIST. NO.		ILLINOIS	FED. AID PROJECT	

D-91-552-99 CONTRACT #60881

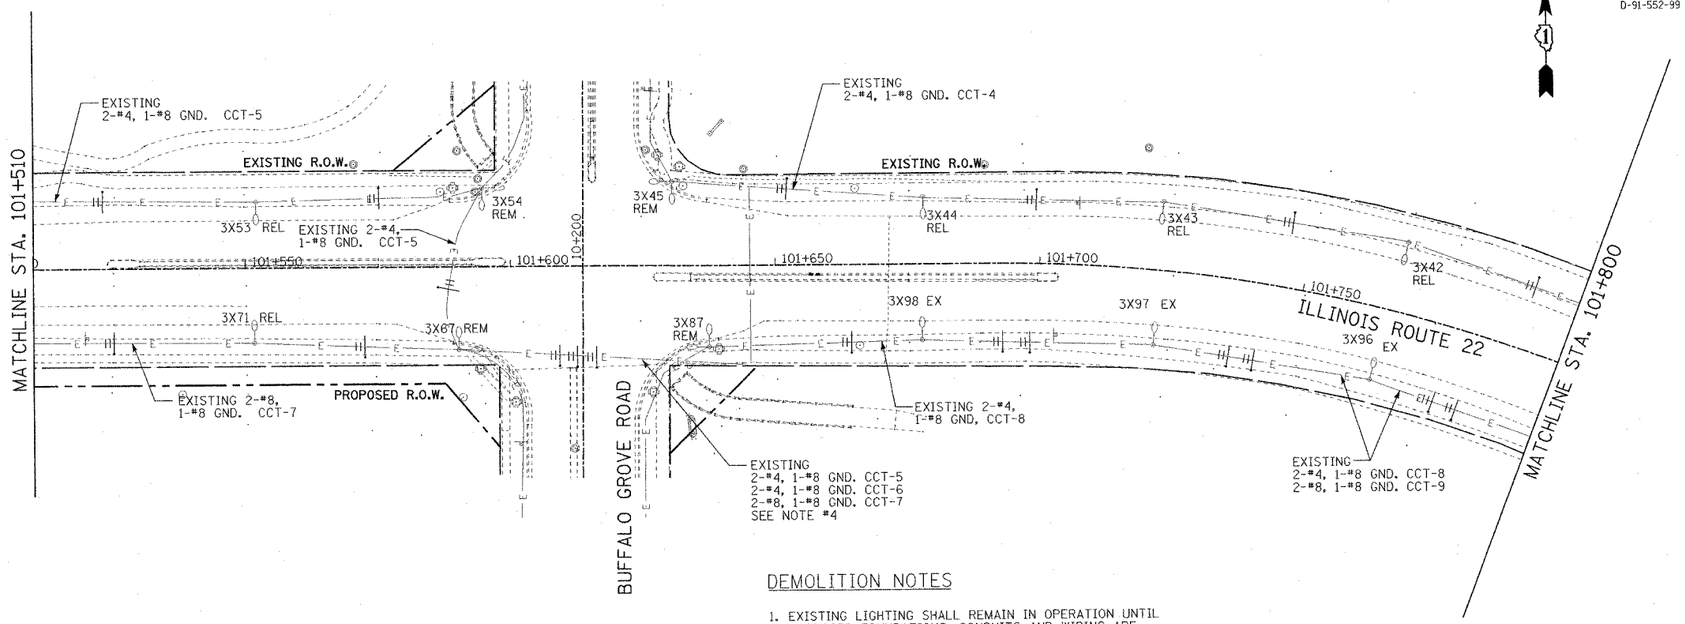

DEMOLITION NOTES

1. EXISTING LIGHTING SHALL REMAIN IN OPERATION UNTIL PROPOSED FOUNDATIONS, CONDUITS AND WIRING ARE INSTALLED AND READY FOR EXISTING LIGHT POLES TO BE RELOCATED AND PUT INTO OPERATION.
2. CONTRACTOR SHALL PROTECT EXISTING LIGHT POLES AND FIXTURES DURING CONSTRUCTION. ANY UNITS DAMAGED DURING CONSTRUCTION SHALL BE IMMEDIATELY REPAIRED OR REPLACED TO THE SATISFACTION OF THE OWNER AND THE ENGINEER.
3. ONCE LIGHT POLES AND FIXTURES ARE COMPLETELY RELOCATED, CONTRACTOR SHALL REMOVE EXISTING CONDUITS, FOUNDATIONS, WIRING AND ASSOCIATED ACCESSORIES. AREA SHALL BE RESTORED AS REQUIRED.
4. EXISTING CIRCUITS 5, 6 AND 7, HOMERUN WIRING TO LIGHTING CONTROLLER #3. CONTRACTOR SHALL INTERCEPT EXISTING CONDUIT AT SOUTHEAST CORNER OF INTERSECTION. EXISTING CIRCUIT #7, 2-#8 PHASE WIRING TO BE REMOVED AND REPLACED AS SHOWN ON SHEET 2 OF 10 AND 10 OF 10.

FINAL SURVEY	BY	DATE
SURVEYED		
PLOTTED		
NOTE BOOK	TEMPLATE	
	AREAS	
NO.	AREAS CHECKED	

ORIGINAL SURVEY	BY	DATE
SURVEYED		
PLOTTED		
NOTE BOOK	TEMPLATE	
	AREAS	
NO.	AREAS CHECKED	

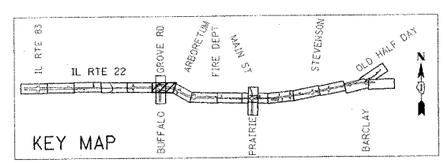

REVISIONS	
NAME	DATE

ILLINOIS DEPARTMENT OF TRANSPORTATION

IL RTE 22 (FAP 337)

IL RTE 83 TO US 45 / IL 21 (MILWAUKEE AVE)

LIGHTING DEMOLITION PLAN (2 OF 4)

STA. 101+510 TO STA. 101+800

SCALE: 1:500 DRAWN BY: CMW

DATE: 03-22-2004 CHECKED BY: MAR