F.A.P. RTE.	SECTION	COUNTY	TOTAL SHEETS	SHEET NO.
337	2012-5	LAKE	562	404
STA. 102+395		TO STA. 102+720		
FED. ROAD DIST. NO.		ILLINOIS	FED. AID PROJECT	
D-91-552-99			CONTRACT #60881	

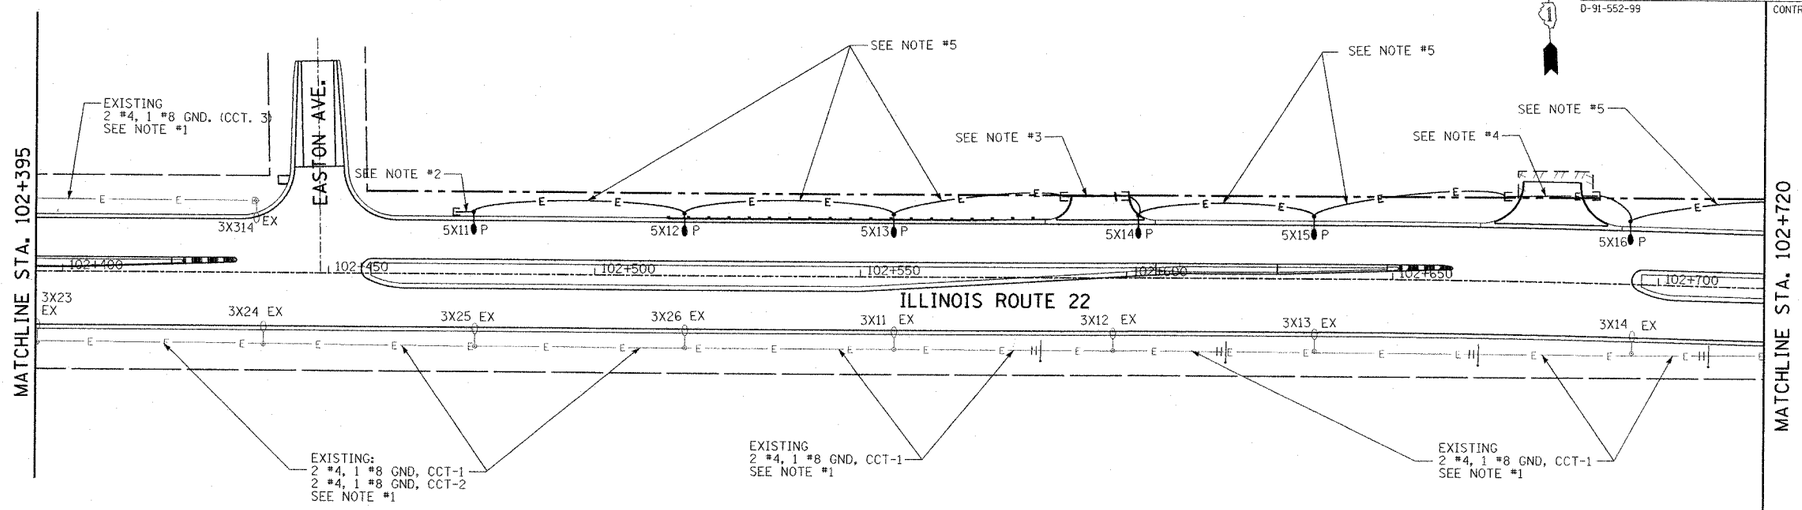

NOTES:

1. EXACT LOCATIONS OF RELOCATED AND PROPOSED POLES AND CONDUIT/CABLE ROUTINGS SHALL BE COORDINATED WITH UNDERGROUND UTILITIES, OWNER AND ENGINEER. LOCATIONS AND ROUTING SHOWN ON PLANS ARE APPROXIMATE.
2. PROVIDE 1-50mm CONDUIT STUBBED OUT 1.0m BEYOND LIGHT POLE FOUNDATION FOR FUTURE USE. CAP AT END.
3. PROPOSED 100mm TRENCHED GRS CONDUIT (11m) WITH: 2#4, 1#8 GND. (CCT. 1, CONTROLLER #5) IN 50mm UNIT DUCT
4. PROPOSED 100mm TRENCHED GRS CONDUIT (15m) WITH: 2#4, 1#8 GND. (CCT. 1, CONTROLLER #5) IN 50mm UNIT DUCT
5. PROPOSED 2#4, 1#8 GND. (CCT. 1, CONTROLLER #5) IN 50mm UNIT DUCT.

FINAL SURVEY	BY	DATE
SURVEYED		
PLOTTED		
NOTE BOOK TEMPLATE		
AREAS		
NO. AREAS CHECKED		

ORIGINAL SURVEY	BY	DATE
SURVEYED		
PLOTTED		
NOTE BOOK TEMPLATE		
AREAS		
NO. AREAS CHECKED		

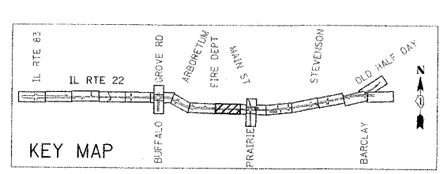

REVISIONS	
NAME	DATE

ILLINOIS DEPARTMENT OF TRANSPORTATION
IL RTE 22 (FAP 337)
IL RTE 83 TO US 45 / IL 21 (MILWAUKEE AVE)

PROPOSED LIGHTING PLAN (5 OF 10)
STA. 102+395 TO STA. 102+720

SCALE: 1:500 DRAWN BY: CMW

DATE: 03-22-2004 CHECKED BY: MAR