STATE OF ILLINOIS
DEPARTMENT OF TRANSPORTATION

PAP	SECTION	COUNTY	TOTAL SHEETS	SHEET NO.
337	20R-5	LAKE	562	417
FED. ROAD DIST. NO. 7	ILLINOIS	FED. AID PROJECT-		

SHEET NO. 4
13 SHEETS

0-91-552-99 Contract No. 60881

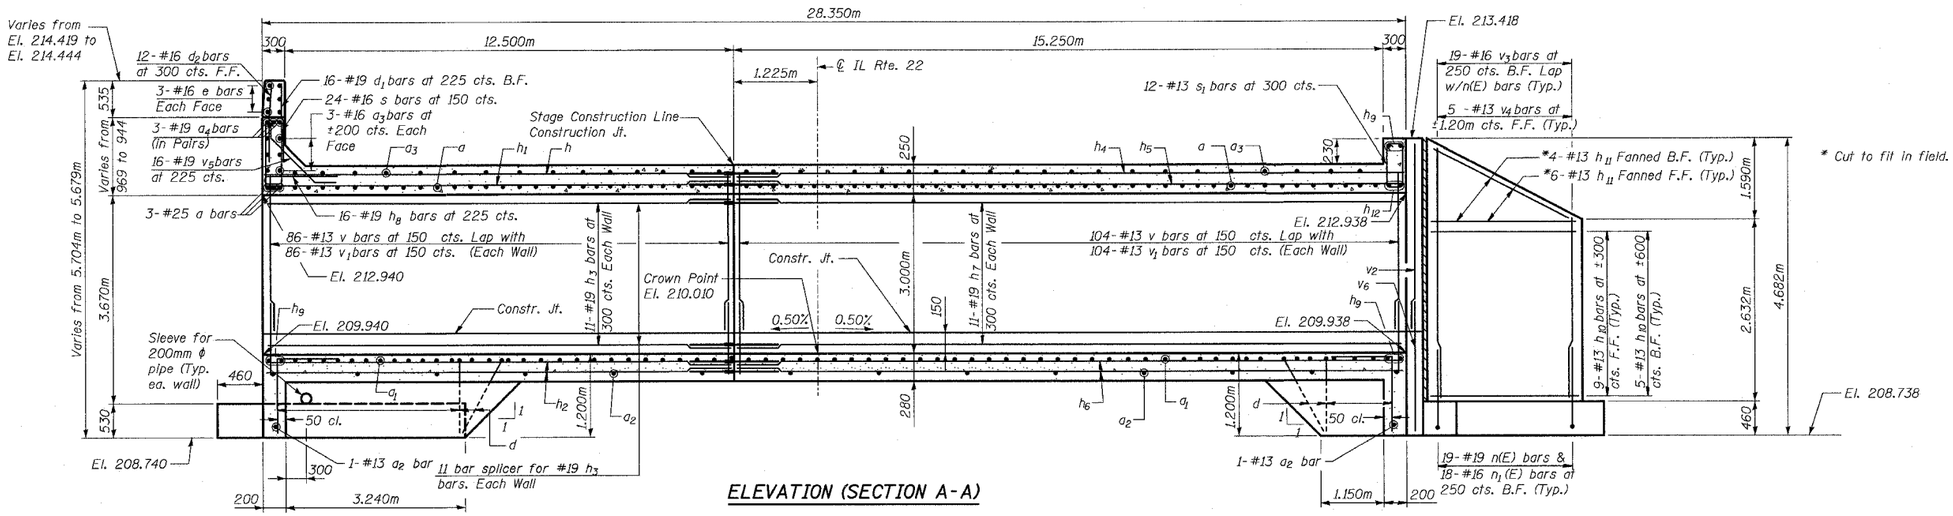

ELEVATION (SECTION A-A)

NOTES

1. For Tunnel Section, Details and Bill of Material, See Sheets 5 & 6 of 13.
2. Backfill shall be placed in equal layers behind each sidewall. At no time shall the fill behind one sidewall be more than 600mm higher than behind the opposite wall.

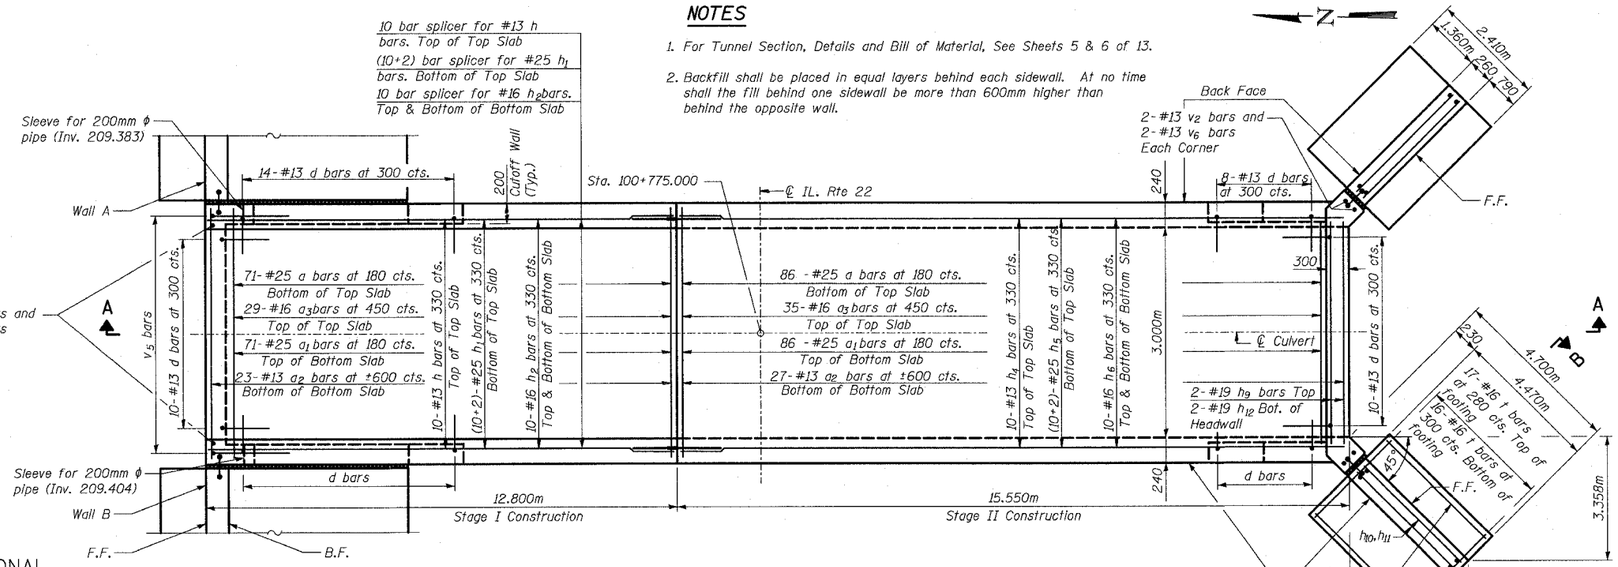

PLAN

LEGEND

F.F. Denotes Front Face.
B.F. Denotes Back Face.
E.S. Denotes Each Side.

TYLIN INTERNATIONAL

DESIGNED	TD, MAF
CHECKED	MI
DRAWN	MAF
CHECKED	MI

DATE 03-22-2004

TUNNEL PLAN AND ELEVATION

IL ROUTE 22 OVER
PEDESTRIAN TUNNEL
FAP 337 SECTION 20R-5
LAKE COUNTY
STA. 100+775.000
S.N. 049-T016

SSB-T1-0 (M) 6-1-2000

...\tunnel\tunplanelev.dgn 04/12/2004 11:46:11 AM