F.A.P. RTE.	SECTION	COUNTY	TOTAL SHEETS	SHEET NO.
337	20R-5	LAKE	562	487
STA. 99+825.000		TO STA. 104+600.000		
FED. ROAD DIST. NO.		ILLINOIS	FED. AID PROJECT	
D-91-552-99				60881

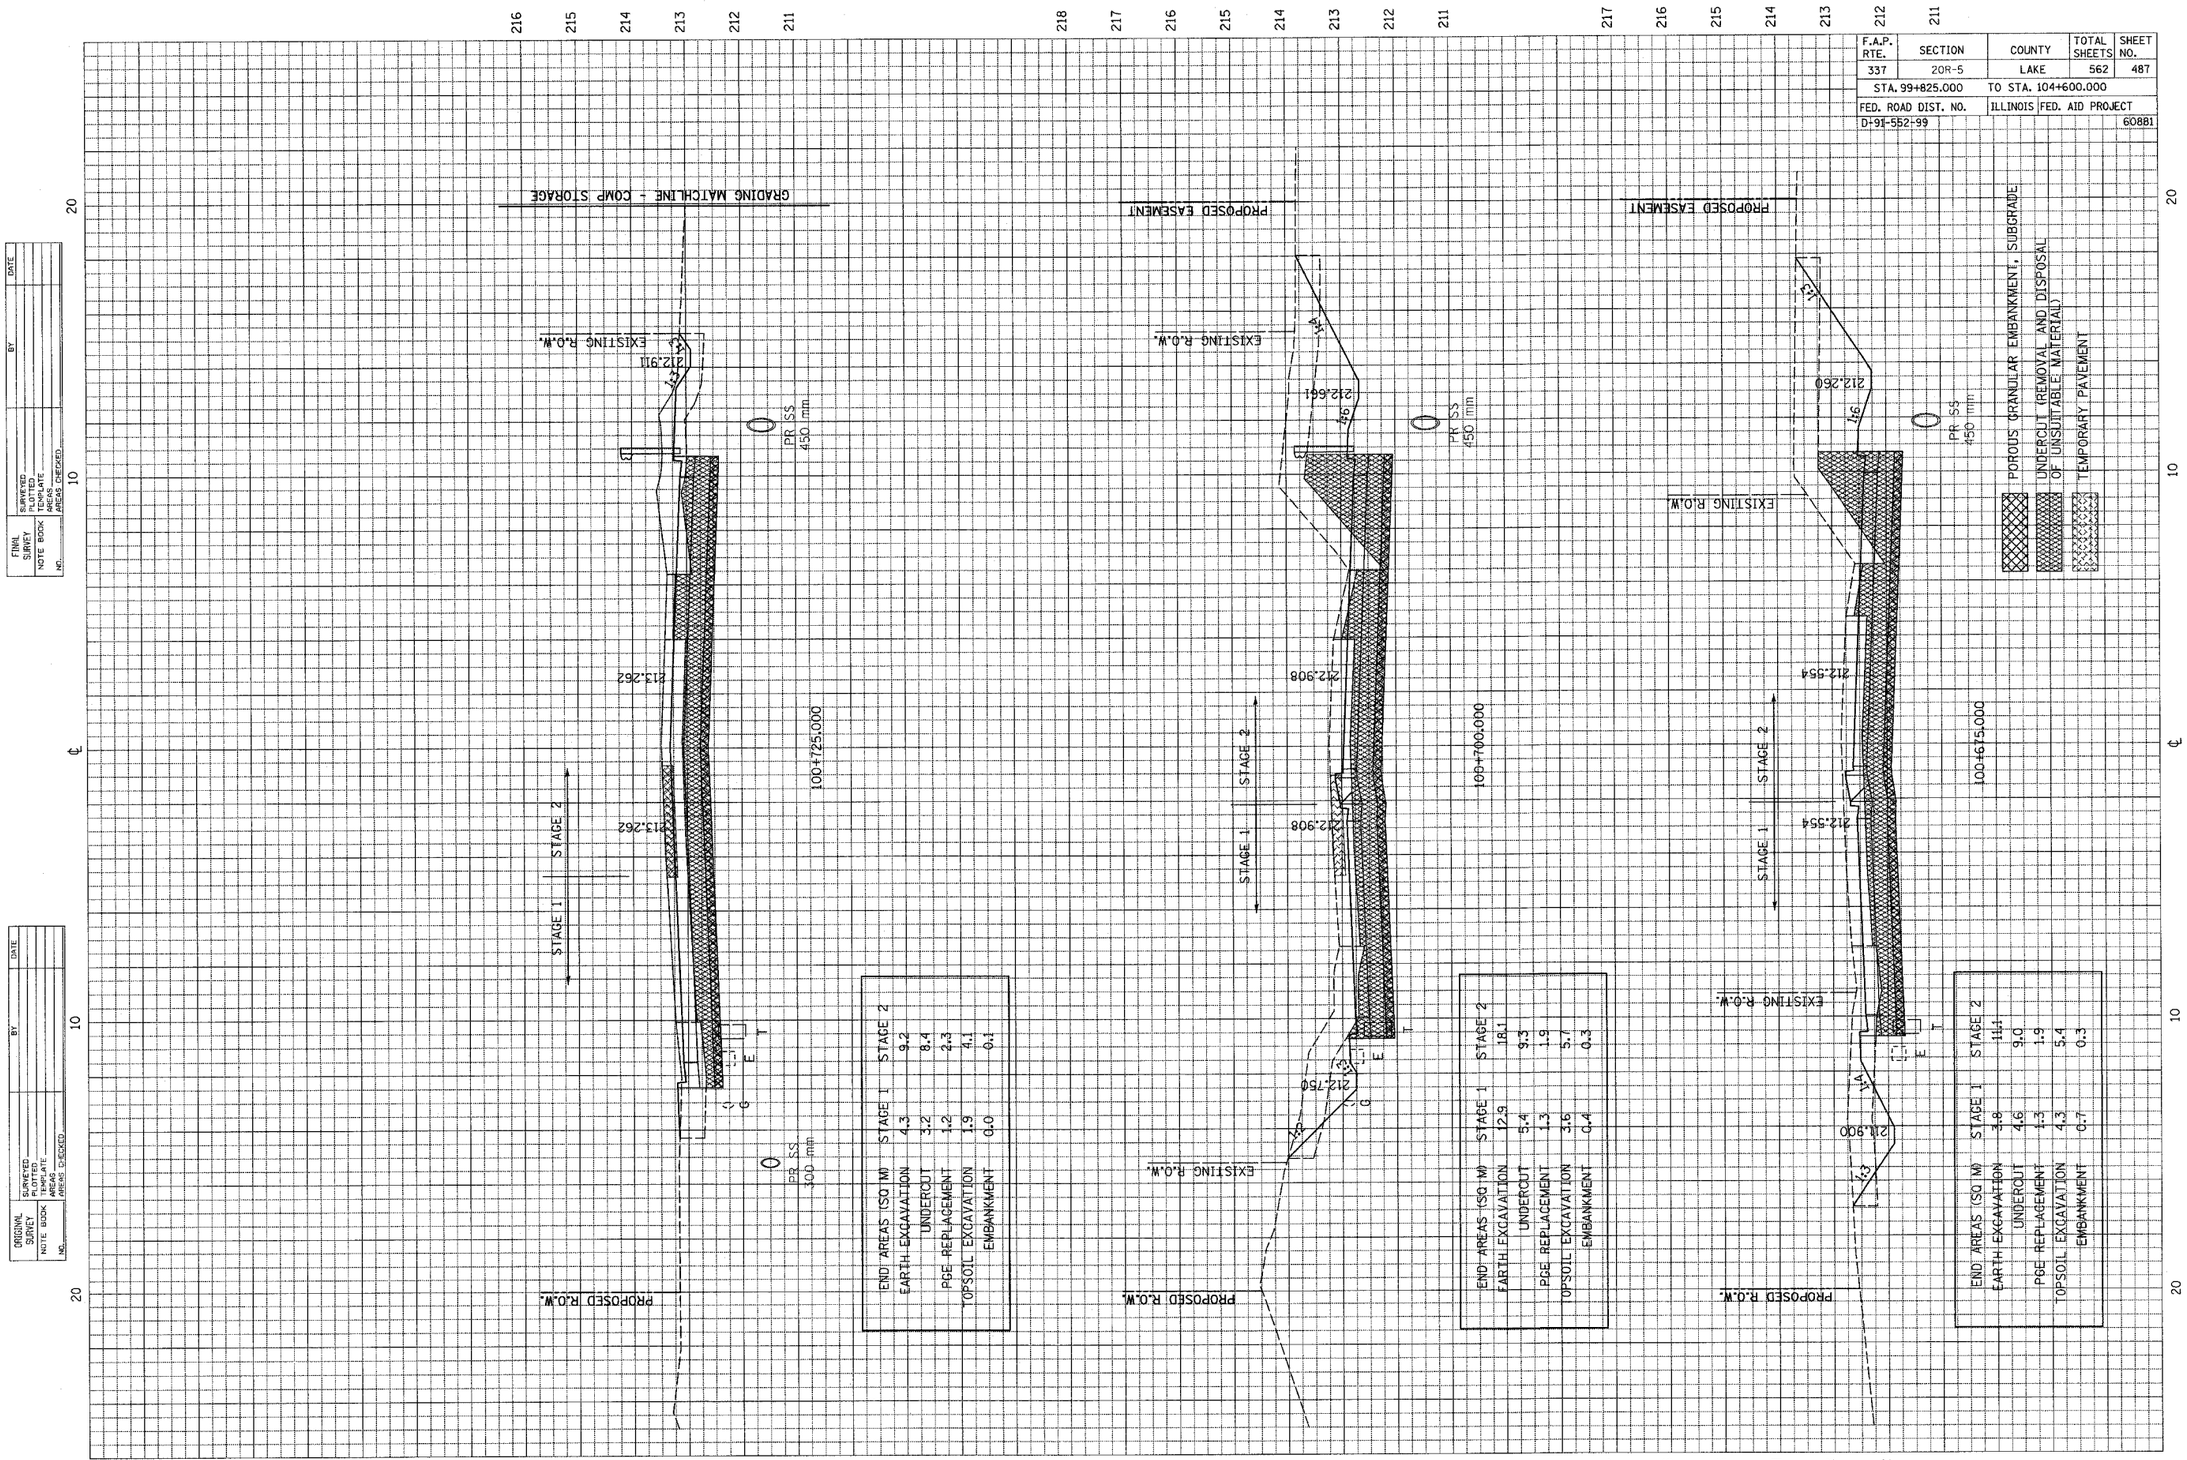

END AREAS (SQ M)	STAGE 1	STAGE 2
EARTH EXCAVATION	4.3	9.2
UNDERCUT	3.2	8.4
PGE REPLACEMENT	1.2	2.3
TOPSOIL EXCAVATION	1.9	4.1
EMBANKMENT	0.0	0.1

END AREAS (SQ M)	STAGE 1	STAGE 2
EARTH EXCAVATION	12.9	18.1
UNDERCUT	5.4	9.3
PGE REPLACEMENT	1.3	1.9
TOPSOIL EXCAVATION	3.6	5.7
EMBANKMENT	0.4	0.3

END AREAS (SQ M)	STAGE 1	STAGE 2
EARTH EXCAVATION	3.8	11.1
UNDERCUT	4.6	9.0
PGE REPLACEMENT	1.3	1.9
TOPSOIL EXCAVATION	4.3	5.4
EMBANKMENT	0.7	0.3

FINAL SURVEY	BY	DATE
SURVEYED		
PLOTTED		
NOTE BOOK TEMPLATE		
AREAS		
AREAS CHECKED		
NO.		

ORIGINAL SURVEY	BY	DATE
SURVEYED		
PLOTTED		
NOTE BOOK TEMPLATE		
AREAS		
AREAS CHECKED		
NO.		

ILLINOIS ROUTE 22

CROSS SECTION SHEET 12 OF 67