P:\002321\prod\22xsht\sht.dgn 03/24/2004 01:03:40 AM

F.A.P. RTE.	SECTION	COUNTY	TOTAL SHEETS	SHEET NO.
337	20R-5	LAKE	562	497
STA. 99+825.000		TO STA. 104+600.000		
FED. ROAD DIST. NO.		ILLINOIS	FED. AID PROJECT	
D+91-552-99				60881

POROUS GRANULAR EMBANKMENT, SUBGRADE

UNDERCUT (REMOVAL AND DISPOSAL OF UNSUITABLE MATERIAL)

TEMPORARY PAVEMENT
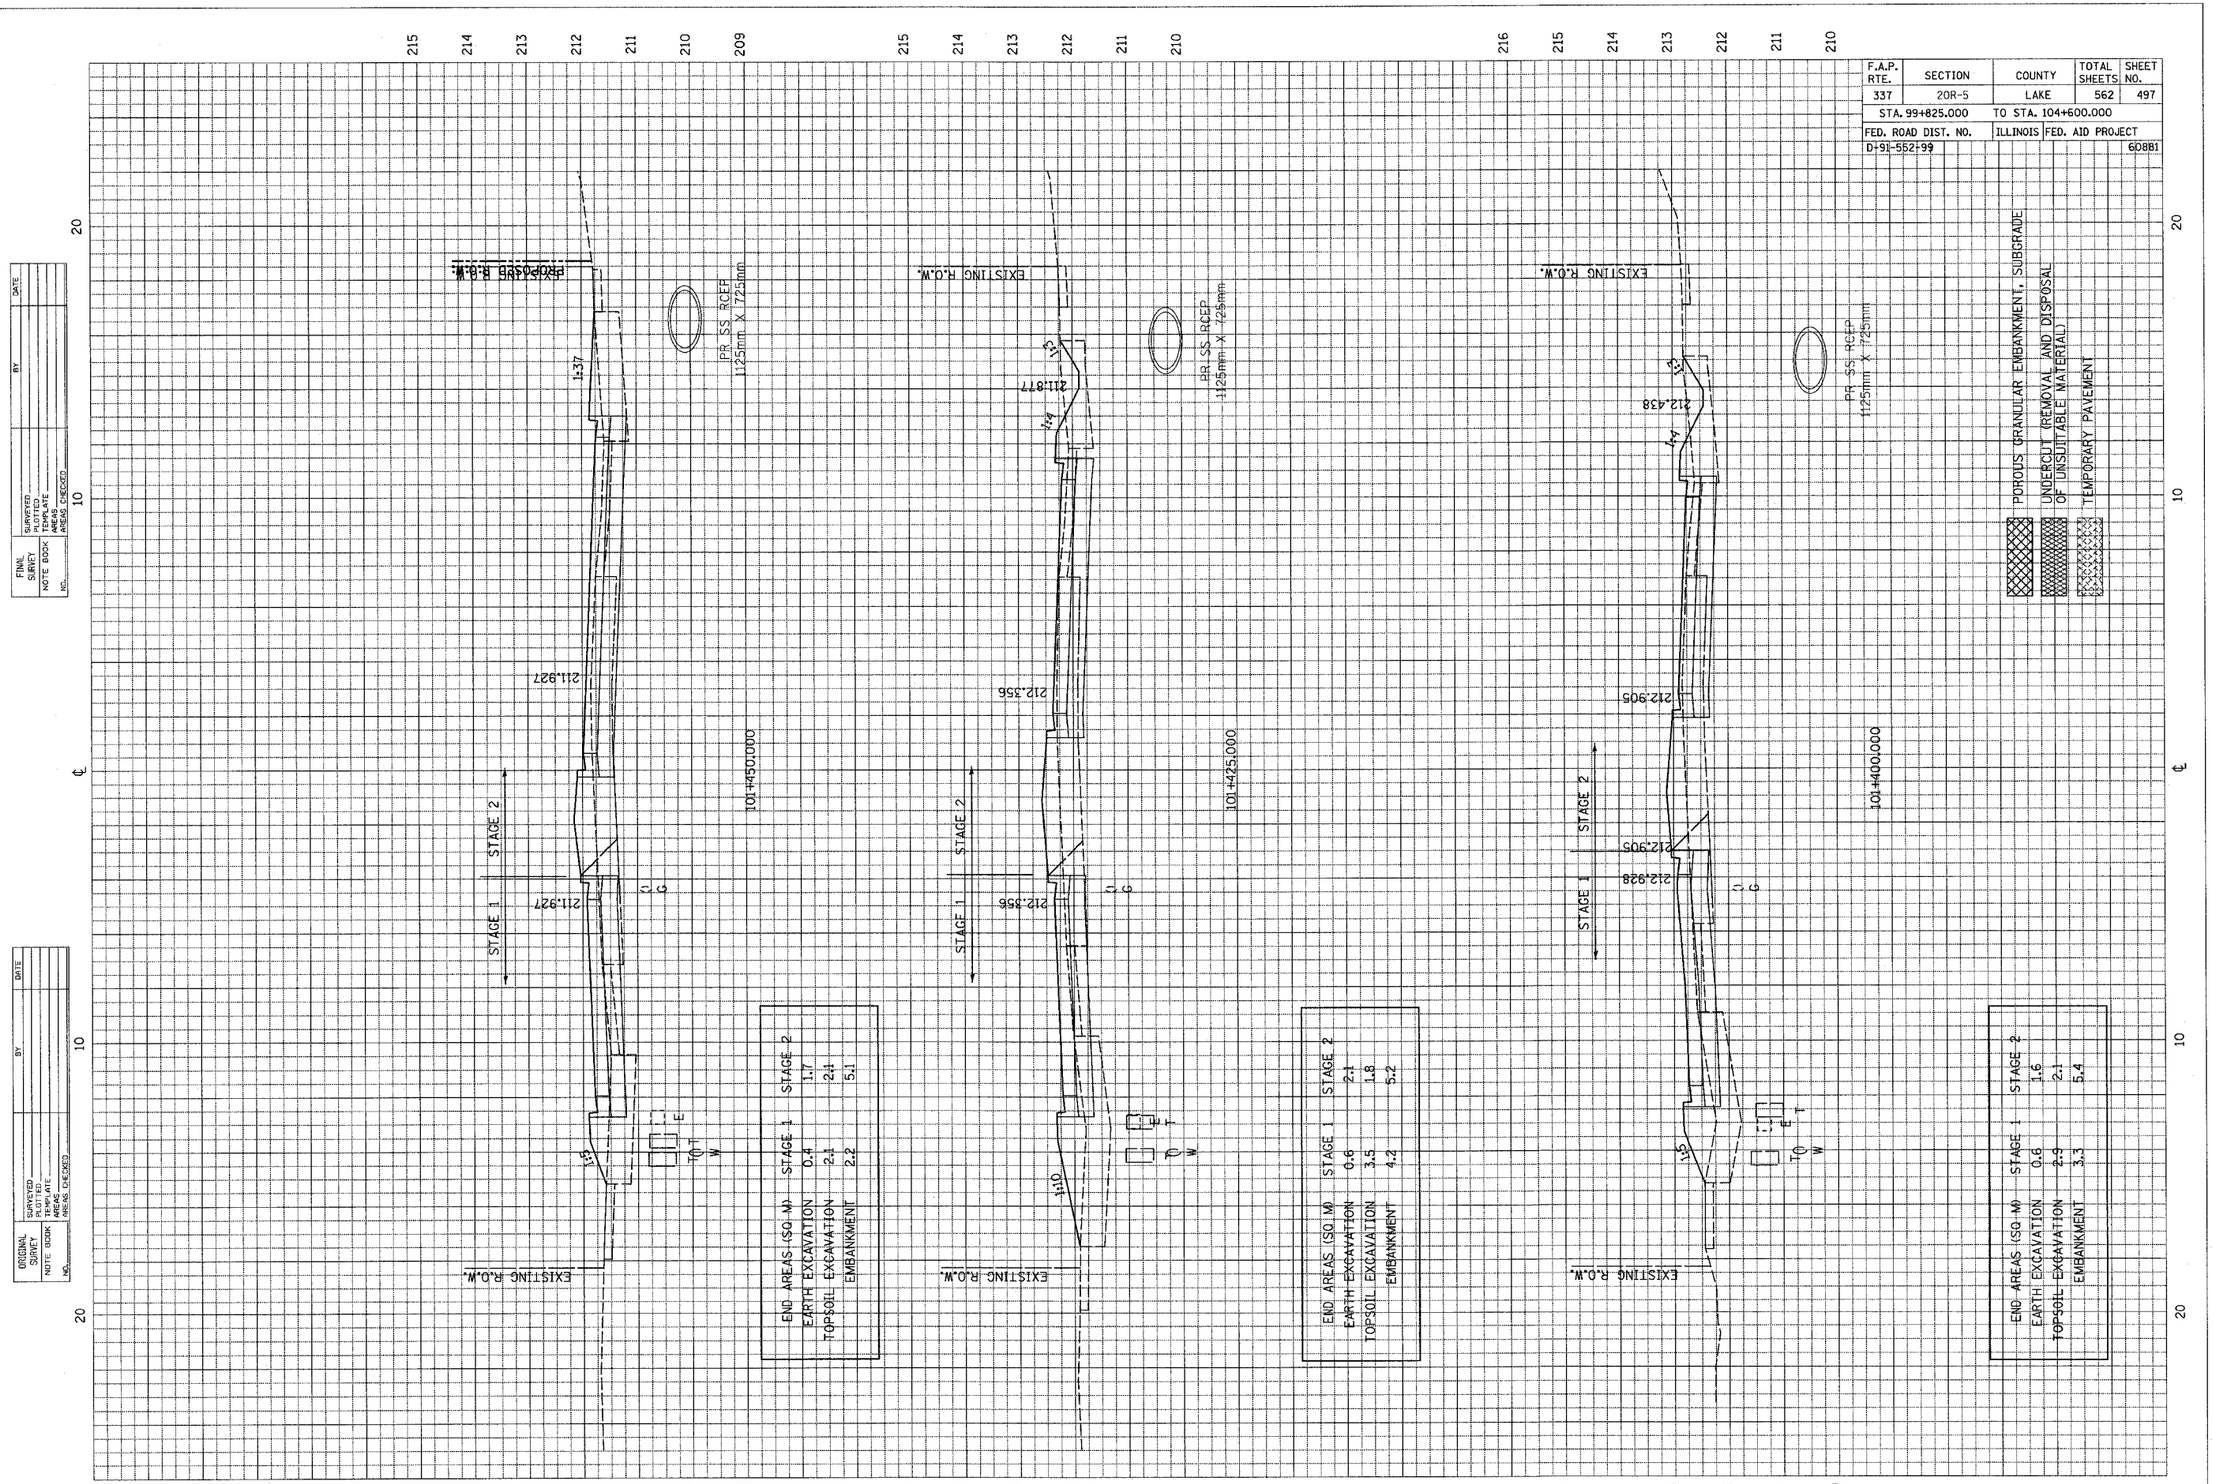
FINAL SURVEY NOTE BOOK NO.	ORIGINAL SURVEY NOTE BOOK NO.	BY	DATE
SURVEYED	SURVEYED		
PLOTTED	PLOTTED		
TEMPLATE	TEMPLATE		
AREAS	AREAS		
AREAS CHECKED	AREAS CHECKED