P:\0382\Road\22ksm\sht.dgn 03/24/2004 07:06:22 AM

F.A.P. RTE.	SECTION	COUNTY	TOTAL SHEETS	SHEET NO.
337	20R-5	LAKE	562	513
STA. 99+825.000		TO STA. 104+600.000		
FED. ROAD DIST. NO.		ILLINOIS	FED. AID PROJECT	
D+91-552-99				60881

POROUS GRANULAR EMBANKMENT, SUBGRADE

UNDERCUT (REMOVAL AND DISPOSAL OF UNSUITABLE MATERIAL)

TEMPORARY PAVEMENT

FINAL SURVEY / NOTE BOOK / NO. — SURVEYED / PLOTTED / TEMPLATE / AREAS CHECKED — BY — DATE
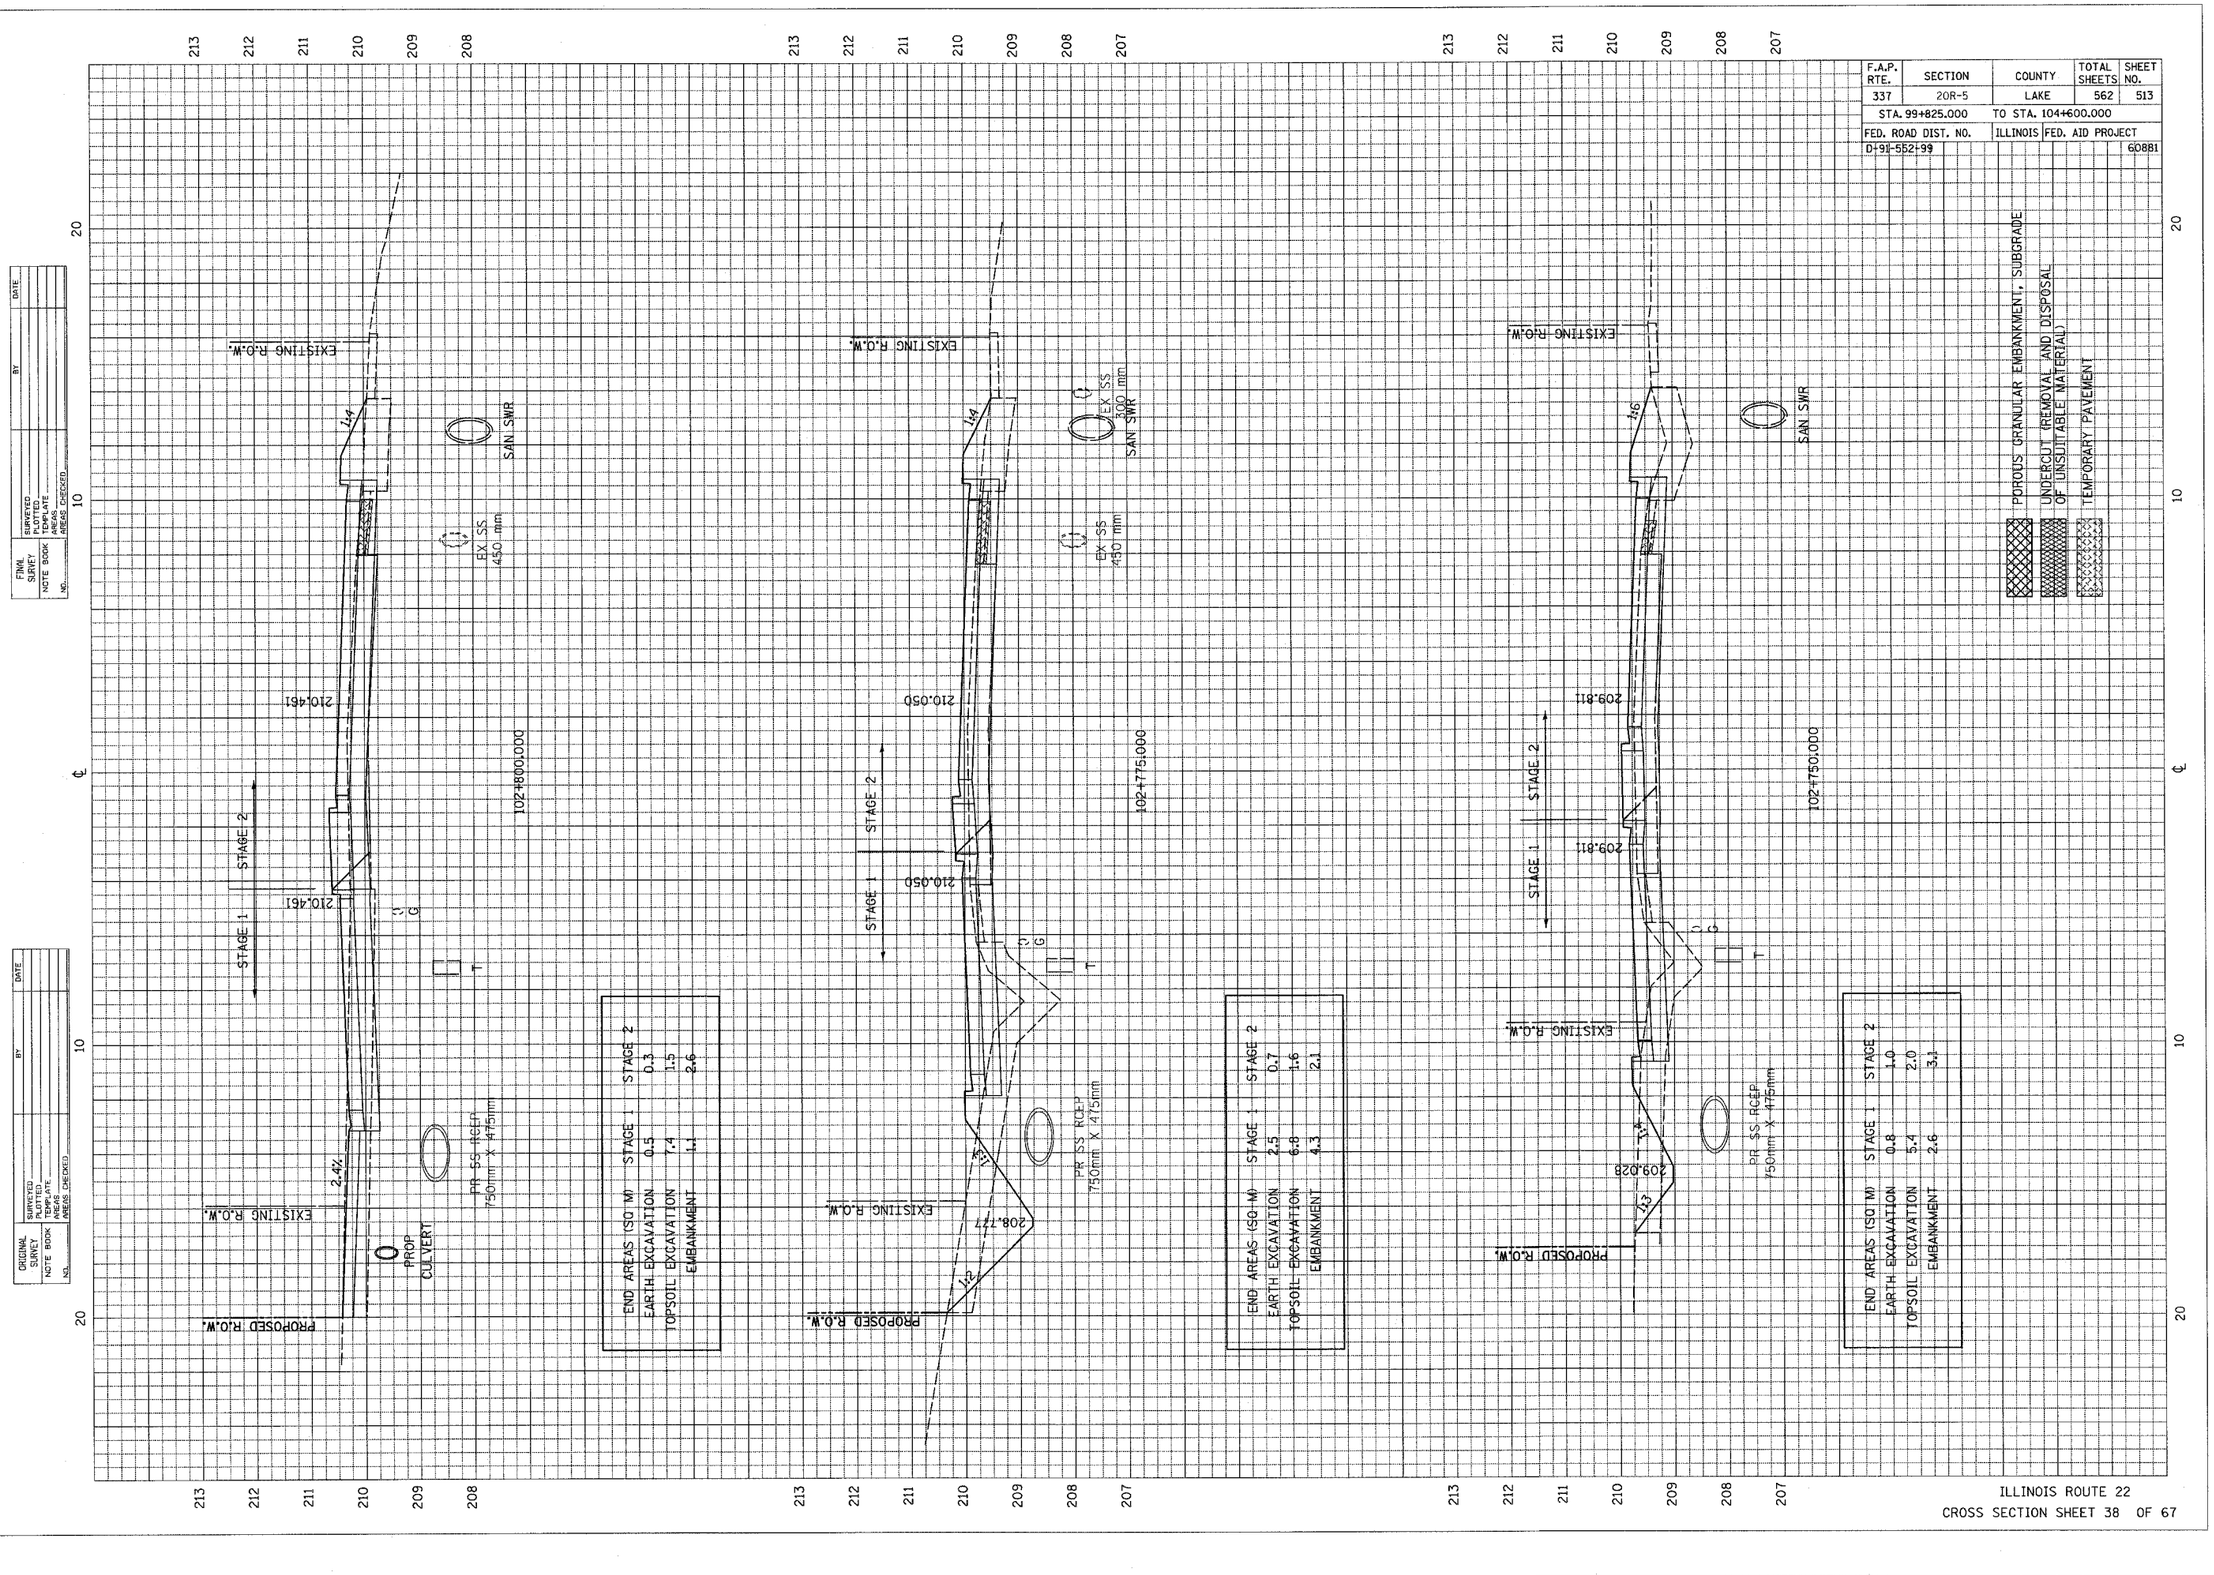
ORIGINAL SURVEY / NOTE BOOK / NO. — SURVEYED / PLOTTED / TEMPLATE / AREAS CHECKED — BY* — DATE