F.A.P. RTE.	SECTION	COUNTY	TOTAL SHEETS	SHEET NO.
337	20 WRS-6	LAKE	3/8	77
STA. 10+450		TO STA. 10+750		
FED. ROAD DIST. NO.		ILLINOIS	FED. AID PROJECT	

CONTRACT NO. 62030

LEGEND
- ADJ STRUCTURE TO BE ADJUSTED
- C STRUCTURE TO BE CLEANED
- F STRUCTURE TO BE FILLED
- R STRUCTURE TO BE REMOVED
- REC STRUCTURE TO BE RECONSTRUCTED
- PIPE REMOVAL

BM #2
"X" CUT IN SOUTH FLANGE BOLT ON FIRE HYDRANT. FIRE HYDRANT AT STA. 10+634
ELEV=263.862

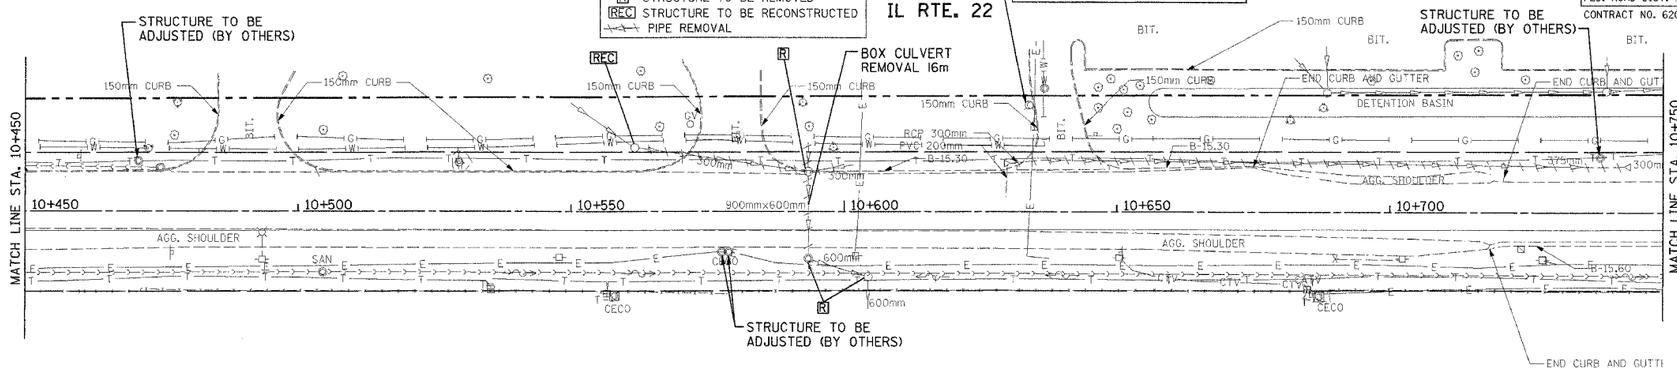

EXISTING

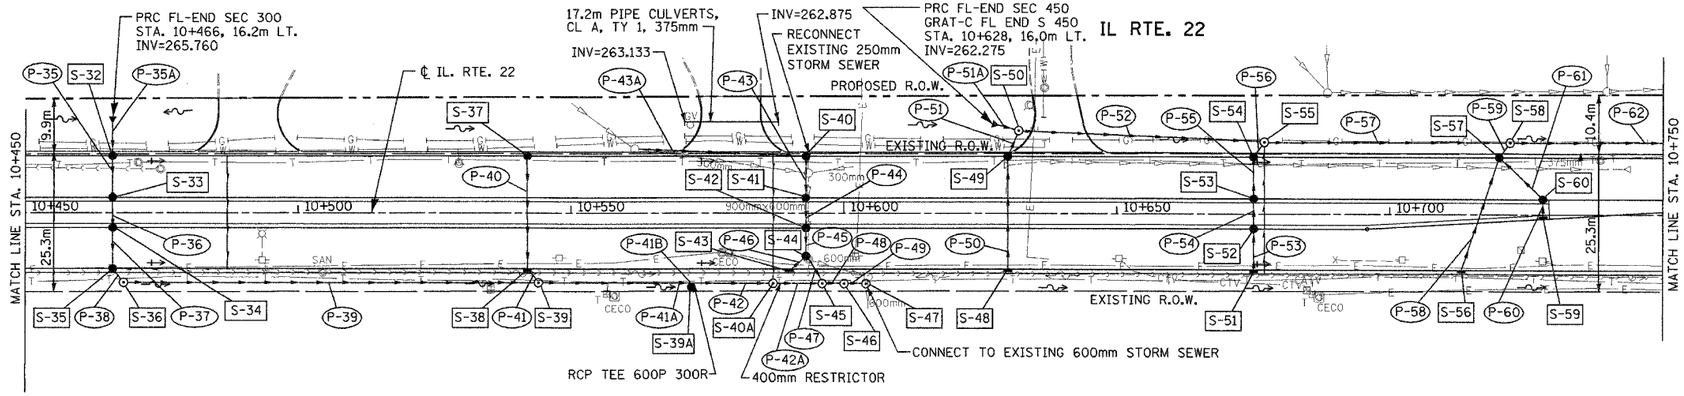

PROPOSED

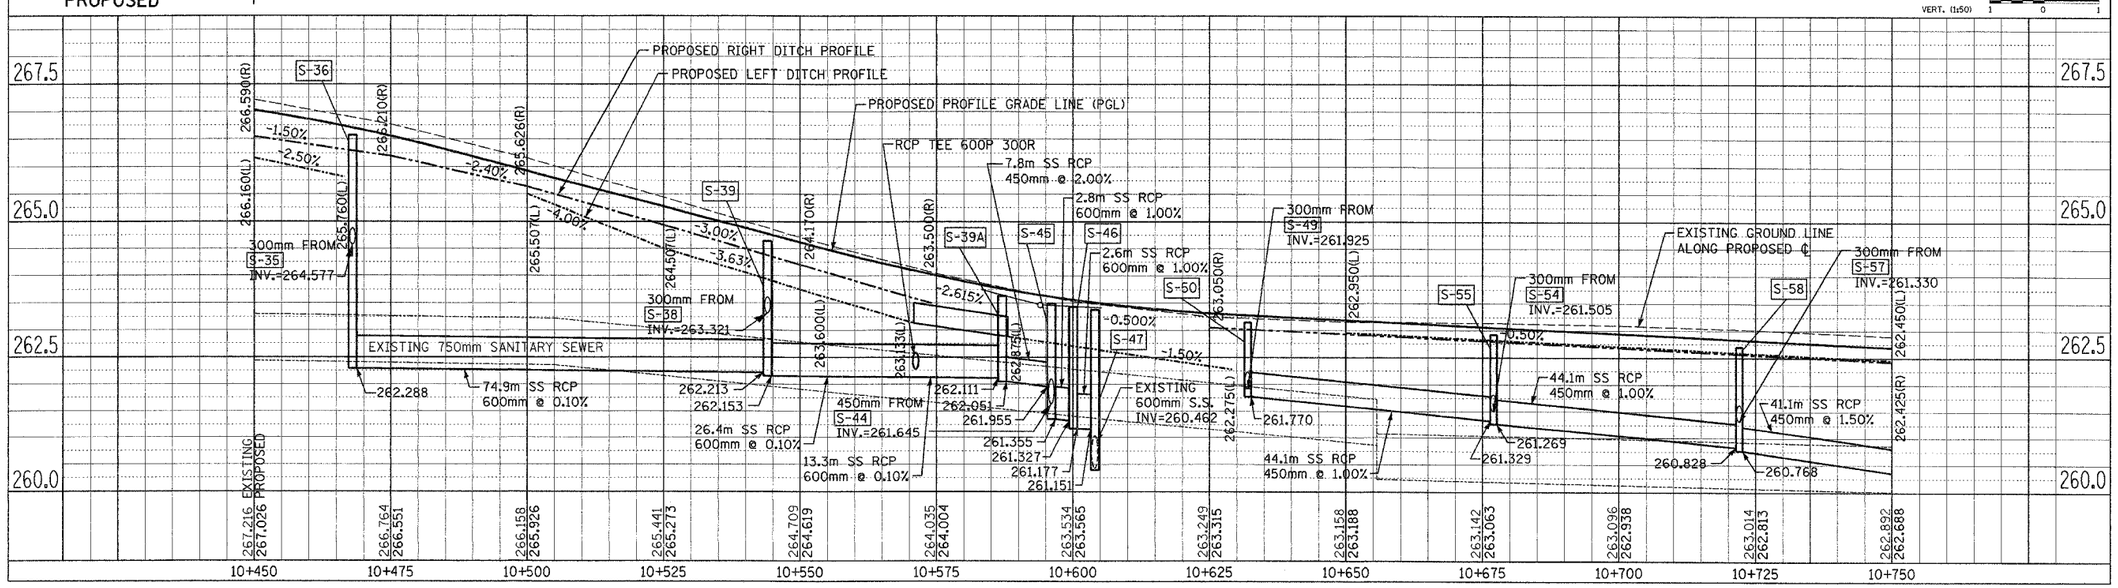

DRAINAGE AND UTILITIES IL. RTE. 22 STA. 10+450 TO STA. 10+750

FINAL SURVEY	BY	DATE
SURVEYED		
PLOTTED		
TEMPLATE		
AREAS		
AREAS CHECKED		
NOTE BOOK NO.		

ORIGINAL SURVEY	BY	DATE
SURVEYED		
PLOTTED		
TEMPLATE		
AREAS		
AREAS CHECKED		
NOTE BOOK NO.		