F.A.U. RTE.	SECTION	COUNTY	TOTAL SHEETS	SHEET NO.
1487	66R	DuPAGE	412	201
STA. 23+00.00		TO STA. 144+00.00		
FED. ROAD DIST. NO.	ILLINOIS	FED. AID PROJECT		

CONTRACT NO. 62376

ORIGINAL SURVEY
FINAL SURVEY
NOTE BOOK
NO.
SURVEYED
PLOTTED
TEMPLATE
AREAS
AREAS CHECKED

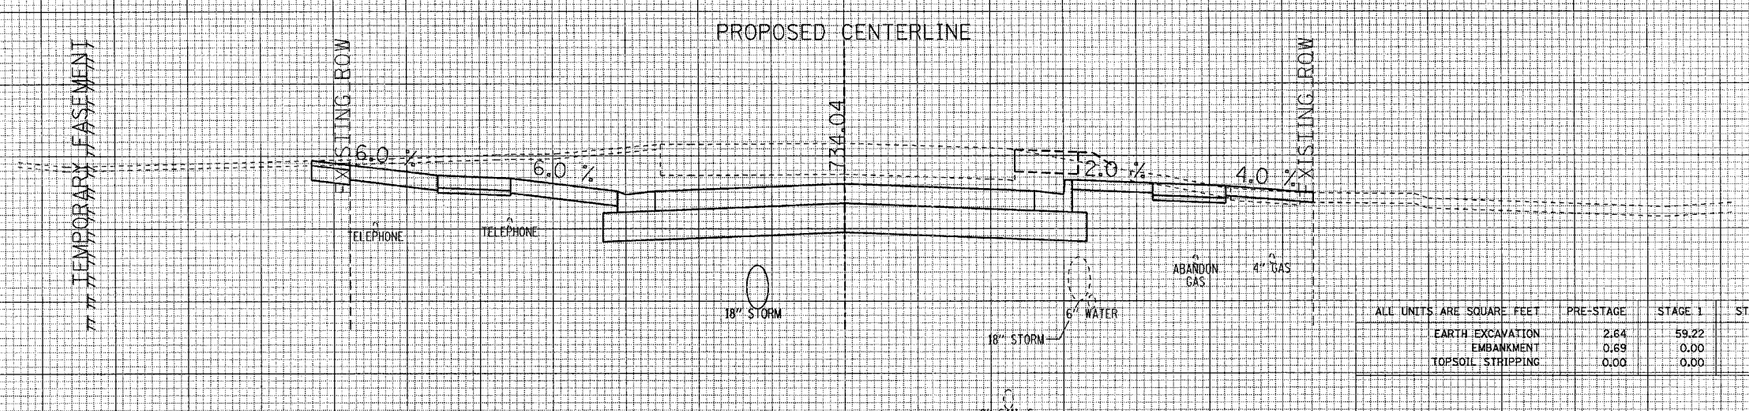

ALL UNITS ARE SQUARE FEET	PRE-STAGE	STAGE 1	STAGE 2
EARTH EXCAVATION	2.64	59.22	39.77
EMBANKMENT	0.69	0.00	0.64
TOPSOIL STRIPPING	0.00	0.00	2.58

26+37.28

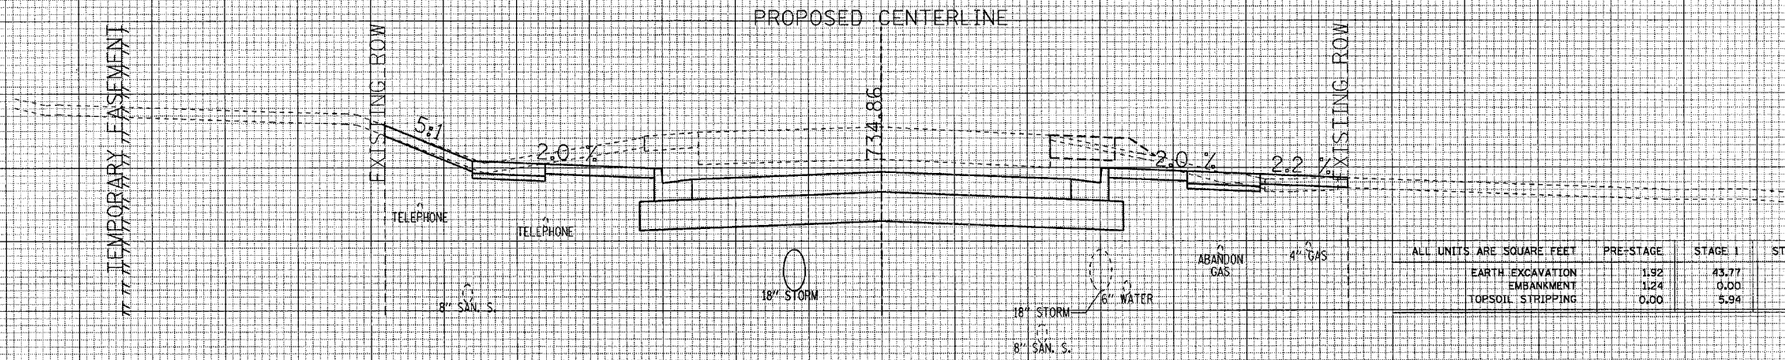

ALL UNITS ARE SQUARE FEET	PRE-STAGE	STAGE 1	STAGE 2
EARTH EXCAVATION	1.92	43.77	40.33
EMBANKMENT	1.24	0.00	0.90
TOPSOIL STRIPPING	0.00	5.94	2.55

26+00.00

70 60 50 40 30 20 10 0 10 20 30 40 50 60 70

MAPLE AVENUE CROSS SECTIONS

F.A.U. RTE.	SECTION	COUNTY	TOTAL SHEETS	SHEET NO.
1487	66R	DuPAGE	412	202
STA. 23+00.00		TO STA. 144+00.00		
FED. ROAD DIST. NO.	ILLINOIS	FED. AID PROJECT		
CONTRACT NO. 62376				

FINAL SURVEY: SURVEYED, PLOTTED, TEMPLATE, AREAS, AREAS CHECKED
ORIGINAL SURVEY: NOTE BOOK, NO.

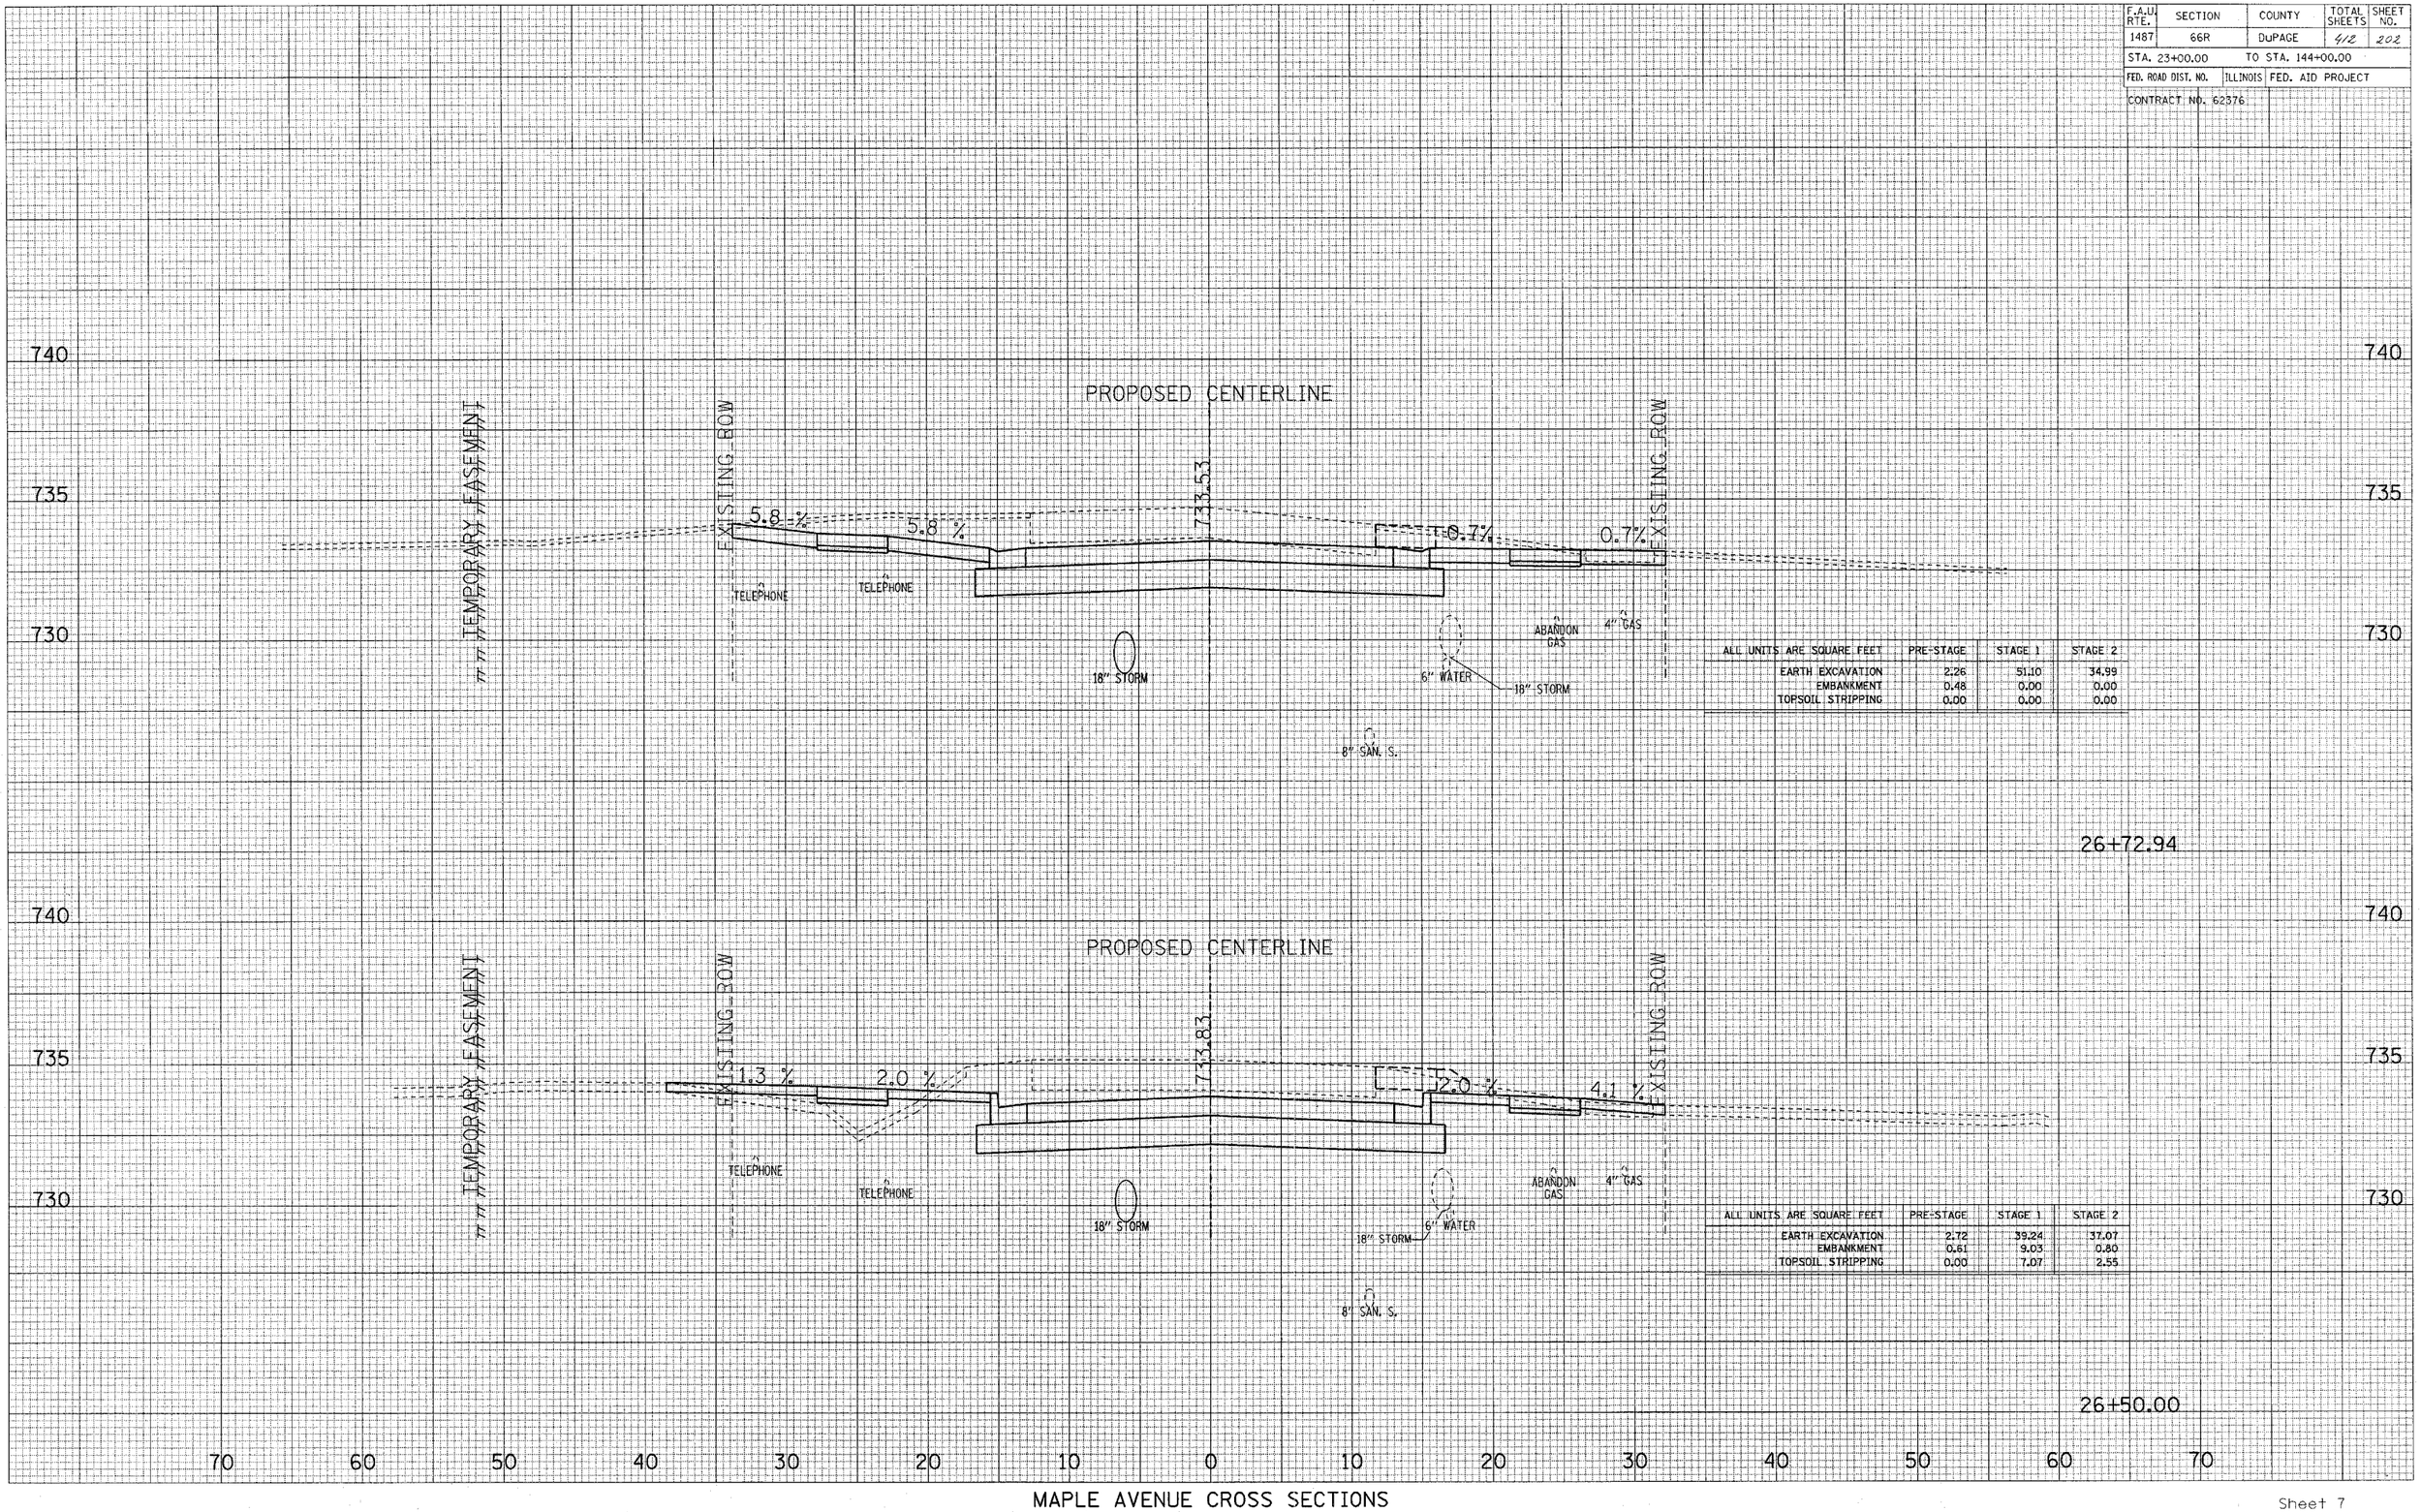

ALL UNITS ARE SQUARE FEET	PRE-STAGE	STAGE 1	STAGE 2
EARTH EXCAVATION	2.26	51.10	34.99
EMBANKMENT	0.48	0.00	0.00
TOPSOIL STRIPPING	0.00	0.00	0.00

ALL UNITS ARE SQUARE FEET	PRE-STAGE	STAGE 1	STAGE 2
EARTH EXCAVATION	2.72	39.24	37.07
EMBANKMENT	0.61	9.03	0.80
TOPSOIL STRIPPING	0.00	7.07	2.55

MAPLE AVENUE CROSS SECTIONS

F.A.U. RTE.	SECTION	COUNTY	TOTAL SHEETS	SHEET NO.
1487	66R	DuPAGE	412	203
STA. 23+00.00		TO STA. 144+00.00		
FED. ROAD DIST. NO.	ILLINOIS	FED. AID PROJECT		
CONTRACT NO. 62376				

TABLE SURVEY
NOTE BOOK
NO.
SURVEYED
PLOTTED
TEMPLATE
AREAS
AREAS CHECKED

ORIGINAL SURVEY
NOTE BOOK
NO.
SURVEYED
PLOTTED
TEMPLATE
AREAS
AREAS CHECKED

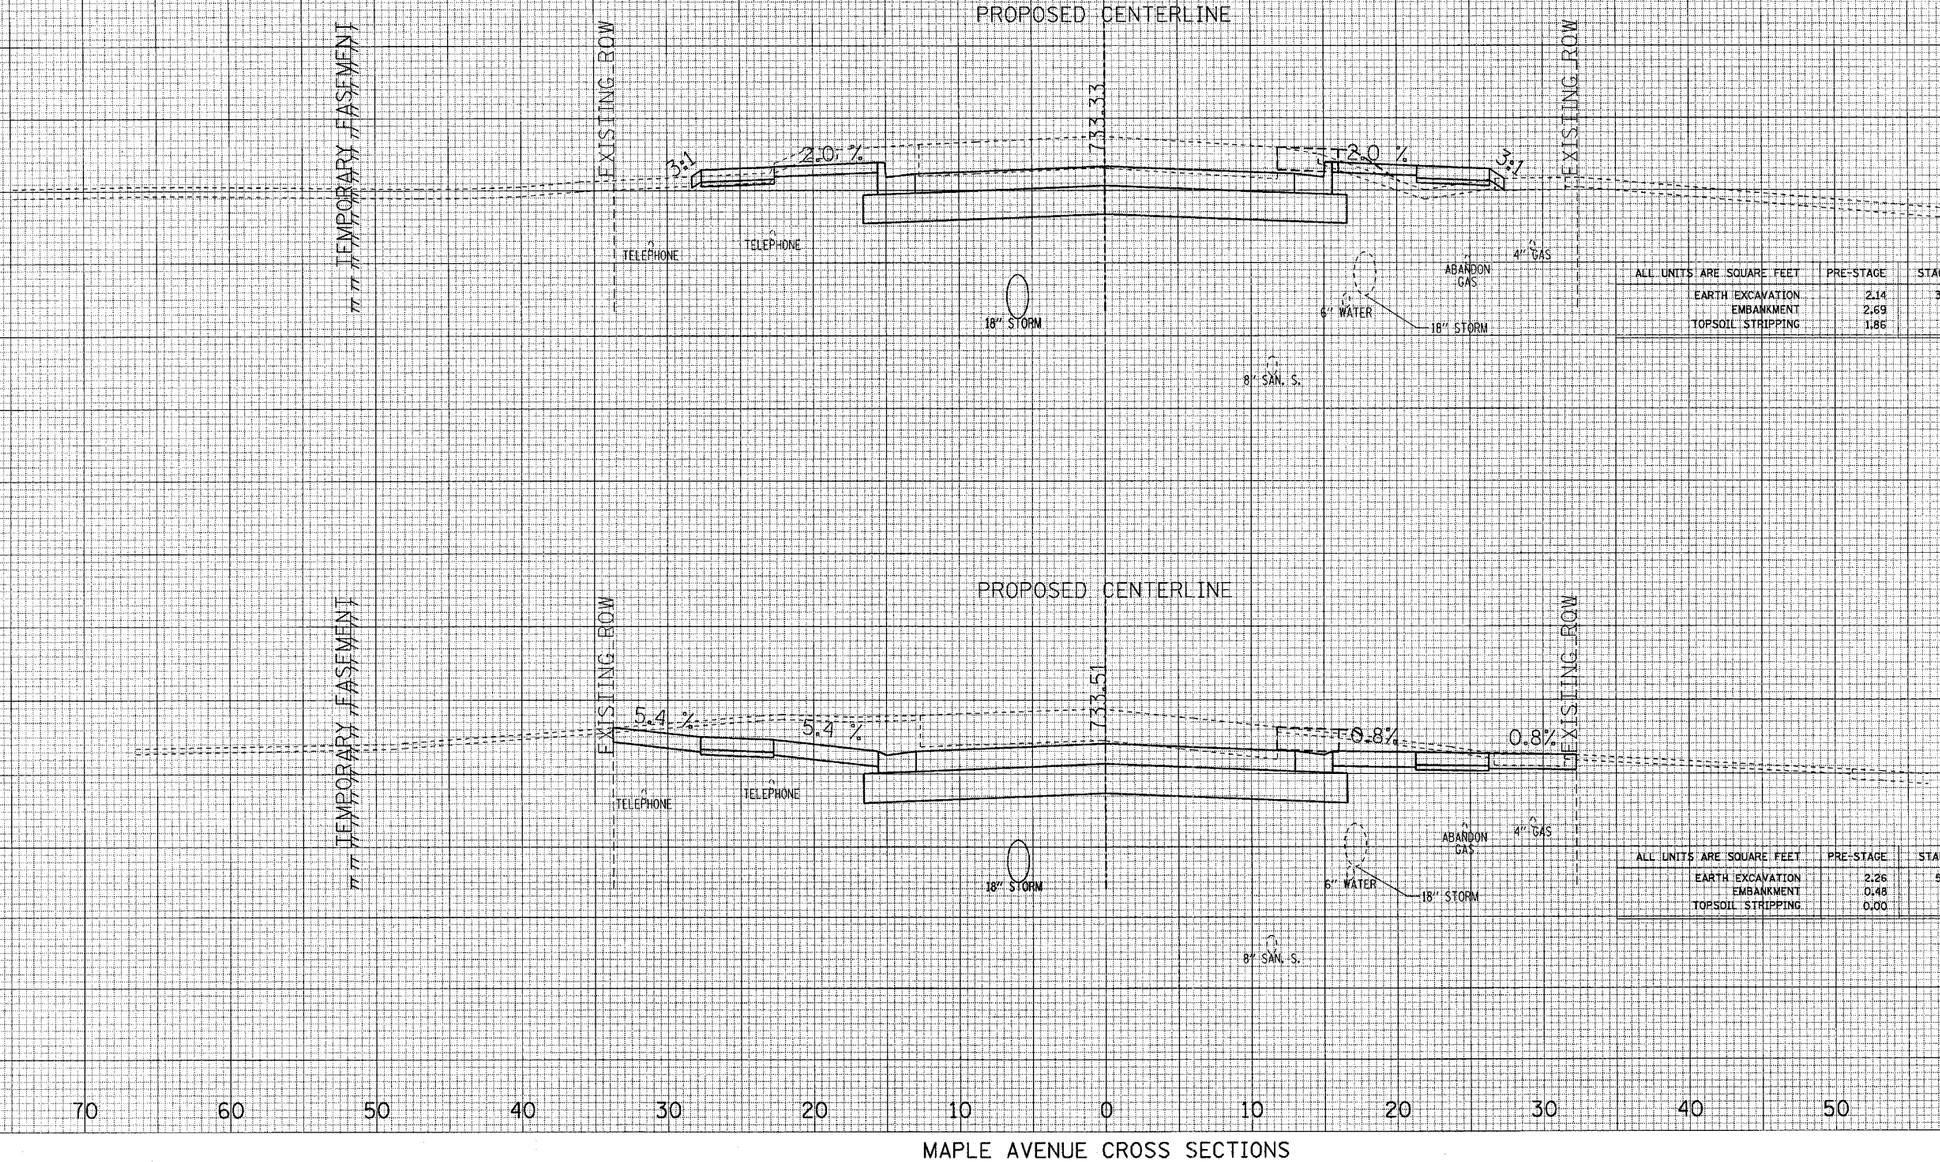

ALL UNITS ARE SQUARE FEET	PRE-STAGE	STAGE 1	STAGE 2
EARTH EXCAVATION	2.14	33.65	27.65
EMBANKMENT	2.69	0.03	4.50
TOPSOIL STRIPPING	1.86	3.32	2.18

27+00.00

ALL UNITS ARE SQUARE FEET	PRE-STAGE	STAGE 1	STAGE 2
EARTH EXCAVATION	2.26	50.96	34.91
EMBANKMENT	0.48	0.00	0.00
TOPSOIL STRIPPING	0.00	0.00	0.00

26+75.40

MAPLE AVENUE CROSS SECTIONS

F.A.U. RTE.	SECTION	COUNTY	TOTAL SHEETS	SHEET NO.
1487	66R	DuPAGE	412	204
STA. 23+00.00		TO STA. 144+00.00		
FED. ROAD DIST. NO.	ILLINOIS	FED. AID PROJECT		

CONTRACT NO. 62376

ORIGINAL SURVEY
FINAL SURVEY
NOTE BOOK
NO.
SURVEYED
PLOTTED
TEMPLATE
AREAS
AREAS CHECKED

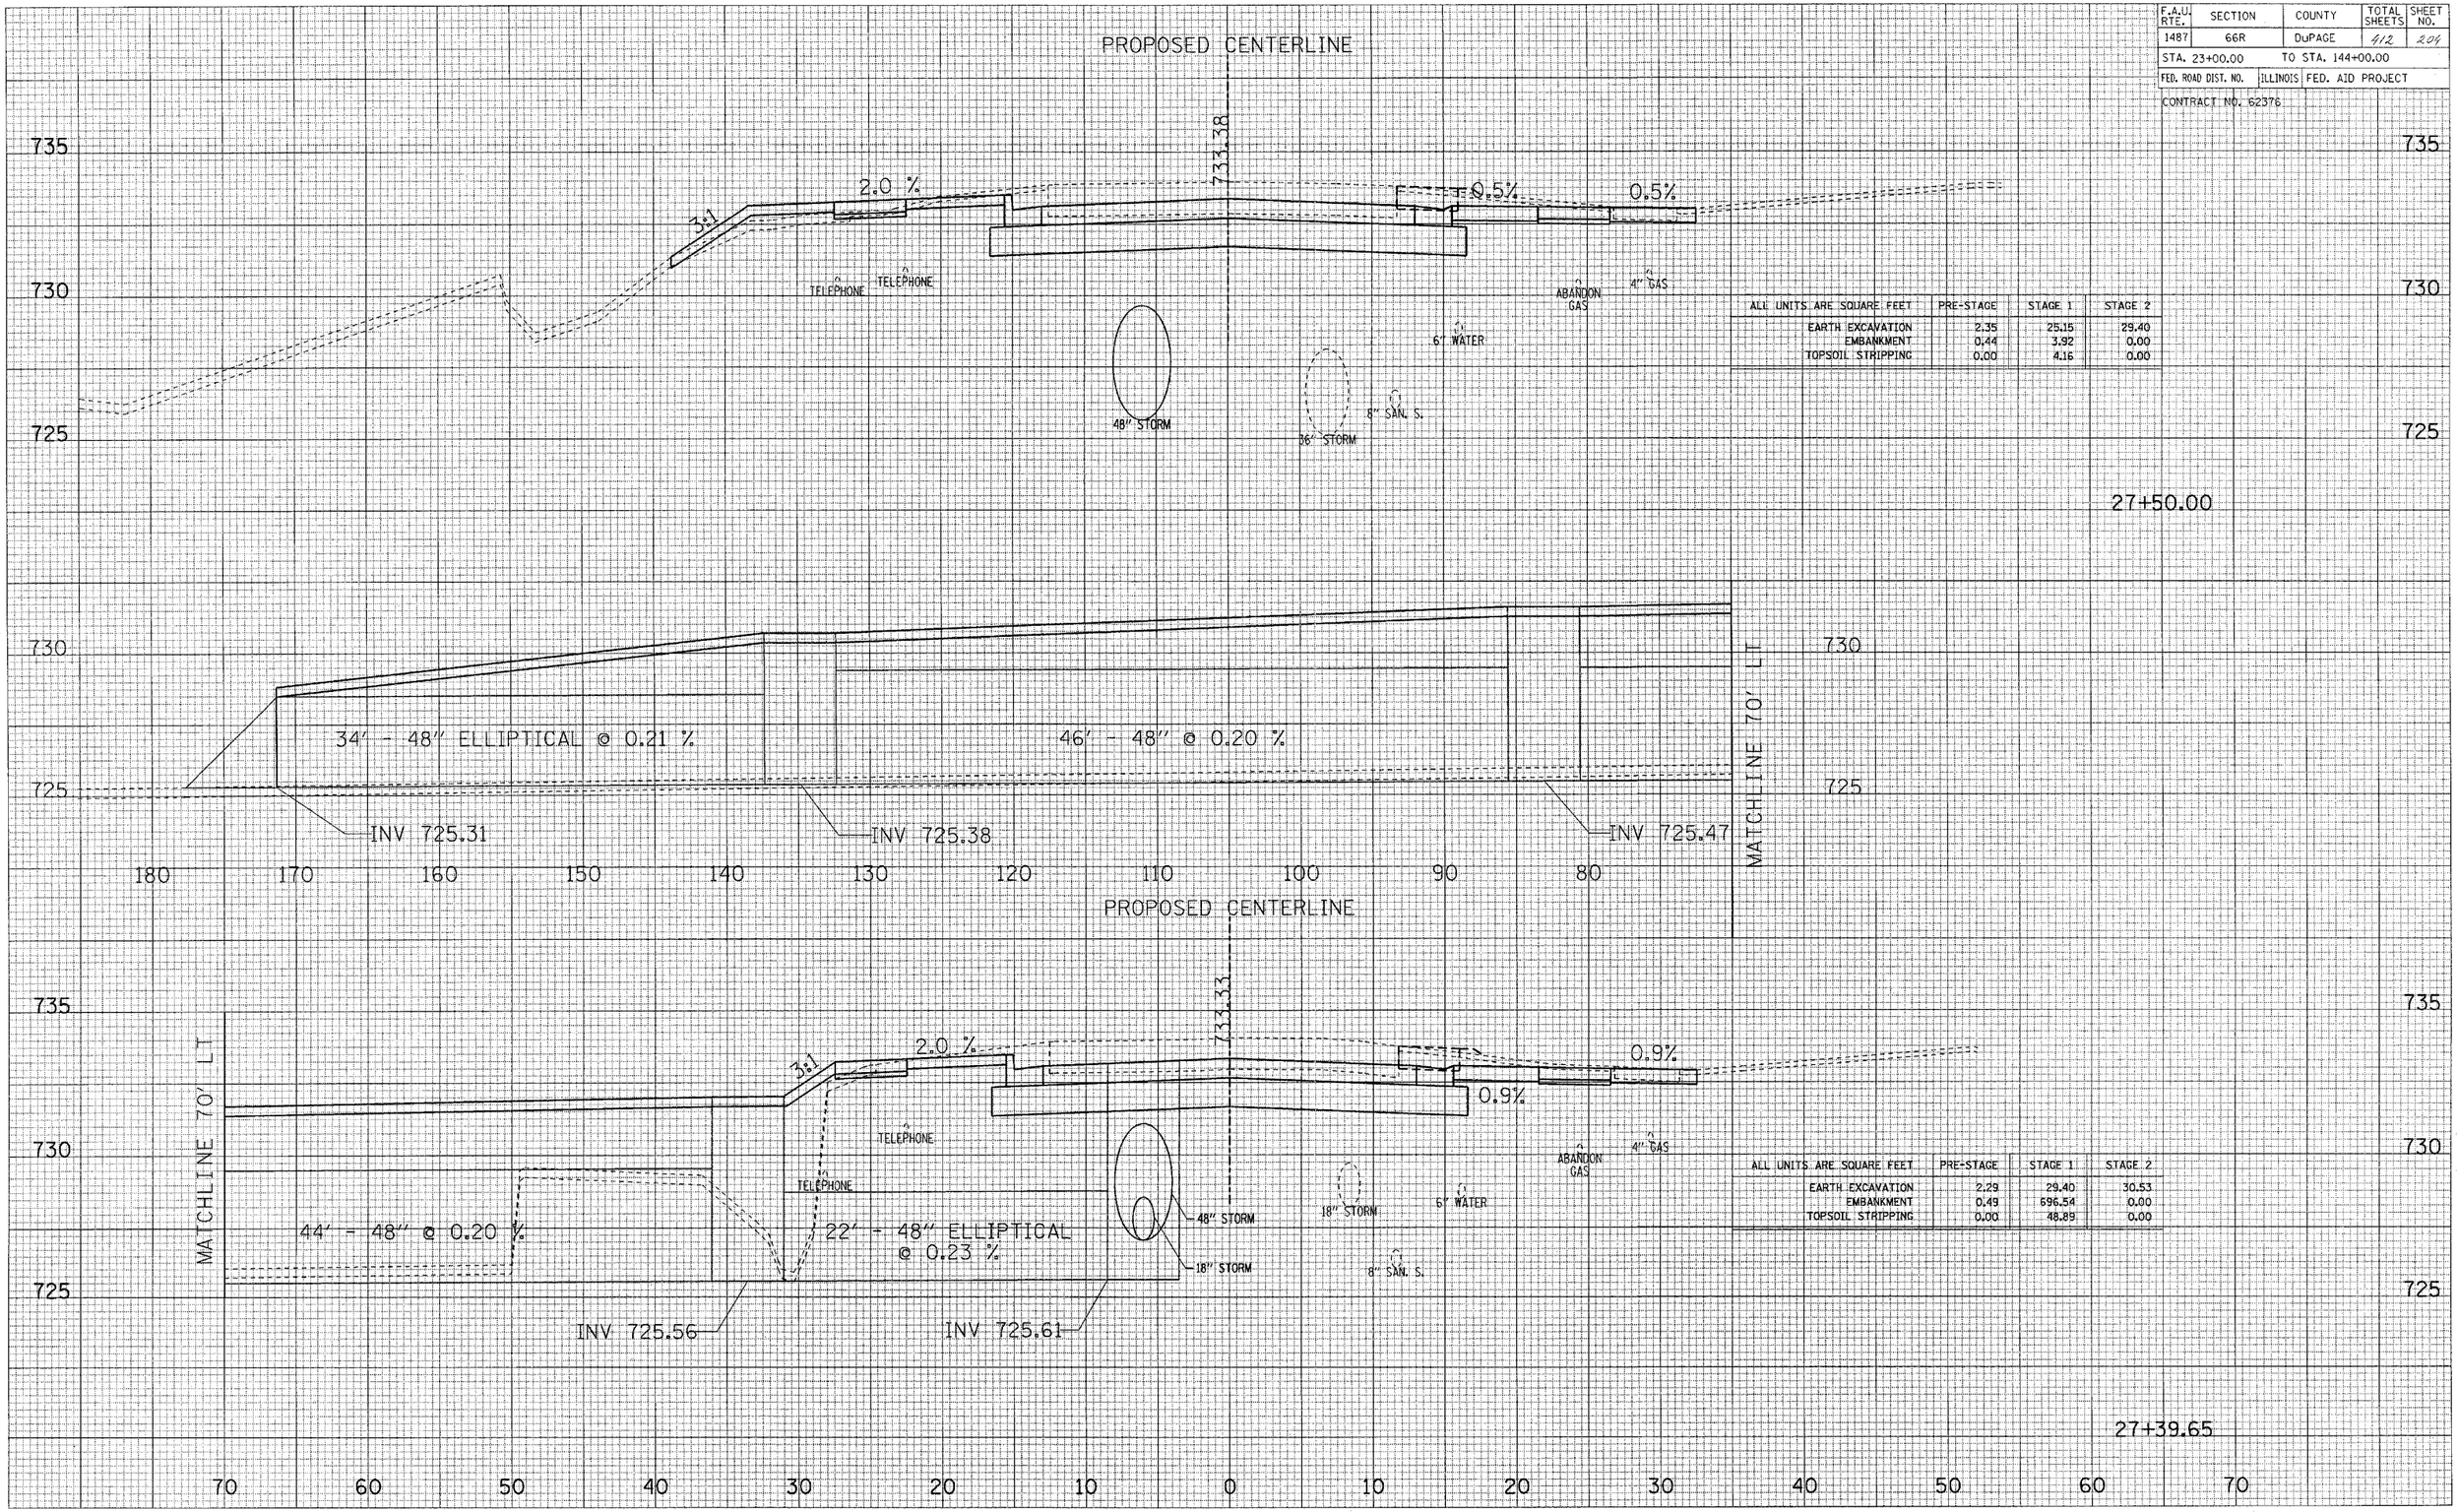

ALL UNITS ARE SQUARE FEET	PRE-STAGE	STAGE 1	STAGE 2
EARTH EXCAVATION	2.35	25.15	29.40
EMBANKMENT	0.44	3.92	0.00
TOPSOIL STRIPPING	0.00	4.16	0.00

ALL UNITS ARE SQUARE FEET	PRE-STAGE	STAGE 1	STAGE 2
EARTH EXCAVATION	2.29	29.40	30.53
EMBANKMENT	0.49	696.54	0.00
TOPSOIL STRIPPING	0.00	48.89	0.00

MAPLE AVENUE CROSS SECTIONS

F.A.U. RTE.	SECTION	COUNTY	TOTAL SHEETS	SHEET NO.
1487	66R	DuPAGE	412	205
STA. 23+00.00		TO STA. 144+00.00		
FED. ROAD DIST. NO.	ILLINOIS	FED. AID PROJECT		

CONTRACT NO. 62376

ORIGINAL SURVEY | SURVEYED | PLOTTED | TEMPLATE | AREAS | AREAS CHECKED | NOTE BOOK | NO.

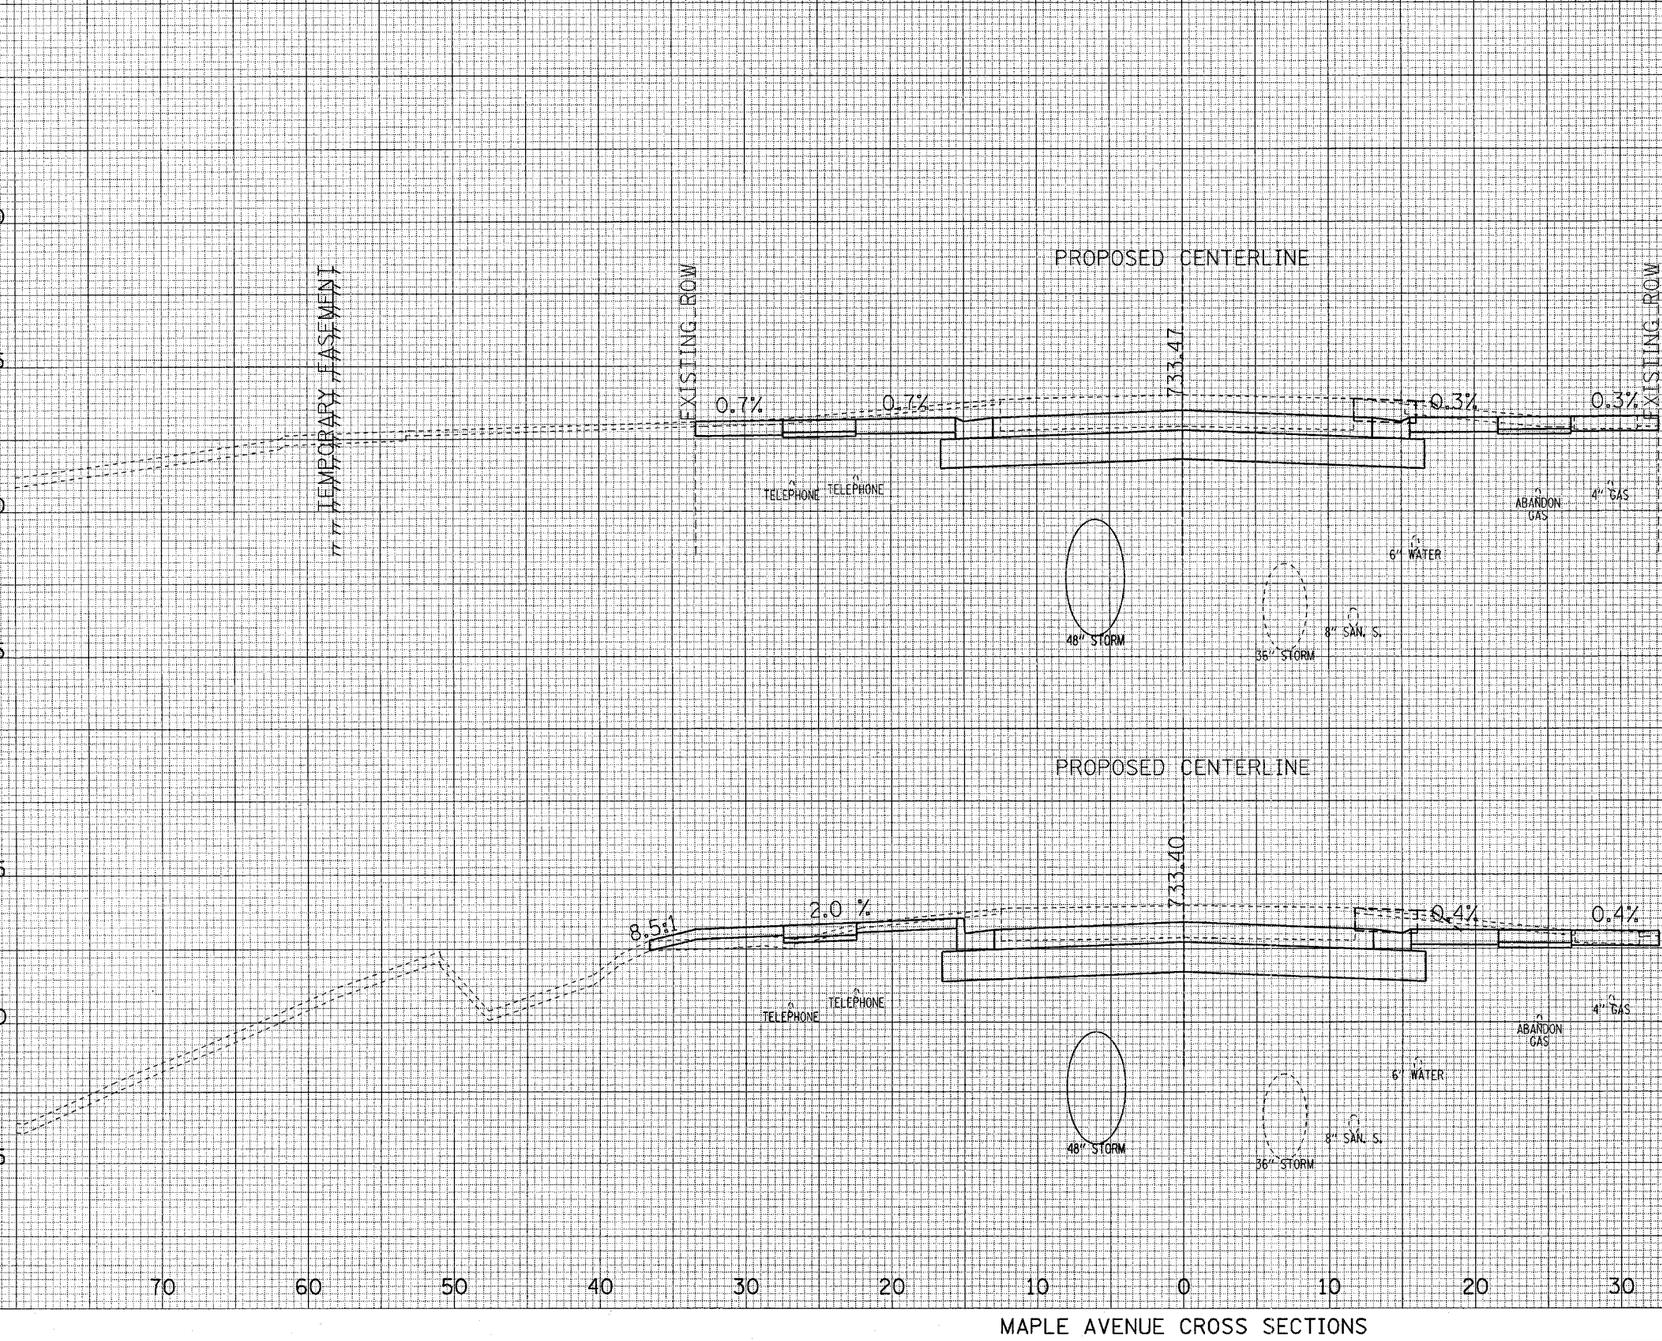

ALL UNITS ARE SQUARE FEET	PRE-STAGE	STAGE 1	STAGE 2
EARTH EXCAVATION	2.72	31.93	26.26
EMBANKMENT	0.74	0.00	0.00
TOPSOIL STRIPPING	0.79	0.00	3.56

ALL UNITS ARE SQUARE FEET	PRE-STAGE	STAGE 1	STAGE 2
EARTH EXCAVATION	2.38	25.19	29.44
EMBANKMENT	0.52	2.73	0.00
TOPSOIL STRIPPING	0.00	3.31	0.00

MAPLE AVENUE CROSS SECTIONS

F.A.U. RTE.	SECTION	COUNTY	TOTAL SHEETS	SHEET NO.
1487	66R	DuPAGE	413	206
STA. 23+00.00		TO STA. 144+00.00		
FED. ROAD DIST. NO.	ILLINOIS	FED. AID PROJECT		
CONTRACT NO. 62376				

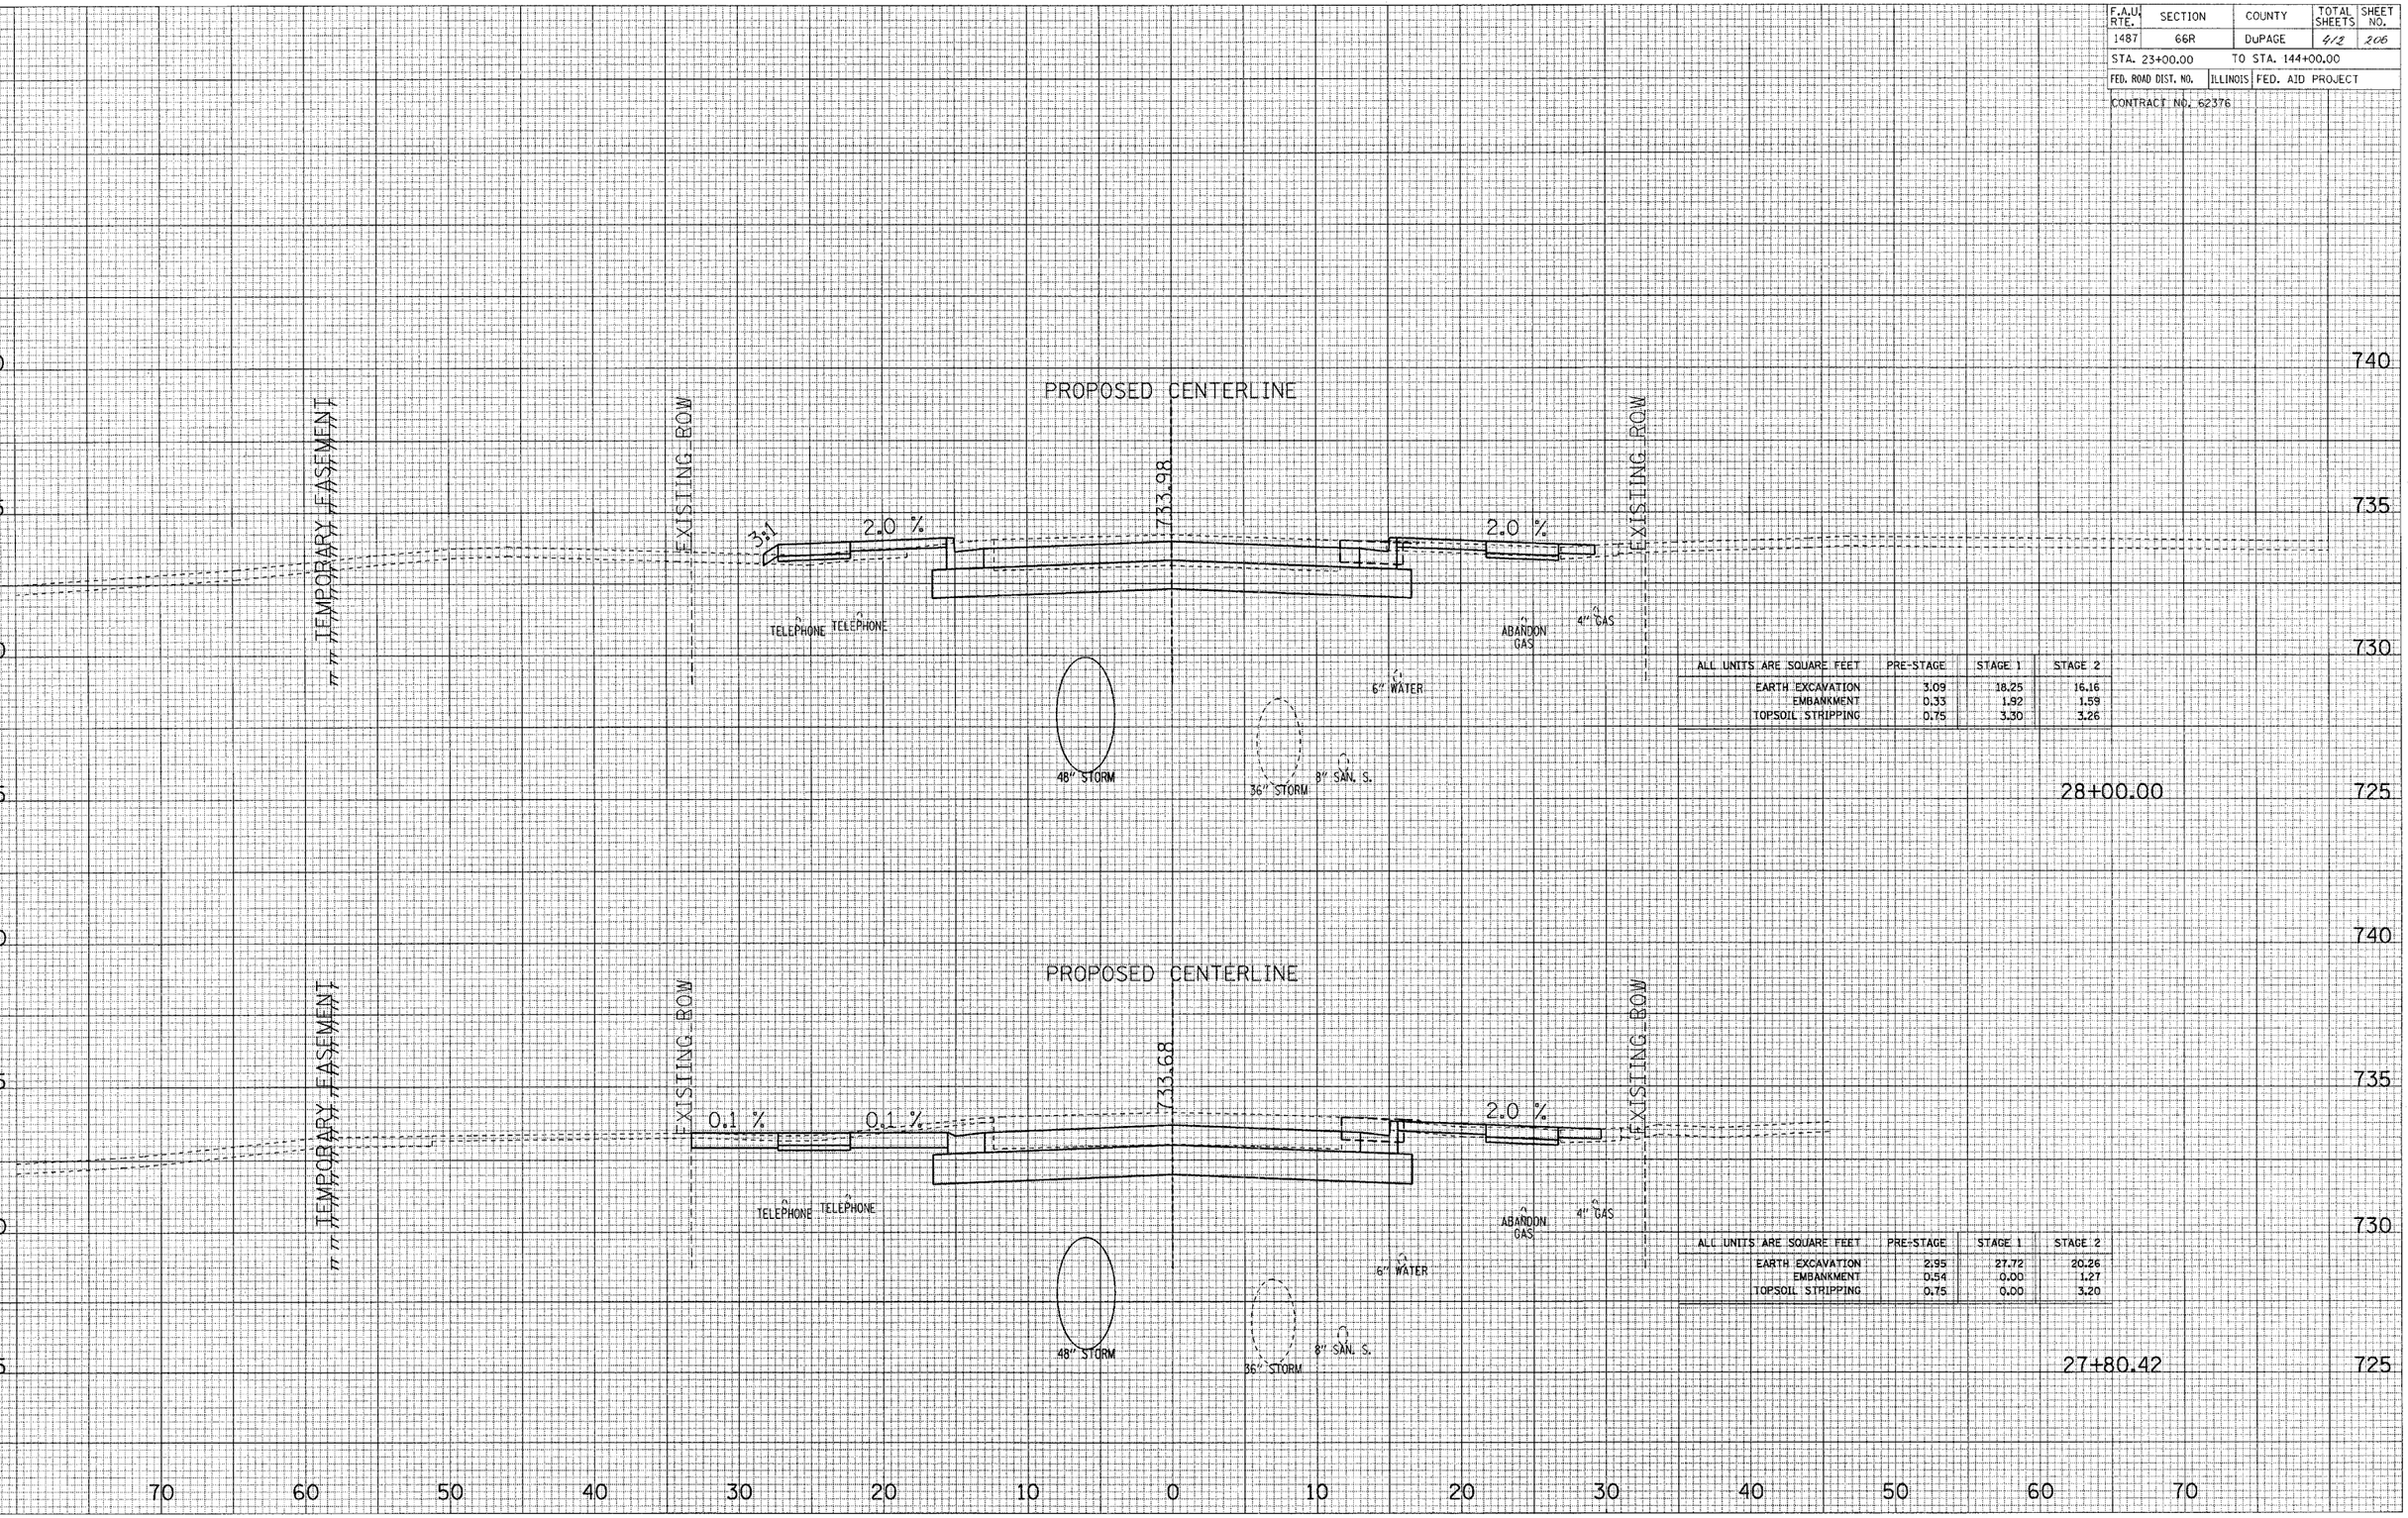

ALL UNITS ARE SQUARE FEET	PRE-STAGE	STAGE 1	STAGE 2
EARTH EXCAVATION	3.09	18.25	16.16
EMBANKMENT	0.33	1.92	1.59
TOPSOIL STRIPPING	0.75	3.30	3.26

ALL UNITS ARE SQUARE FEET	PRE-STAGE	STAGE 1	STAGE 2
EARTH EXCAVATION	2.95	27.72	20.26
EMBANKMENT	0.54	0.00	1.27
TOPSOIL STRIPPING	0.75	0.00	3.20

FINAL SURVEY NOTE BOOK NO. SURVEYED PLOTTED TEMPLATE AREAS AREAS CHECKED

ORIGINAL SURVEY NOTE BOOK NO. SURVEYED PLOTTED TEMPLATE AREAS AREAS CHECKED

MAPLE AVENUE CROSS SECTIONS

F.A.U. RTE.	SECTION	COUNTY	TOTAL SHEETS	SHEET NO.
1487	66R	DuPAGE	4/12	207
STA. 23+00.00		TO STA. 144+00.00		
FED. ROAD DIST. NO.	ILLINOIS	FED. AID PROJECT		

CONTRACT NO. 62376

FINAL SURVEY	ORIGINAL SURVEY
SURVEYED	
PLOTTED	
TEMPLATE	
NOTE BOOK	
NO.	
AREAS CHECKED	

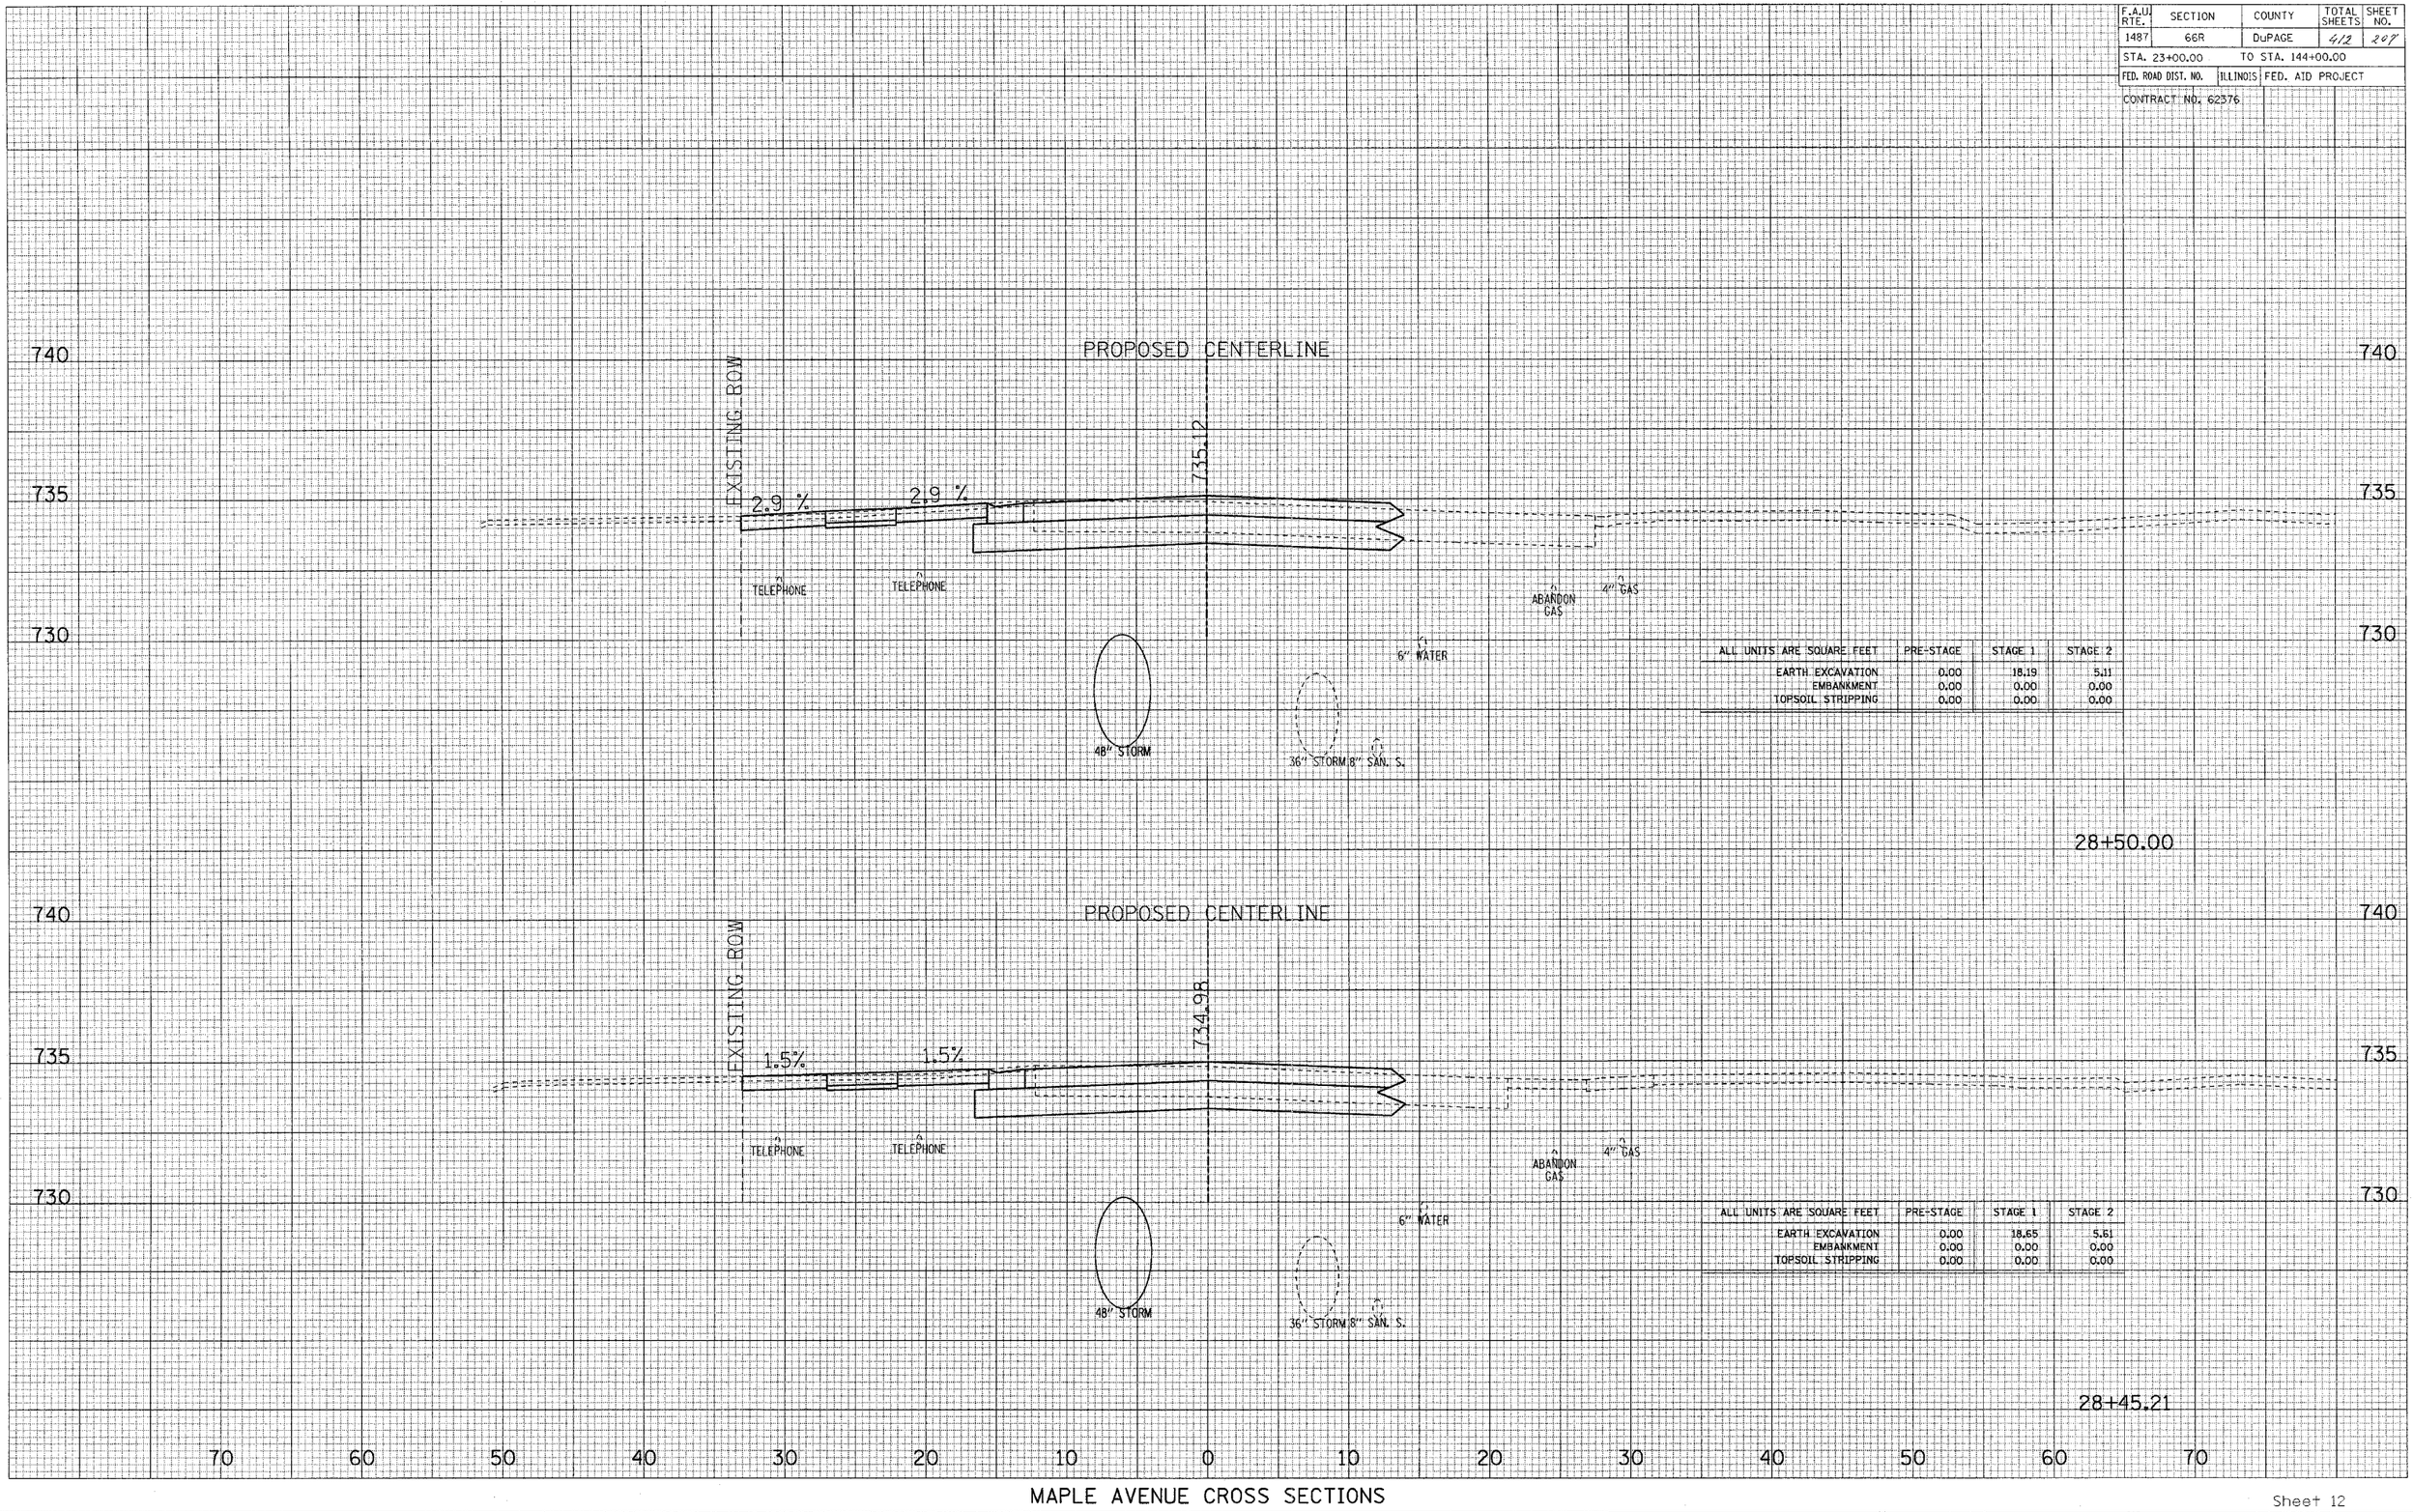

ALL UNITS ARE SQUARE FEET	PRE-STAGE	STAGE 1	STAGE 2
EARTH EXCAVATION	0.00	18.19	5.11
EMBANKMENT	0.00	0.00	0.00
TOPSOIL STRIPPING	0.00	0.00	0.00

ALL UNITS ARE SQUARE FEET	PRE-STAGE	STAGE 1	STAGE 2
EARTH EXCAVATION	0.00	18.65	5.61
EMBANKMENT	0.00	0.00	0.00
TOPSOIL STRIPPING	0.00	0.00	0.00

MAPLE AVENUE CROSS SECTIONS

F.A.U. RTE.	SECTION	COUNTY	TOTAL SHEETS	SHEET NO.
1487	66R	DuPAGE	412	208
STA. 23+00.00		TO STA. 144+00.00		
FED. ROAD DIST. NO.	ILLINOIS	FED. AID PROJECT		

CONTRACT NO. 62376

FINAL SURVEY — NOTE BOOK — NO. — SURVEYED — PLOTTED — TEMPLATE — AREAS — AREAS CHECKED

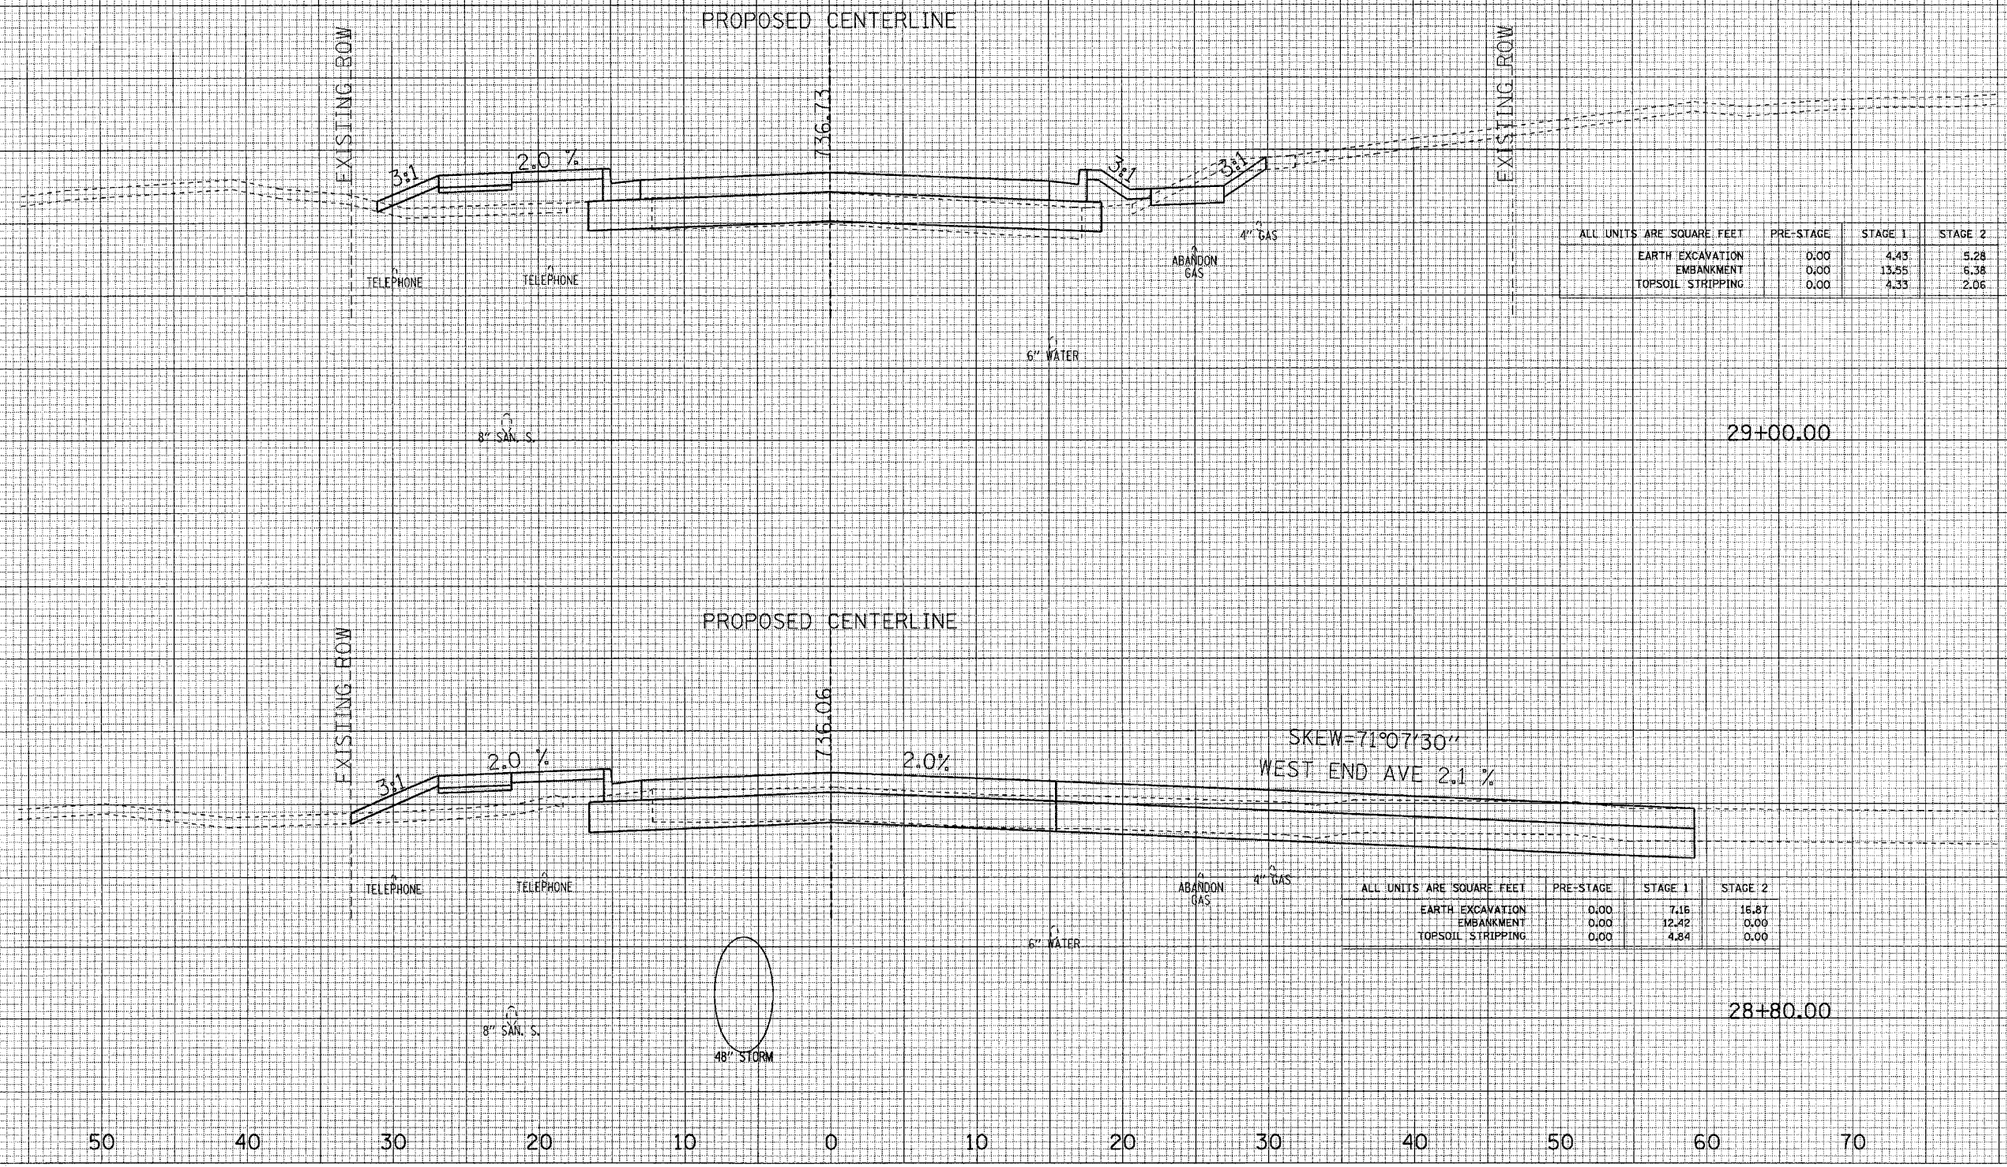

ALL UNITS ARE SQUARE FEET	PRE-STAGE	STAGE 1	STAGE 2
EARTH EXCAVATION	0.00	4.43	5.28
EMBANKMENT	0.00	13.55	6.38
TOPSOIL STRIPPING	0.00	4.33	2.06

ALL UNITS ARE SQUARE FEET	PRE-STAGE	STAGE 1	STAGE 2
EARTH EXCAVATION	0.00	7.16	16.87
EMBANKMENT	0.00	12.42	0.00
TOPSOIL STRIPPING	0.00	4.84	0.00

ORIGINAL SURVEY — NOTE BOOK — NO. — SURVEYED — PLOTTED — TEMPLATE — AREAS — AREAS CHECKED

MAPLE AVENUE CROSS SECTIONS

F.A.U. RTE.	SECTION	COUNTY	TOTAL SHEETS	SHEET NO.
1487	66R	DuPAGE	42	209
STA. 23+00.00		TO STA. 144+00.00		
FED. ROAD DIST. NO.	ILLINOIS	FED. AID PROJECT		

CONTRACT NO. 62376

ORIGINAL SURVEY / FINAL SURVEY
NOTE BOOK NO.
SURVEYED
PLOTTED
TEMPLATE
AREAS
AREAS CHECKED

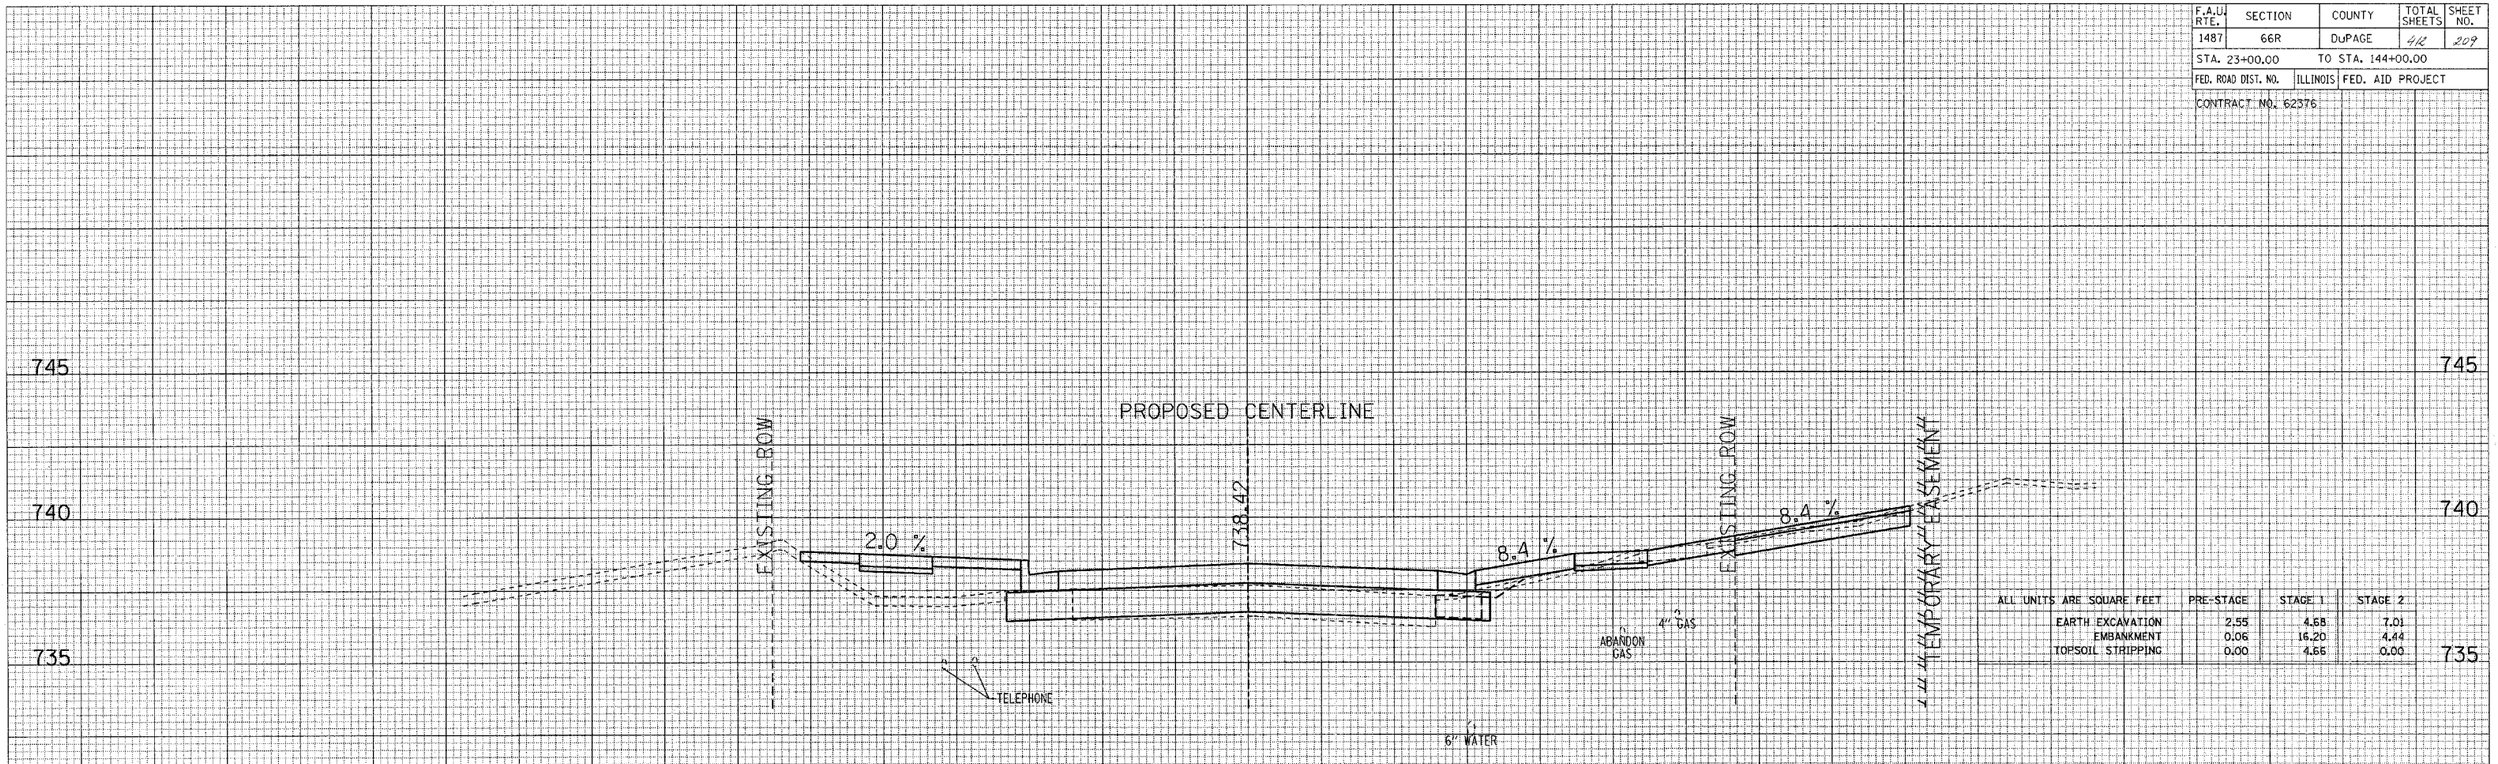

ALL UNITS ARE SQUARE FEET	PRE-STAGE	STAGE 1	STAGE 2
EARTH EXCAVATION	2.55	4.68	7.01
EMBANKMENT	0.06	16.20	4.44
TOPSOIL STRIPPING	0.00	4.66	0.00

29+50.00

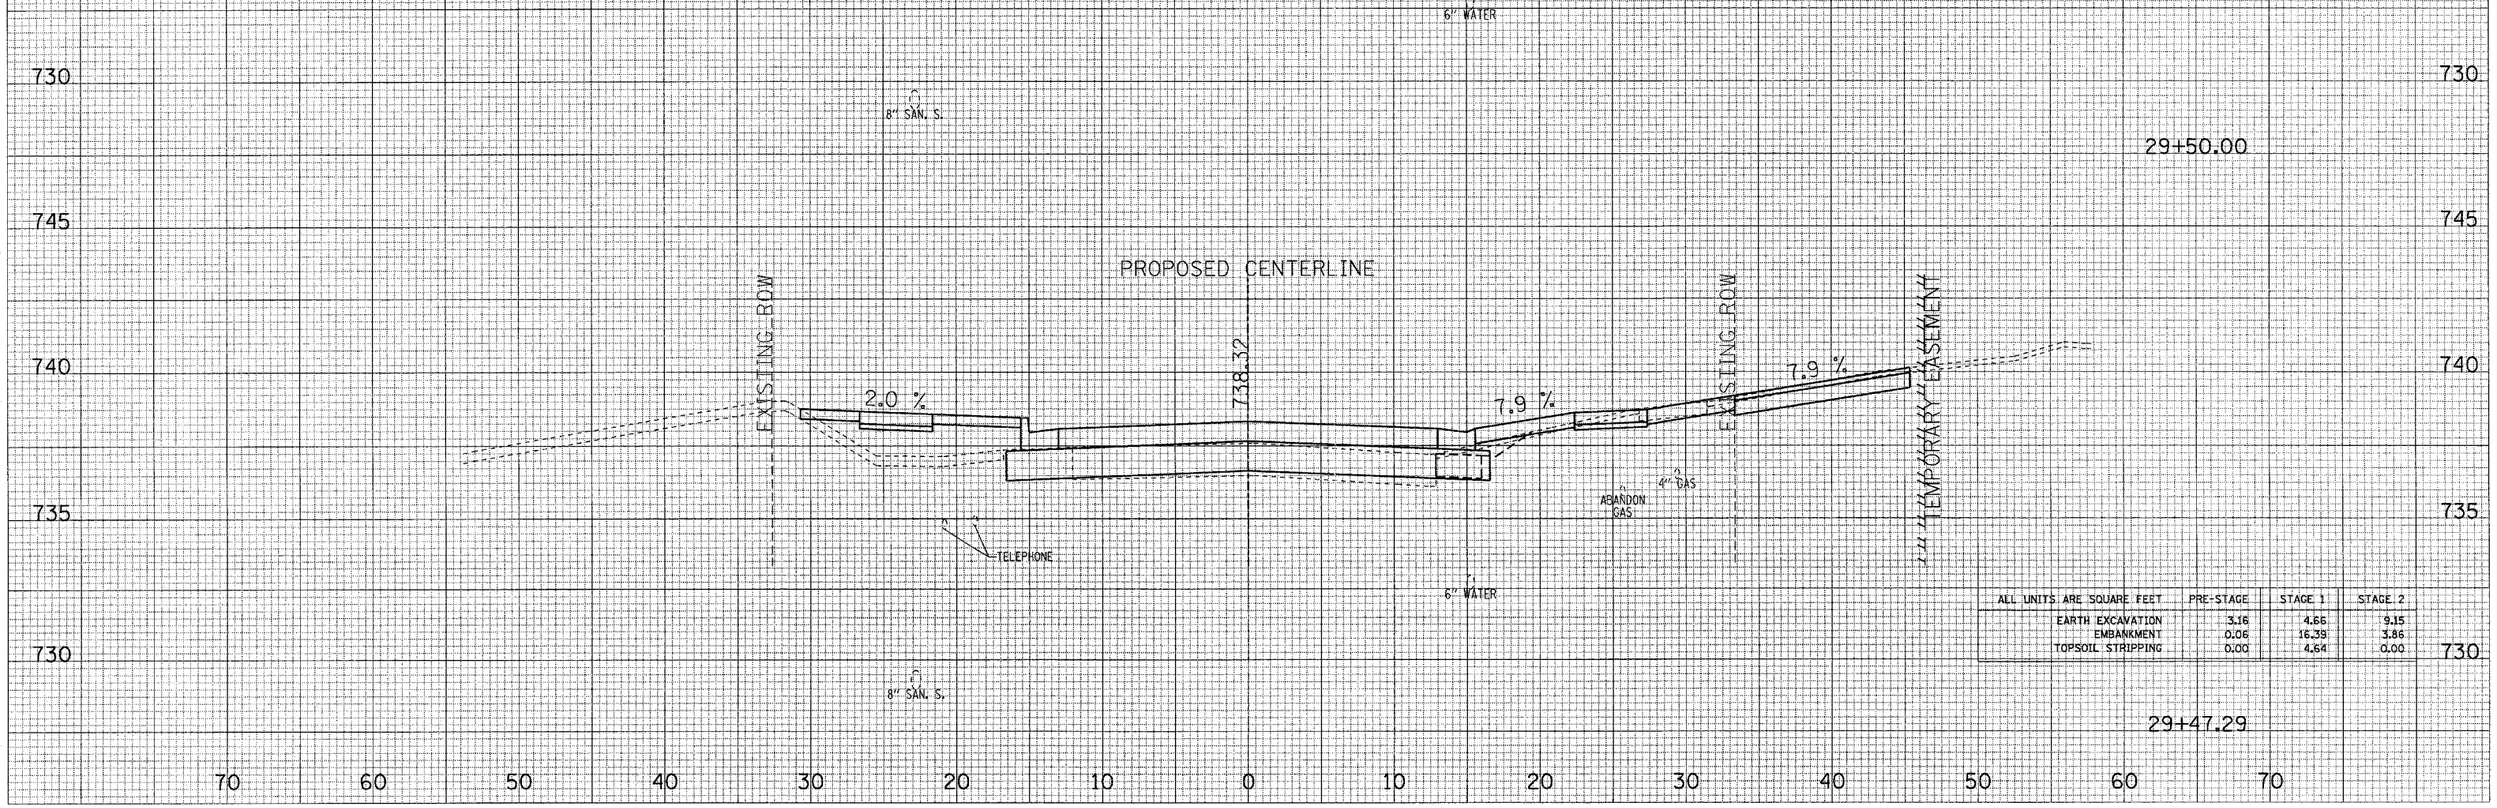

ALL UNITS ARE SQUARE FEET	PRE-STAGE	STAGE 1	STAGE 2
EARTH EXCAVATION	3.16	4.66	9.15
EMBANKMENT	0.06	16.39	3.86
TOPSOIL STRIPPING	0.00	4.64	0.00

29+47.29

MAPLE AVENUE CROSS SECTIONS

F.A.U. RTE.	SECTION	COUNTY	TOTAL SHEETS	SHEET NO.
1487	66R	DuPAGE	412	210
STA. 23+00.00		TO STA. 144+00.00		
FED. ROAD DIST. NO.	ILLINOIS	FED. AID PROJECT		
CONTRACT NO. 62376				

ORIGINAL SURVEY
NOTE BOOK
NO.
SURVEYED
PLOTTED
TEMPLATE
AREAS
AREAS CHECKED

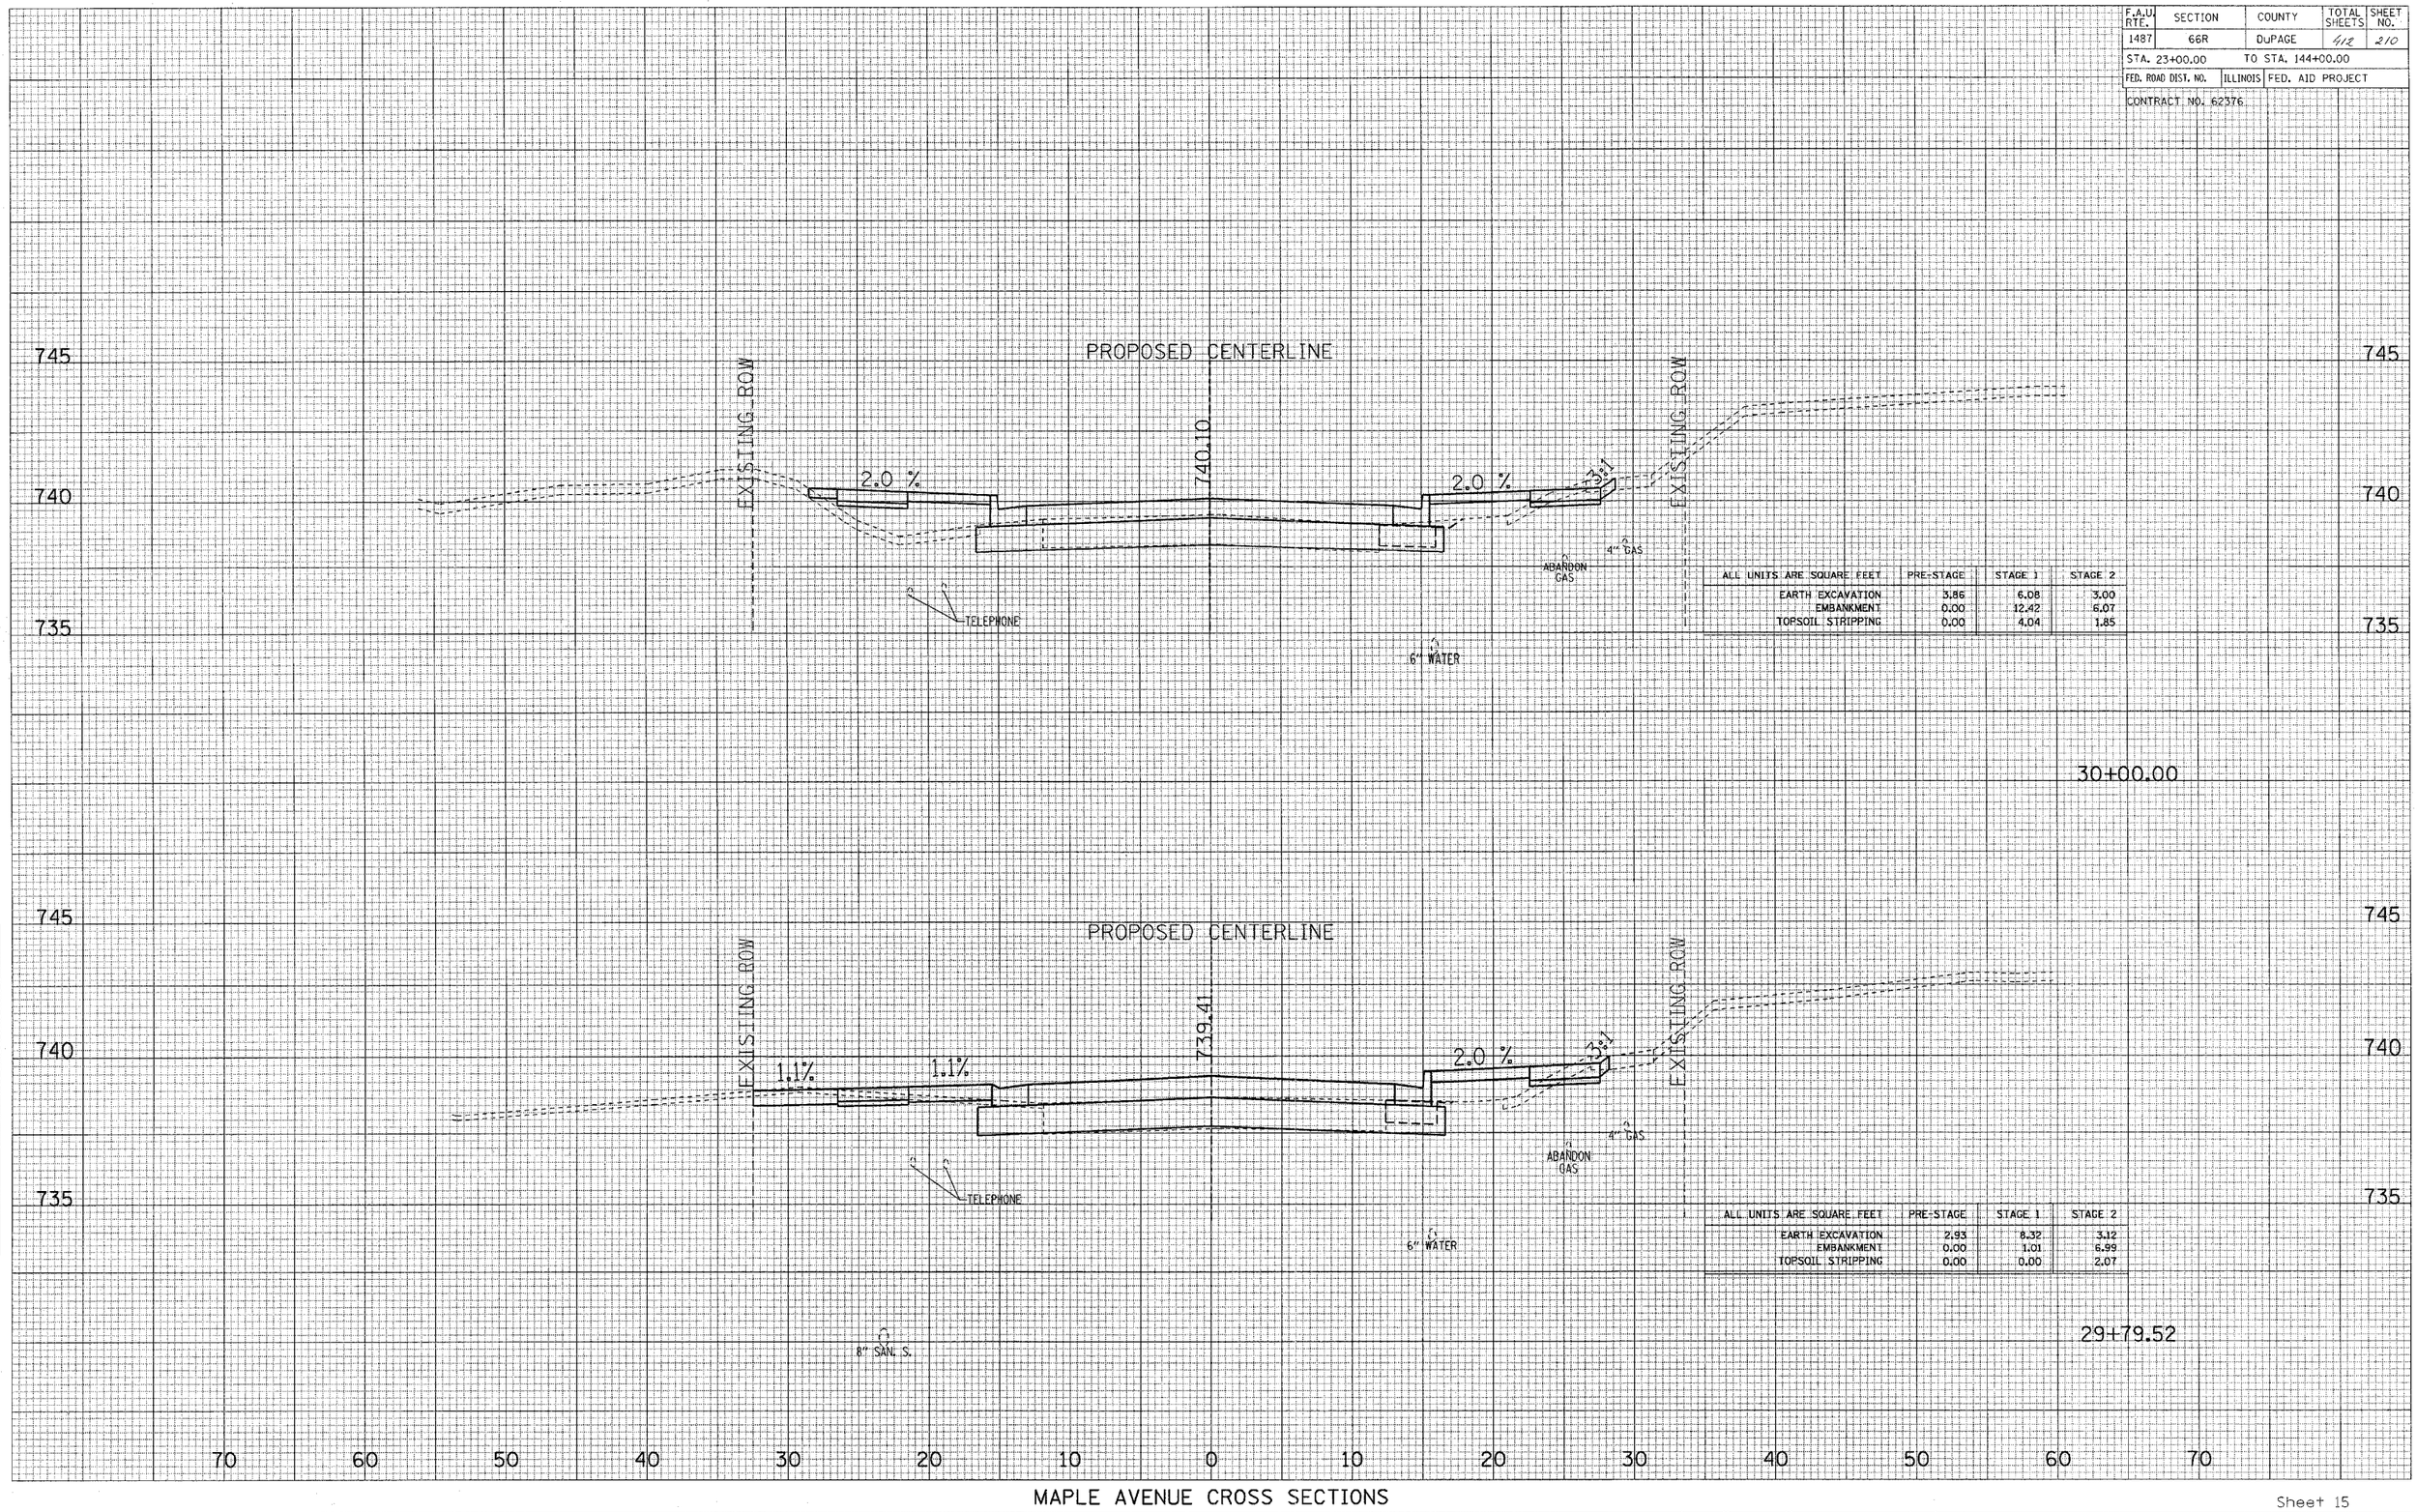

ALL UNITS ARE SQUARE FEET	PRE-STAGE	STAGE 1	STAGE 2
EARTH EXCAVATION	3.86	6.08	3.00
EMBANKMENT	0.00	12.42	6.07
TOPSOIL STRIPPING	0.00	4.04	1.85

ALL UNITS ARE SQUARE FEET	PRE-STAGE	STAGE 1	STAGE 2
EARTH EXCAVATION	2.93	8.32	3.12
EMBANKMENT	0.00	1.01	6.99
TOPSOIL STRIPPING	0.00	0.00	2.07

MAPLE AVENUE CROSS SECTIONS

F.A.U. RTE.	SECTION	COUNTY	TOTAL SHEETS	SHEET NO.
1487	66R	DuPAGE	412	211
STA. 23+00.00		TO STA. 144+00.00		
FED. ROAD DIST. NO.	ILLINOIS	FED. AID PROJECT		
CONTRACT NO. 62376				

FINAL SURVEY / ORIGINAL SURVEY
NOTE BOOK
NO.
SURVEYED
PLOTTED
TEMPLATE
AREAS
AREAS CHECKED

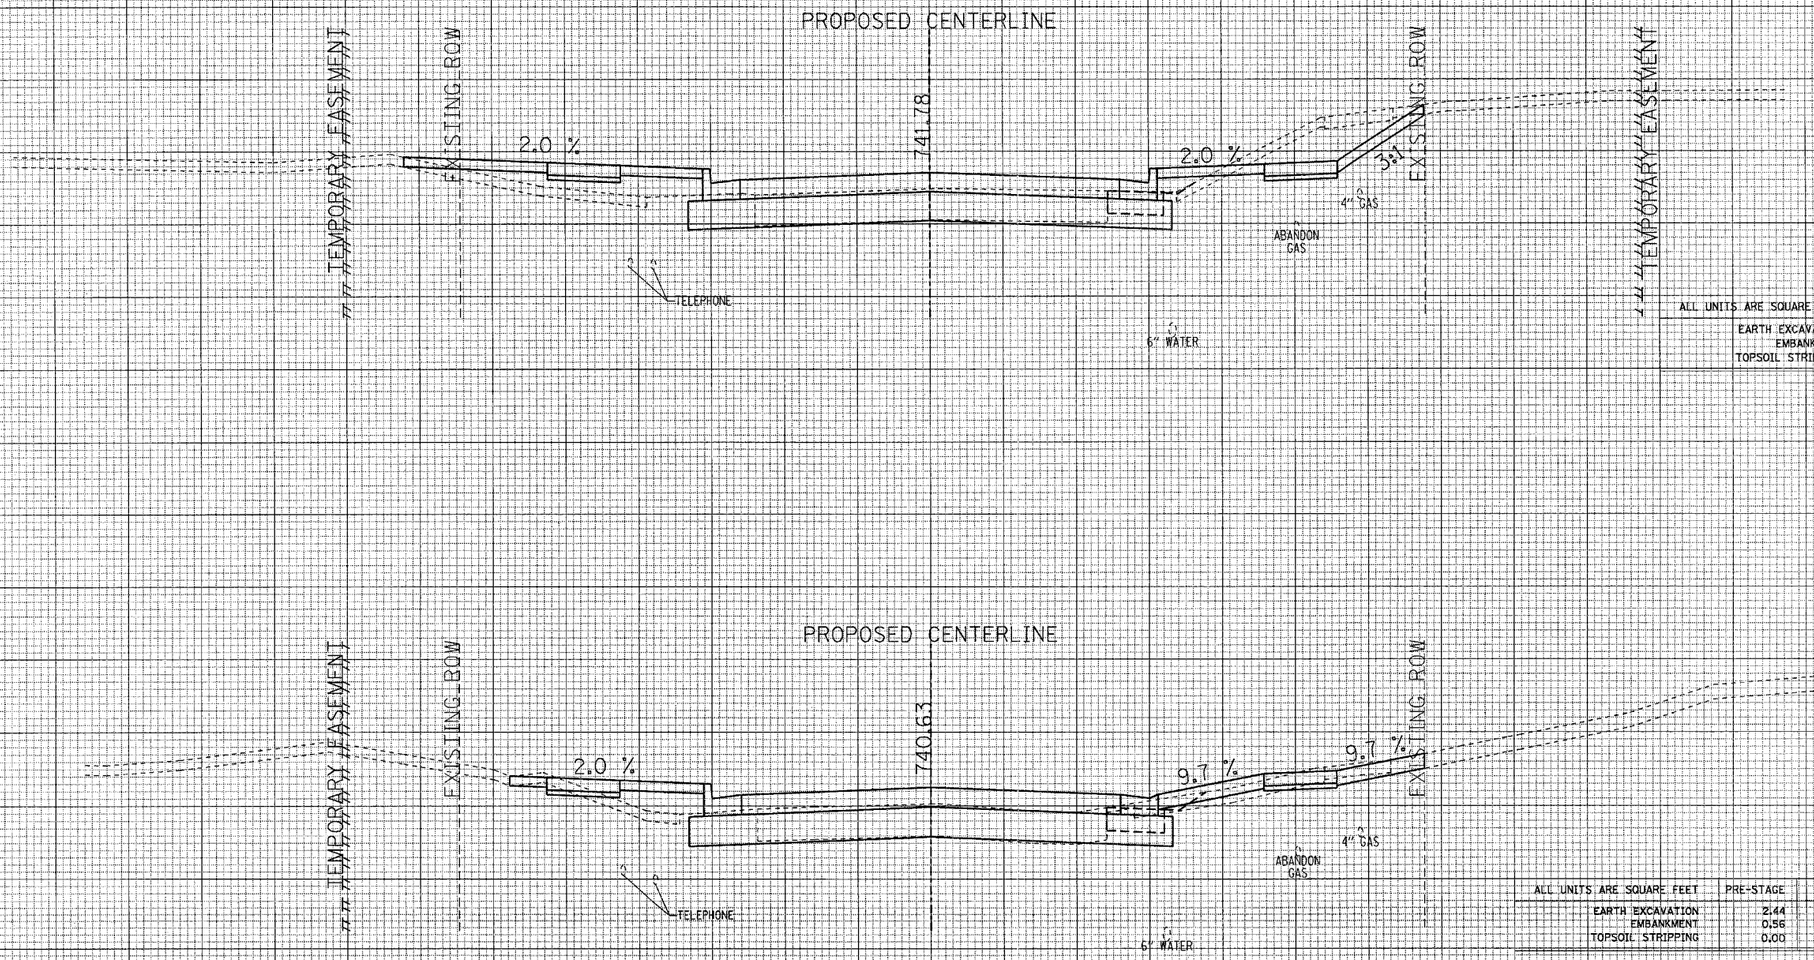

ALL UNITS ARE SQUARE FEET	PRE-STAGE	STAGE 1	STAGE 2
EARTH EXCAVATION	3.08	5.72	16.49
EMBANKMENT	0.36	11.80	1.78
TOPSOIL STRIPPING	0.41	5.55	3.68

30+50.00

ALL UNITS ARE SQUARE FEET	PRE-STAGE	STAGE 1	STAGE 2
EARTH EXCAVATION	2.44	6.65	4.00
EMBANKMENT	0.56	5.59	1.55
TOPSOIL STRIPPING	0.00	3.88	0.00

30+15.82

70 60 50 40 30 20 10 0 10 20 30 40 50 60 70

MAPLE AVENUE CROSS SECTIONS

F.A.U. RTE.	SECTION	COUNTY	TOTAL SHEETS	SHEET NO.
1487	66R	DuPAGE	512	212
STA. 23+00.00	TO STA. 144+00.00			
FED. ROAD DIST. NO.	ILLINOIS	FED. AID PROJECT		
CONTRACT NO. 62376				

FINAL SURVEY | ORIGINAL SURVEY
SURVEYED | PLOTTED | TEMPLATE | AREAS | AREAS CHECKED
NOTE BOOK | NO.

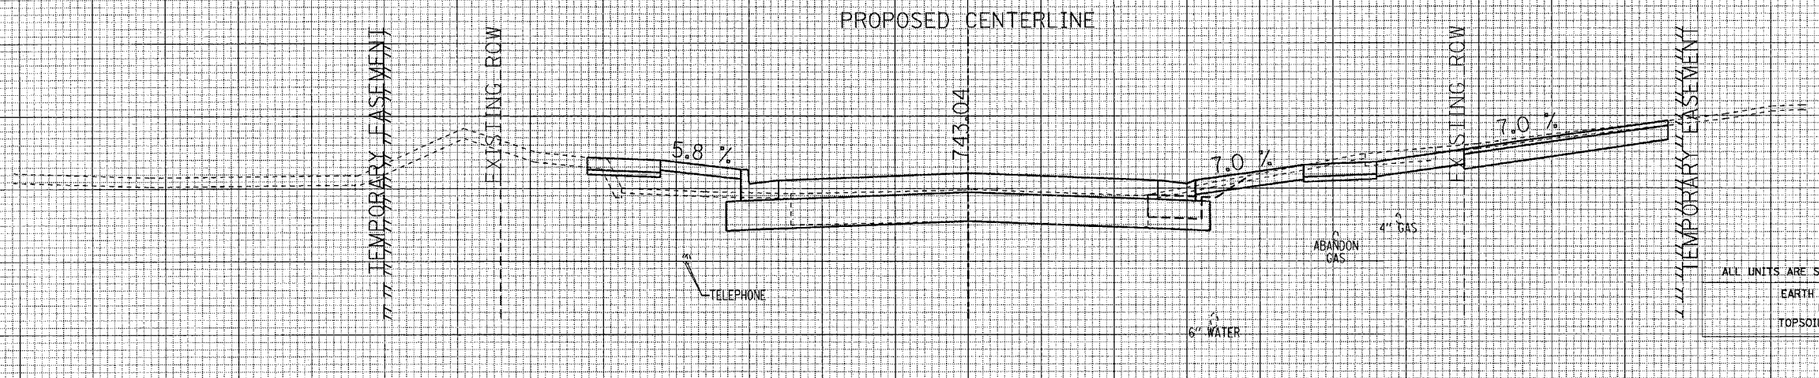

30+90.59

ALL UNITS ARE SQUARE FEET	PRE-STAGE	STAGE 1	STAGE 2
EARTH EXCAVATION	3.65	5.64	16.93
EMBANKMENT	0.06	6.33	0.27
TOPSOIL STRIPPING	0.00	1.20	0.00

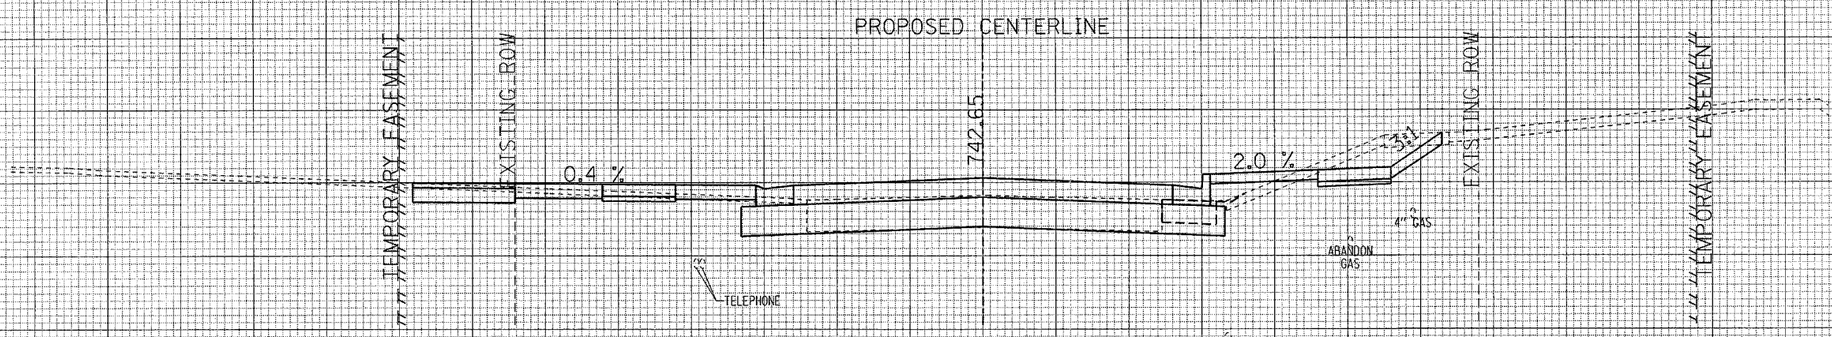

30+77.27

ALL UNITS ARE SQUARE FEET	PRE-STAGE	STAGE 1	STAGE 2
EARTH EXCAVATION	2.95	9.87	9.08
EMBANKMENT	0.33	0.17	2.97
TOPSOIL STRIPPING	0.41	0.00	3.21

70 60 50 40 30 20 10 0 10 20 30 40 50 60 70

MAPLE AVENUE CROSS SECTIONS

F.A.U. RTE.	SECTION	COUNTY	TOTAL SHEETS	SHEET NO.
1487	66R	DuPAGE	412	213
STA. 23+00.00		TO STA. 144+00.00		
FED. ROAD DIST. NO.	ILLINOIS	FED. AID PROJECT		
CONTRACT NO. 62376				

ORIGINAL SURVEY — SURVEYED — PLOTTED — TEMPLATE — AREAS — AREAS CHECKED — NOTE BOOK — NO.

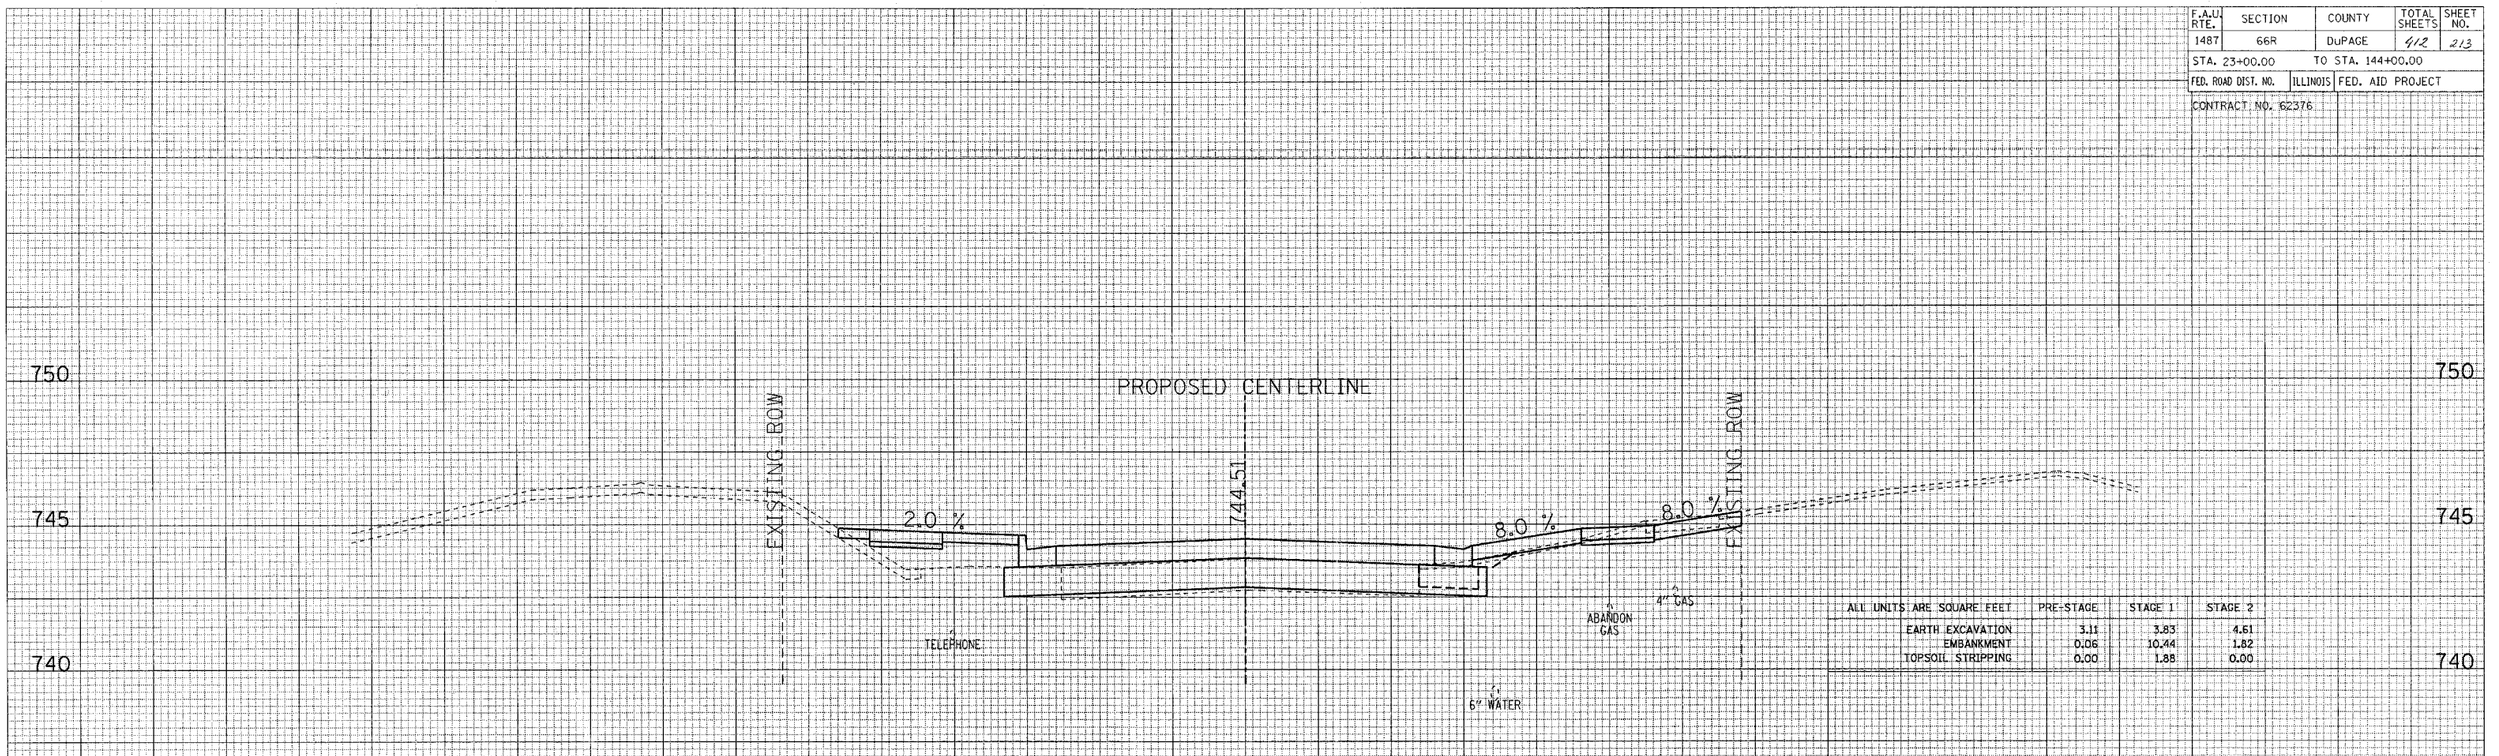

ALL UNITS ARE SQUARE FEET	PRE-STAGE	STAGE 1	STAGE 2
EARTH EXCAVATION	3.11	3.83	4.61
EMBANKMENT	0.06	10.44	1.82
TOPSOIL STRIPPING	0.00	1.88	0.00

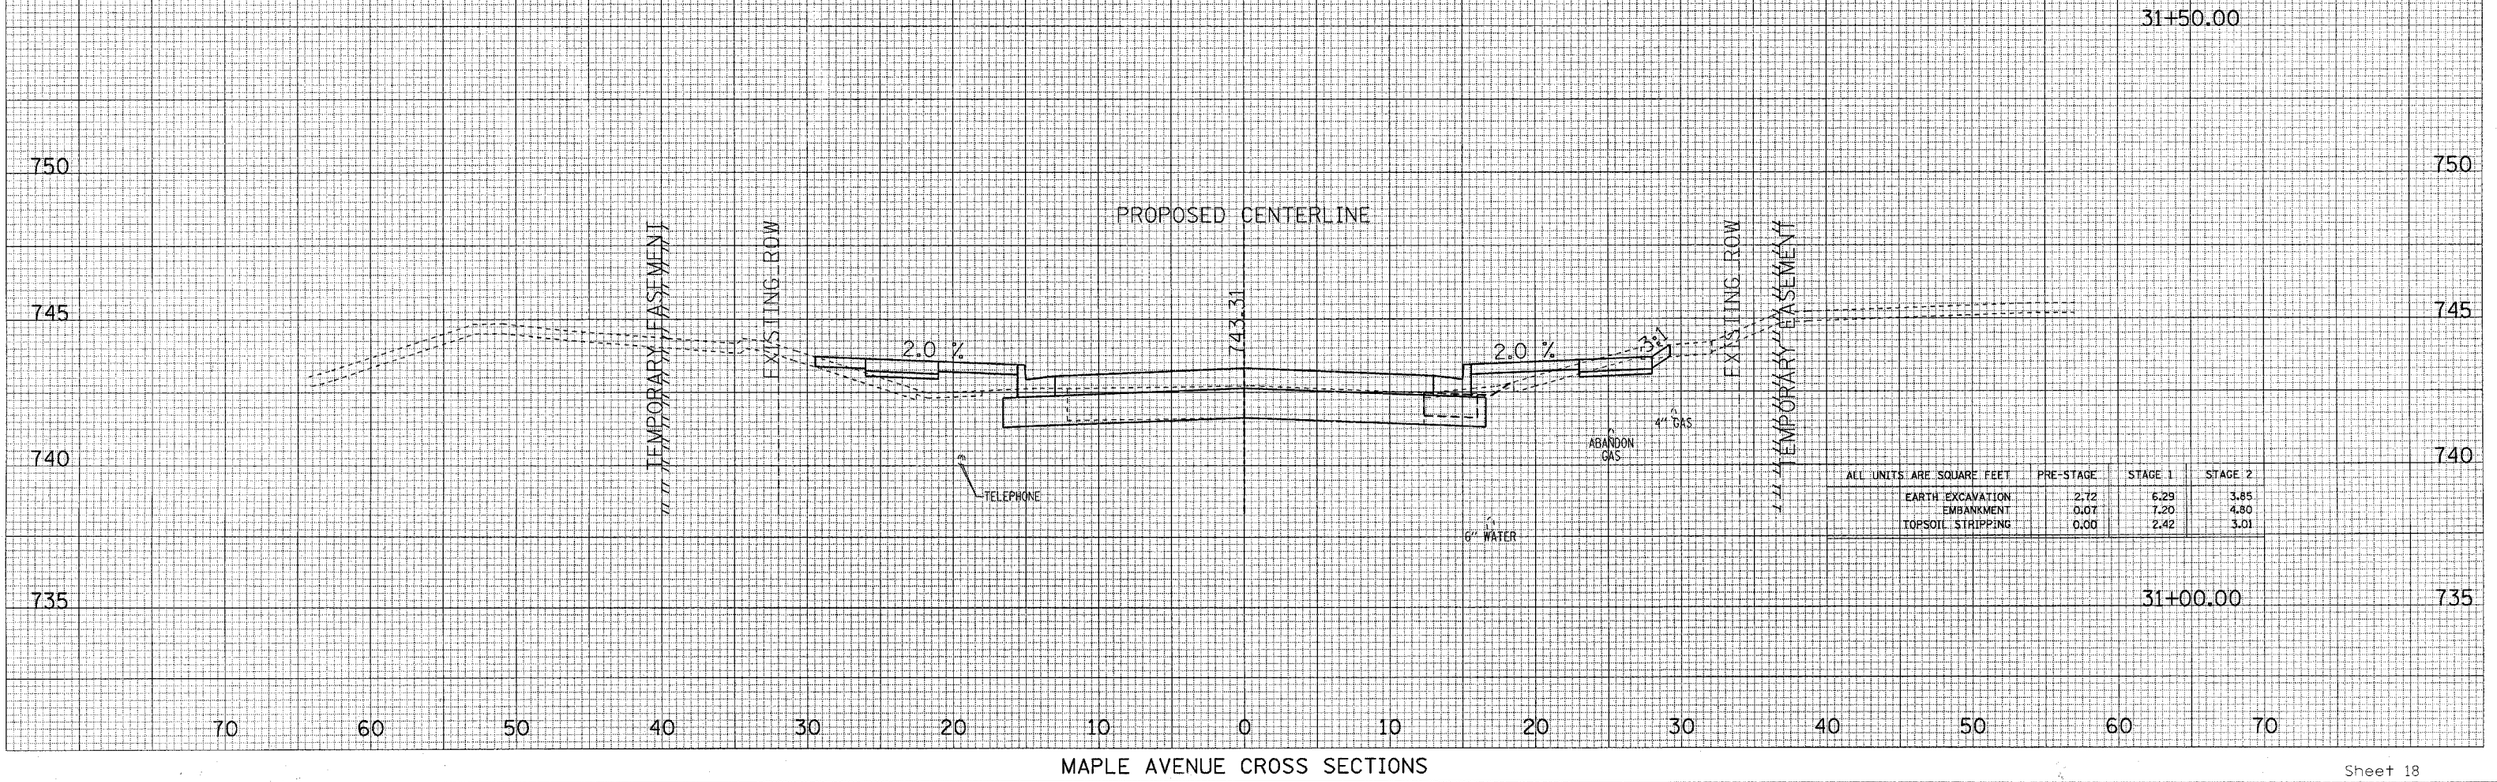

ALL UNITS ARE SQUARE FEET	PRE-STAGE	STAGE 1	STAGE 2
EARTH EXCAVATION	2.72	6.29	3.85
EMBANKMENT	0.07	7.20	4.80
TOPSOIL STRIPPING	0.00	2.42	3.01

MAPLE AVENUE CROSS SECTIONS

F.A.U. RTE.	SECTION	COUNTY	TOTAL SHEETS	SHEET NO.
1487	66R	DuPAGE	412	214
STA. 23+00.00		TO STA. 144+00.00		
FED. ROAD DIST. NO.	ILLINOIS	FED. AID PROJECT		

CONTRACT NO. 62376

SURVEY
NOTE BOOK
NO.
PLOTTED
TEMPLATE
AREAS
AREAS CHECKED

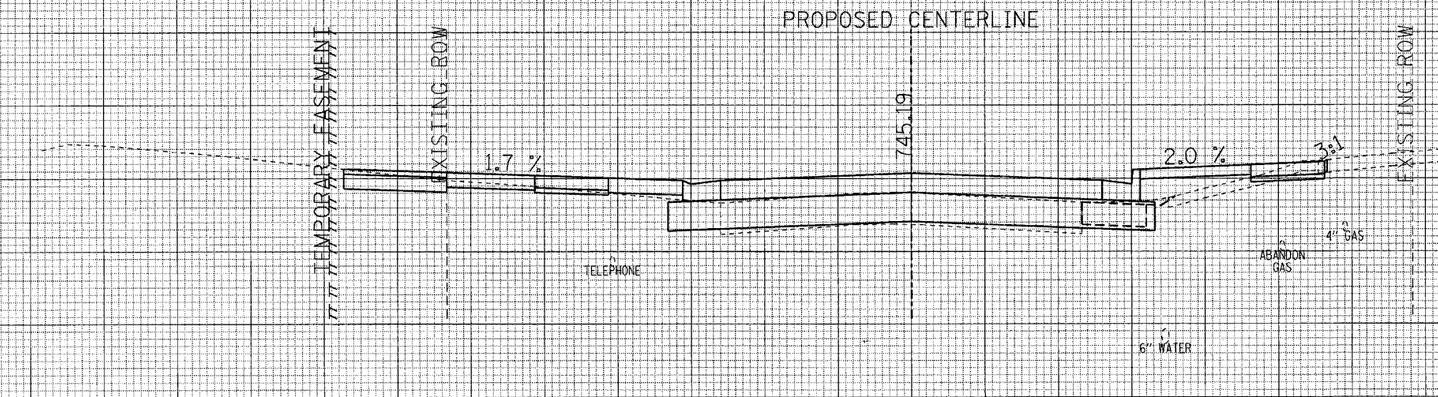

ALL UNITS ARE SQUARE FEET	PRE-STAGE	STAGE 1	STAGE 2
EARTH EXCAVATION	3.90	9.15	1.79
EMBANKMENT	0.13	1.59	12.66
TOPSOIL STRIPPING	0.15	0.00	3.25

31+86.77

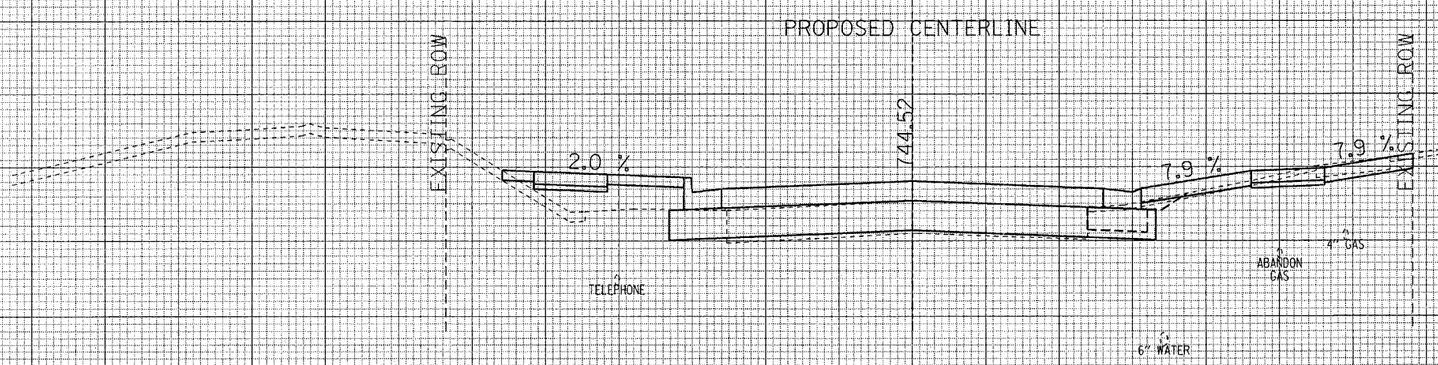

ALL UNITS ARE SQUARE FEET	PRE-STAGE	STAGE 1	STAGE 2
EARTH EXCAVATION	3.20	3.82	4.25
EMBANKMENT	0.06	10.38	1.65
TOPSOIL STRIPPING	0.00	1.87	0.00

31+50.42

70 60 50 40 30 20 10 0 10 20 30 40 50 60 70

MAPLE AVENUE CROSS SECTIONS

F.A.U. RTE.	SECTION	COUNTY	TOTAL SHEETS	SHEET NO.
1487	66R	DuPAGE	412	215
STA. 23+00.00		TO STA. 144+00.00		
FED. ROAD DIST. NO.	ILLINOIS	FED. AID PROJECT		
CONTRACT NO. 62376				

SURVEYED
DRAWN
TEMPLATE
AREAS
AREAS CHECKED
SURVEY
NOTE BOOK
NO.

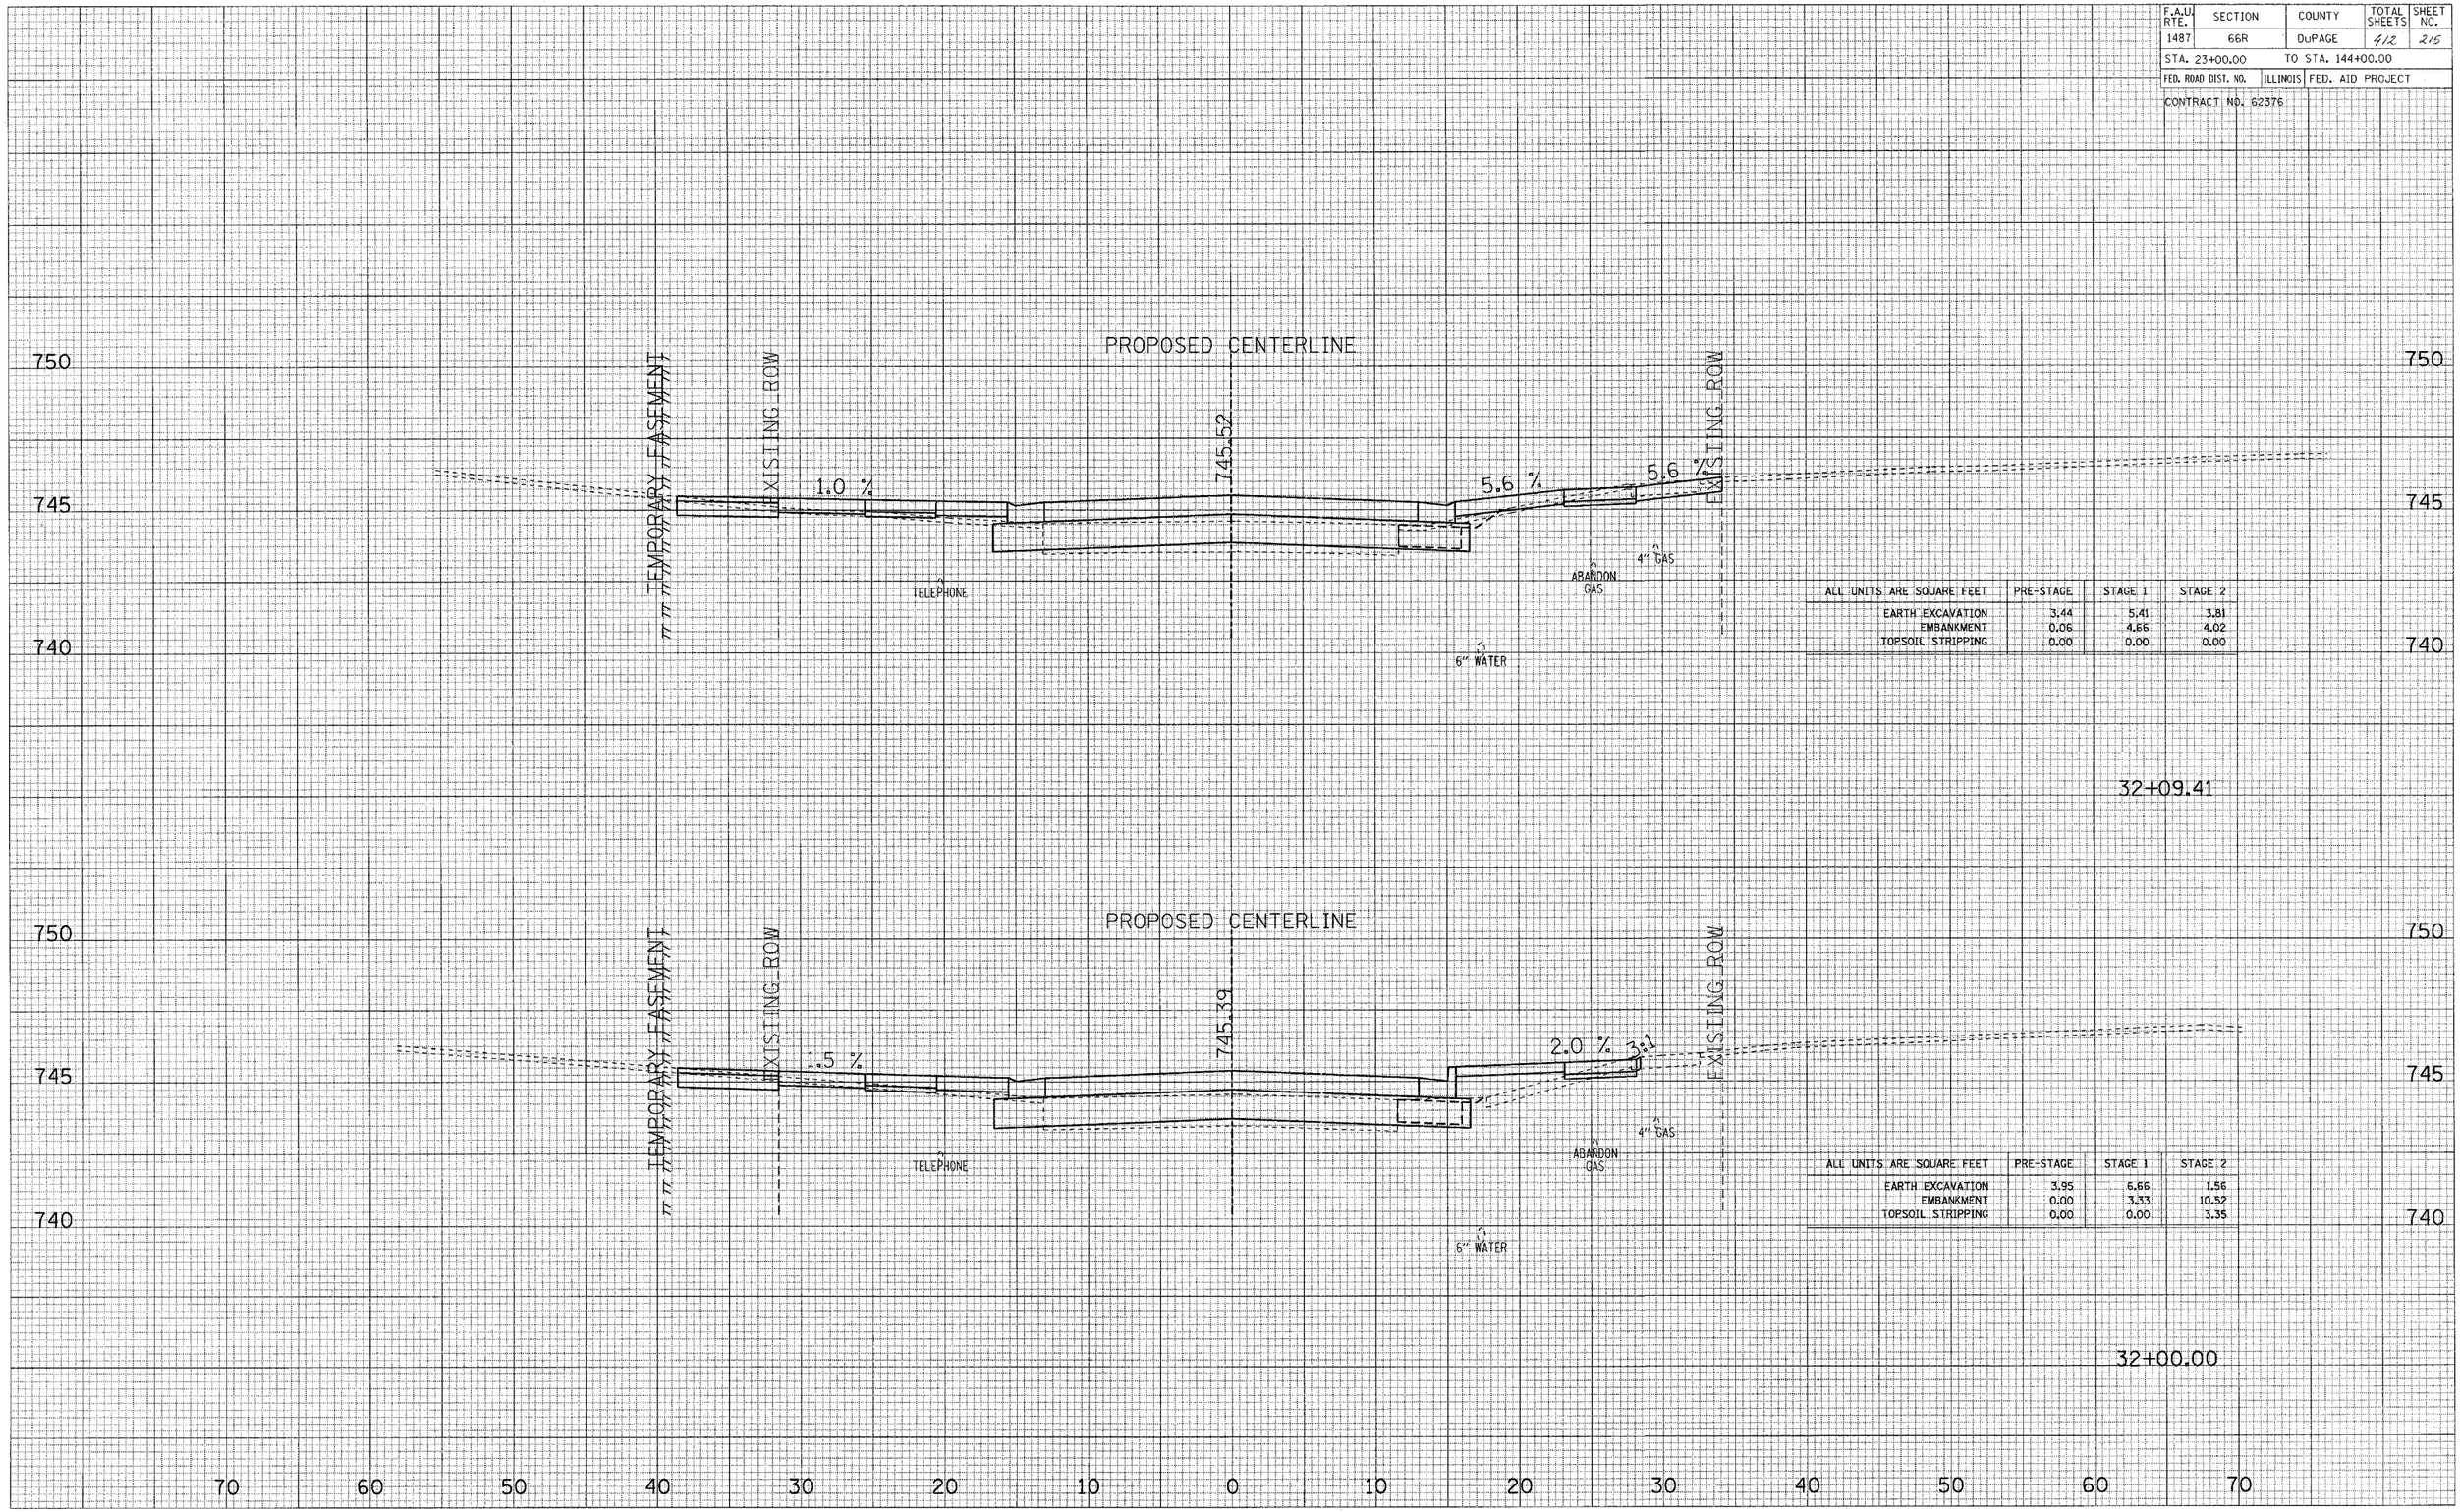

ALL UNITS ARE SQUARE FEET	PRE-STAGE	STAGE 1	STAGE 2
EARTH EXCAVATION	3.44	5.41	3.81
EMBANKMENT	0.06	4.66	4.02
TOPSOIL STRIPPING	0.00	0.00	0.00

ALL UNITS ARE SQUARE FEET	PRE-STAGE	STAGE 1	STAGE 2
EARTH EXCAVATION	3.95	6.66	1.56
EMBANKMENT	0.00	3.33	10.52
TOPSOIL STRIPPING	0.00	0.00	3.35

MAPLE AVENUE CROSS SECTIONS

F.A.U. RTE.	SECTION	COUNTY	TOTAL SHEETS	SHEET NO.
1487	66R	DuPAGE	412	216
STA. 23+00.00		TO STA. 144+00.00		
FED. ROAD DIST. NO.	ILLINOIS	FED. AID PROJECT		
CONTRACT NO. 62376				

SURVEYED
PLOTTED
SURVEY NOTE BOOK TEMPLATE
AREAS
AREAS CHECKED
NO.

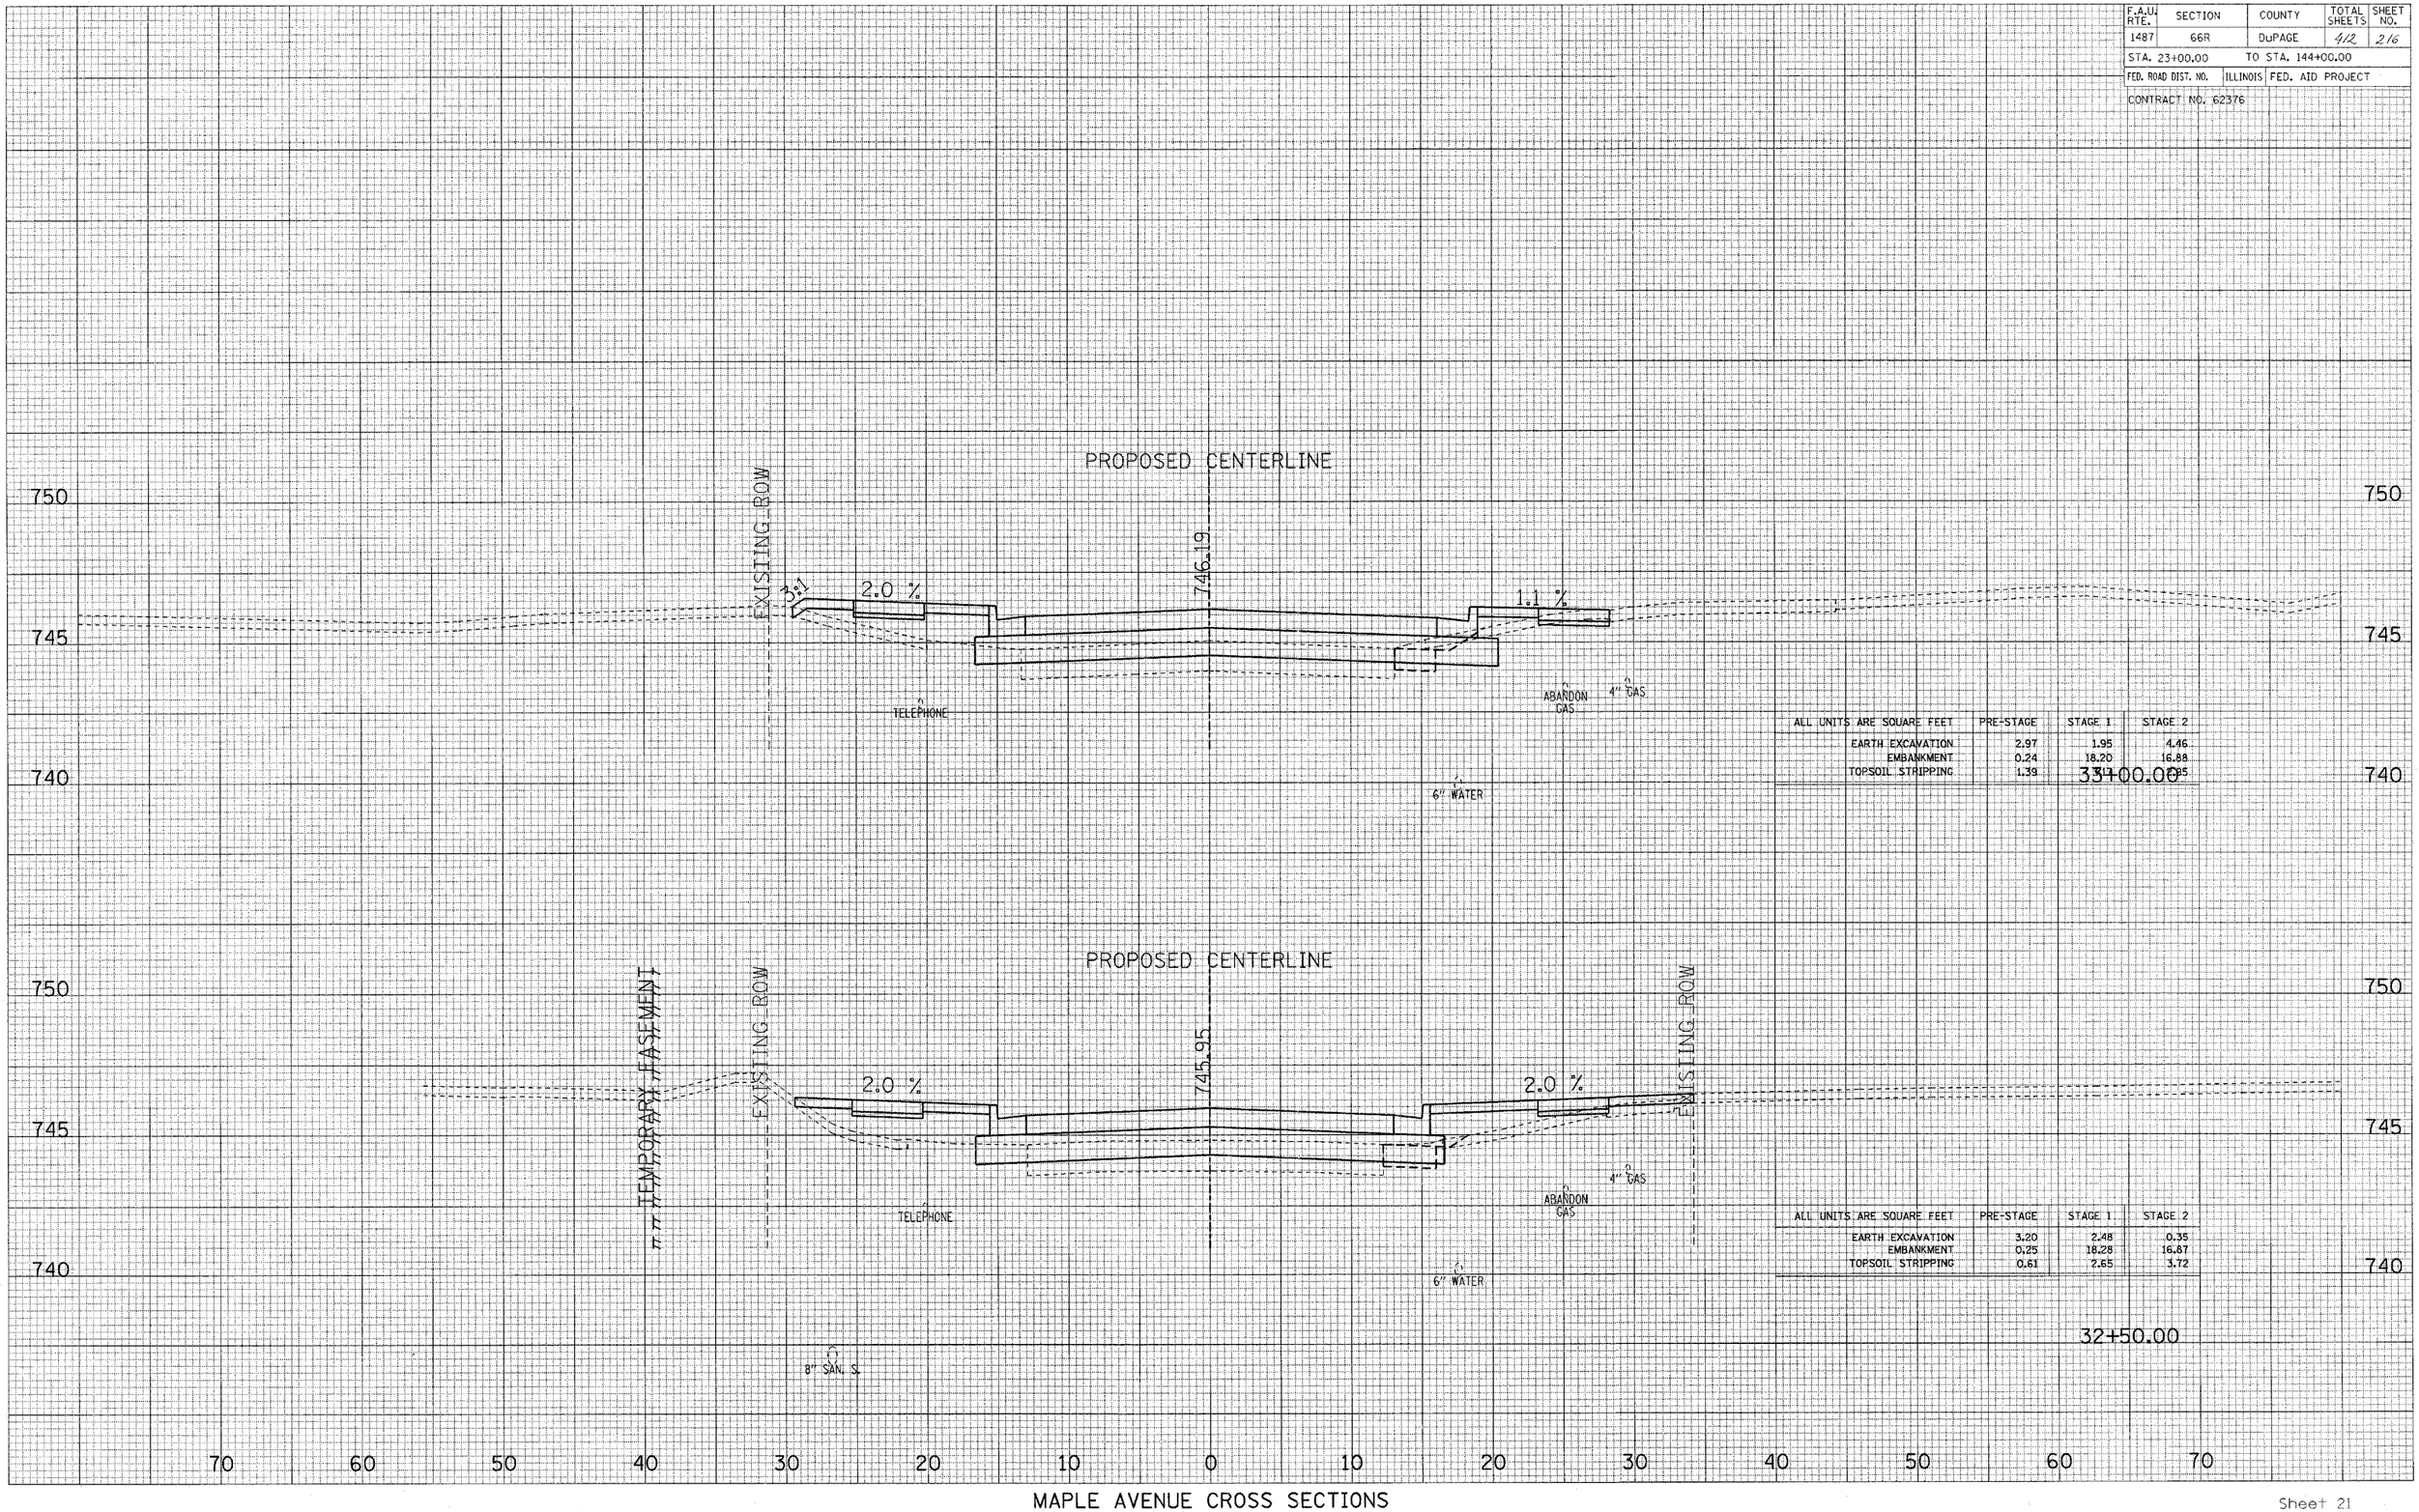

ALL UNITS ARE SQUARE FEET	PRE-STAGE	STAGE 1	STAGE 2
EARTH EXCAVATION	2.97	1.95	4.46
EMBANKMENT	0.24	18.20	16.88
TOPSOIL STRIPPING	1.39	3.14	0.85

33+00.00

ALL UNITS ARE SQUARE FEET	PRE-STAGE	STAGE 1	STAGE 2
EARTH EXCAVATION	3.20	2.48	0.35
EMBANKMENT	0.25	18.28	16.87
TOPSOIL STRIPPING	0.61	2.65	3.72

32+50.00

MAPLE AVENUE CROSS SECTIONS

F.A.U. RTE.	SECTION	COUNTY	TOTAL SHEETS	SHEET NO.
1487	66R	DuPAGE	412	217
STA. 23+00.00		TO STA. 144+00.00		
FED. ROAD DIST. NO.	ILLINOIS	FED. AID PROJECT		
CONTRACT NO. 62376				

ORIGINAL SURVEY
NOTE BOOK NO.
SURVEYED
PLOTTED
TEMPLATE AREAS
AREAS CHECKED

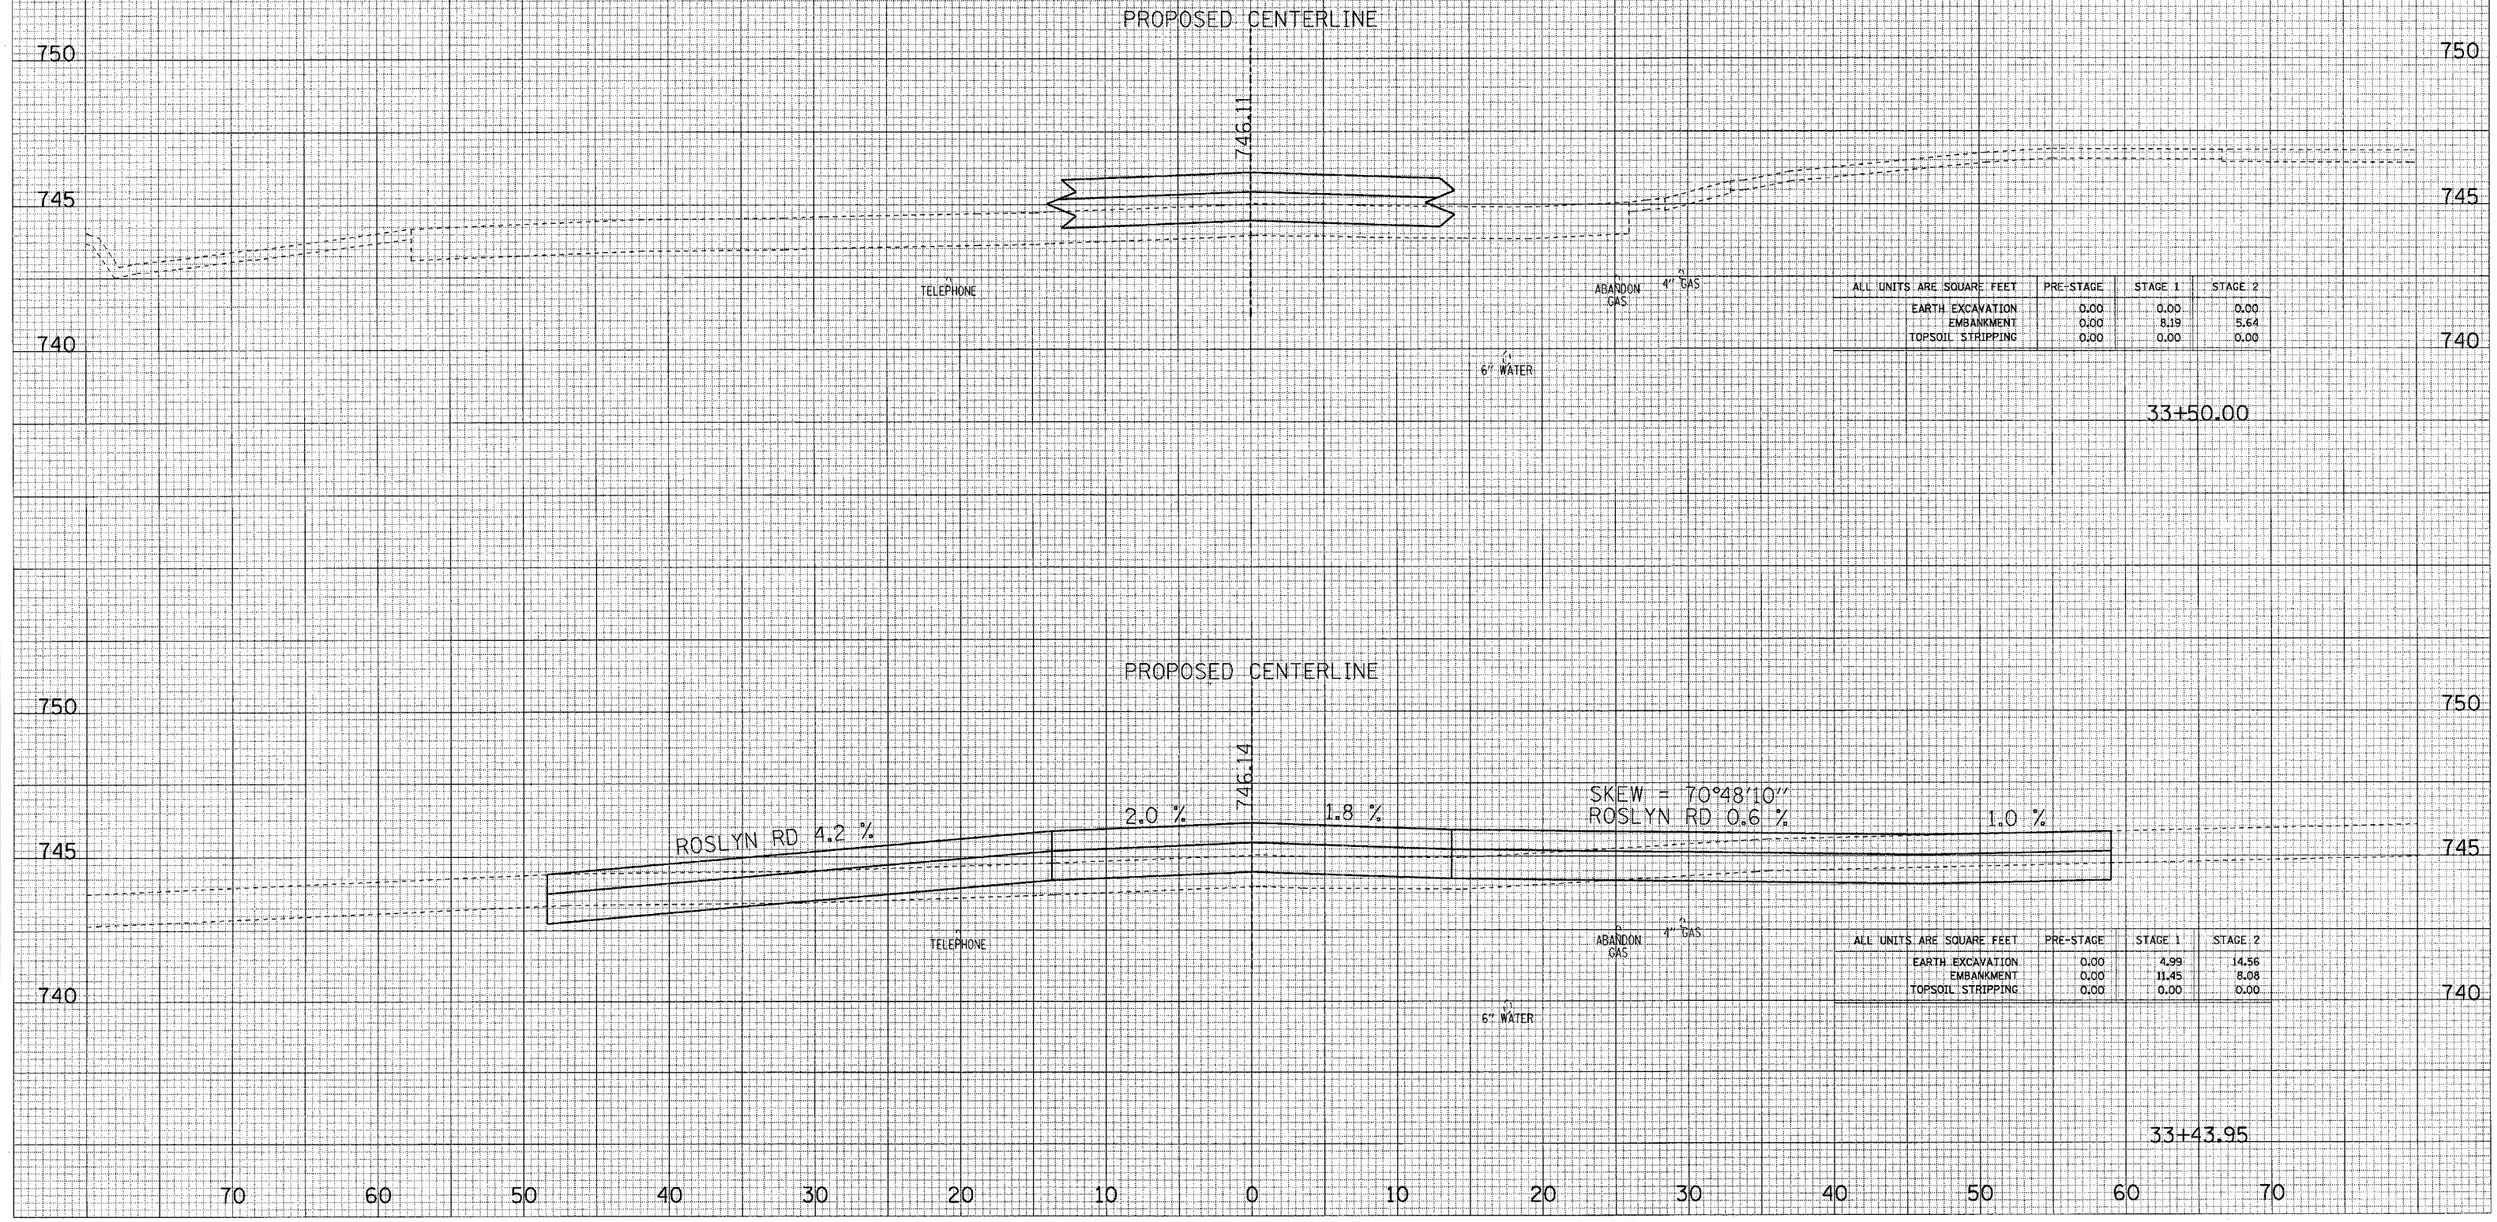

ALL UNITS ARE SQUARE FEET	PRE-STAGE	STAGE 1	STAGE 2
EARTH EXCAVATION	0.00	0.00	0.00
EMBANKMENT	0.00	8.19	5.64
TOPSOIL STRIPPING	0.00	0.00	0.00

33+50.00

ALL UNITS ARE SQUARE FEET	PRE-STAGE	STAGE 1	STAGE 2
EARTH EXCAVATION	0.00	4.99	14.56
EMBANKMENT	0.00	11.45	8.08
TOPSOIL STRIPPING	0.00	0.00	0.00

33+43.95

MAPLE AVENUE CROSS SECTIONS

F.A.U. RTE.	SECTION	COUNTY	TOTAL SHEETS	SHEET NO.
1487	66R	DuPAGE	412	218
STA. 23+00.00		TO STA. 144+00.00		
FED. ROAD DIST. NO.	ILLINOIS	FED. AID PROJECT		
CONTRACT NO. 62376				

ORIGINAL SURVEY
NOTE BOOK NO.
SURVEYED
PLOTTED
TEMPLATE
AREAS
AREAS CHECKED

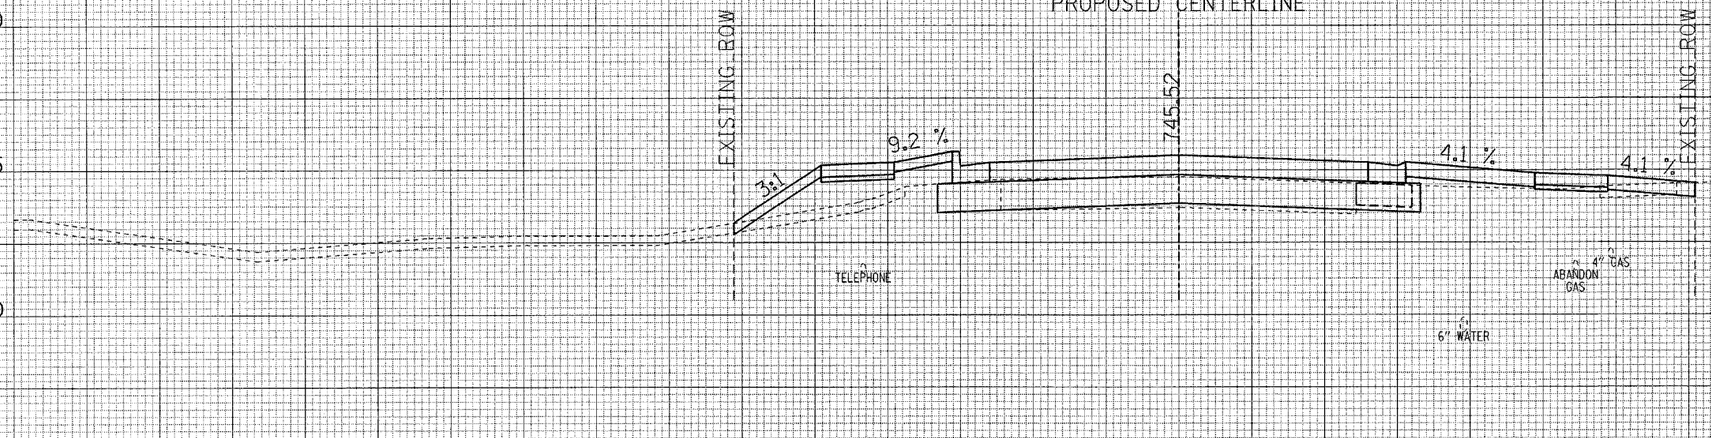

ALL UNITS ARE SQUARE FEET	PRE-STAGE	STAGE 1	STAGE 2
EARTH EXCAVATION	2.95	4.53	2.19
EMBANKMENT	0.00	13.18	3.97
TOPSOIL STRIPPING	0.00	3.92	0.00

34+50.00

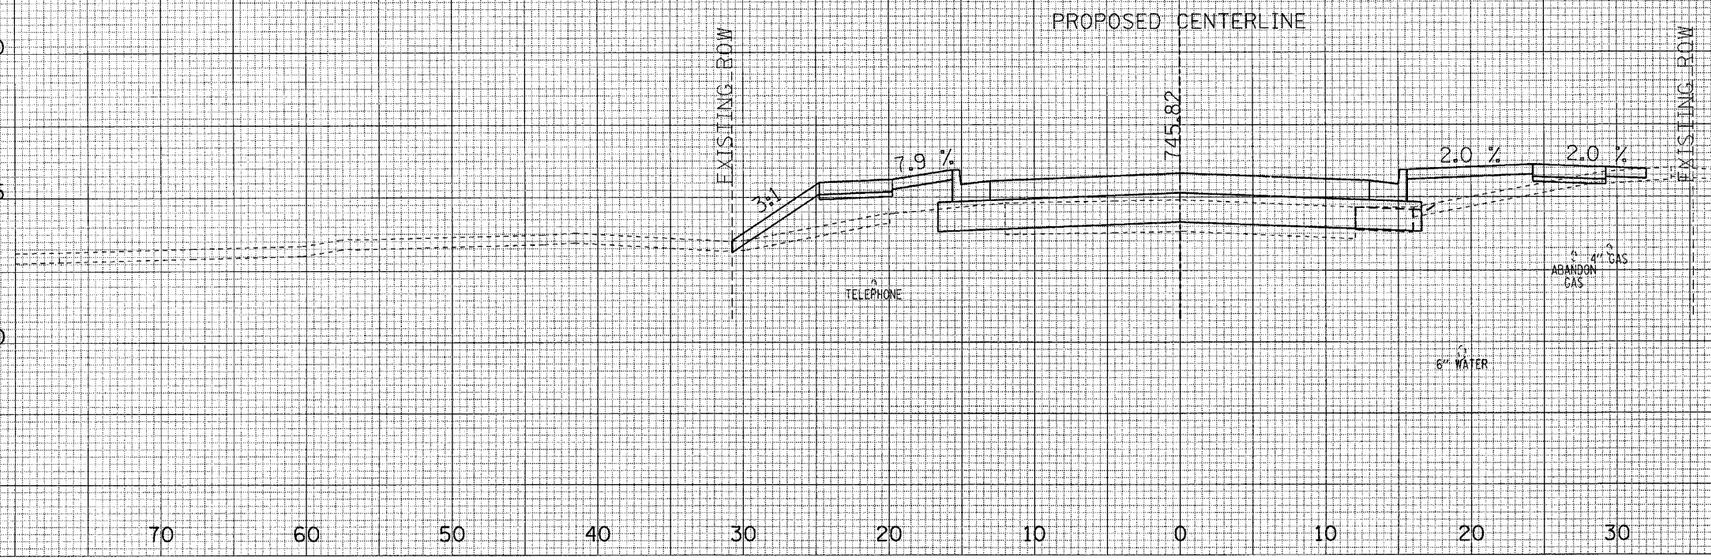

ALL UNITS ARE SQUARE FEET	PRE-STAGE	STAGE 1	STAGE 2
EARTH EXCAVATION	3.20	3.87	0.47
EMBANKMENT	0.38	16.07	13.45
TOPSOIL STRIPPING	0.58	3.61	3.74

34+00.00

MAPLE AVENUE CROSS SECTIONS

F.A.U. RTE.	SECTION	COUNTY	TOTAL SHEETS	SHEET NO.
1487	66R	DuPAGE	412	219
STA. 23+00.00		TO STA. 144+00.00		
FED. ROAD DIST. NO.	ILLINOIS	FED. AID PROJECT		
CONTRACT NO. 62376				

SURVEY: SURVEYED / PLOTTED
NOTE BOOK: TEMPLATE / AREAS / AREAS CHECKED
NO.

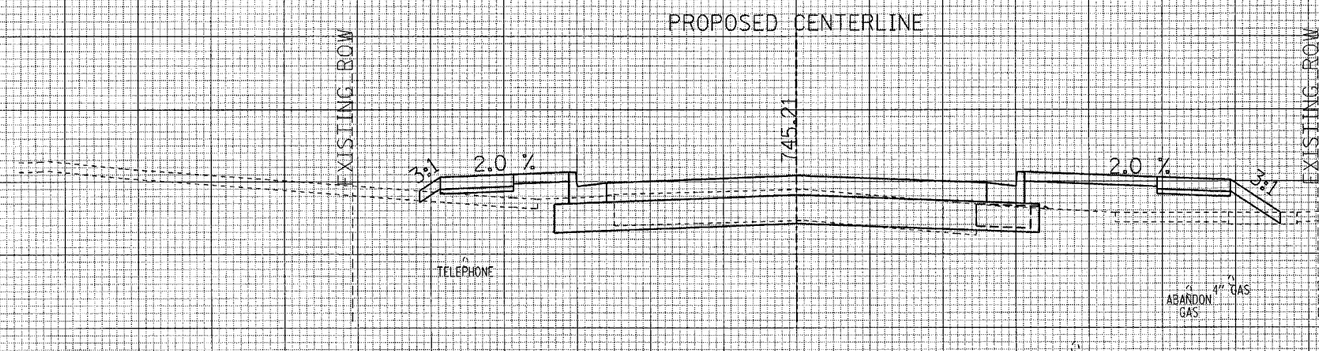

ALL UNITS ARE SQUARE FEET	PRE-STAGE	STAGE 1	STAGE 2
EARTH EXCAVATION	2.72	6.60	1.42
EMBANKMENT	0.07	4.97	16.86
TOPSOIL STRIPPING	0.00	2.68	2.58

35+00.00

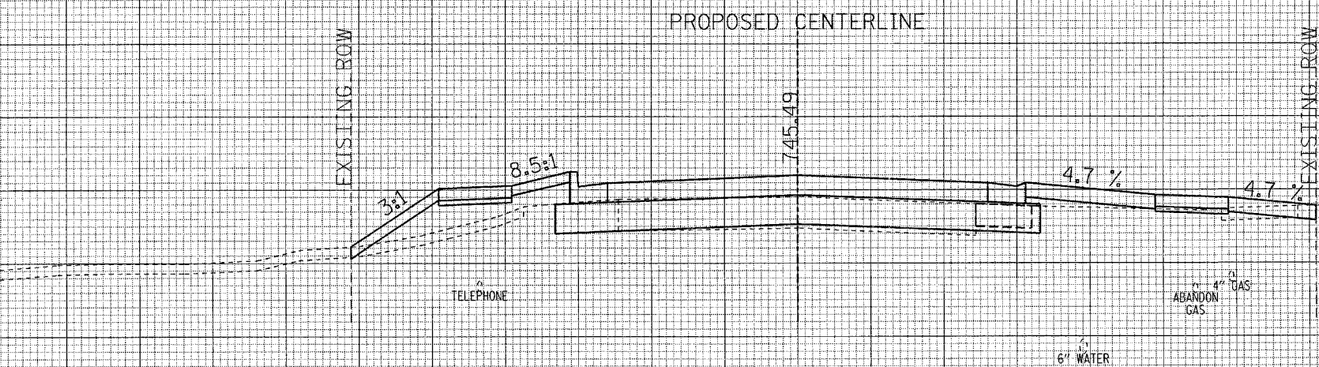

ALL UNITS ARE SQUARE FEET	PRE-STAGE	STAGE 1	STAGE 2
EARTH EXCAVATION	2.95	4.58	2.30
EMBANKMENT	0.00	12.25	3.73
TOPSOIL STRIPPING	0.00	3.94	0.00

34+53.65

70 60 50 40 30 20 10 0 10 20 30 40 50 60 70

MAPLE AVENUE CROSS SECTIONS

F.A.U. RTE.	SECTION	COUNTY	TOTAL SHEETS	SHEET NO.
1487	66R	DuPAGE	411	220
STA. 23+00.00		TO STA. 144+00.00		
FED. ROAD DIST. NO.	ILLINOIS	FED. AID PROJECT		
CONTRACT NO. 62376				

SURVEY PLOTTED
NOTE BOOK TEMPLATE
AREAS
NO. AREAS CHECKED

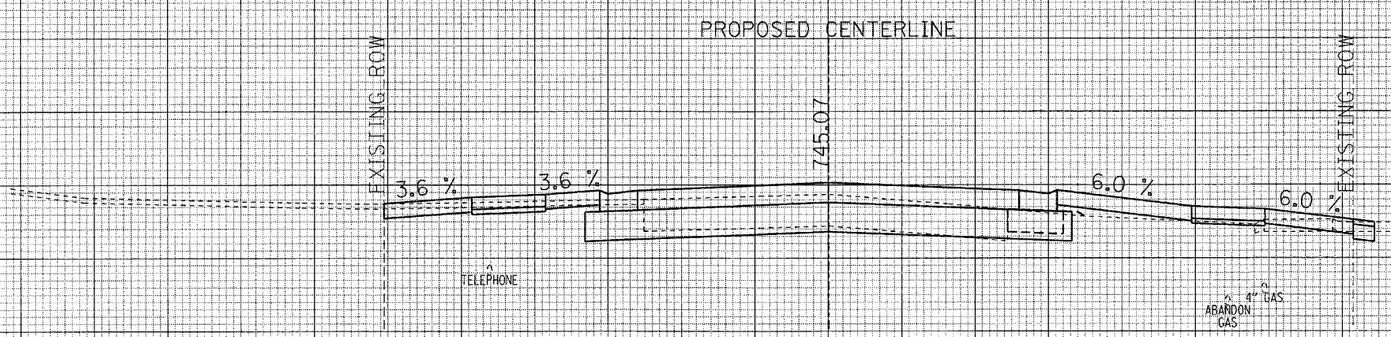

ALL UNITS ARE SQUARE FEET	PRE-STAGE	STAGE 1	STAGE 2
EARTH EXCAVATION	2.74	10.42	3.28
EMBANKMENT	0.14	0.00	2.14
TOPSOIL STRIPPING	0.00	0.00	1.16

35+22.90

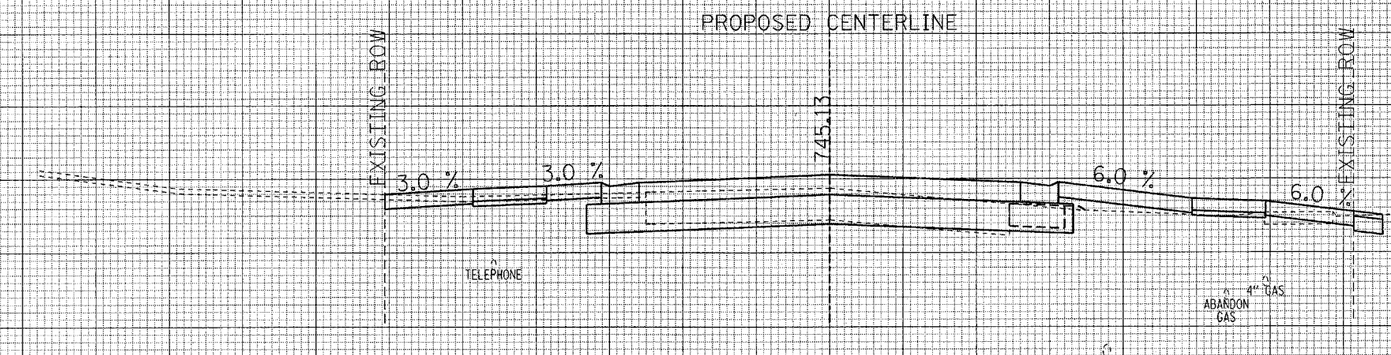

ALL UNITS ARE SQUARE FEET	PRE-STAGE	STAGE 1	STAGE 2
EARTH EXCAVATION	2.71	9.11	3.52
EMBANKMENT	0.14	0.00	3.06
TOPSOIL STRIPPING	0.00	0.00	0.00

35+12.91

70 60 50 40 30 20 10 0 10 20 30 40 50 60 70

MAPLE AVENUE CROSS SECTIONS

F.A.U. RTE.	SECTION	COUNTY	TOTAL SHEETS	SHEET NO.
1487	66R	DuPAGE	412	221
STA. 23+00.00		TO STA. 144+00.00		
FED. ROAD DIST. NO.	ILLINOIS	FED. AID PROJECT		

CONTRACT NO. 62376

ORIGINAL SURVEY
SURVEYED
PLOTTED
TEMPLATE
AREAS
NOTE BOOK
NO.
AREAS CHECKED

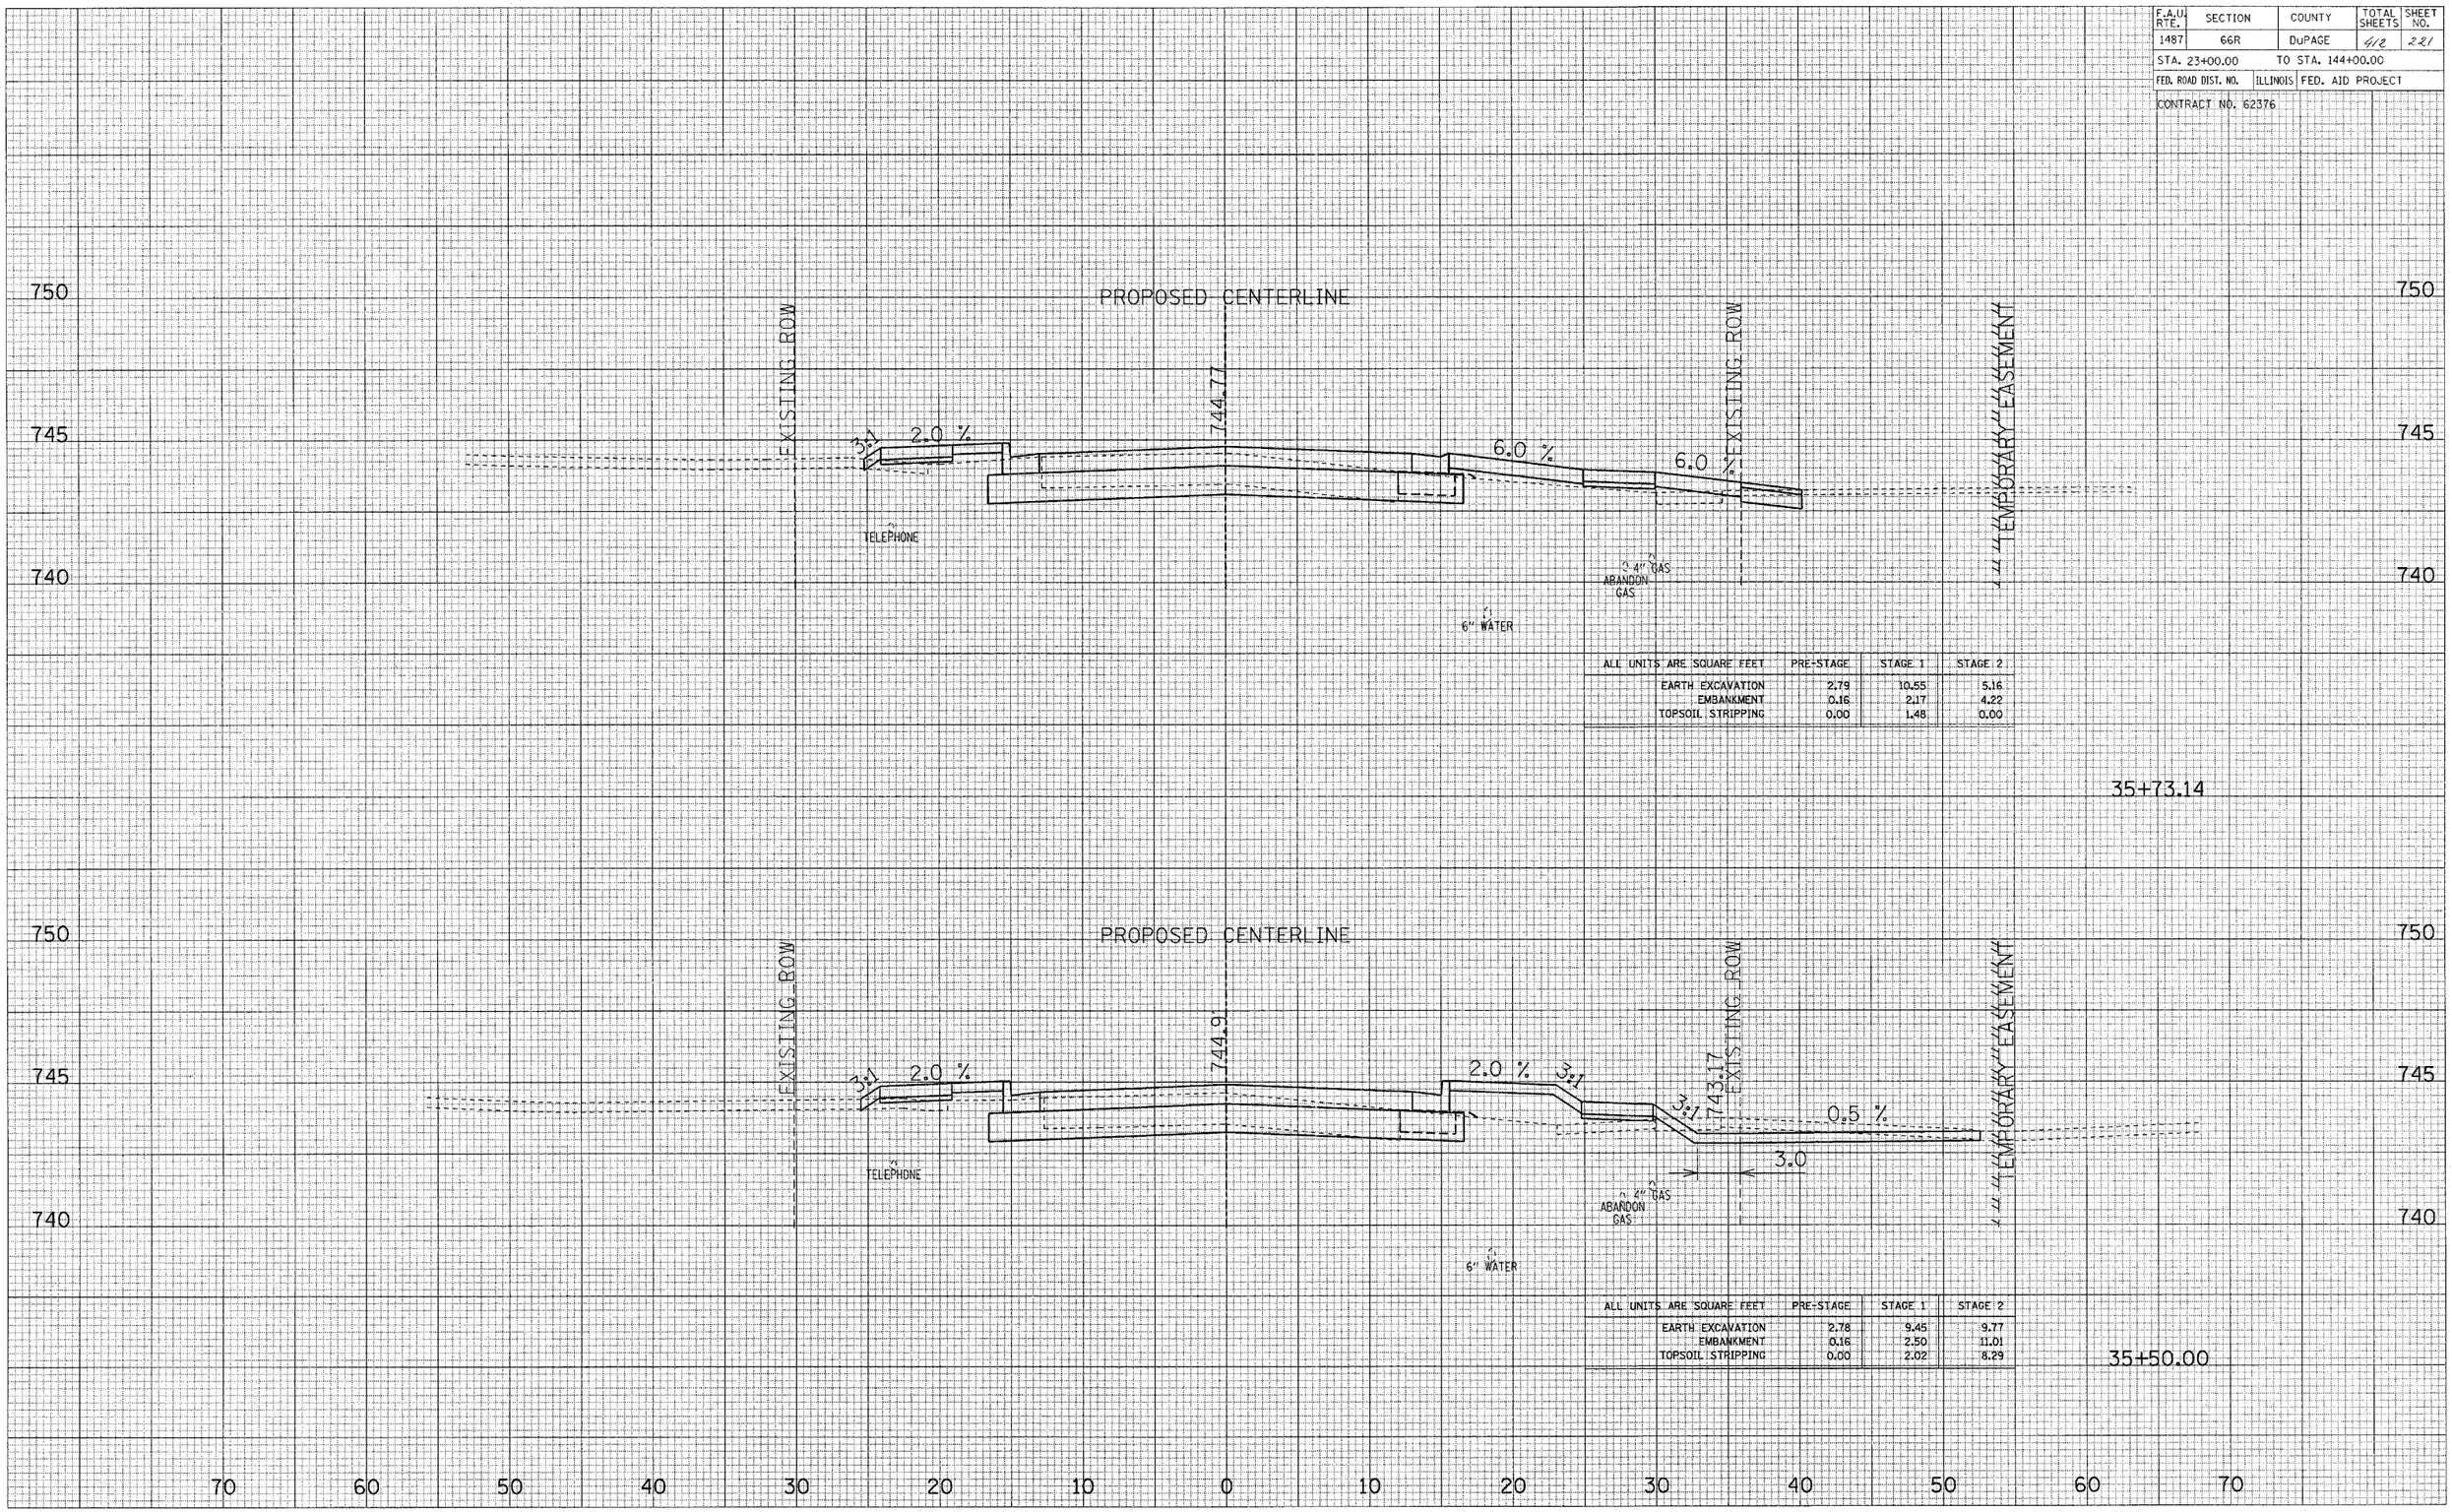

ALL UNITS ARE SQUARE FEET	PRE-STAGE	STAGE 1	STAGE 2
EARTH EXCAVATION	2.79	10.55	5.16
EMBANKMENT	0.16	2.17	4.22
TOPSOIL STRIPPING	0.00	1.48	0.00

ALL UNITS ARE SQUARE FEET	PRE-STAGE	STAGE 1	STAGE 2
EARTH EXCAVATION	2.78	9.45	9.77
EMBANKMENT	0.16	2.50	11.01
TOPSOIL STRIPPING	0.00	2.02	8.29

MAPLE AVENUE CROSS SECTIONS

F.A.U. RTE.	SECTION	COUNTY	TOTAL SHEETS	SHEET NO.
1487	66R	DuPAGE	412	222
STA. 23+00.00		TO STA. 144+00.00		
FED. ROAD DIST. NO.	ILLINOIS	FED. AID PROJECT		
CONTRACT NO. 62376				

SURVEYED
PLOTTED
SURVEY NOTE BOOK
NO.
TEMPLATE AREAS
AREAS CHECKED

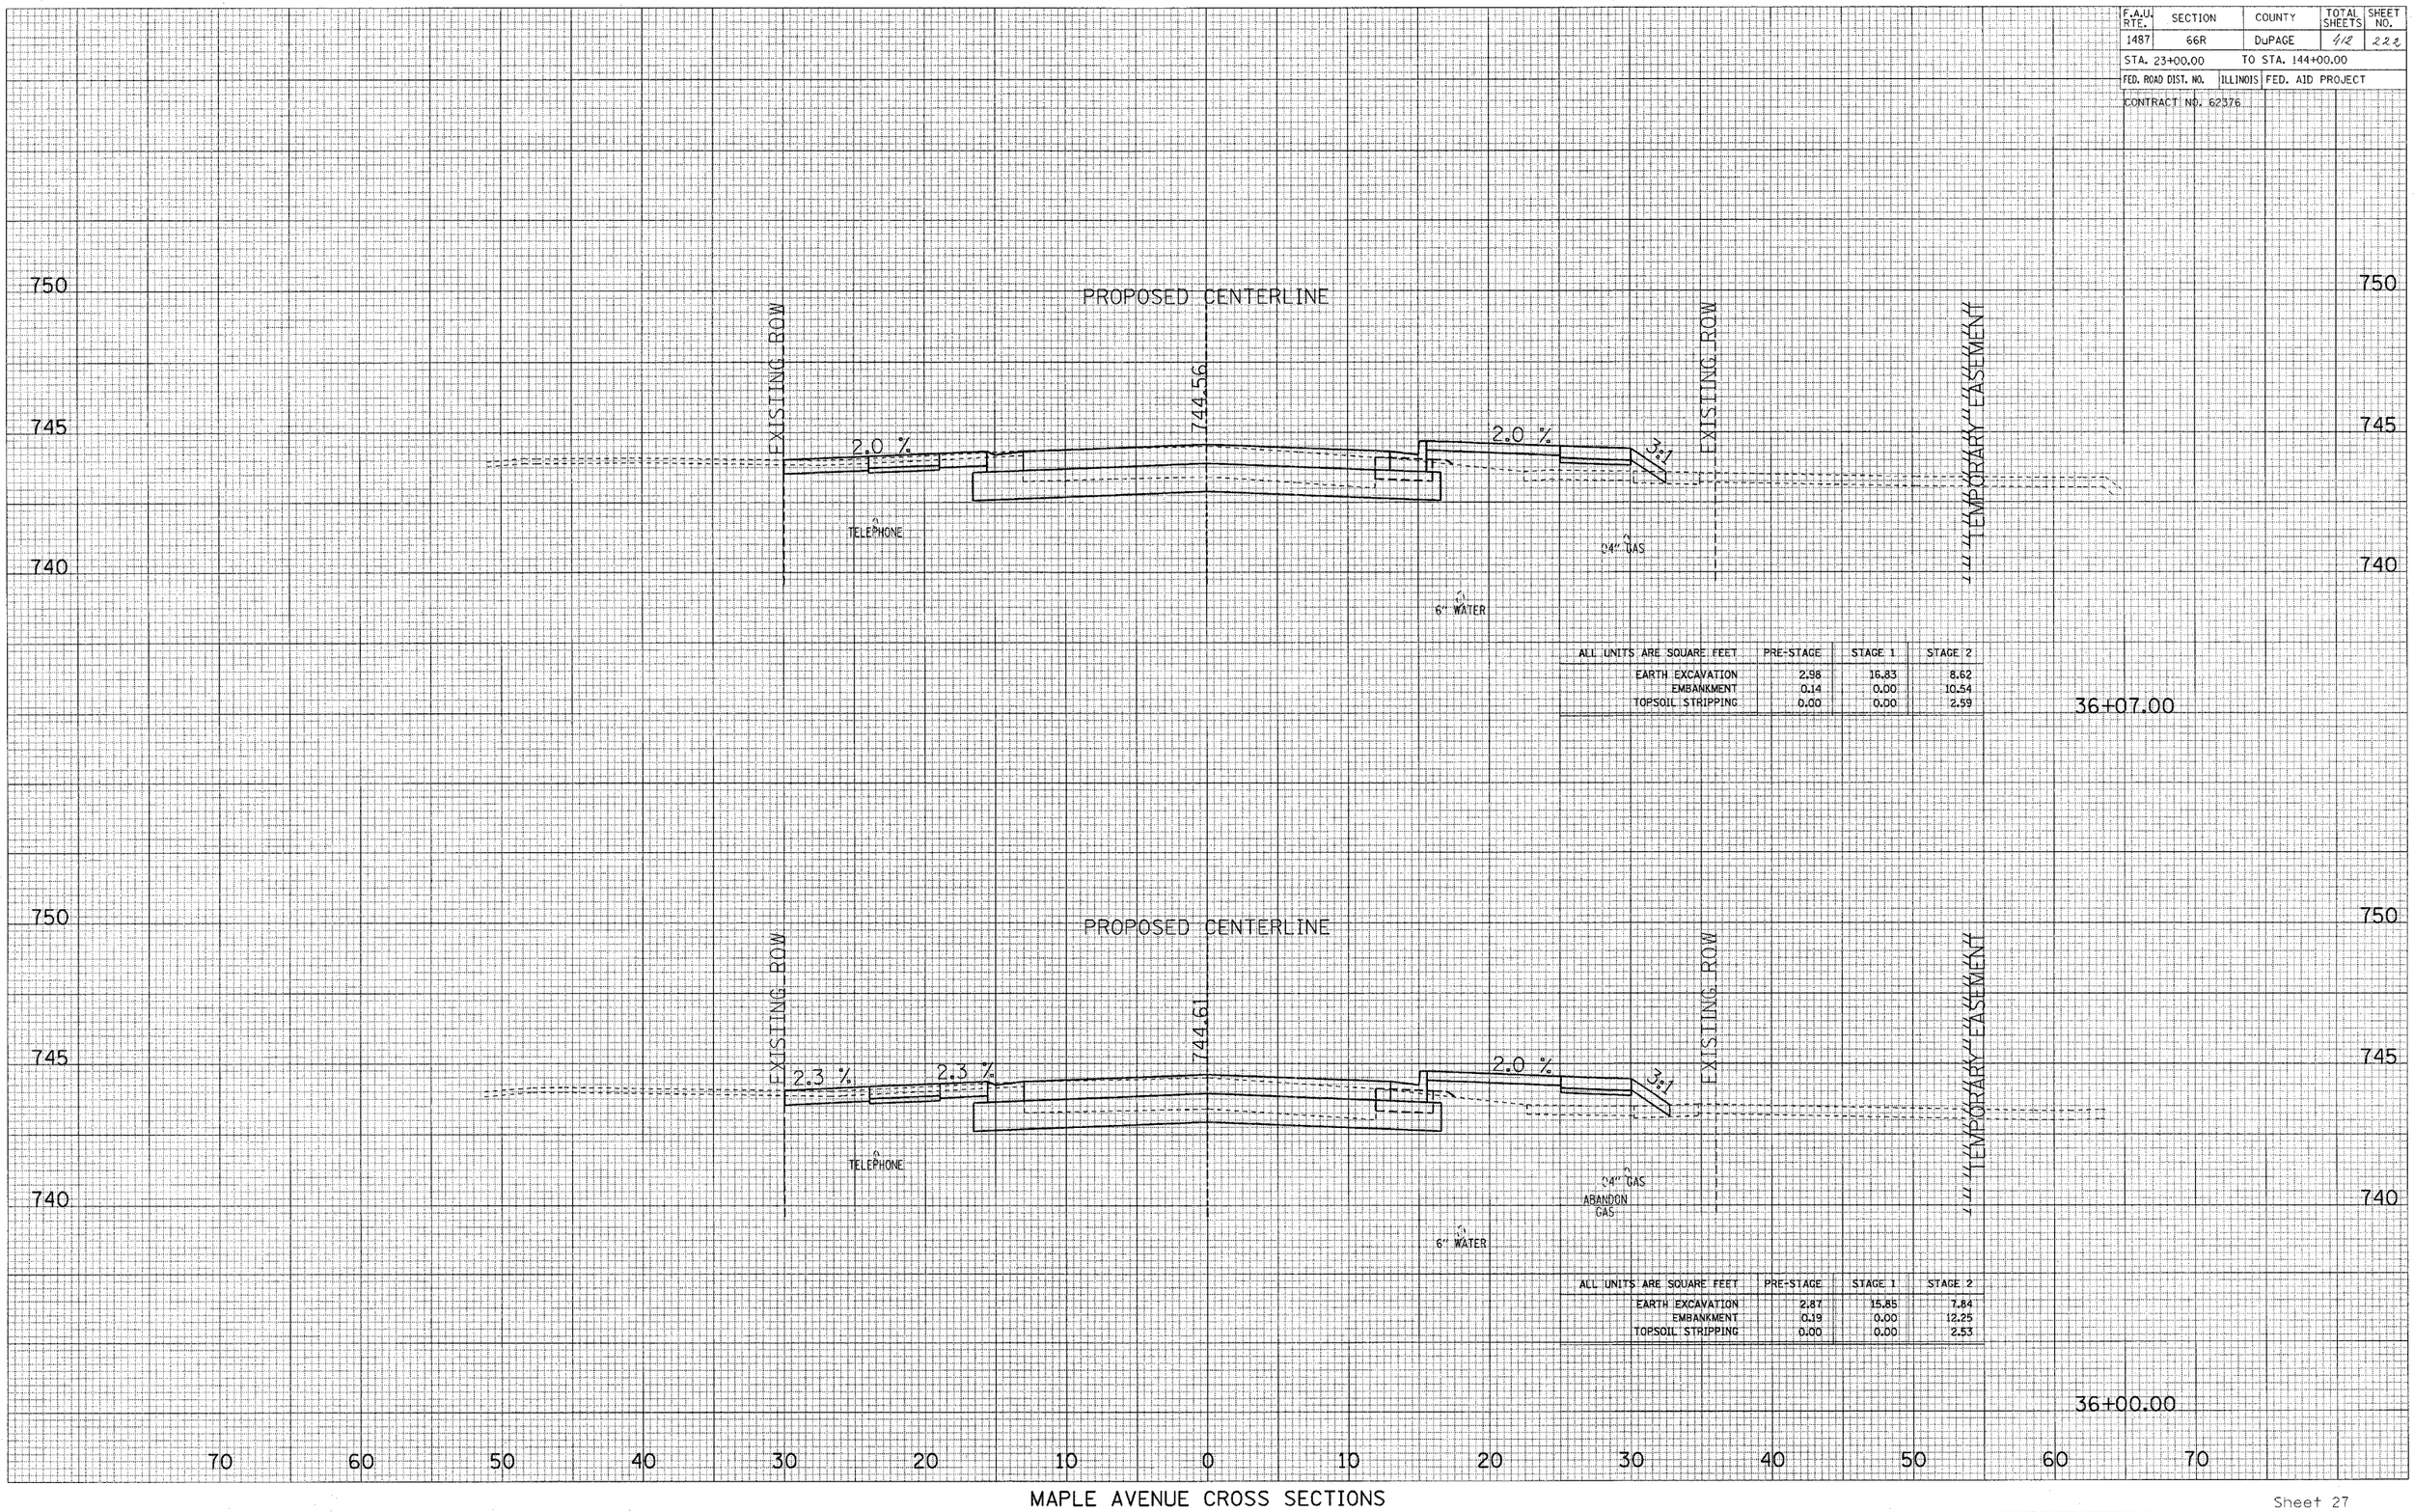

ALL UNITS ARE SQUARE FEET	PRE-STAGE	STAGE 1	STAGE 2
EARTH EXCAVATION	2.98	16.83	8.62
EMBANKMENT	0.14	0.00	10.54
TOPSOIL STRIPPING	0.00	0.00	2.59

ALL UNITS ARE SQUARE FEET	PRE-STAGE	STAGE 1	STAGE 2
EARTH EXCAVATION	2.87	15.85	7.84
EMBANKMENT	0.19	0.00	12.25
TOPSOIL STRIPPING	0.00	0.00	2.53

MAPLE AVENUE CROSS SECTIONS

F.A.U. RTE.	SECTION	COUNTY	TOTAL SHEETS	SHEET NO.
1487	66R	DuPAGE	412	223
STA. 23+00.00		TO STA. 144+00.00		
FED. ROAD DIST. NO.	ILLINOIS	FED. AID PROJECT		
CONTRACT NO. 62376				

SURVEYED
PLOTTED
NOTE BOOK TEMPLATE
AREAS
NO. AREAS CHECKED

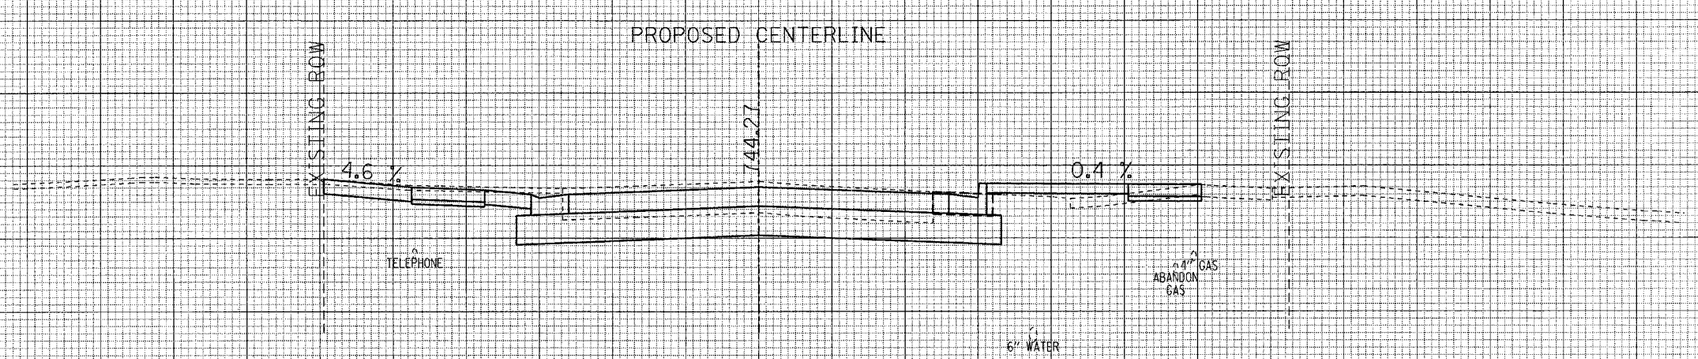

ALL UNITS ARE SQUARE FEET	PRE-STAGE	STAGE 1	STAGE 2
EARTH EXCAVATION	3.14	21.78	13.30
EMBANKMENT	0.01	0.00	4.27
TOPSOIL STRIPPING	0.00	0.00	3.00

36+55.38

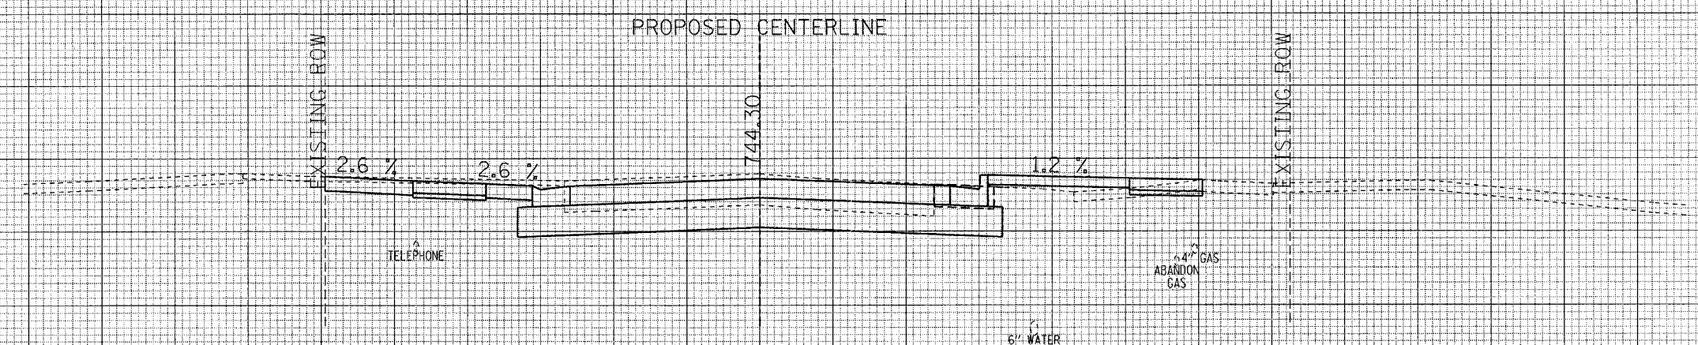

ALL UNITS ARE SQUARE FEET	PRE-STAGE	STAGE 1	STAGE 2
EARTH EXCAVATION	3.14	21.83	12.80
EMBANKMENT	0.01	0.00	4.37
TOPSOIL STRIPPING	0.00	0.00	2.93

36+50.00

70 60 50 40 30 20 10 0 10 20 30 40 50 60 70

MAPLE AVENUE CROSS SECTIONS

F.A.U. RTE.	SECTION	COUNTY	TOTAL SHEETS	SHEET NO.
1487	66R	DuPAGE	412	229
STA. 23+00.00		TO STA. 144+00.00		
FED. ROAD DIST. NO.		ILLINOIS	FED. AID PROJECT	
CONTRACT NO. 62376				

ORIGINAL SURVEY
SURVEYED
PLOTTED
TEMPLATE
NOTE BOOK
AREAS
NO.
AREAS CHECKED

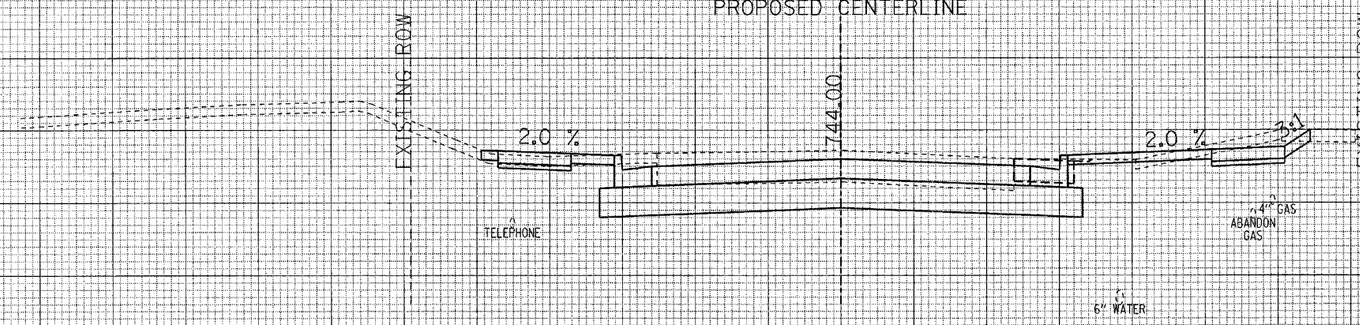

ALL UNITS ARE SQUARE FEET	PRE-STAGE	STAGE 1	STAGE 2
EARTH EXCAVATION	3.40	19.13	19.81
EMBANKMENT	0.00	0.17	1.64
TOPSOIL STRIPPING	0.00	4.05	3.34

37+00.00

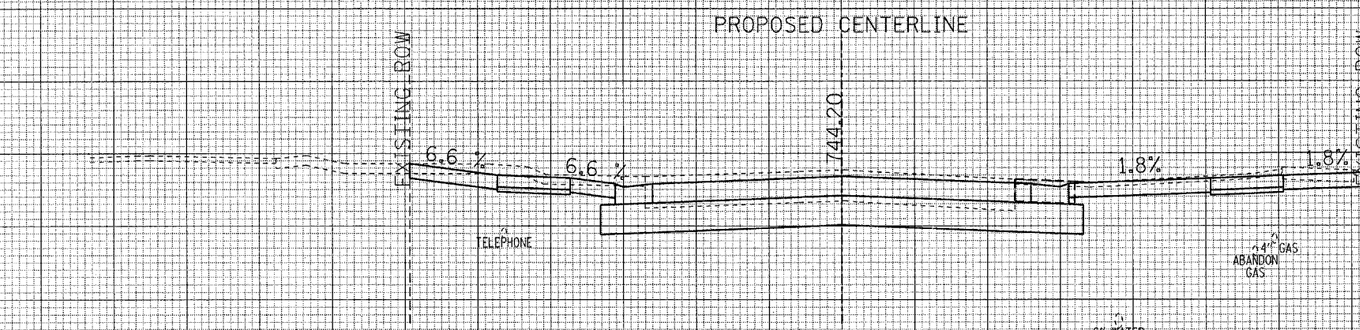

ALL UNITS ARE SQUARE FEET	PRE-STAGE	STAGE 1	STAGE 2
EARTH EXCAVATION	2.47	21.23	21.95
EMBANKMENT	0.18	0.00	0.00
TOPSOIL STRIPPING	0.00	5.43	0.00

36+66.47

MAPLE AVENUE CROSS SECTIONS

F.A.U. RTE.	SECTION	COUNTY	TOTAL SHEETS	SHEET NO.
1487	66R	DuPAGE	42	225
STA. 23+00.00		TO STA. 144+00.00		
FED. ROAD DIST. NO.	ILLINOIS	FED. AID PROJECT		
CONTRACT NO. 62376				

ORIGINAL SURVEY
SURVEYED
PLOTTED
TEMPLATE
AREAS
NOTE BOOK
NO.
AREAS CHECKED

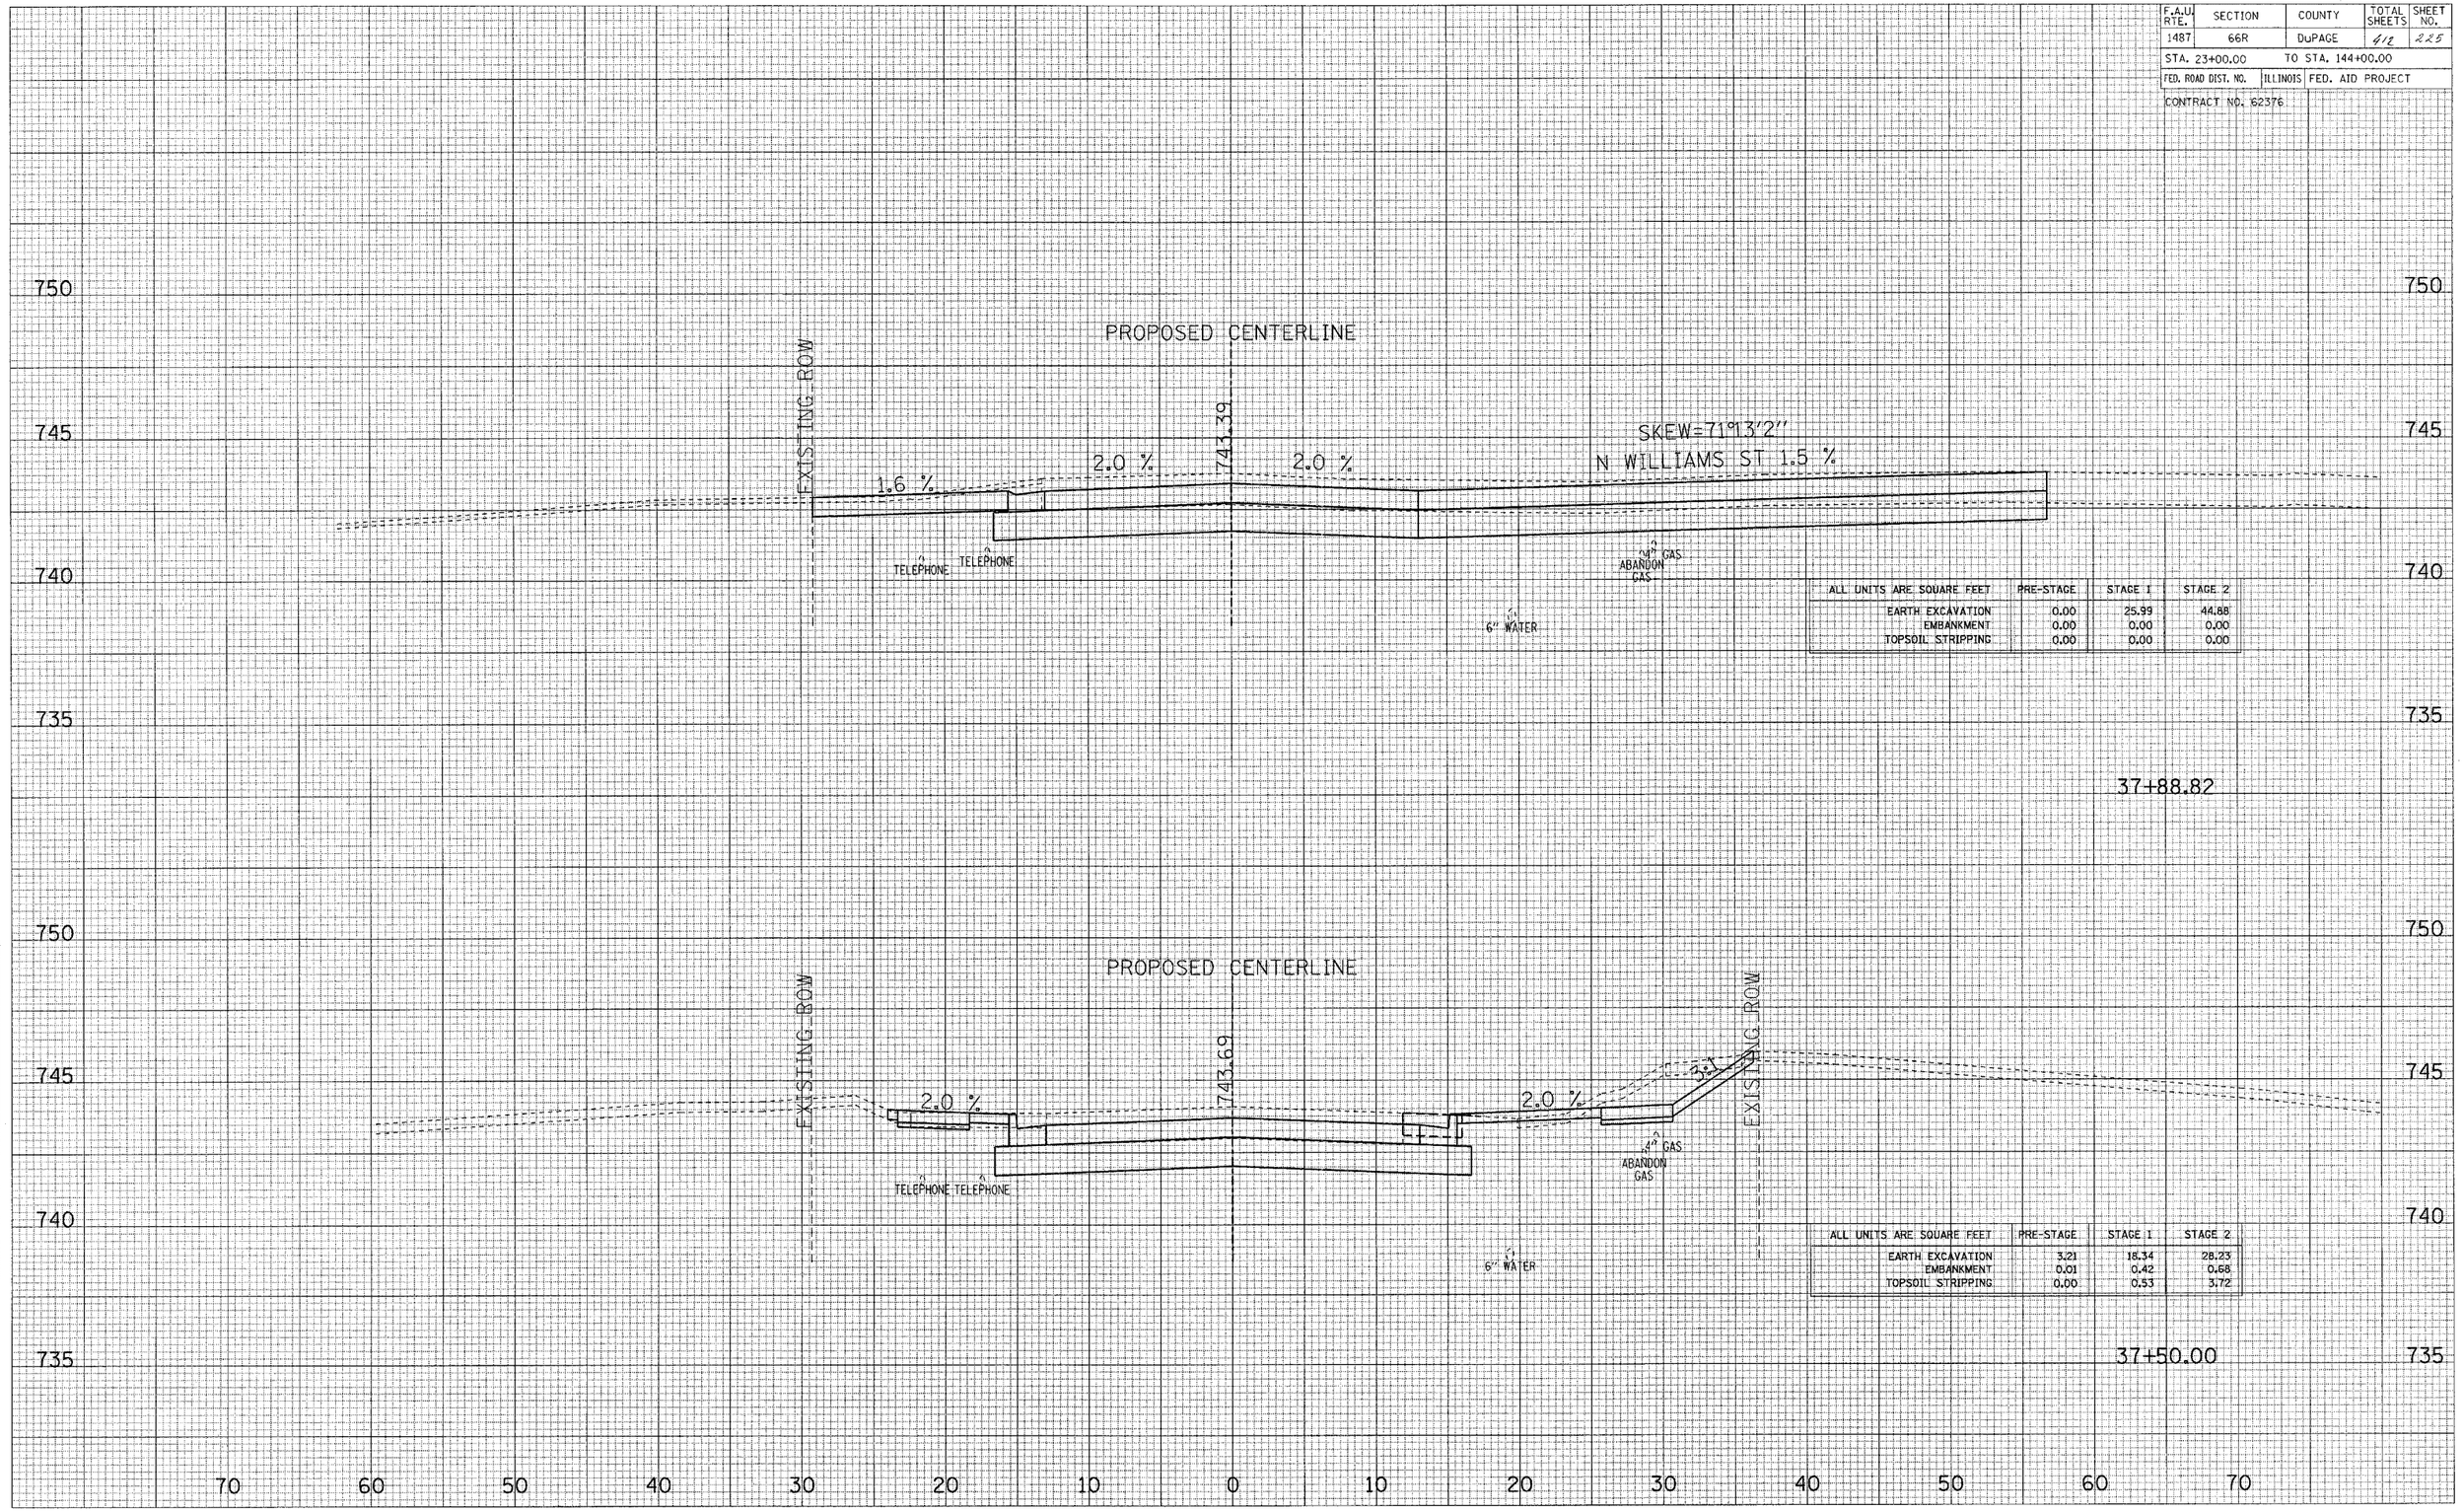

ALL UNITS ARE SQUARE FEET	PRE-STAGE	STAGE 1	STAGE 2
EARTH EXCAVATION	0.00	25.99	44.88
EMBANKMENT	0.00	0.00	0.00
TOPSOIL STRIPPING	0.00	0.00	0.00

37+88.82

ALL UNITS ARE SQUARE FEET	PRE-STAGE	STAGE 1	STAGE 2
EARTH EXCAVATION	3.21	18.34	28.23
EMBANKMENT	0.01	0.42	0.68
TOPSOIL STRIPPING	0.00	0.53	3.72

37+50.00

MAPLE AVENUE CROSS SECTIONS

F.A.U. RTE.	SECTION	COUNTY	TOTAL SHEETS	SHEET NO.
1487	66R	DuPAGE	412	226
STA. 23+00.00		TO STA. 144+00.00		
FED. ROAD DIST. NO.	ILLINOIS	FED. AID PROJECT		
CONTRACT NO. 62376				

SURVEYED
DRAWN
TEMPLATE
AREAS
AREAS CHECKED
SURVEY
NOTE BOOK
NO.

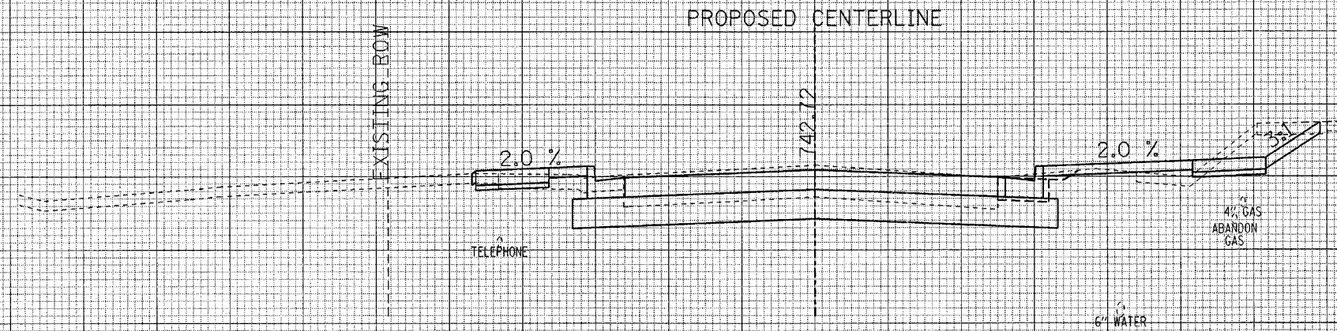

ALL UNITS ARE SQUARE FEET	PRE-STAGE	STAGE 1	STAGE 2
EARTH EXCAVATION	3.50	13.78	18.17
EMBANKMENT	0.00	1.18	2.23
TOPSOIL STRIPPING	0.00	0.59	2.75

38+50.00

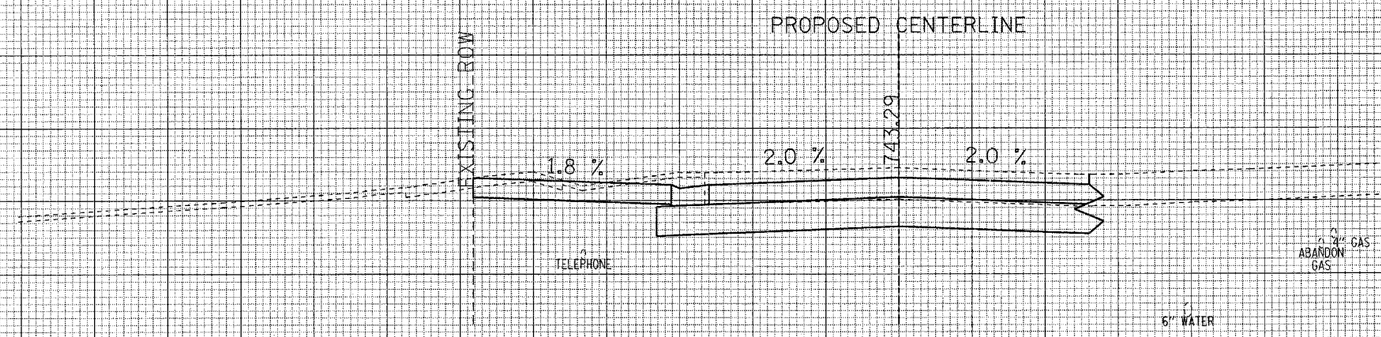

ALL UNITS ARE SQUARE FEET	PRE-STAGE	STAGE 1	STAGE 2
EARTH EXCAVATION	0.00	25.86	12.33
EMBANKMENT	0.00	0.00	0.00
TOPSOIL STRIPPING	0.00	2.07	0.00

38+00.00

MAPLE AVENUE CROSS SECTIONS

F.A.U. RTE.	SECTION	COUNTY	TOTAL SHEETS	SHEET NO.
1487	66R	DuPAGE	412	227
STA. 23+00.00		TO STA. 144+00.00		
FED. ROAD DIST. NO.	ILLINOIS	FED. AID PROJECT		
CONTRACT NO. 62376				

ORIGINAL SURVEY
SURVEYED
PLOTTED
TEMPLATE
NOTE BOOK
AREAS
NO.
AREAS CHECKED

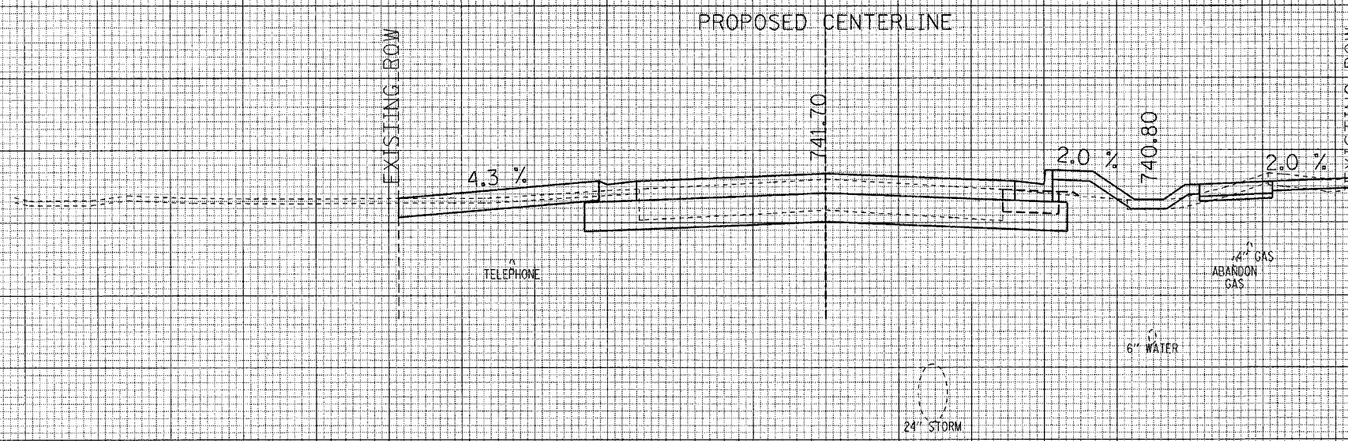

ALL UNITS ARE SQUARE FEET	PRE-STAGE	STAGE 1	STAGE 2
EARTH EXCAVATION	2.80	12.77	8.56
EMBANKMENT	0.12	0.00	2.44
TOPSOIL STRIPPING	0.00	0.00	3.57

39+18.34

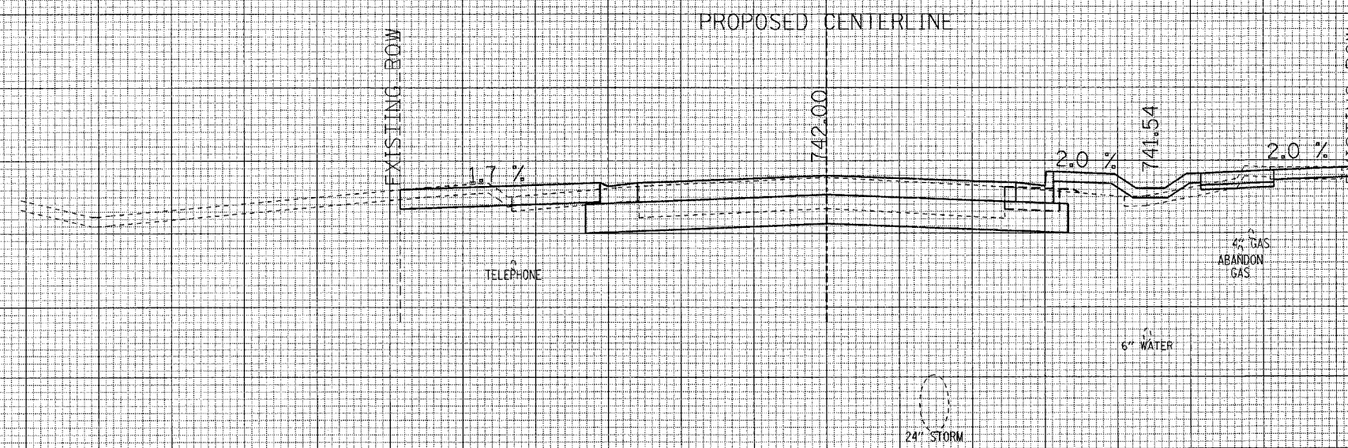

ALL UNITS ARE SQUARE FEET	PRE-STAGE	STAGE 1	STAGE 2
EARTH EXCAVATION	2.76	12.96	10.05
EMBANKMENT	0.11	0.81	3.48
TOPSOIL STRIPPING	0.00	2.56	3.78

39+00.00

MAPLE AVENUE CROSS SECTIONS

F.A.U. RTE.	SECTION	COUNTY	TOTAL SHEETS	SHEET NO.
1487	66R	DuPAGE	4/2	228
STA. 23+00.00		TO STA. 144+00.00		
FED. ROAD DIST. NO.	ILLINOIS	FED. AID PROJECT		
CONTRACT NO. 62376				

SURVEY NOTE BOOK NO. | PLOTTED TEMPLATE AREAS CROSS CHECKED

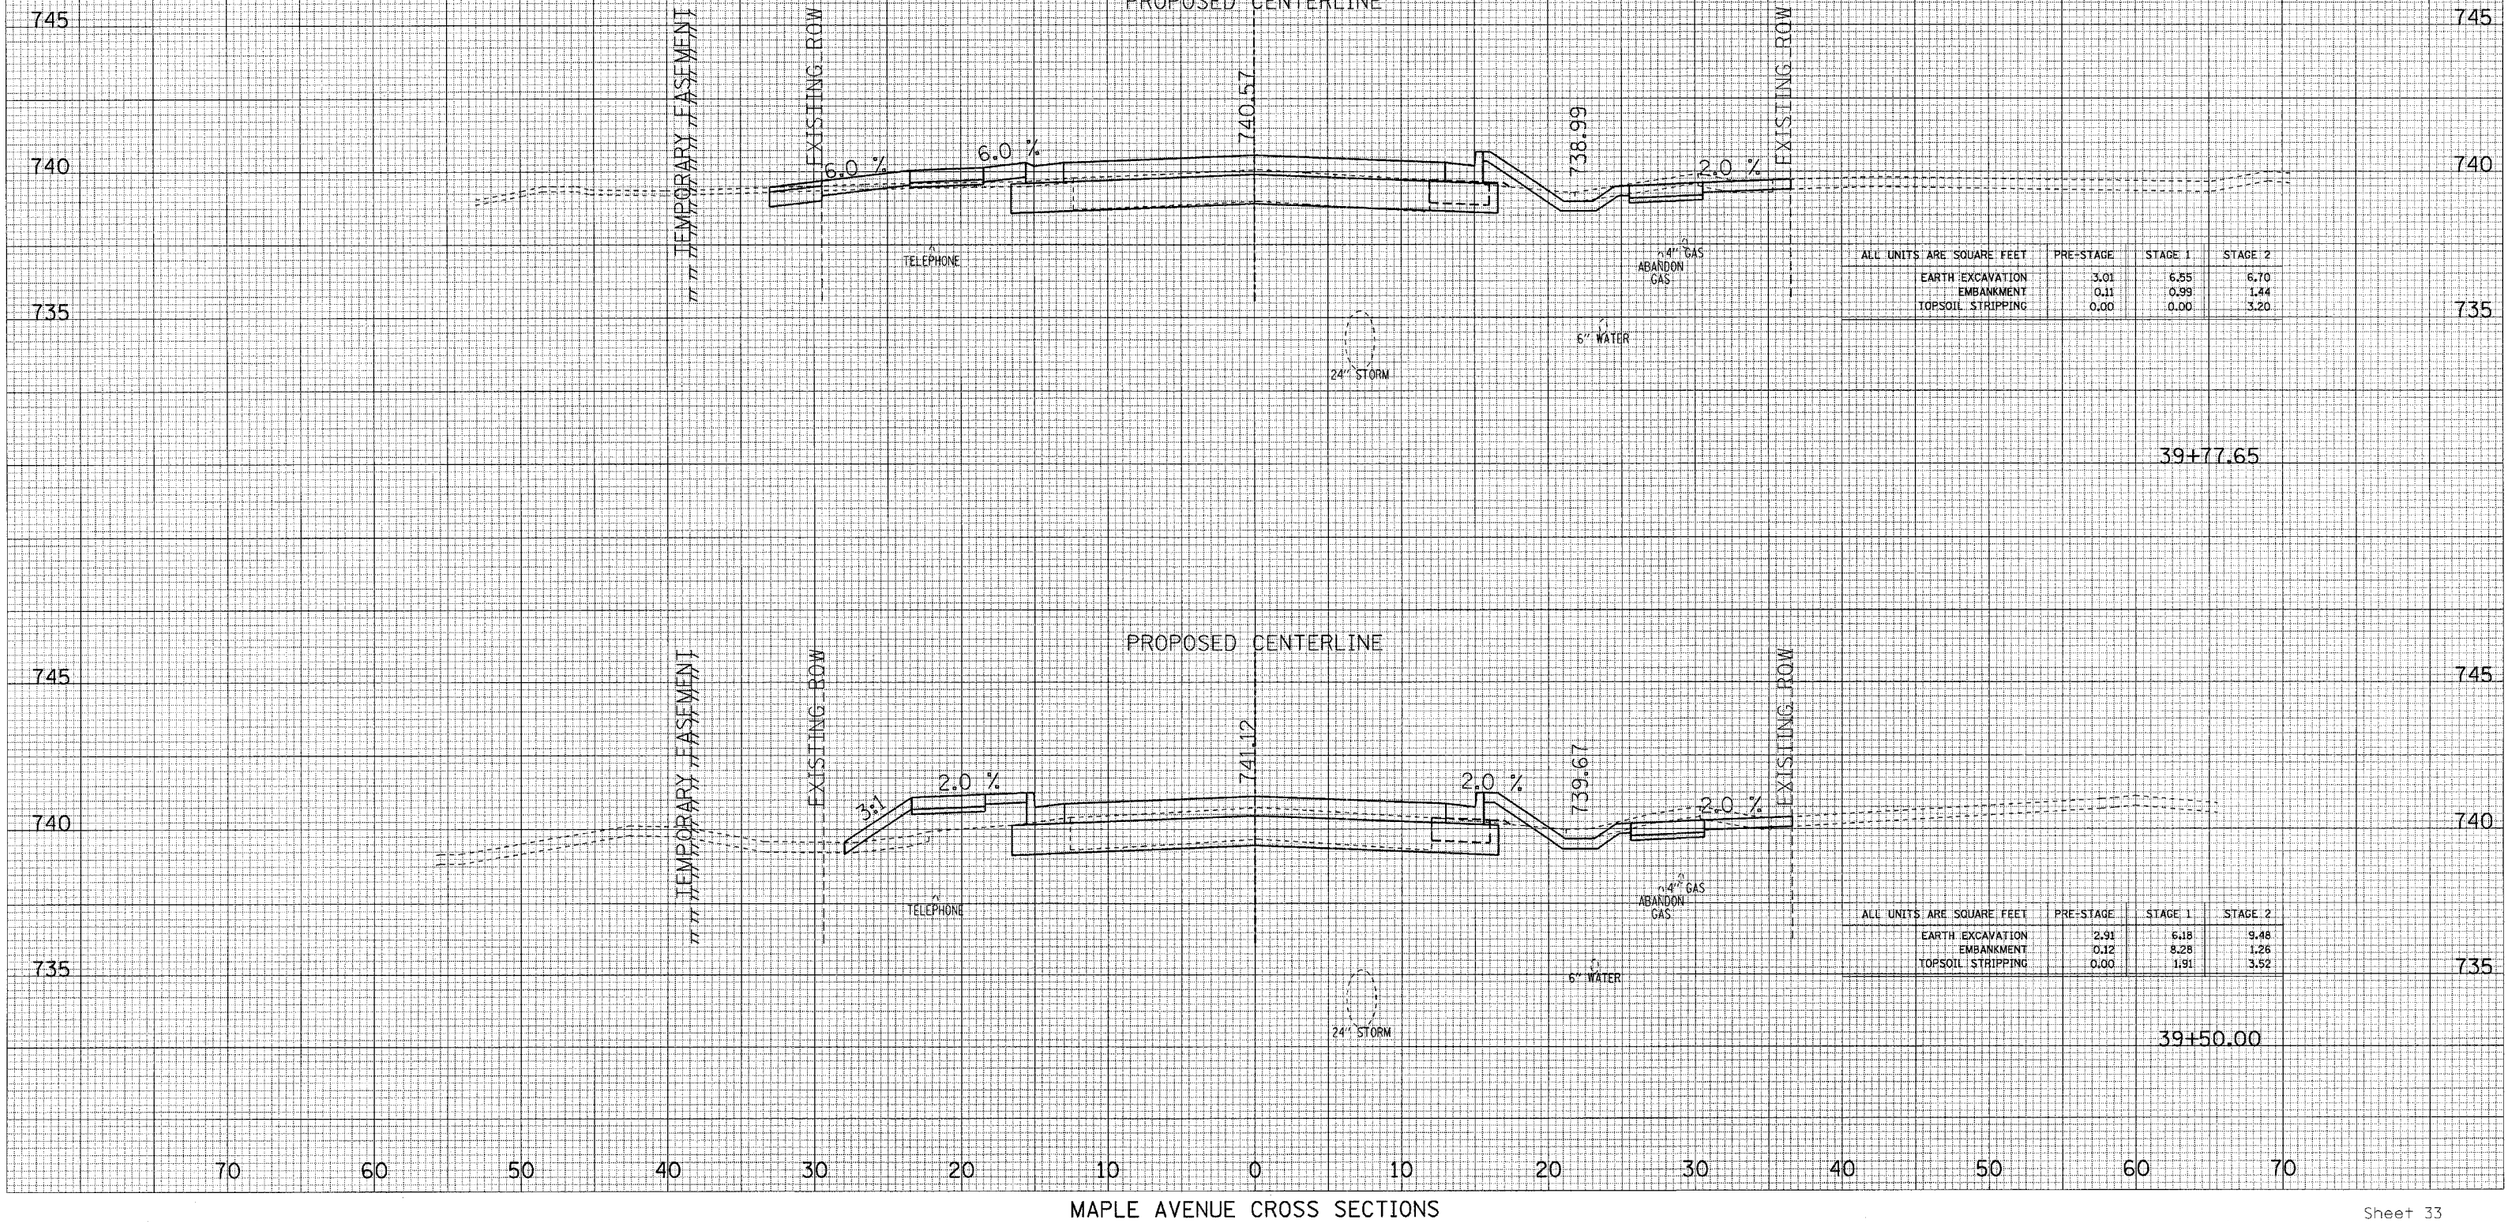

ALL UNITS ARE SQUARE FEET	PRE-STAGE	STAGE 1	STAGE 2
EARTH EXCAVATION	3.01	6.55	6.70
EMBANKMENT	0.11	0.99	1.44
TOPSOIL STRIPPING	0.00	0.00	3.20

39+77.65

ALL UNITS ARE SQUARE FEET	PRE-STAGE	STAGE 1	STAGE 2
EARTH EXCAVATION	2.91	6.18	9.48
EMBANKMENT	0.12	8.28	1.26
TOPSOIL STRIPPING	0.00	1.91	3.52

39+50.00

MAPLE AVENUE CROSS SECTIONS

F.A.U. RTE.	SECTION	COUNTY	TOTAL SHEETS	SHEET NO.
1487	66R	DuPAGE	412	229
STA. 23+00.00		TO STA. 144+00.00		
FED. ROAD DIST. NO.	ILLINOIS	FED. AID PROJECT		
CONTRACT NO. 62376				

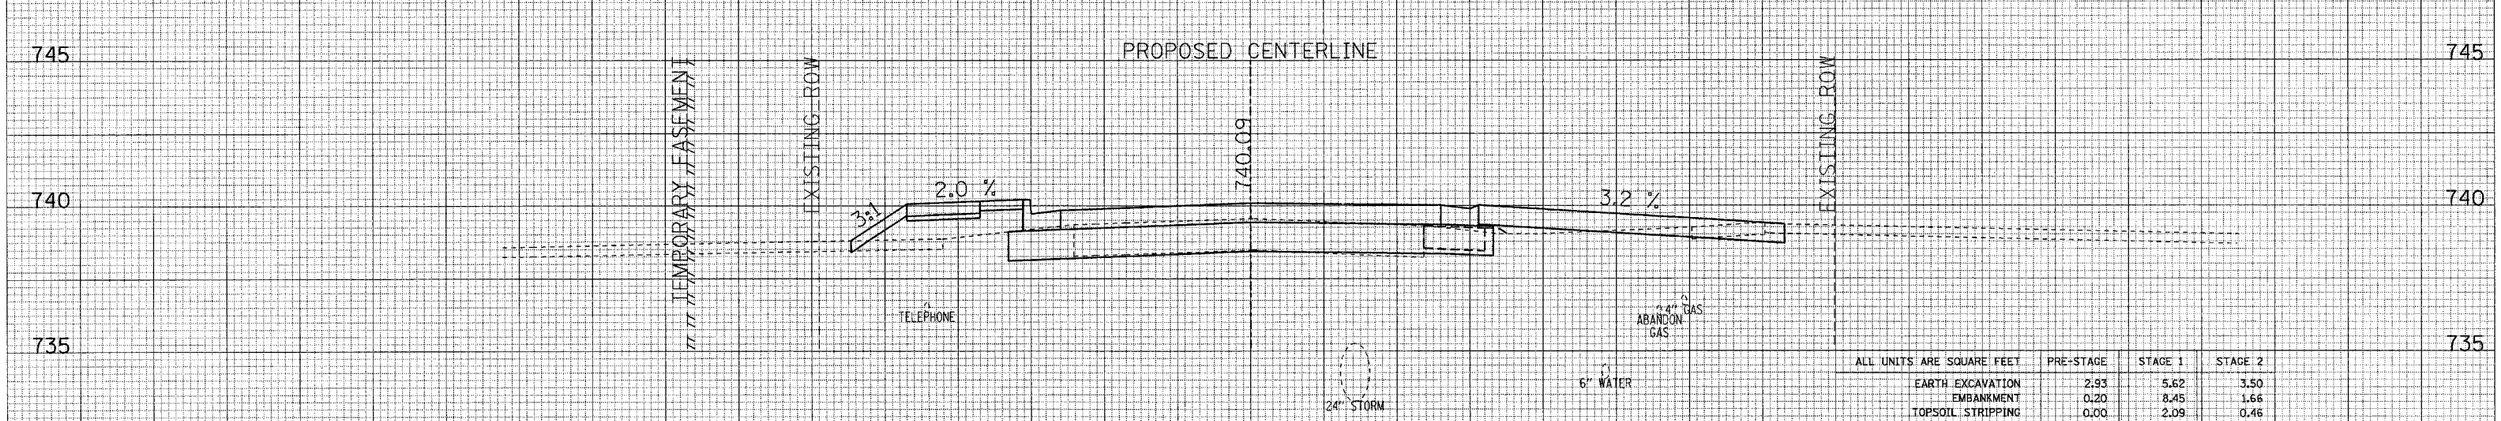

ALL UNITS ARE SQUARE FEET	PRE-STAGE	STAGE 1	STAGE 2
EARTH EXCAVATION	2.93	5.62	3.50
EMBANKMENT	0.20	8.45	1.66
TOPSOIL STRIPPING	0.00	2.09	0.46

40+00.00

SURVEY NO.
SURVEYED
PLOTTED
NOTE BOOK
TEMPLATE
AREAS
AREAS CHECKED

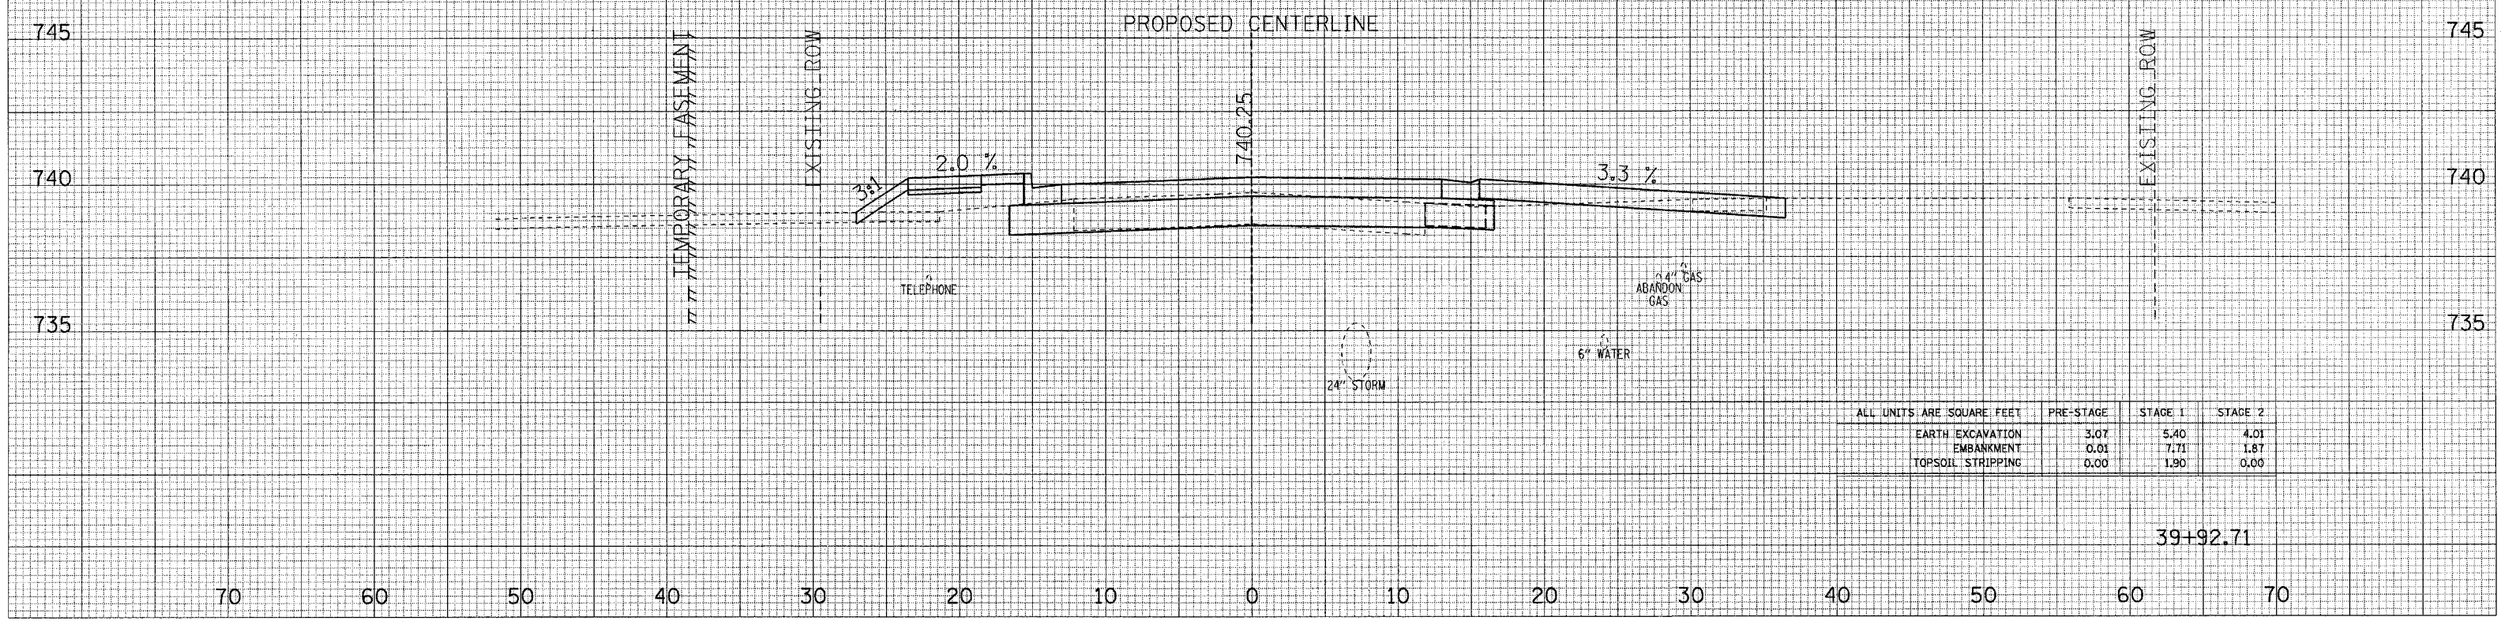

ALL UNITS ARE SQUARE FEET	PRE-STAGE	STAGE 1	STAGE 2
EARTH EXCAVATION	3.07	5.40	4.01
EMBANKMENT	0.01	7.71	1.87
TOPSOIL STRIPPING	0.00	1.90	0.00

39+92.71

SURVEY NO.
SURVEYED
PLOTTED
NOTE BOOK
TEMPLATE
AREAS
AREAS CHECKED

MAPLE AVENUE CROSS SECTIONS

F.A.U. RTE.	SECTION	COUNTY	TOTAL SHEETS	SHEET NO.
1487	66R	DuPAGE	412	230
STA. 23+00.00		TO STA. 144+00.00		
FED. ROAD DIST. NO.	ILLINOIS	FED. AID PROJECT		
CONTRACT NO. 62376				

SURVEYED
PLOTTED
SURVEY NOTE BOOK TEMPLATE
AREAS
NO. AREAS CHECKED

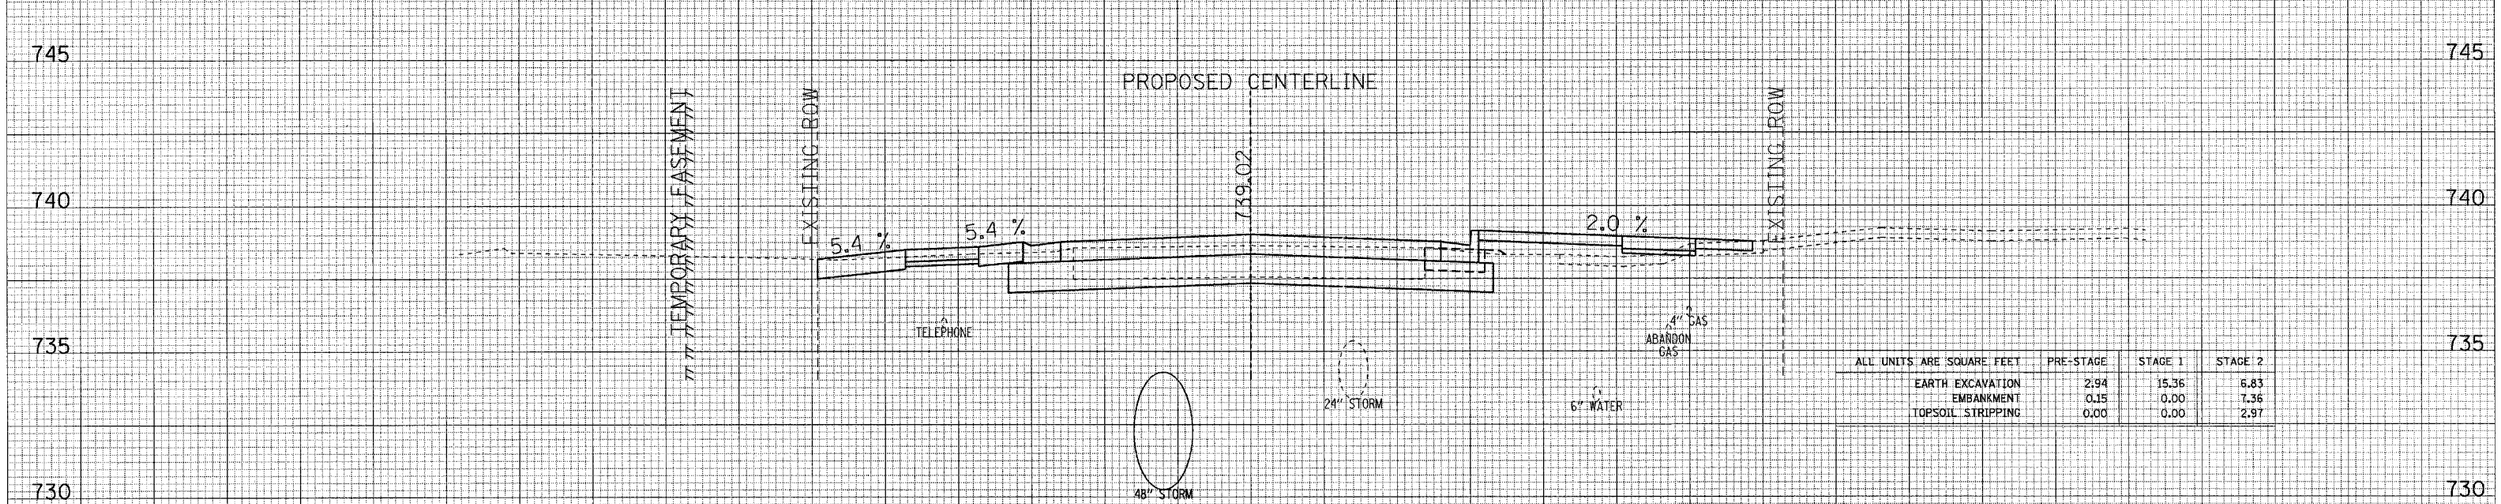

ALL UNITS ARE SQUARE FEET	PRE-STAGE	STAGE 1	STAGE 2
EARTH EXCAVATION	2.94	15.36	6.83
EMBANKMENT	0.15	0.00	7.36
TOPSOIL STRIPPING	0.00	0.00	2.97

40+50.00

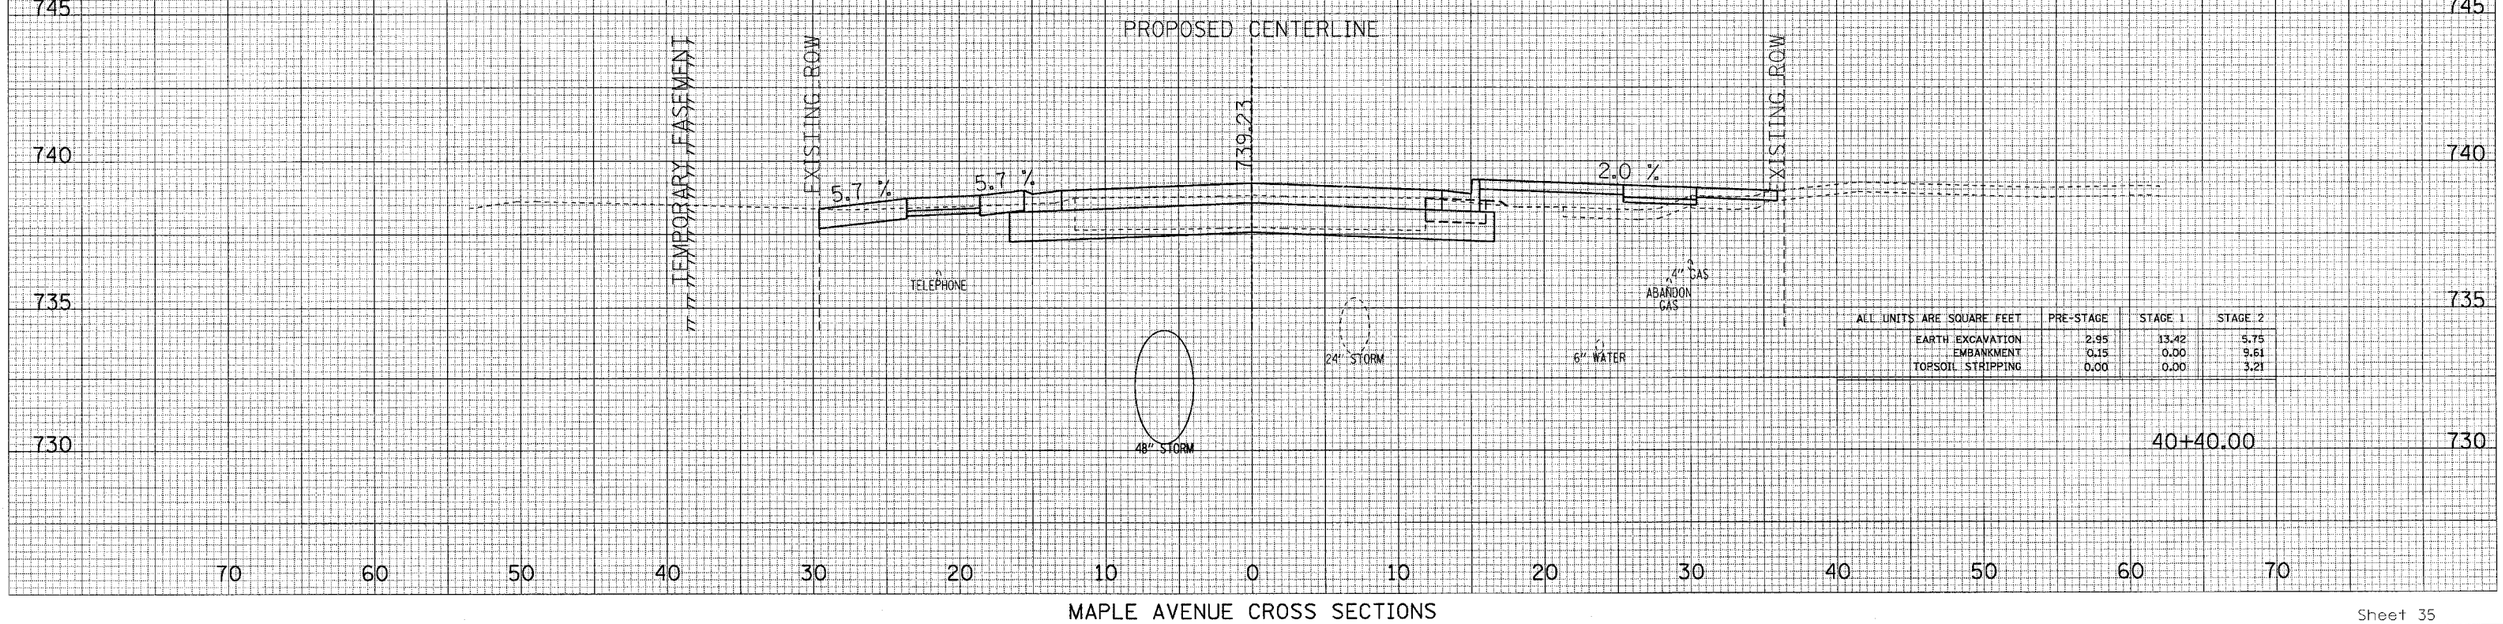

ALL UNITS ARE SQUARE FEET	PRE-STAGE	STAGE 1	STAGE 2
EARTH EXCAVATION	2.95	13.42	5.75
EMBANKMENT	0.15	0.00	9.61
TOPSOIL STRIPPING	0.00	0.00	3.21

40+40.00

MAPLE AVENUE CROSS SECTIONS

F.A.U. RTE.	SECTION	COUNTY	TOTAL SHEETS	SHEET NO.
1487	66R	DuPAGE	412	231
STA. 23+00.00		TO STA. 144+00.00		
FED. ROAD DIST. NO.	ILLINOIS	FED. AID PROJECT		

CONTRACT NO. 62376

SURVEYED
PLOTTED
SURVEY NOTE BOOK
TEMPLATE
AREAS
AREAS CHECKED
NO.

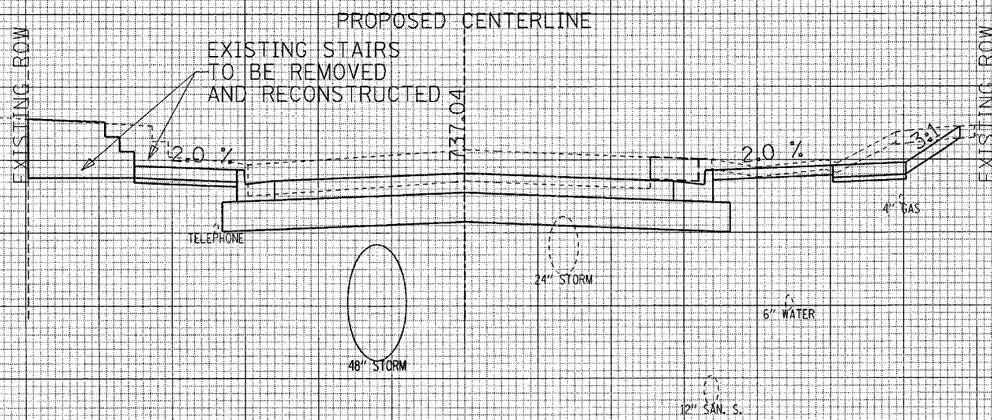

41+50.00

ALL UNITS ARE SQUARE FEET	PRE-STAGE	STAGE 1	STAGE 2
EARTH EXCAVATION	2.53	43.92	34.48
EMBANKMENT	0.06	0.00	0.41
TOPSOIL STRIPPING	0.05	0.00	4.14

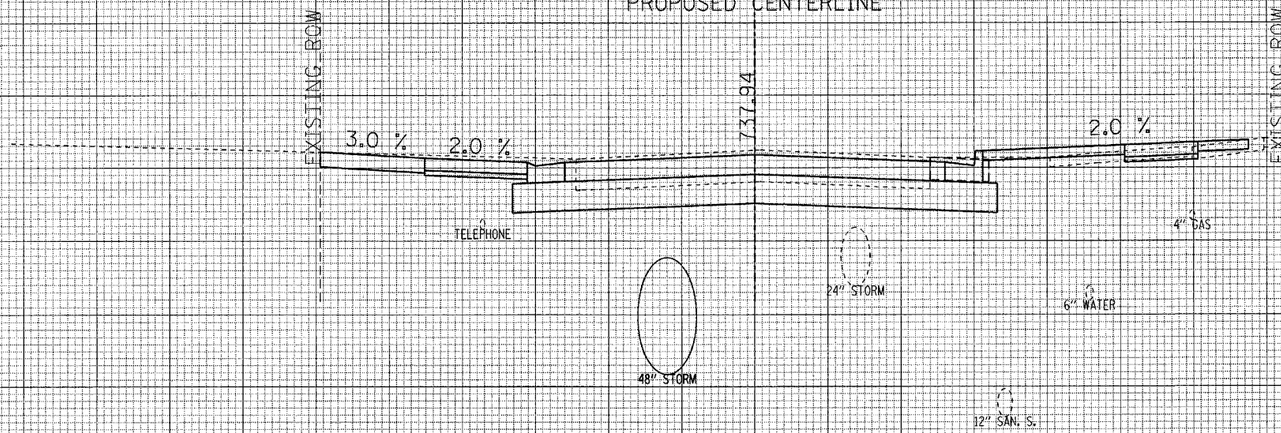

41+00.00

ALL UNITS ARE SQUARE FEET	PRE-STAGE	STAGE 1	STAGE 2
EARTH EXCAVATION	3.38	24.92	14.05
EMBANKMENT	0.00	0.00	2.29
TOPSOIL STRIPPING	0.00	0.00	3.24

70 60 50 40 30 20 10 0 10 20 30 40 50 60 70

MAPLE AVENUE CROSS SECTIONS

F.A.U. RTE.	SECTION	COUNTY	TOTAL SHEETS	SHEET NO.
1487	66R	DuPAGE	412	232
STA. 23+00.00		TO STA. 144+00.00		
FED. ROAD DIST. NO.	ILLINOIS	FED. AID PROJECT		

CONTRACT NO. 62376

ORIGINAL SURVEY
SURVEYED
PLOTTED
TEMPLATE
NOTE BOOK
NO.
AREAS
AREAS CHECKED

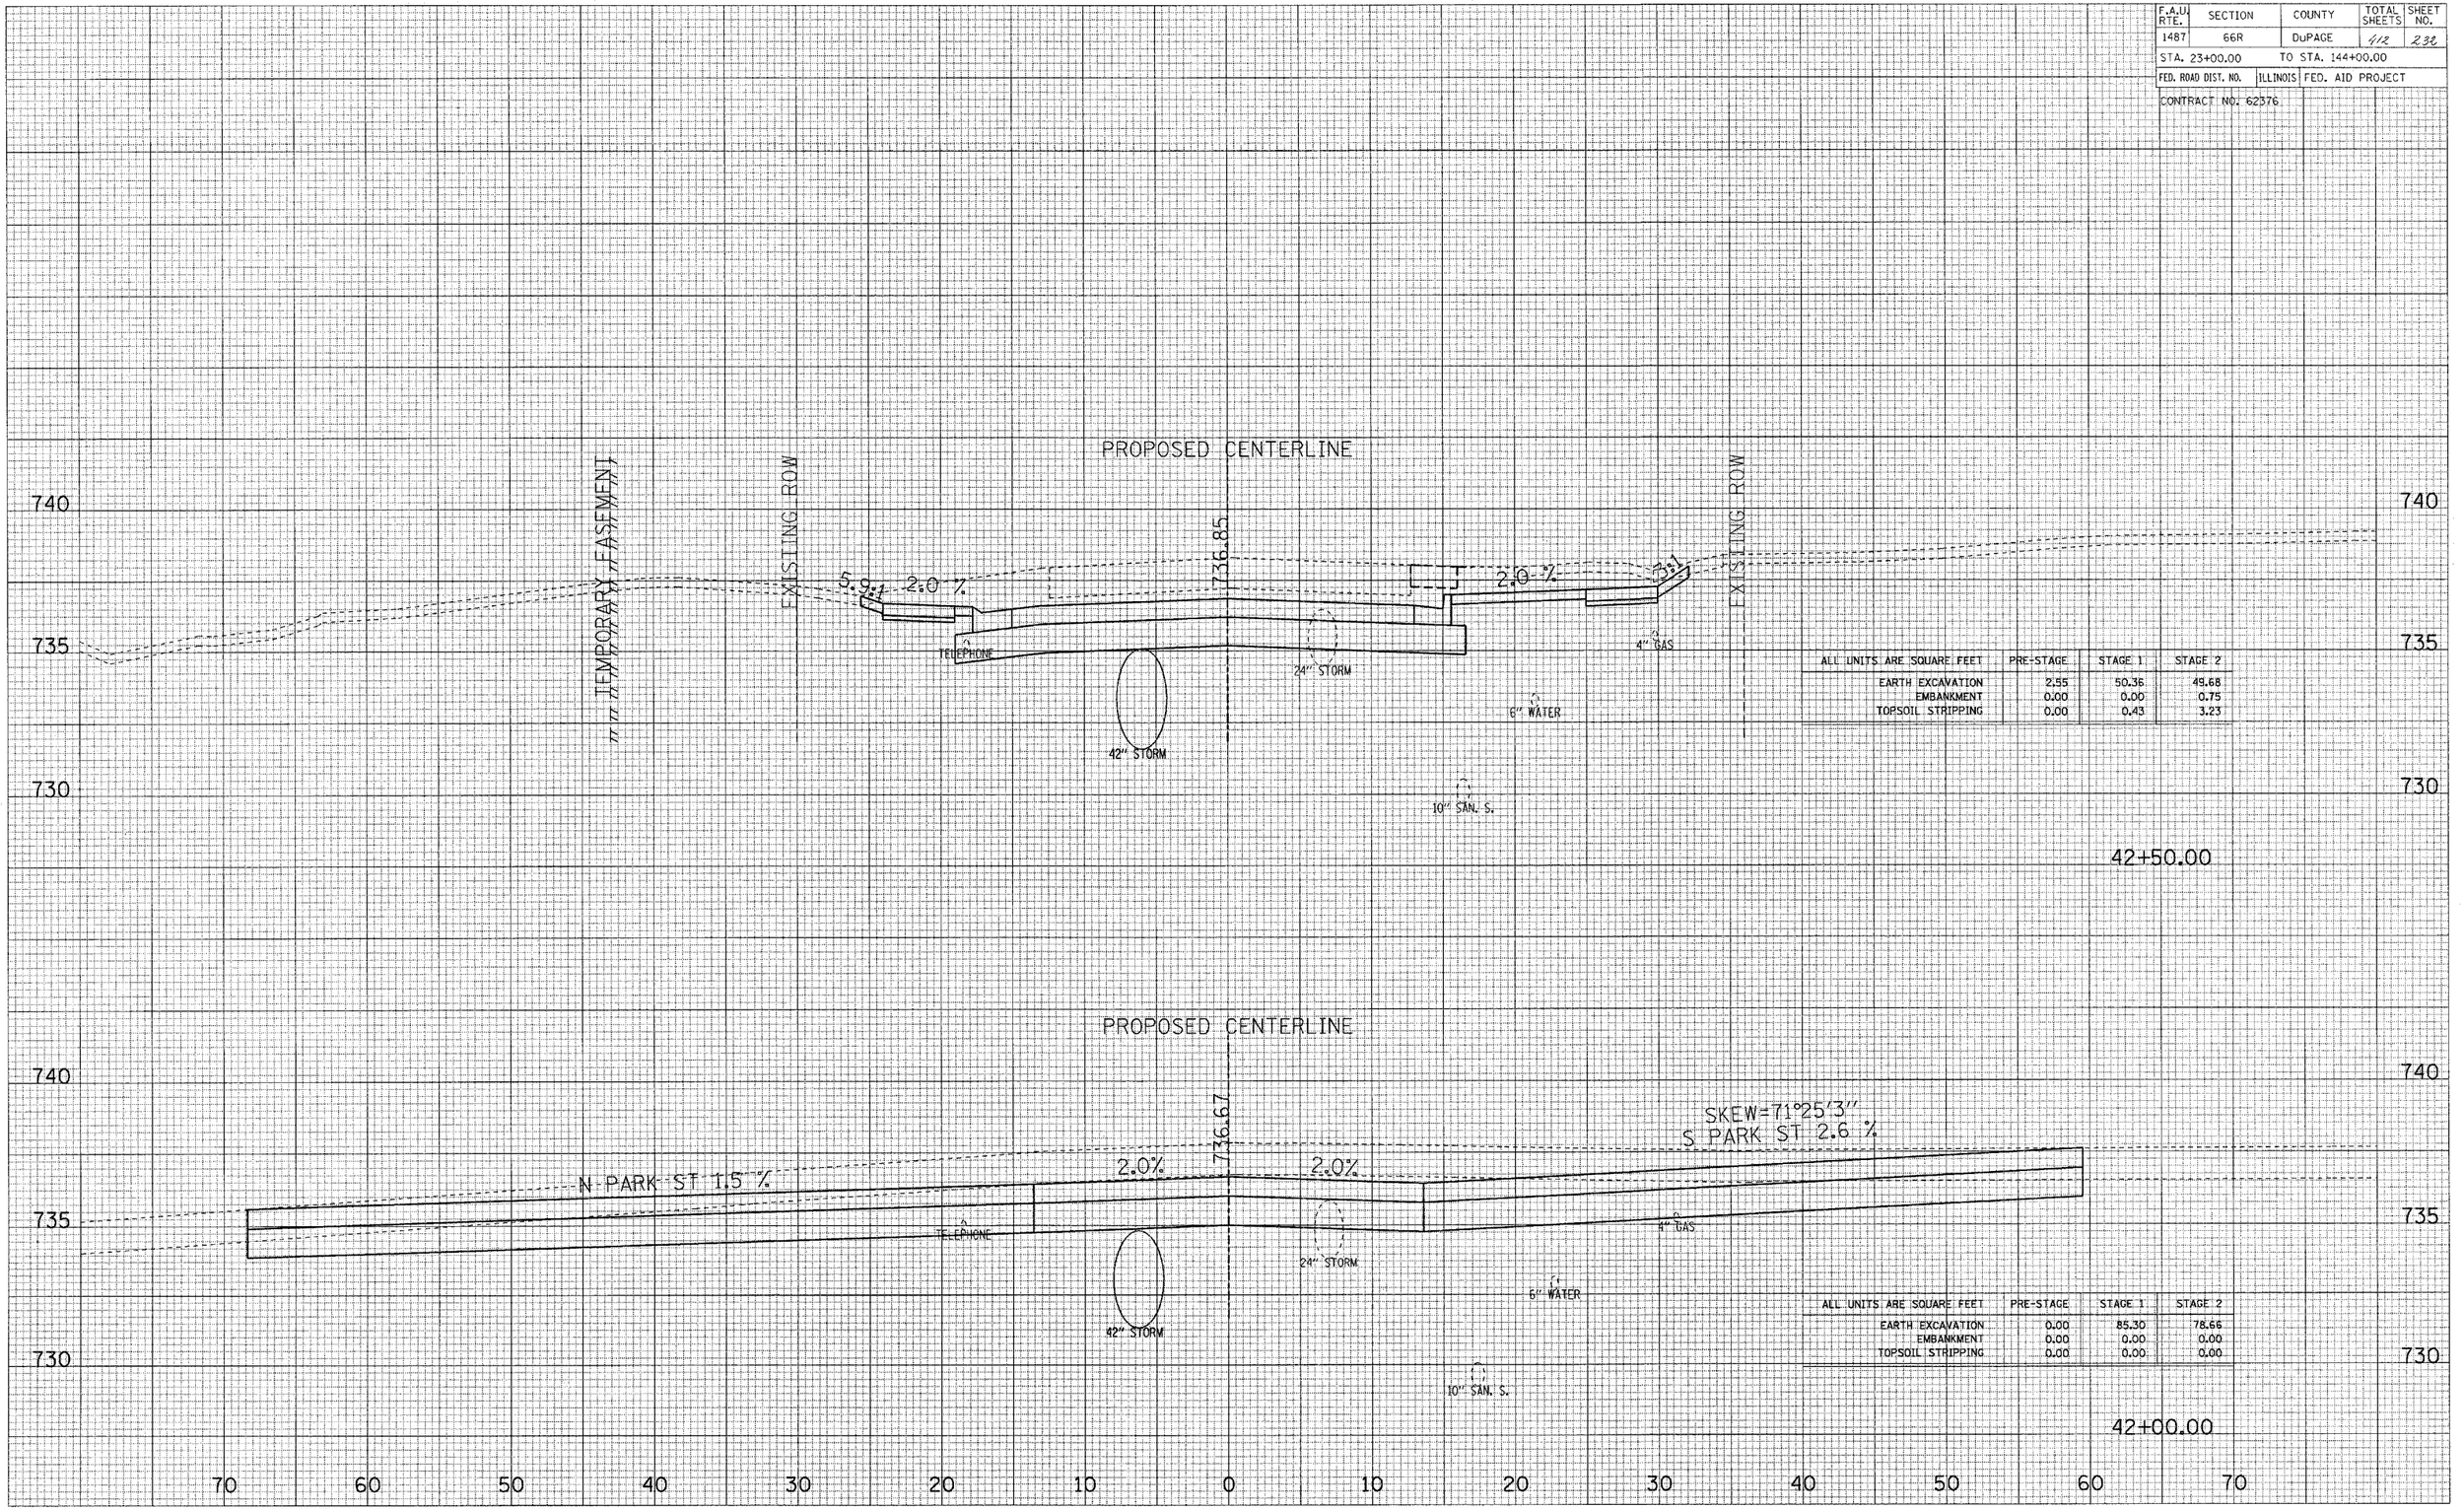

ALL UNITS ARE SQUARE FEET	PRE-STAGE	STAGE 1	STAGE 2
EARTH EXCAVATION	2.55	50.36	49.68
EMBANKMENT	0.00	0.00	0.75
TOPSOIL STRIPPING	0.00	0.43	3.23

ALL UNITS ARE SQUARE FEET	PRE-STAGE	STAGE 1	STAGE 2
EARTH EXCAVATION	0.00	85.30	78.66
EMBANKMENT	0.00	0.00	0.00
TOPSOIL STRIPPING	0.00	0.00	0.00

MAPLE AVENUE CROSS SECTIONS

F.A.U. RTE.	SECTION	COUNTY	TOTAL SHEETS	SHEET NO.
1487	66R	DuPAGE	412	233
STA. 23+00.00		TO STA. 144+00.00		
FED. ROAD DIST. NO.	ILLINOIS	FED. AID PROJECT		

CONTRACT NO. 62376

ORIGINAL SURVEY
SURVEYED
PLOTTED
TEMPLATE
AREAS
AREAS CHECKED
NOTE BOOK
NO.

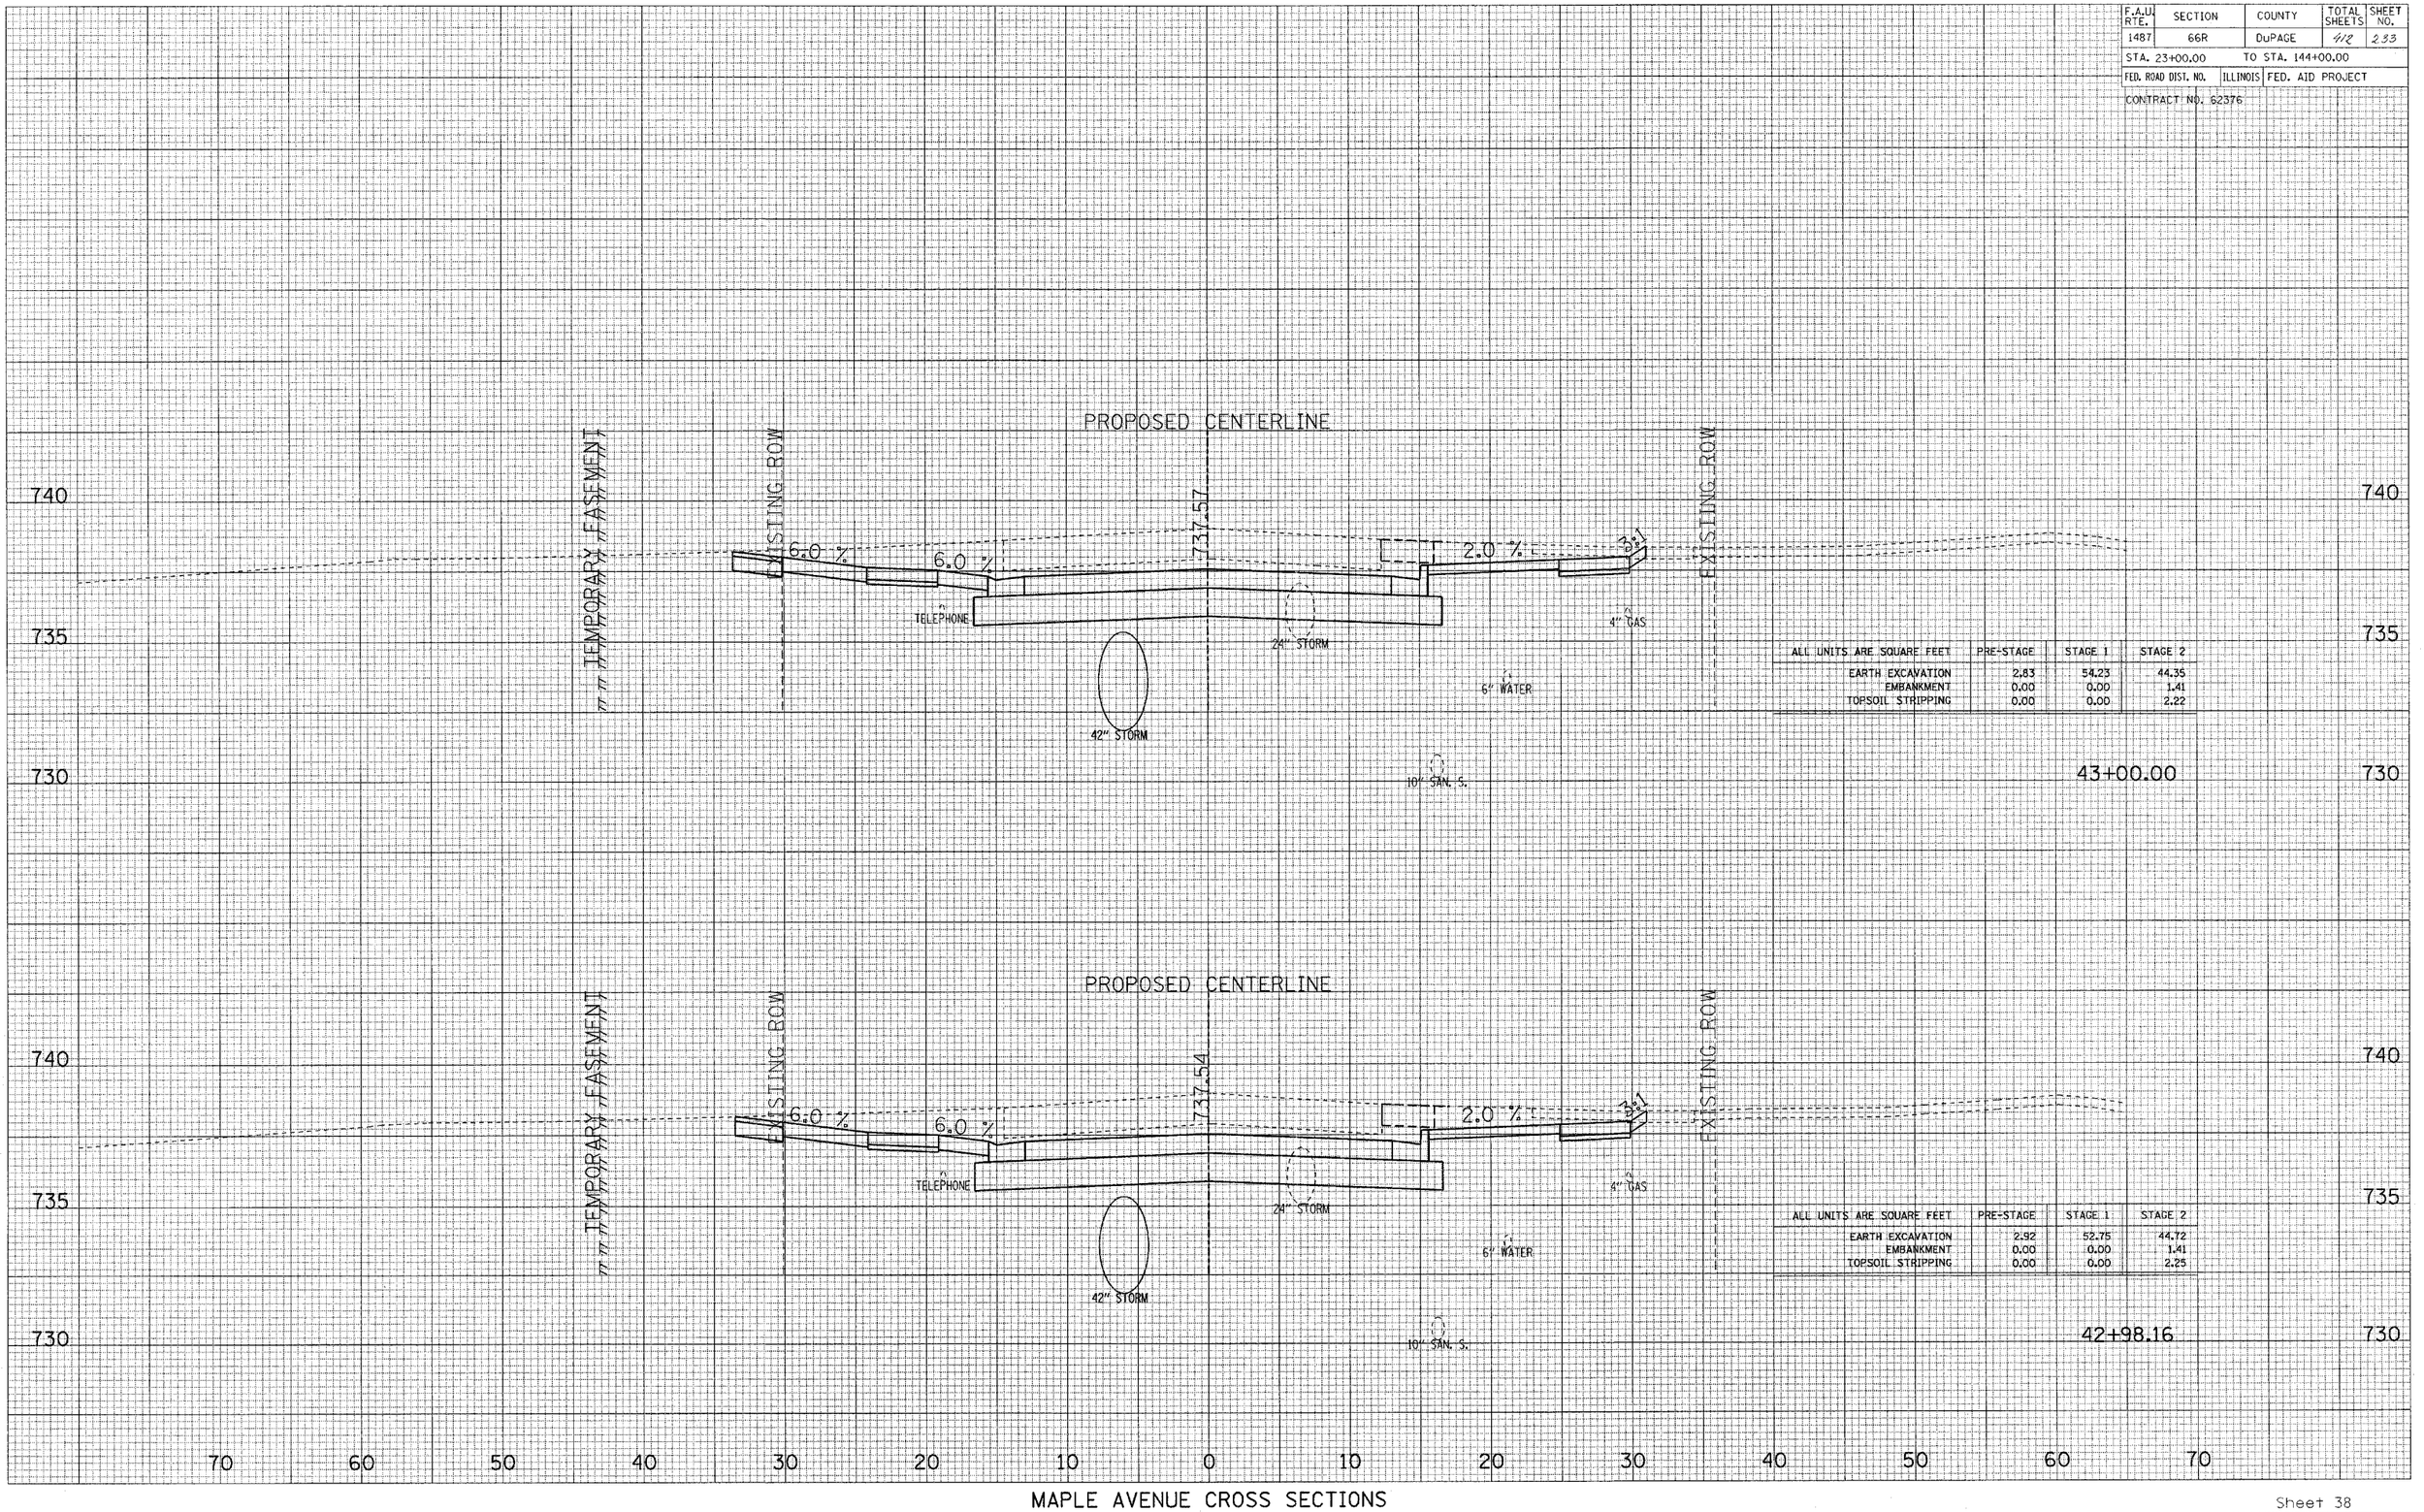

ALL UNITS ARE SQUARE FEET	PRE-STAGE	STAGE 1	STAGE 2
EARTH EXCAVATION	2.83	54.23	44.35
EMBANKMENT	0.00	0.00	1.41
TOPSOIL STRIPPING	0.00	0.00	2.22

ALL UNITS ARE SQUARE FEET	PRE-STAGE	STAGE 1	STAGE 2
EARTH EXCAVATION	2.92	52.75	44.72
EMBANKMENT	0.00	0.00	1.41
TOPSOIL STRIPPING	0.00	0.00	2.25

MAPLE AVENUE CROSS SECTIONS

F.A.U. RTE.	SECTION	COUNTY	TOTAL SHEETS	SHEET NO.
1487	66R	DuPAGE	412	234
STA. 23+00.00		TO STA. 144+00.00		
FED. ROAD DIST. NO.	ILLINOIS	FED. AID PROJECT		

CONTRACT NO. 62376

SURVEY NOTE BOOK NO. | PLOTTED TEMPLATE AREAS AREAS CHECKED

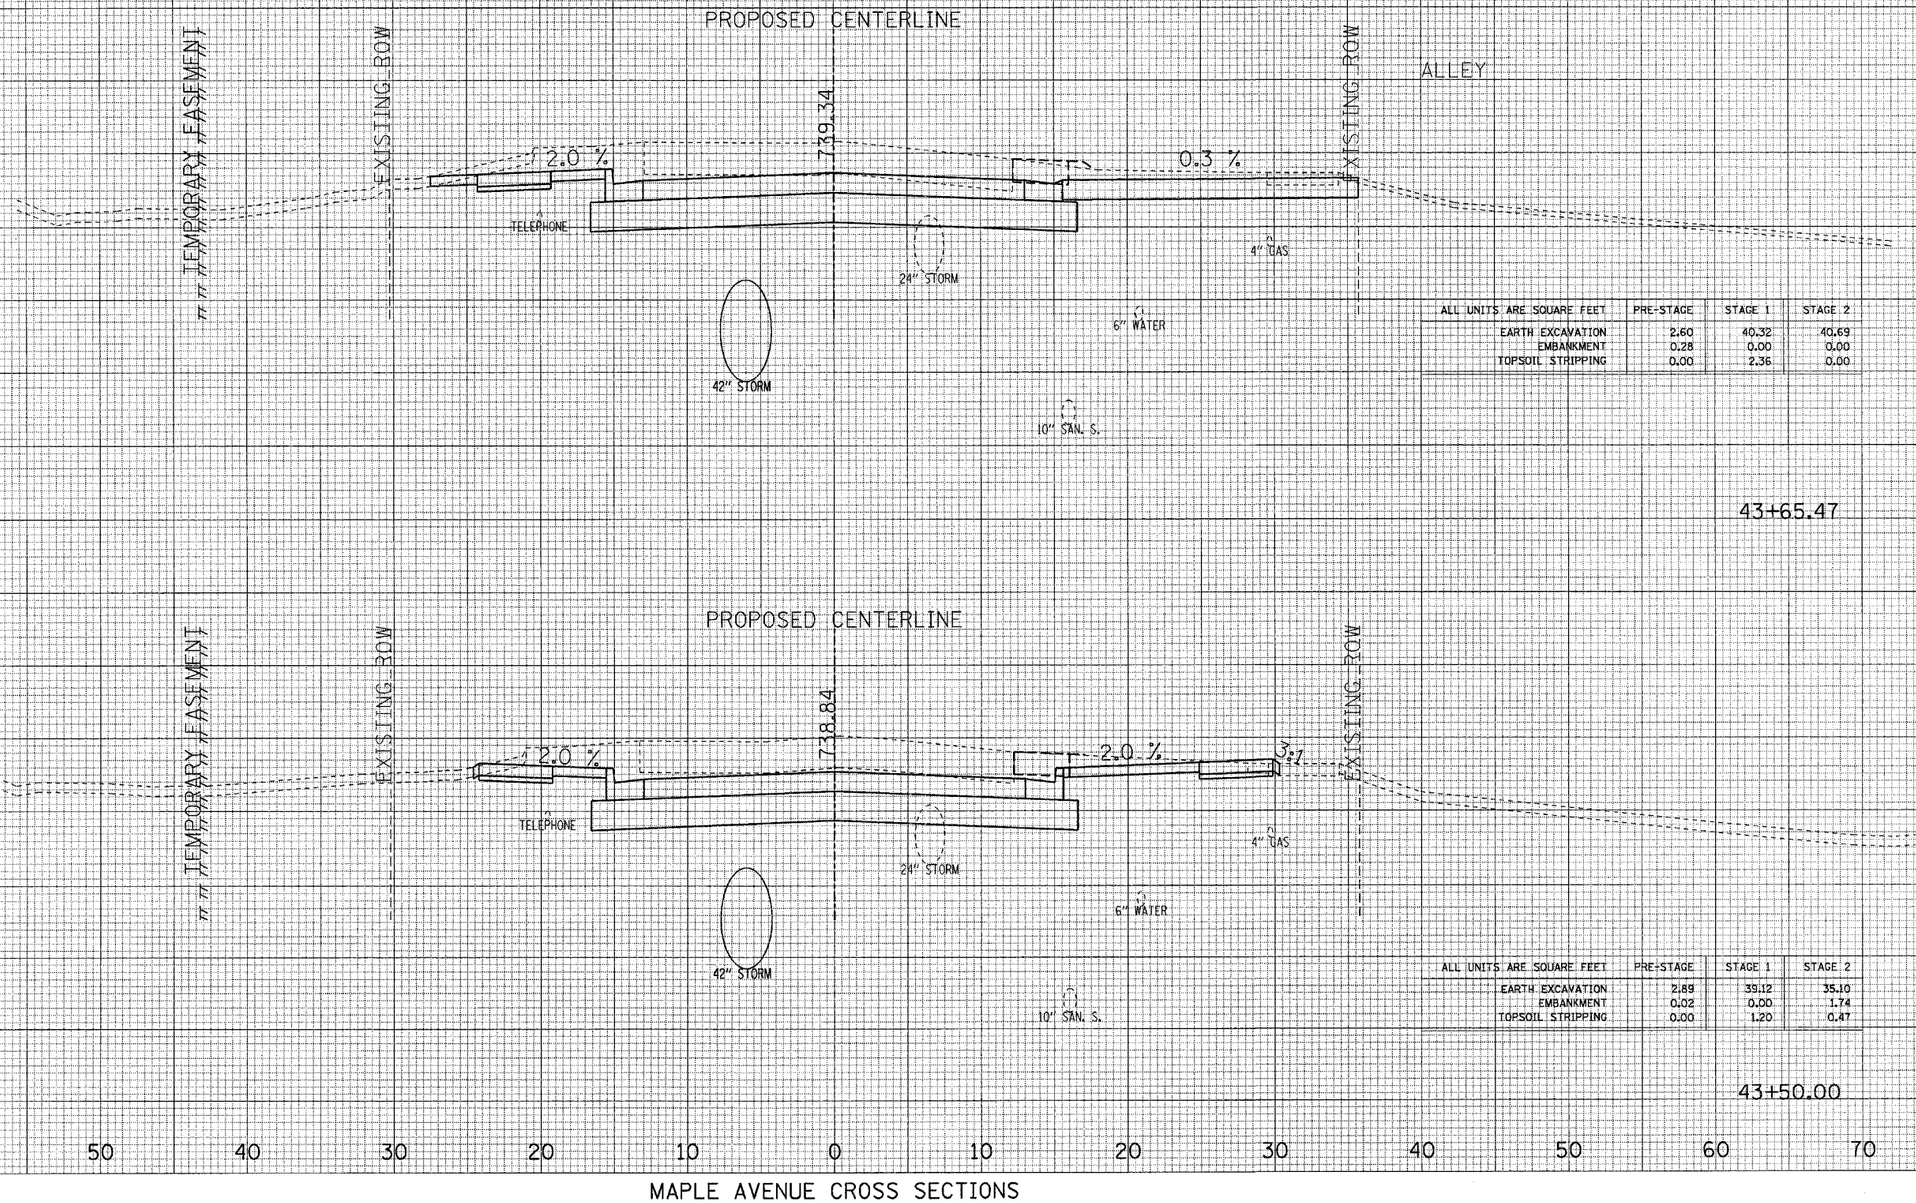

ALL UNITS ARE SQUARE FEET	PRE-STAGE	STAGE 1	STAGE 2
EARTH EXCAVATION	2.60	40.32	40.69
EMBANKMENT	0.28	0.00	0.00
TOPSOIL STRIPPING	0.00	2.36	0.00

ALL UNITS ARE SQUARE FEET	PRE-STAGE	STAGE 1	STAGE 2
EARTH EXCAVATION	2.89	39.12	35.10
EMBANKMENT	0.02	0.00	1.74
TOPSOIL STRIPPING	0.00	1.20	0.47

MAPLE AVENUE CROSS SECTIONS

F.A.U. RTE.	SECTION	COUNTY	TOTAL SHEETS	SHEET NO.
1487	66R	DuPAGE	412	235
STA. 23+00.00		TO STA. 144+00.00		
FED. ROAD DIST. NO.	ILLINOIS	FED. AID PROJECT		
CONTRACT NO. 62376				

SURVEYED
PLOTTED
SURVEY NOTE BOOK TEMPLATE AREAS AREAS CHECKED
NO.

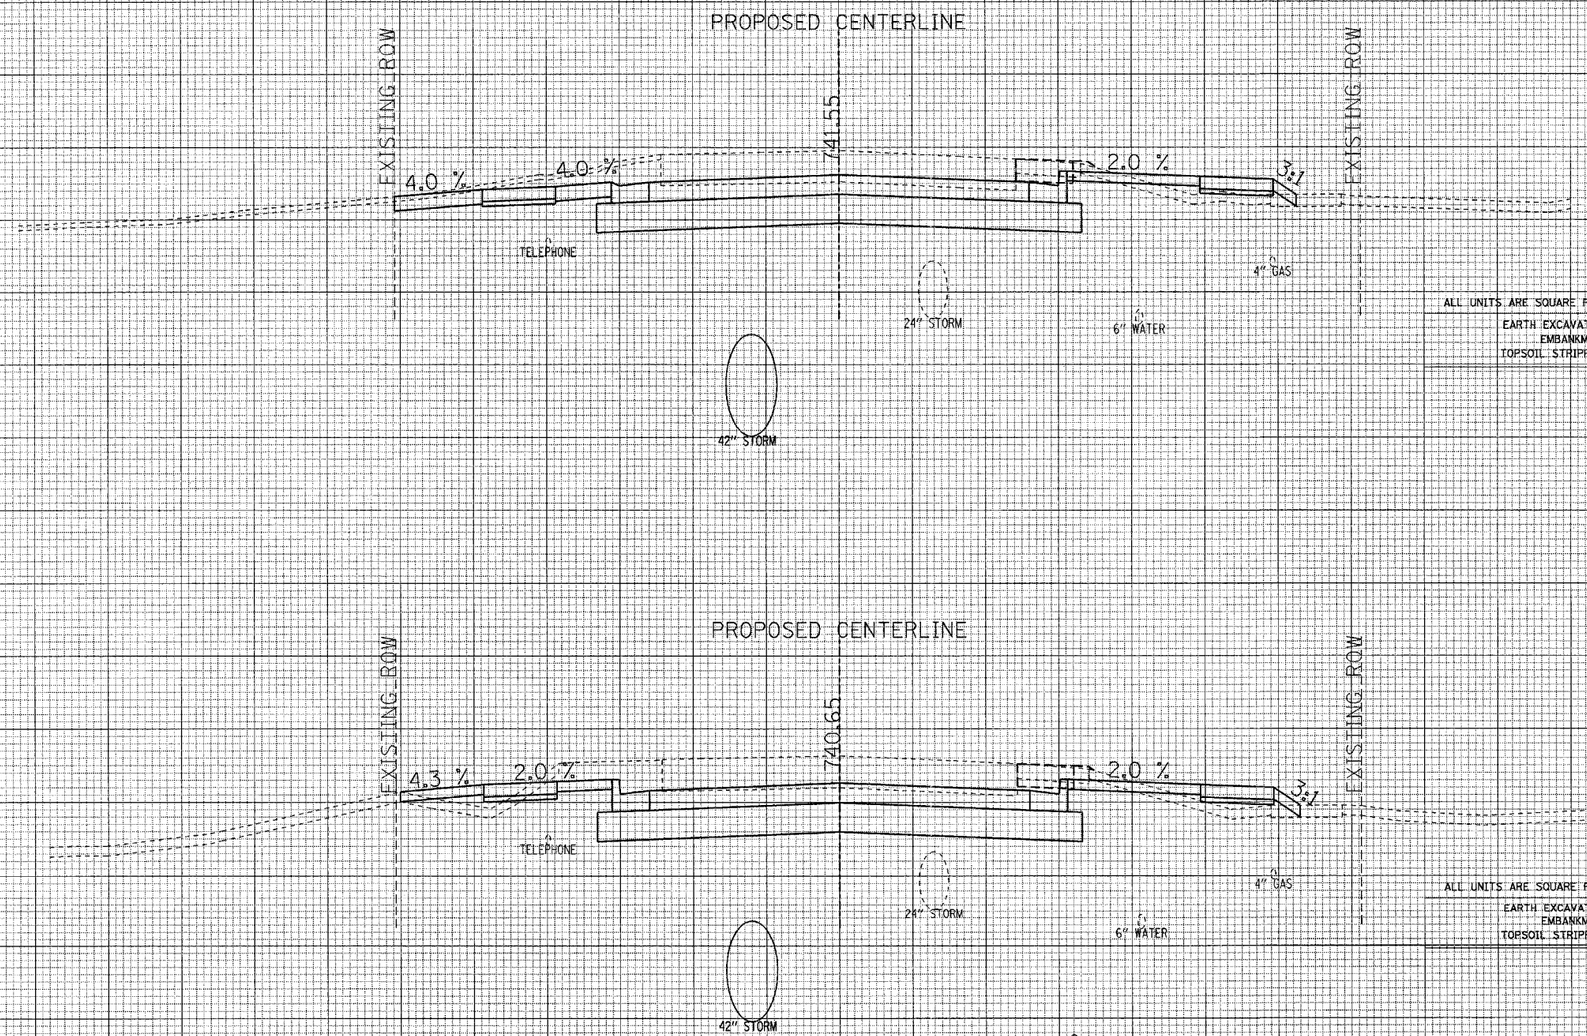

ALL UNITS ARE SQUARE FEET	PRE-STAGE	STAGE 1	STAGE 2
EARTH EXCAVATION	0.93	36.51	25.07
EMBANKMENT	0.77	0.00	5.16
TOPSOIL STRIPPING	0.39	0.00	3.94

ALL UNITS ARE SQUARE FEET	PRE-STAGE	STAGE 1	STAGE 2
EARTH EXCAVATION	0.92	33.94	26.93
EMBANKMENT	0.72	3.14	5.15
TOPSOIL STRIPPING	0.11	3.61	4.03

MAPLE AVENUE CROSS SECTIONS

F.A.U. RTE.	SECTION	COUNTY	TOTAL SHEETS	SHEET NO.
1487	66R	DuPAGE	412	236
STA. 23+00.00		TO STA. 144+00.00		
FED. ROAD DIST. NO.	ILLINOIS	FED. AID PROJECT		
CONTRACT NO. 62376				

SURVEY NOTE BOOK NO. | PLOTTED TEMPLATE AREAS AREAS CHECKED

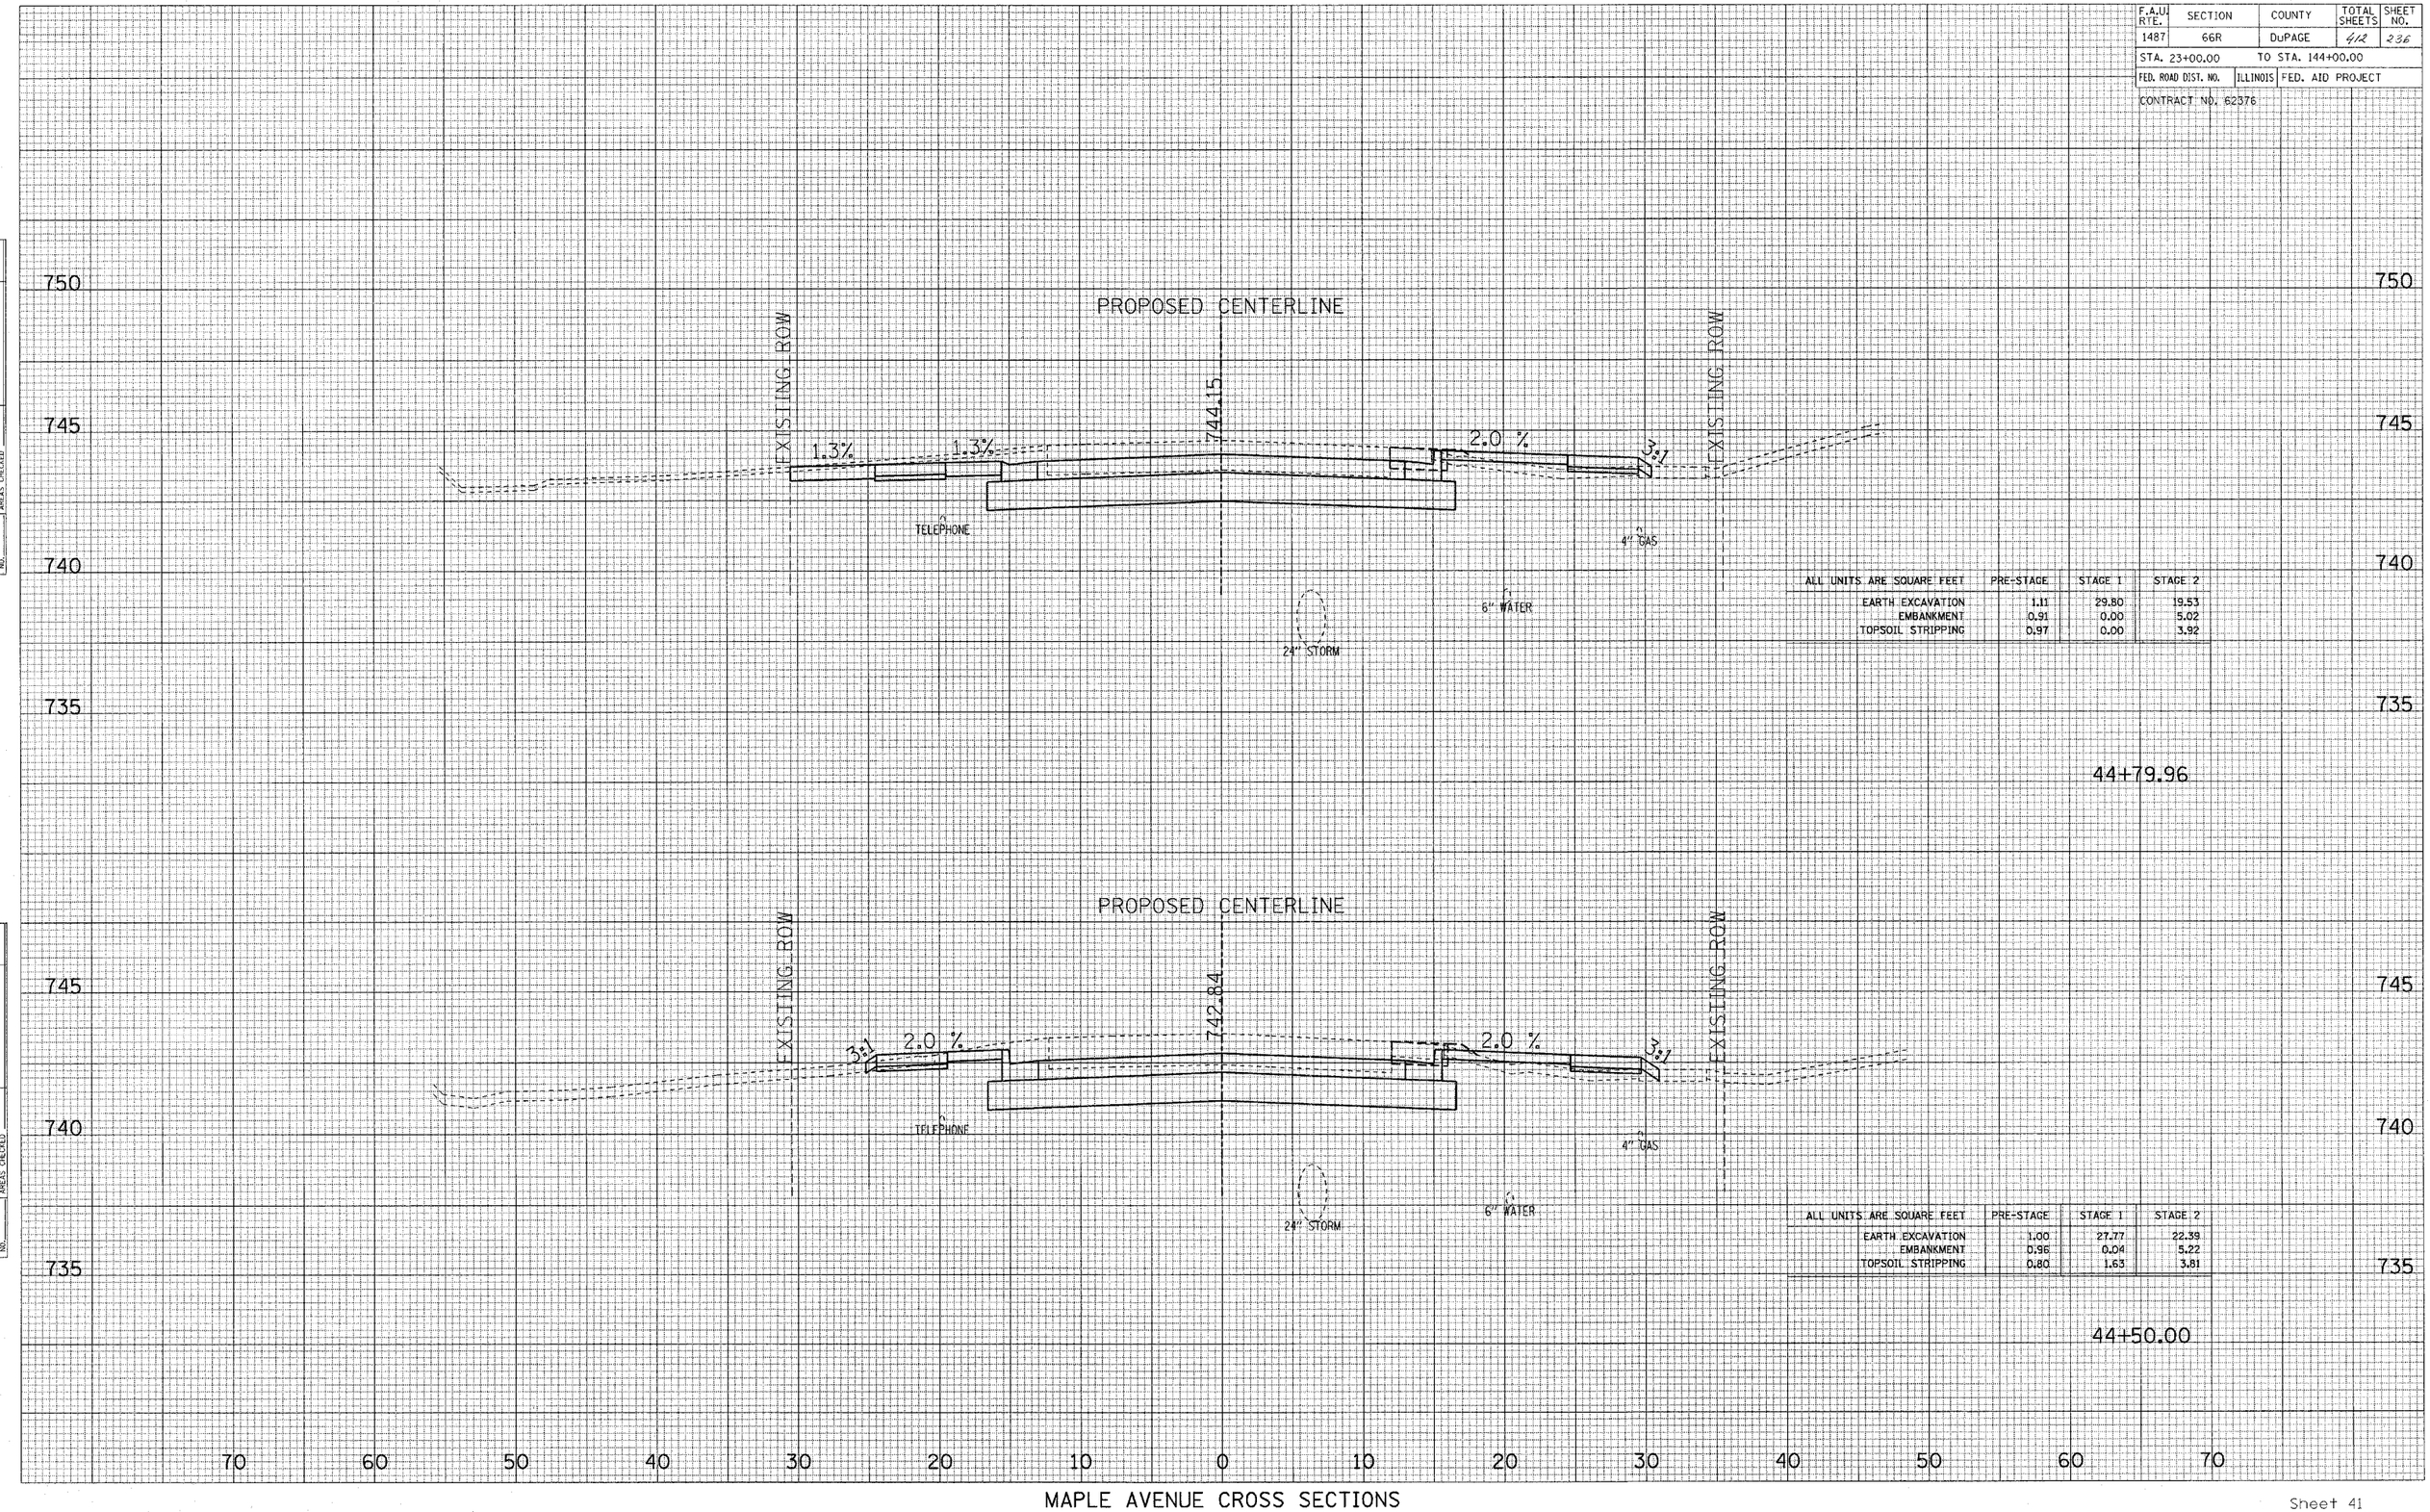

ALL UNITS ARE SQUARE FEET	PRE-STAGE	STAGE 1	STAGE 2
EARTH EXCAVATION	1.11	29.80	19.53
EMBANKMENT	0.91	0.00	5.02
TOPSOIL STRIPPING	0.97	0.00	3.92

44+79.96

ALL UNITS ARE SQUARE FEET	PRE-STAGE	STAGE 1	STAGE 2
EARTH EXCAVATION	1.00	27.77	22.39
EMBANKMENT	0.96	0.04	5.22
TOPSOIL STRIPPING	0.80	1.63	3.81

44+50.00

MAPLE AVENUE CROSS SECTIONS

F.A.U. RTE.	SECTION	COUNTY	TOTAL SHEETS	SHEET NO.
1487	66R	DuPAGE	42	237
STA. 23+00.00		TO STA. 144+00.00		
FED. ROAD DIST. NO.	ILLINOIS	FED. AID PROJECT		

CONTRACT NO. 62376

ORIGINAL SURVEY
NOTE BOOK NO.
SURVEYED
PLOTTED
TEMPLATE
AREAS
AREAS CHECKED

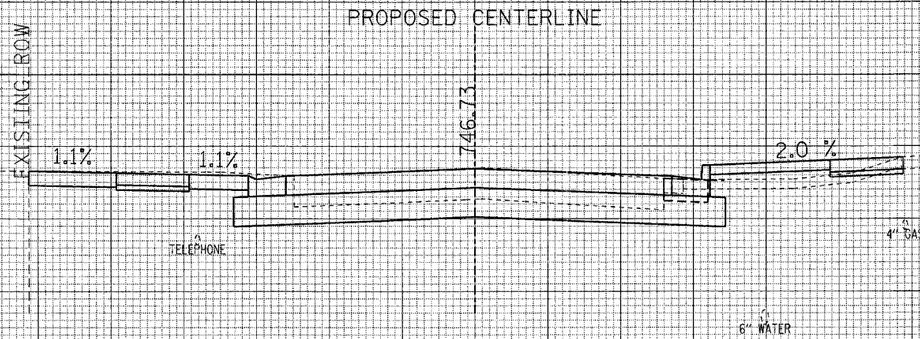

ALL UNITS ARE SQUARE FEET	PRE-STAGE	STAGE 1	STAGE 2
EARTH EXCAVATION	1.11	22.81	11.25
EMBANKMENT	0.34	0.00	6.66
TOPSOIL STRIPPING	0.94	0.00	4.04

45+38.72

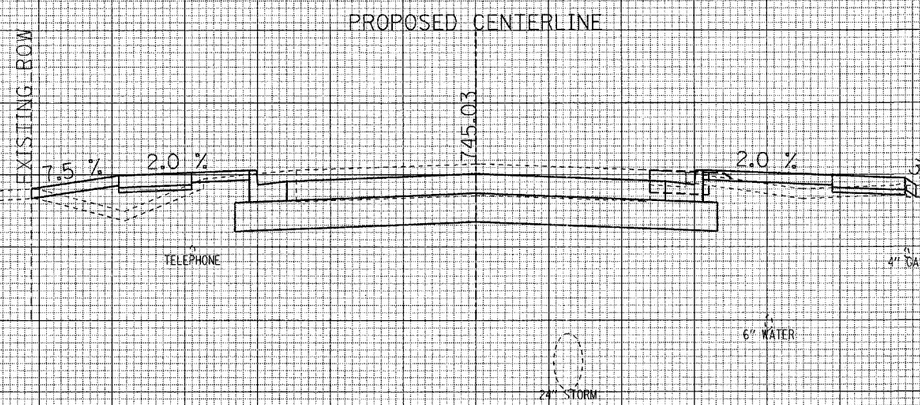

ALL UNITS ARE SQUARE FEET	PRE-STAGE	STAGE 1	STAGE 2
EARTH EXCAVATION	1.22	19.60	17.25
EMBANKMENT	0.72	6.57	4.93
TOPSOIL STRIPPING	1.07	3.94	3.99

45+00.00

70 60 50 40 30 20 10 0 10 20 30 40 50 60 70

MAPLE AVENUE CROSS SECTIONS

F.A.U. RTE.	SECTION	COUNTY	TOTAL SHEETS	SHEET NO.
1487	66R	DuPAGE	42	238
STA. 23+00.00		TO STA. 144+00.00		
FED. ROAD DIST. NO.	ILLINOIS	FED. AID PROJECT		

CONTRACT NO. 62376

SURVEYED
PLOTTED
SURVEY NOTE BOOK
TEMPLATE
AREAS
AREAS CHECKED
NO.

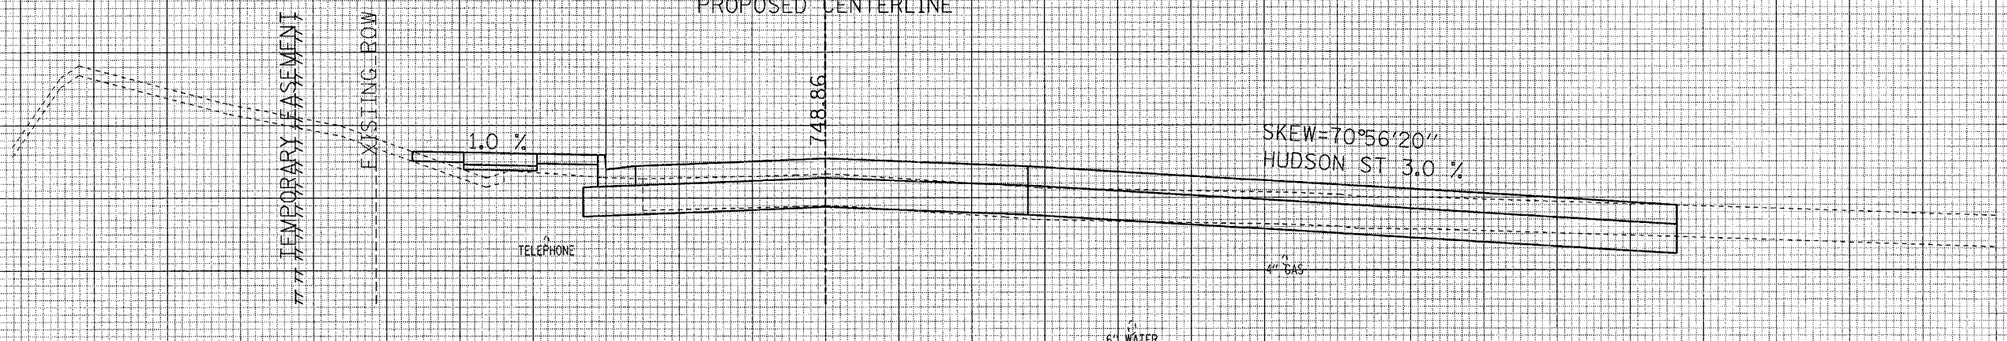

45+88.00

ALL UNITS ARE SQUARE FEET	PRE-STAGE	STAGE 1	STAGE 2
EARTH EXCAVATION	0.00	6.09	11.40
EMBANKMENT	0.00	3.94	1.14
TOPSOIL STRIPPING	0.00	2.08	0.00

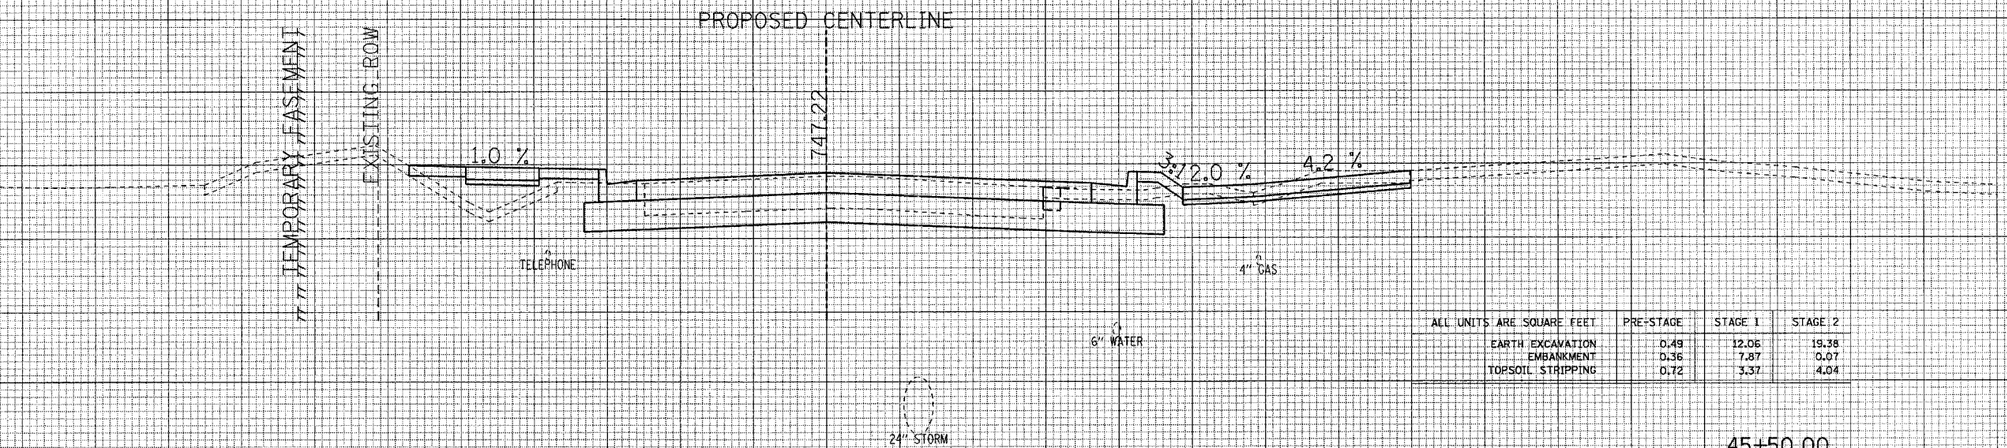

45+50.00

ALL UNITS ARE SQUARE FEET	PRE-STAGE	STAGE 1	STAGE 2
EARTH EXCAVATION	0.49	12.06	19.38
EMBANKMENT	0.36	7.87	0.07
TOPSOIL STRIPPING	0.72	3.37	4.04

MAPLE AVENUE CROSS SECTIONS

F.A.U. RTE.	SECTION	COUNTY	TOTAL SHEETS	SHEET NO.
1487	66R	DuPAGE	412	239
STA. 23+00.00		TO STA. 144+00.00		
FED. ROAD DIST. NO.	ILLINOIS	FED. AID PROJECT		
CONTRACT NO. 62376				

SURVEY
NOTE BOOK
NO.
PLOTTED
TEMPLATE
AREAS
AREAS CHECKED

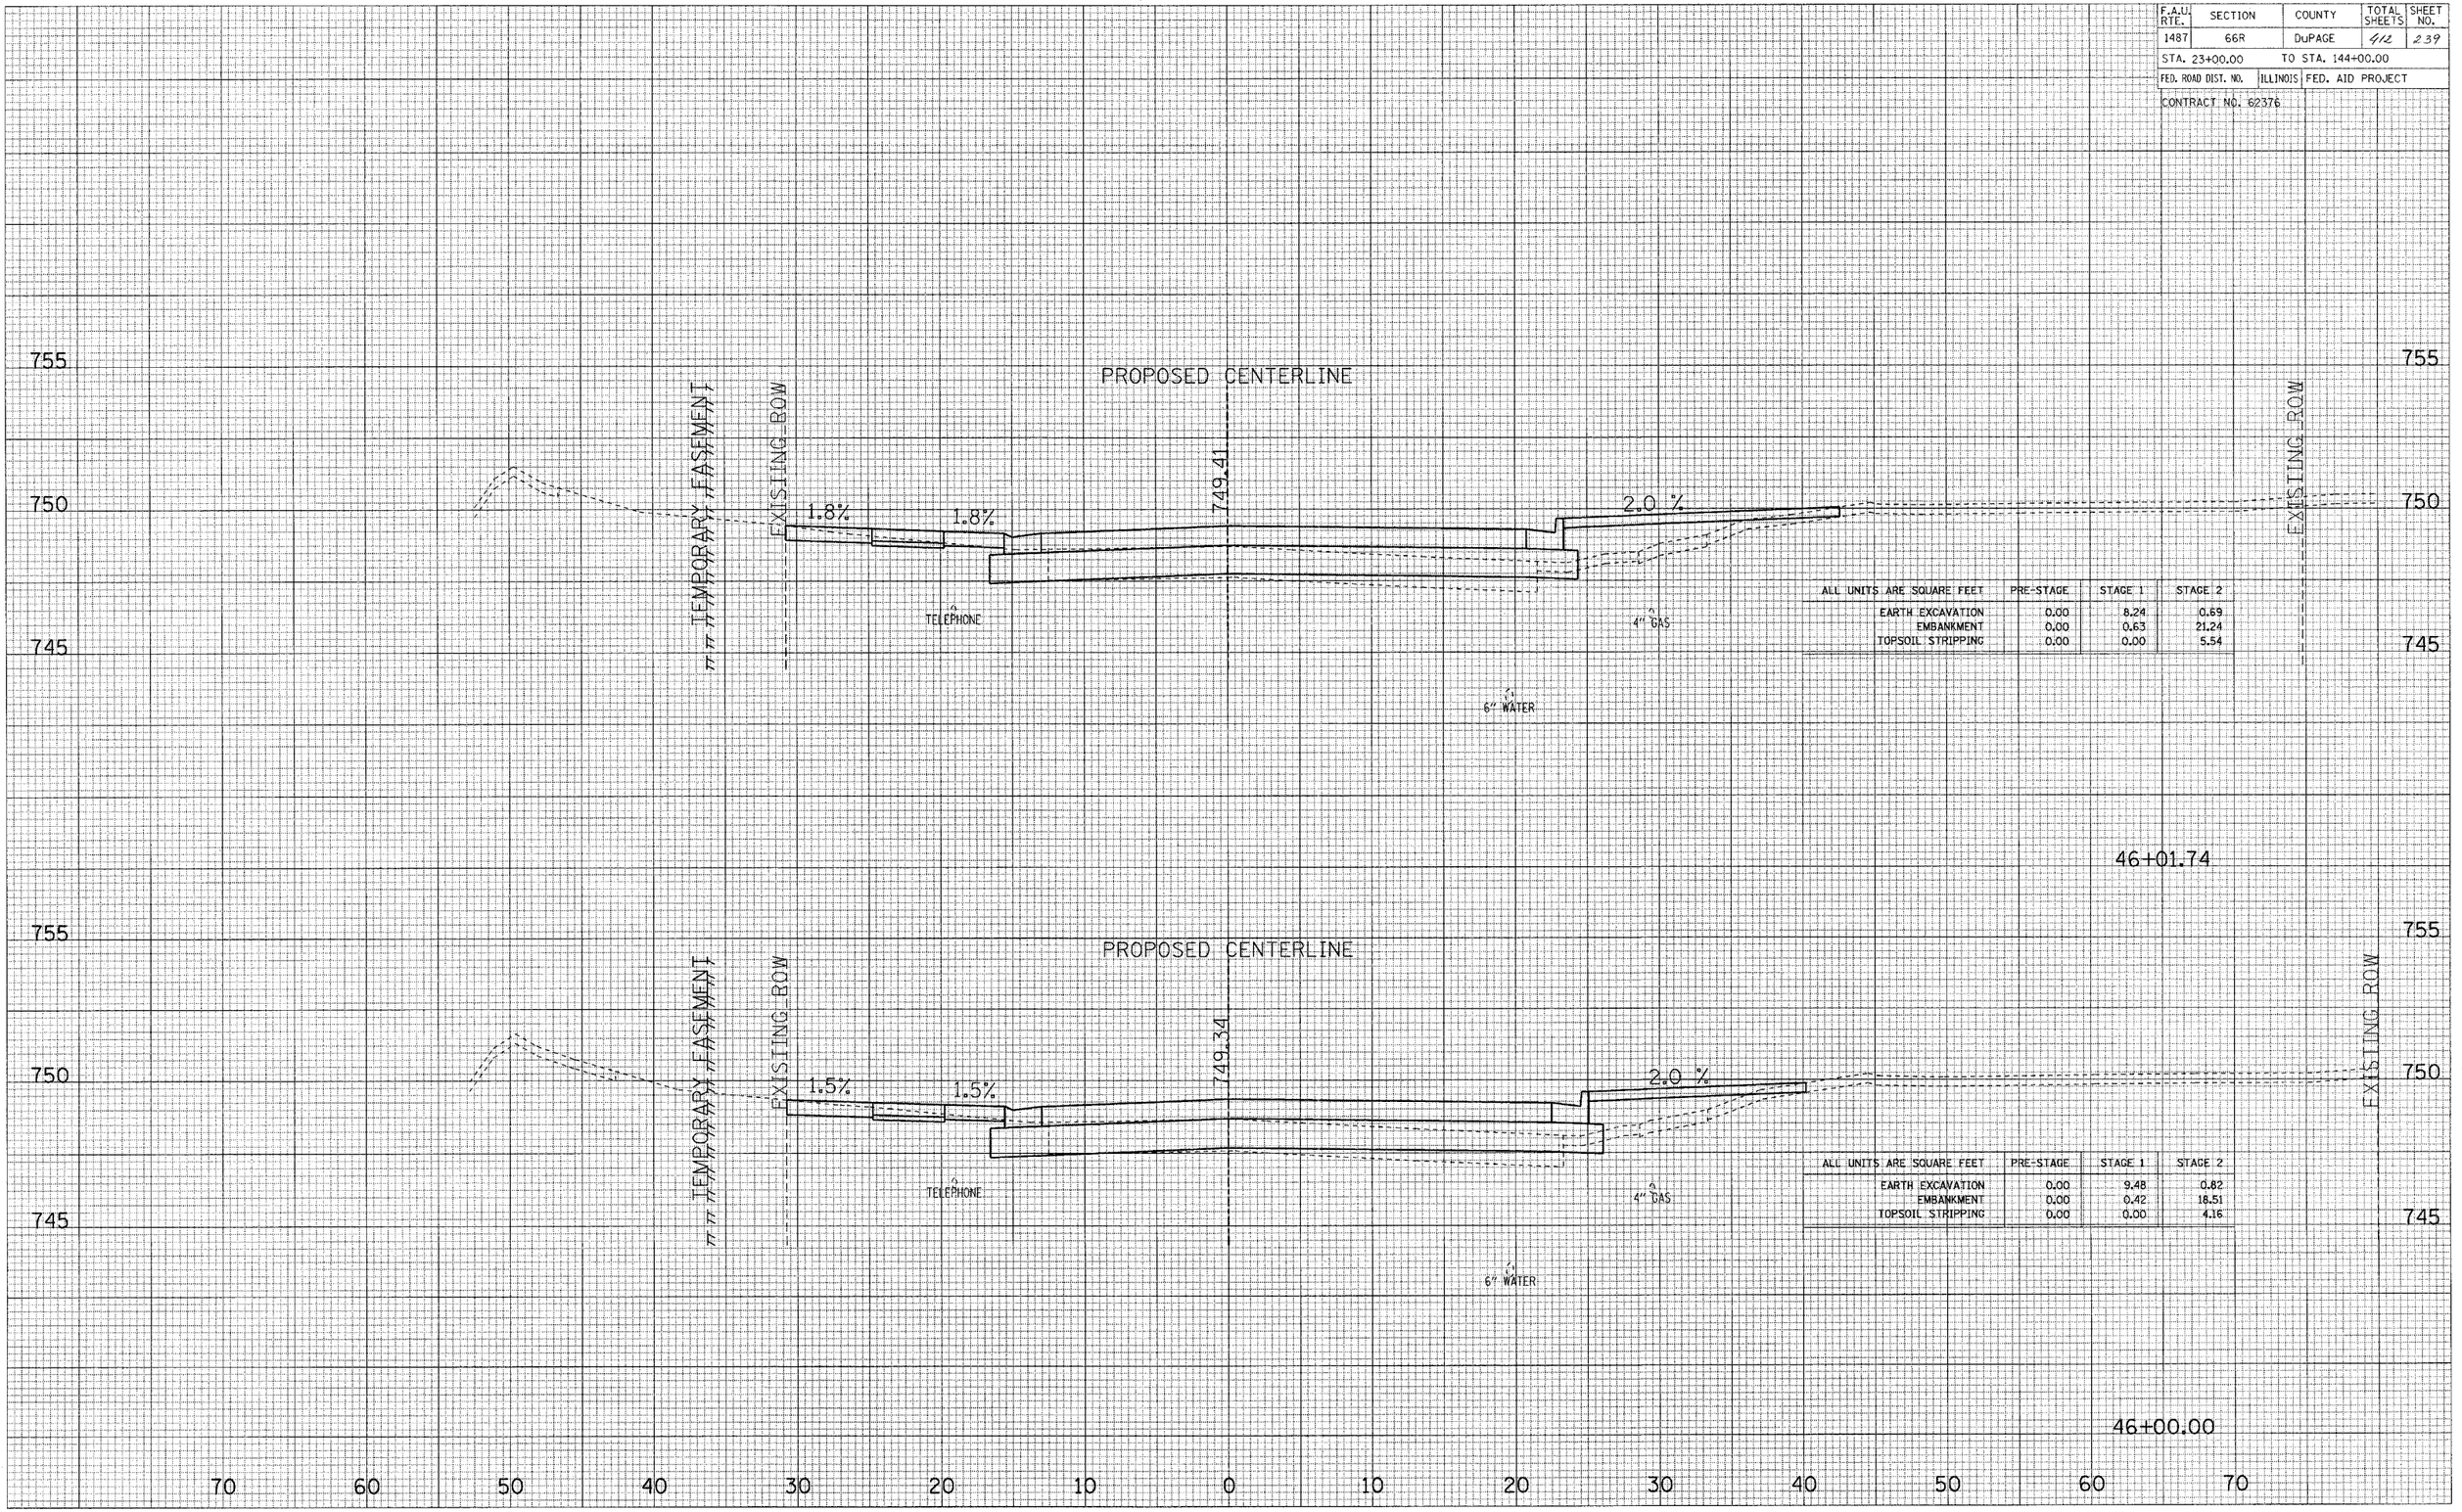

ALL UNITS ARE SQUARE FEET	PRE-STAGE	STAGE 1	STAGE 2
EARTH EXCAVATION	0.00	8.24	0.69
EMBANKMENT	0.00	0.63	21.24
TOPSOIL STRIPPING	0.00	0.00	5.54

ALL UNITS ARE SQUARE FEET	PRE-STAGE	STAGE 1	STAGE 2
EARTH EXCAVATION	0.00	9.48	0.82
EMBANKMENT	0.00	0.42	18.51
TOPSOIL STRIPPING	0.00	0.00	4.16

MAPLE AVENUE CROSS SECTIONS

F.A.U. RTE.	SECTION	COUNTY	TOTAL SHEETS	SHEET NO.
1487	66R	DuPAGE	412	240
STA. 23+00.00		TO STA. 144+00.00		
FED. ROAD DIST. NO.	ILLINOIS	FED. AID PROJECT		
CONTRACT NO. 62376				

SURVEYED
PLOTTED
NOTE BOOK TEMPLATE
AREAS
NO. AREAS CHECKED

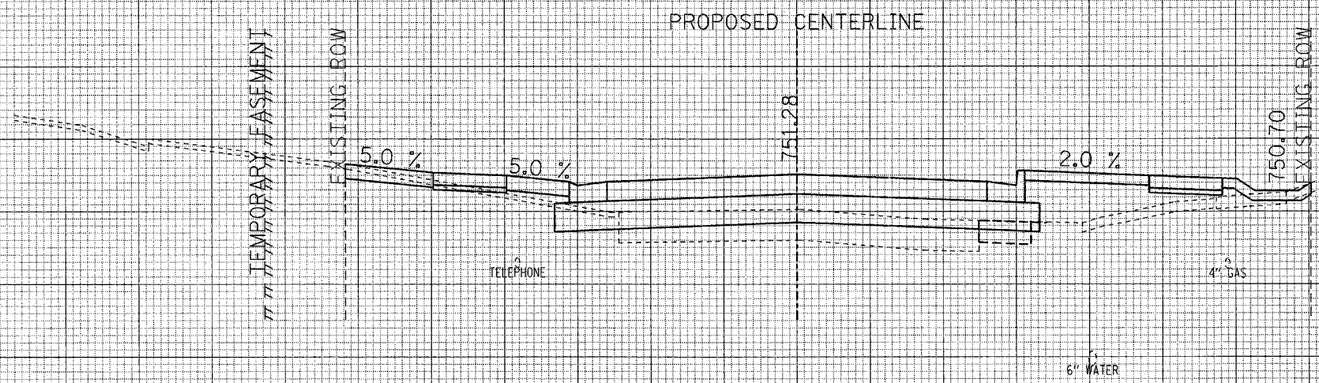

ALL UNITS ARE SQUARE FEET	PRE-STAGE	STAGE 1	STAGE 2
EARTH EXCAVATION	2.83	4.26	0.33
EMBANKMENT	0.00	8.23	26.22
TOPSOIL STRIPPING	0.00	0.00	3.51

46+55.75

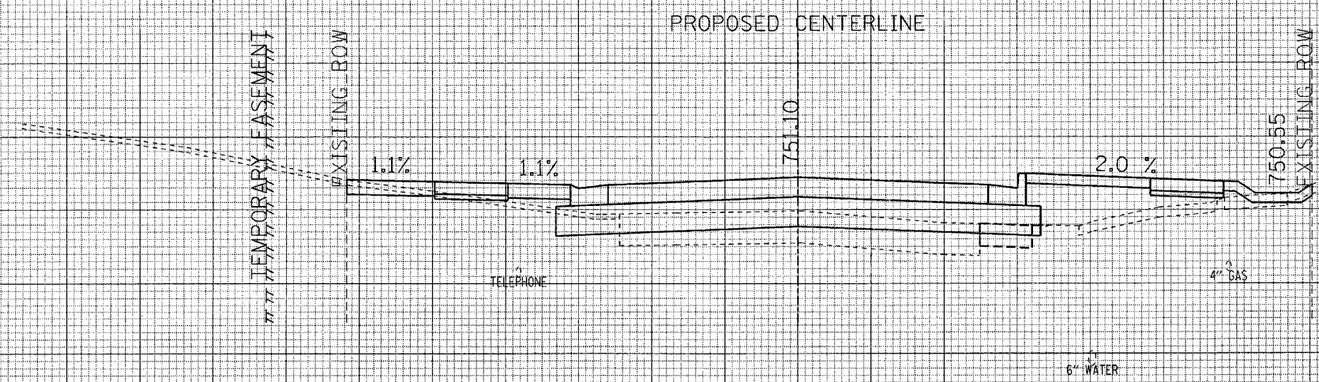

ALL UNITS ARE SQUARE FEET	PRE-STAGE	STAGE 1	STAGE 2
EARTH EXCAVATION	2.84	3.71	0.36
EMBANKMENT	0.00	7.78	24.96
TOPSOIL STRIPPING	0.00	0.00	3.72

46+50.00

70 60 50 40 30 20 10 0 10 20 30 40 50 60 70

MAPLE AVENUE CROSS SECTIONS

F.A.U. RTE.	SECTION	COUNTY	TOTAL SHEETS	SHEET NO.
1487	66R	DuPAGE	412	241
STA. 23+00.00		TO STA. 144+00.00		
FED. ROAD DIST. NO.	ILLINOIS	FED. AID PROJECT		
CONTRACT NO. 62376				

SURVEY: SURVEYED / PLOTTED
NOTE BOOK: TEMPLATE / AREAS / AREAS CHECKED
NO.

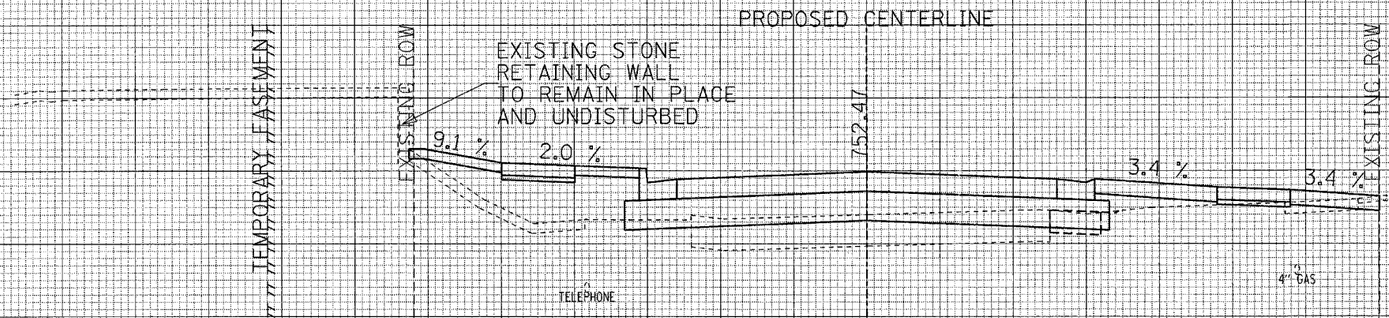

ALL UNITS ARE SQUARE FEET	PRE-STAGE	STAGE 1	STAGE 2
EARTH EXCAVATION	2.58	1.39	1.06
EMBANKMENT	0.00	30.08	12.35
TOPSOIL STRIPPING	0.00	4.47	0.00

47+00.00

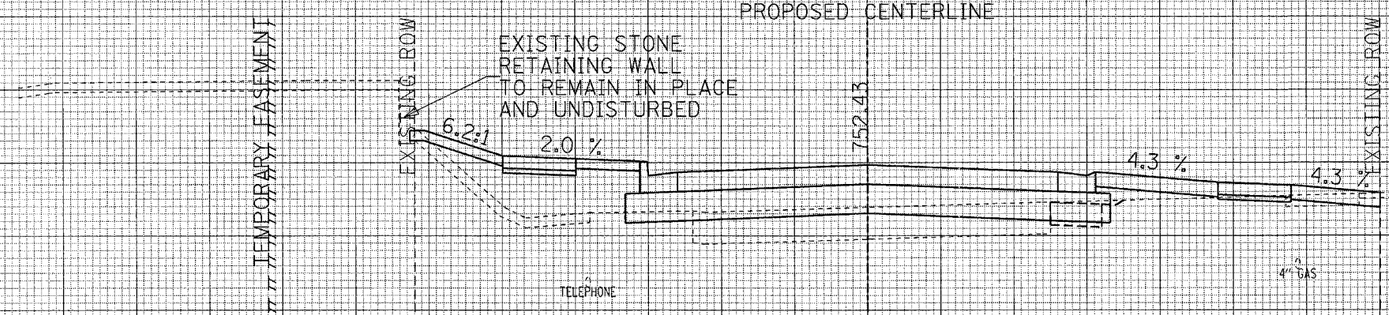

ALL UNITS ARE SQUARE FEET	PRE-STAGE	STAGE 1	STAGE 2
EARTH EXCAVATION	3.04	1.59	1.47
EMBANKMENT	0.00	30.45	11.26
TOPSOIL STRIPPING	0.00	4.79	0.00

46+98.22

70 60 50 40 30 20 10 0 10 20 30 40 50 60 70

MAPLE AVENUE CROSS SECTIONS

F.A.U. RTE.	SECTION	COUNTY	TOTAL SHEETS	SHEET NO.
1487	66R	DuPAGE	4/2	242
STA. 23+00.00		TO STA. 144+00.00		
FED. ROAD DIST. NO.	ILLINOIS	FED. AID PROJECT		

CONTRACT NO. 62376

SURVEYED
PLOTTED
SURVEY NOTE BOOK
TEMPLATE
AREAS
AREAS CHECKED
NO.

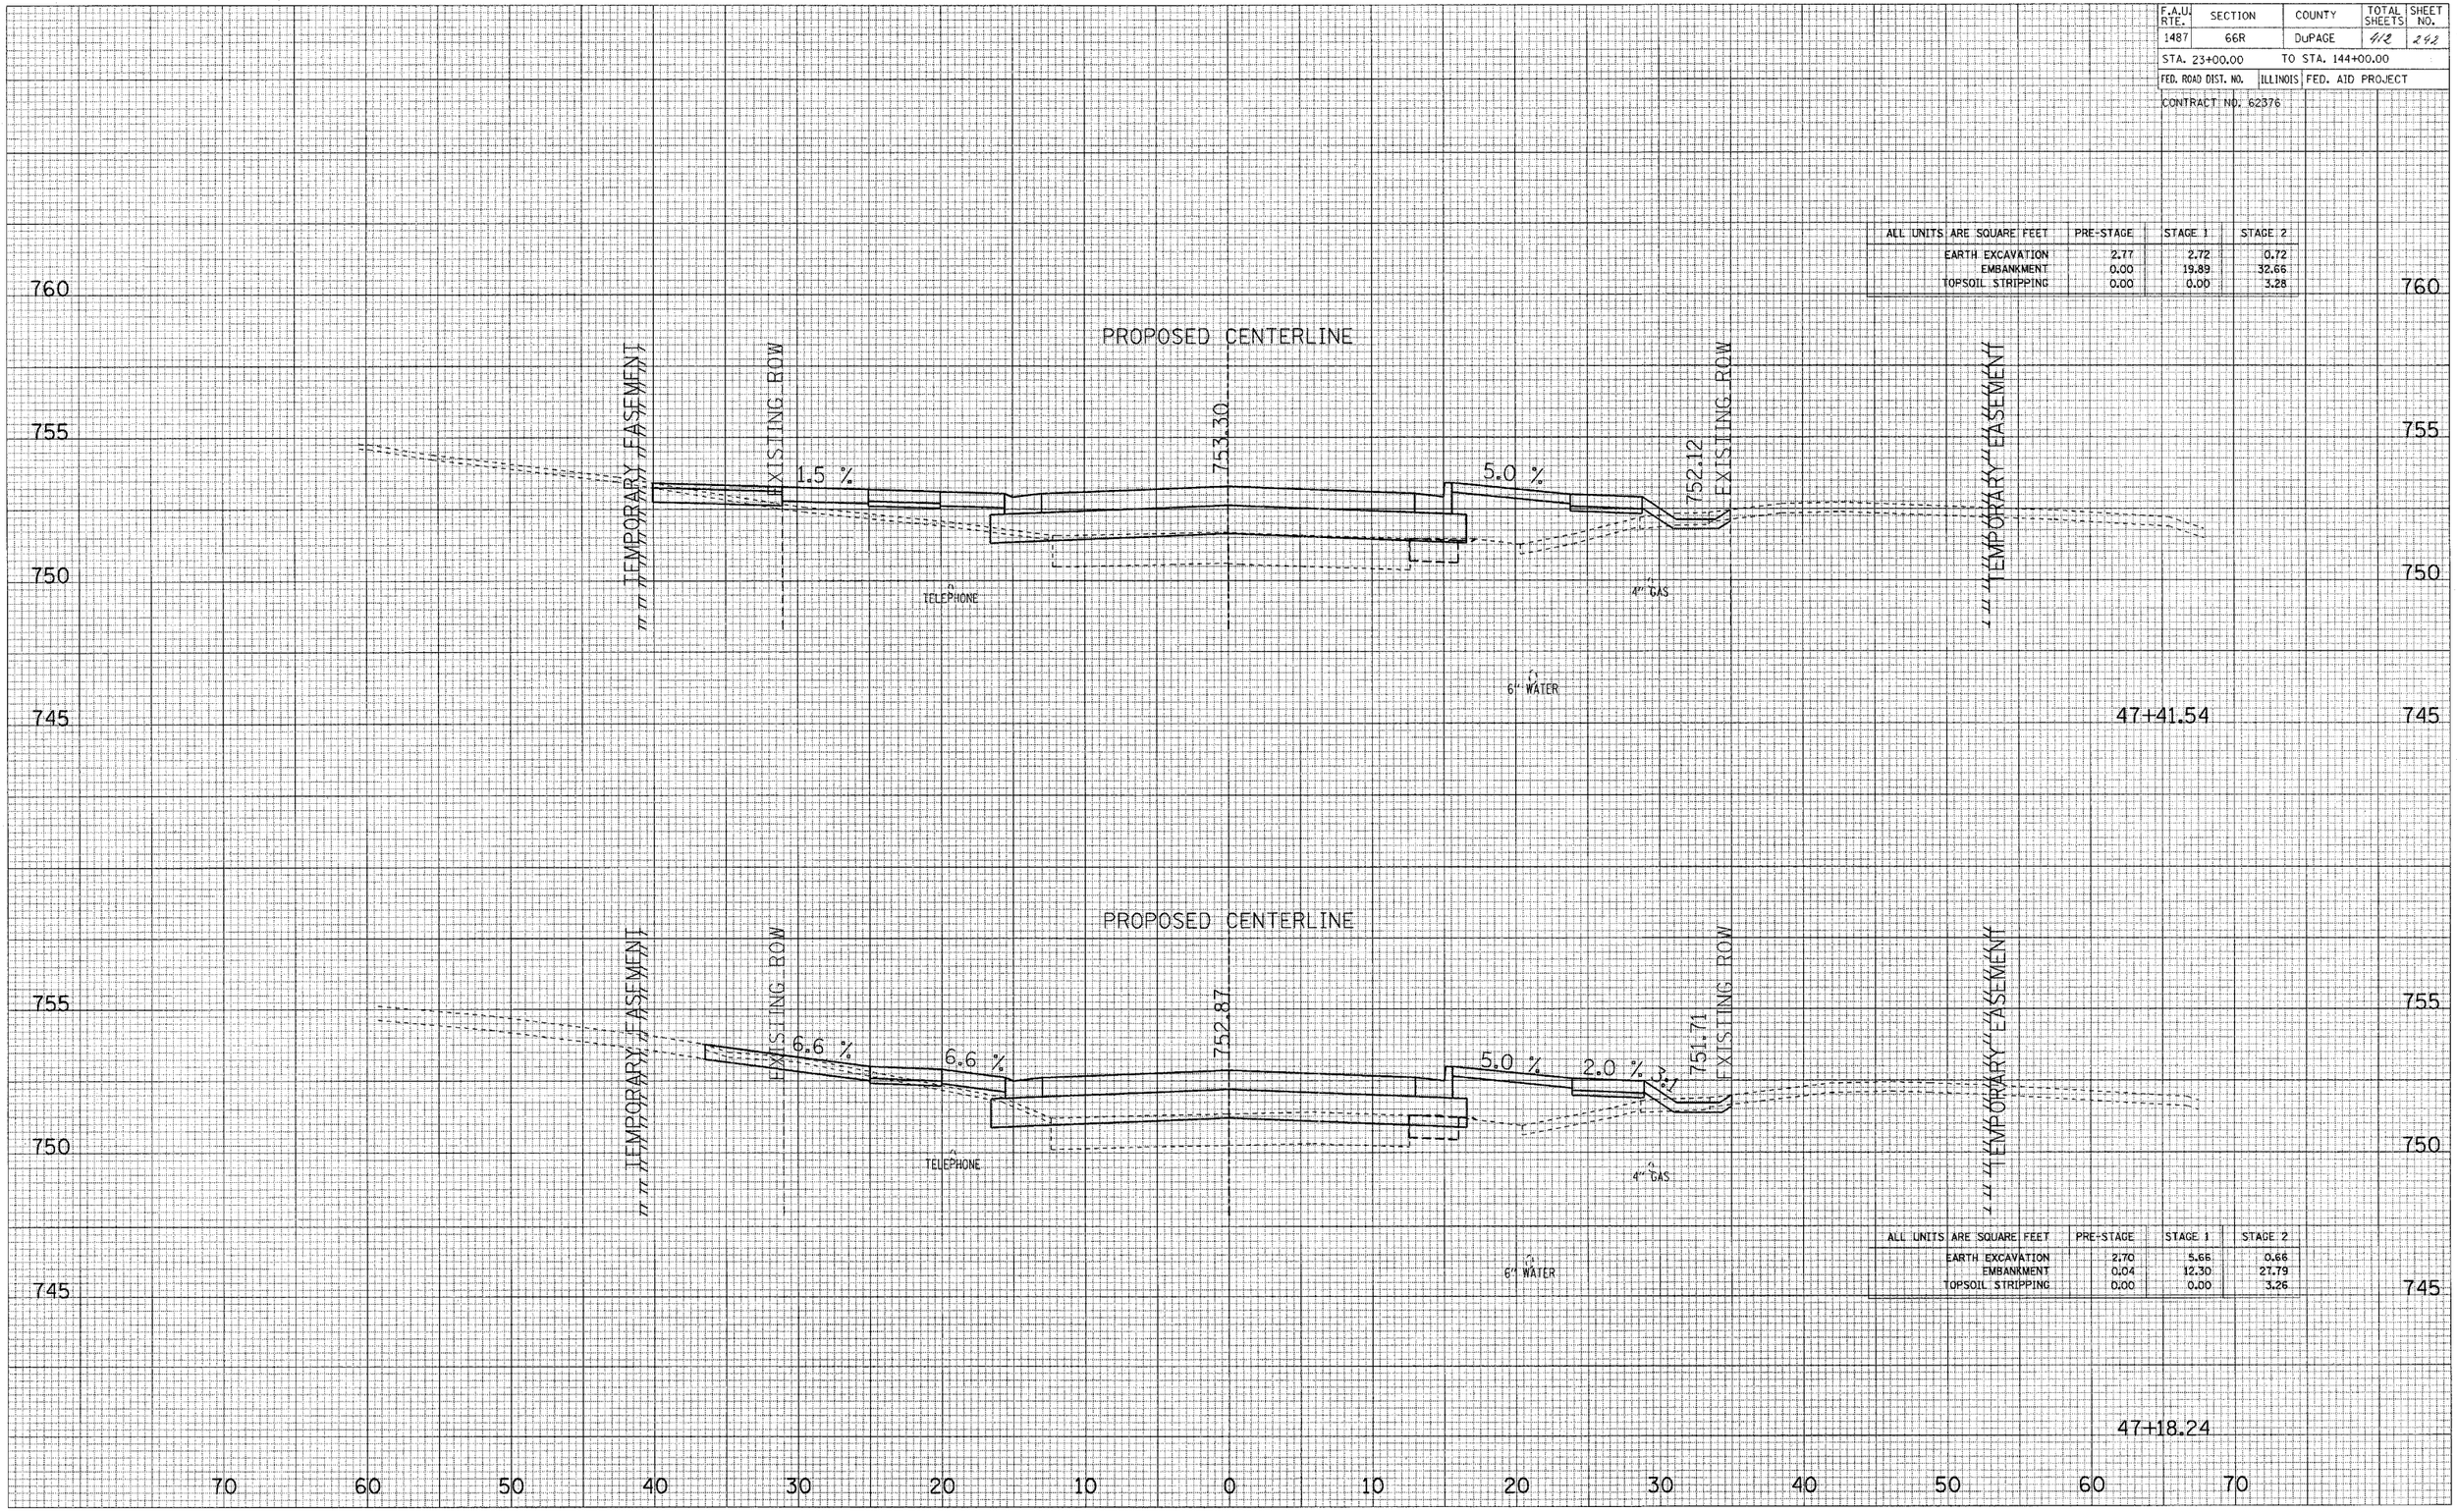

ALL UNITS ARE SQUARE FEET	PRE-STAGE	STAGE 1	STAGE 2
EARTH EXCAVATION	2.77	2.72	0.72
EMBANKMENT	0.00	19.89	32.66
TOPSOIL STRIPPING	0.00	0.00	3.28

ALL UNITS ARE SQUARE FEET	PRE-STAGE	STAGE 1	STAGE 2
EARTH EXCAVATION	2.70	5.66	0.66
EMBANKMENT	0.04	12.30	27.79
TOPSOIL STRIPPING	0.00	0.00	3.26

MAPLE AVENUE CROSS SECTIONS

F.A.U. RTE.	SECTION	COUNTY	TOTAL SHEETS	SHEET NO.
1487	66R	DuPAGE	412	243
STA. 23+00.00		TO STA. 144+00.00		
FED. ROAD DIST. NO.	ILLINOIS	FED. AID PROJECT		
CONTRACT NO. 62376				

SURVEY	SURVEYED	PLOTTED	TEMPLATE	AREAS	AREAS CHECKED
ORIGINAL SURVEY	NOTE BOOK				
	NO.				

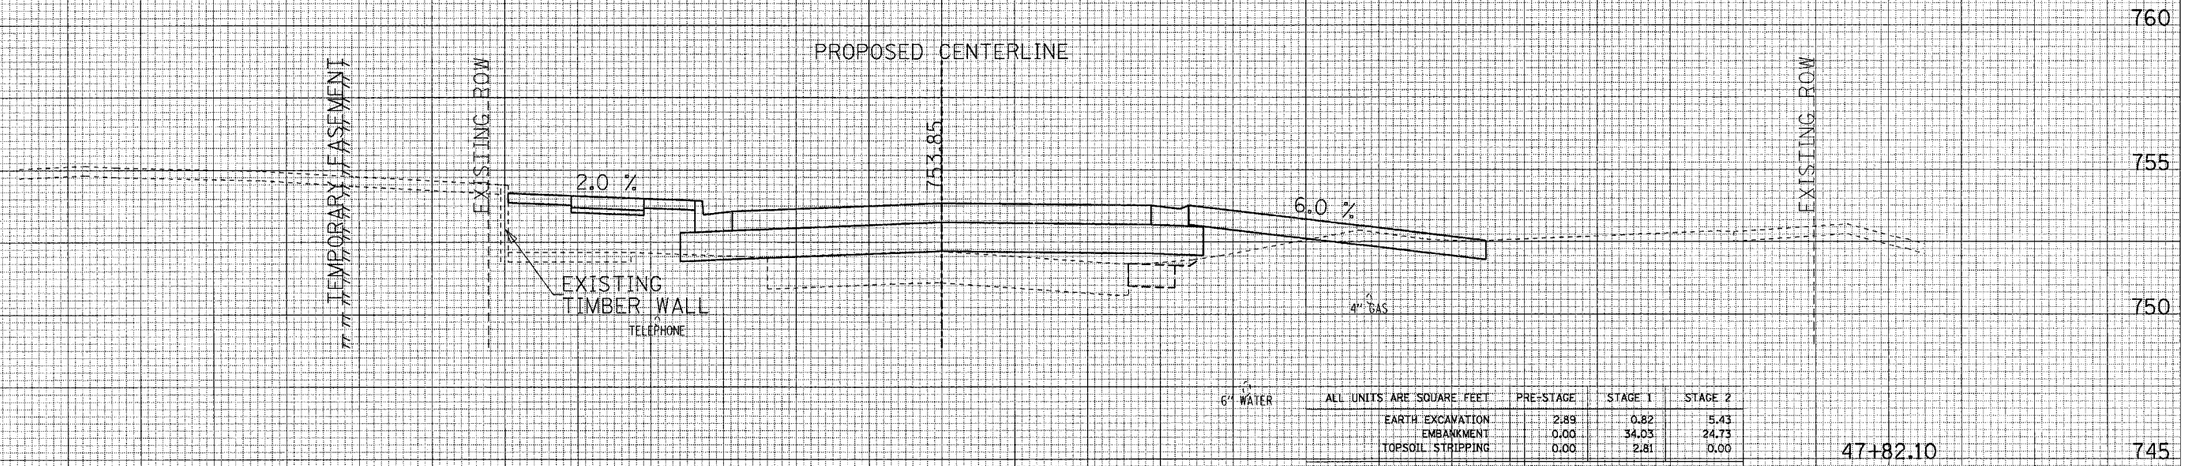

ALL UNITS ARE SQUARE FEET	PRE-STAGE	STAGE 1	STAGE 2
EARTH EXCAVATION	2.89	0.82	5.43
EMBANKMENT	0.00	34.03	24.73
TOPSOIL STRIPPING	0.00	2.81	0.00

47+82.10

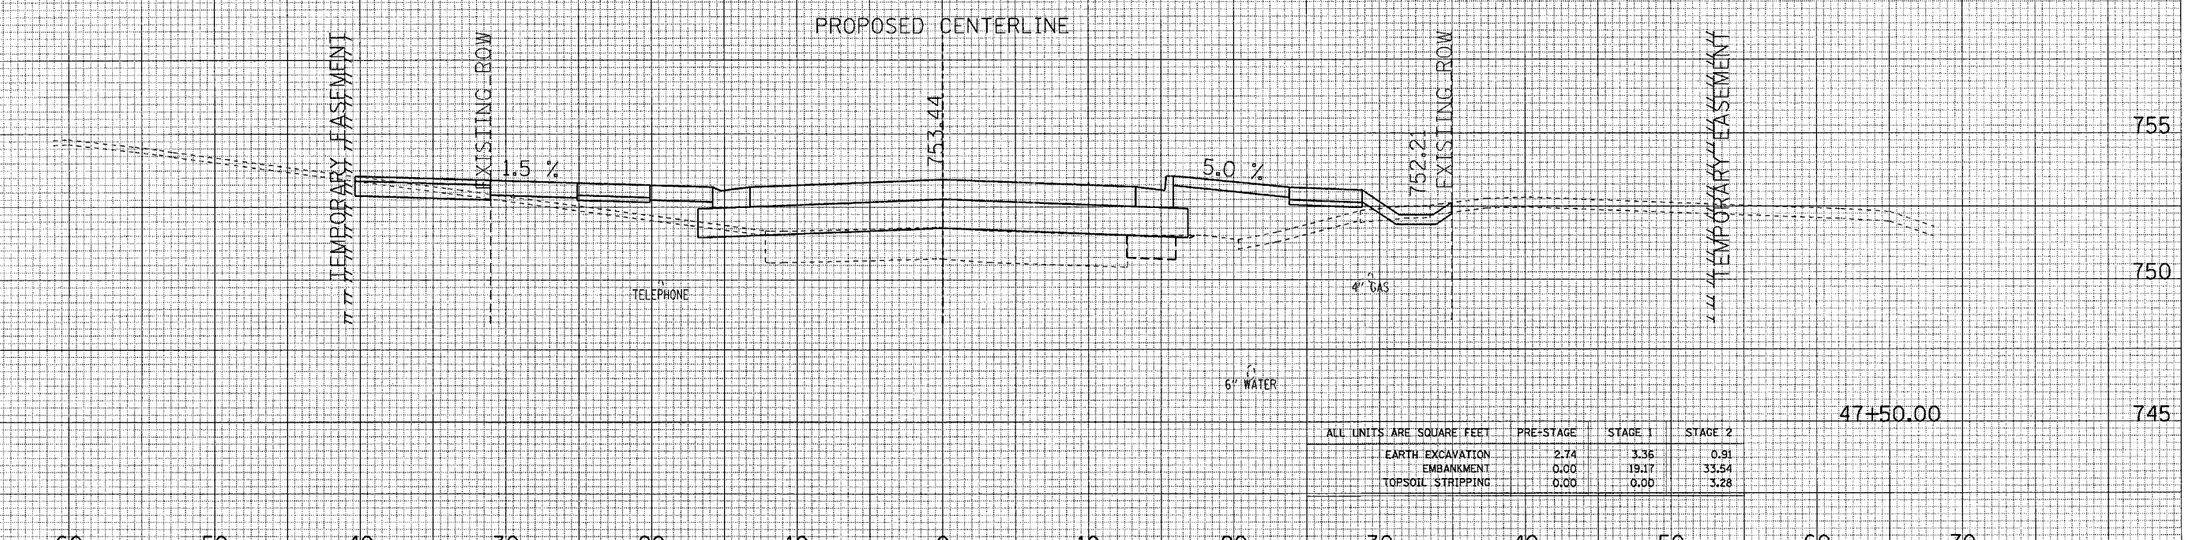

ALL UNITS ARE SQUARE FEET	PRE-STAGE	STAGE 1	STAGE 2
EARTH EXCAVATION	2.74	3.36	0.91
EMBANKMENT	0.00	19.17	33.54
TOPSOIL STRIPPING	0.00	0.00	3.28

47+50.00

MAPLE AVENUE CROSS SECTIONS

F.A.U. RTE.	SECTION	COUNTY	TOTAL SHEETS	SHEET NO.
1487	66R	DuPAGE	412	244
STA. 23+00.00		TO STA. 144+00.00		
FED. ROAD DIST. NO.	ILLINOIS	FED. AID PROJECT		
CONTRACT NO. 62376				

SURVEYED
PLOTTED
NOTE BOOK
TEMPLATE
AREAS
AREAS CHECKED
NO.

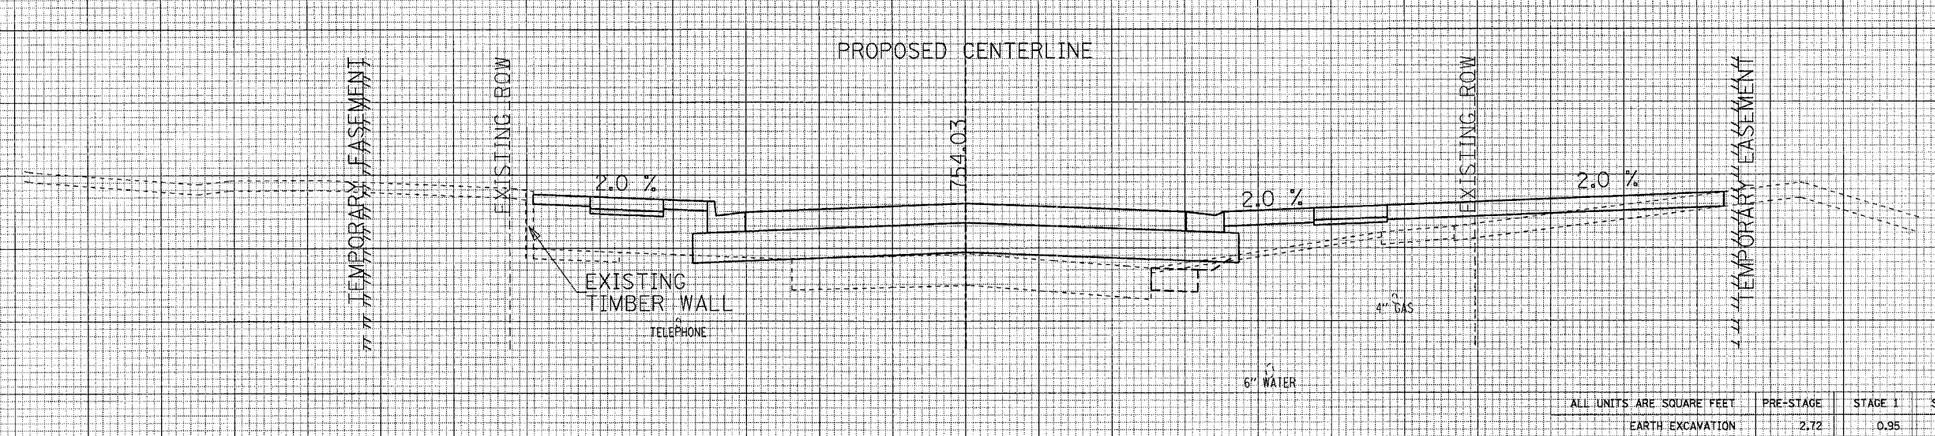

ALL UNITS ARE SQUARE FEET	PRE-STAGE	STAGE 1	STAGE 2
EARTH EXCAVATION	2.72	0.95	0.12
EMBANKMENT	0.06	31.32	39.53
TOPSOIL STRIPPING	0.00	1.96	0.00

48+02.42

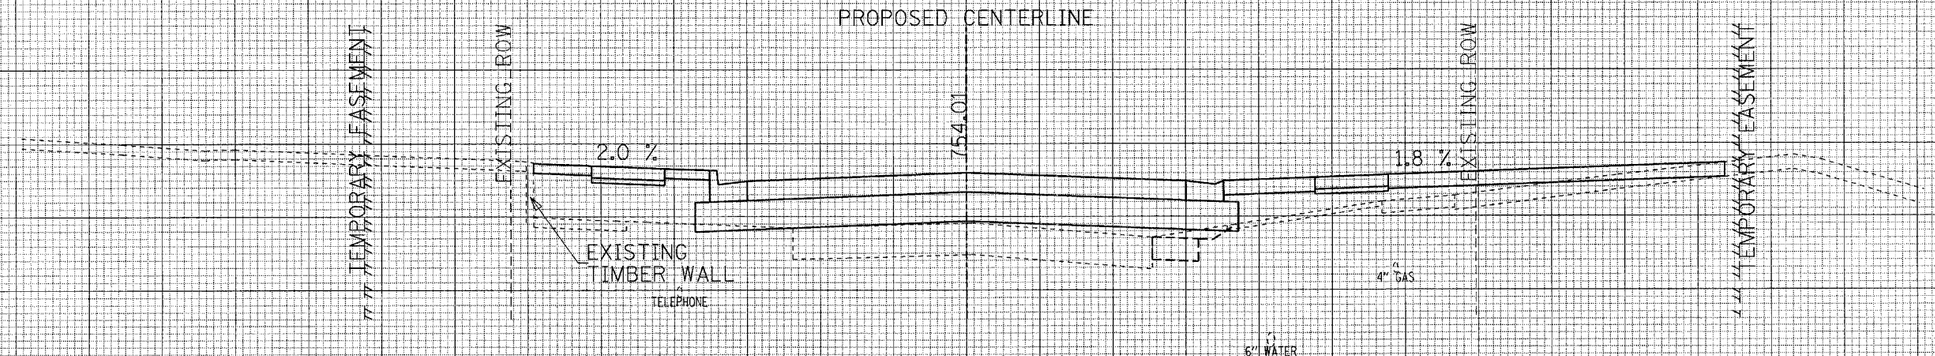

ALL UNITS ARE SQUARE FEET	PRE-STAGE	STAGE 1	STAGE 2
EARTH EXCAVATION	3.54	0.96	0.11
EMBANKMENT	0.06	31.59	39.15
TOPSOIL STRIPPING	0.00	2.11	0.00

48+00.00

70 60 50 40 30 20 10 0 10 20 30 40 50 60 70

MAPLE AVENUE CROSS SECTIONS

F.A.U. RTE.	SECTION	COUNTY	TOTAL SHEETS	SHEET NO.
1487	66R	DuPAGE	412	245
STA. 23+00.00		TO STA. 144+00.00		
FED. ROAD DIST. NO.	ILLINOIS	FED. AID PROJECT		
CONTRACT NO. 62376				

SURVEY	
NOTE BOOK	
NO.	

PLOTTED
TEMPLATE
AREAS
AREAS CHECKED

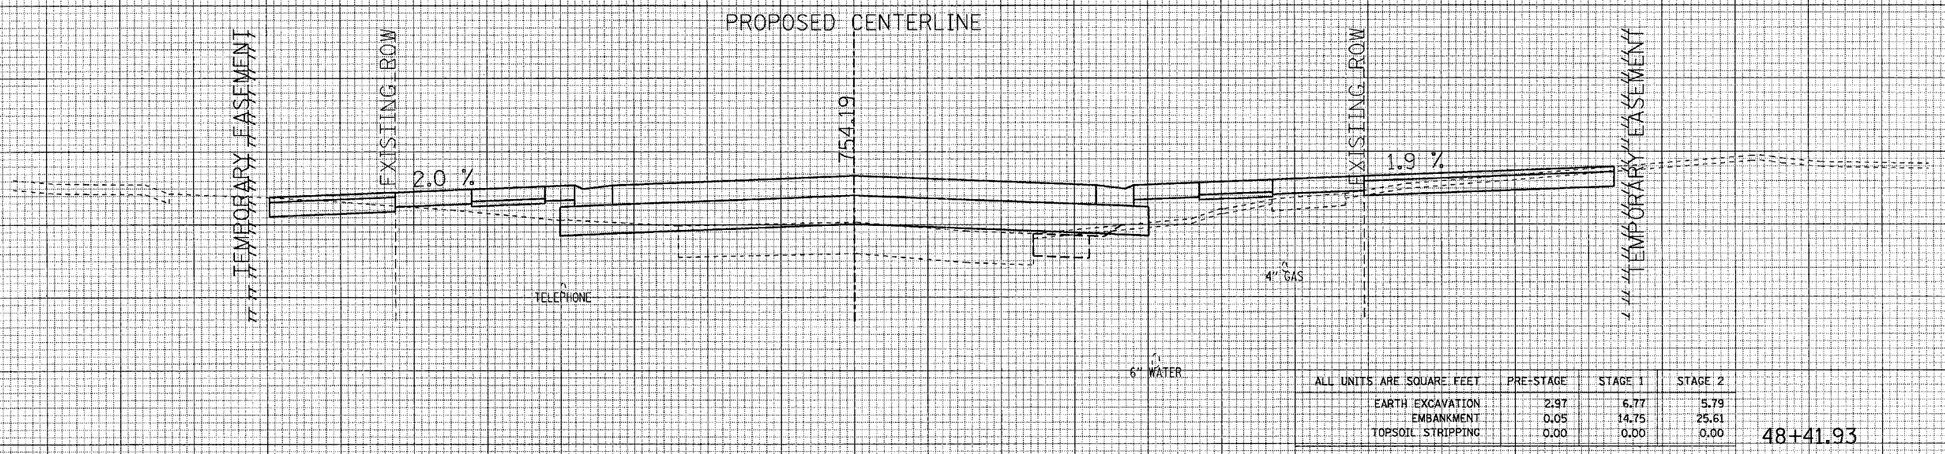

ALL UNITS ARE SQUARE FEET	PRE-STAGE	STAGE 1	STAGE 2
EARTH EXCAVATION	2.97	6.77	5.79
EMBANKMENT	0.05	14.75	25.61
TOPSOIL STRIPPING	0.00	0.00	0.00

48+41.93

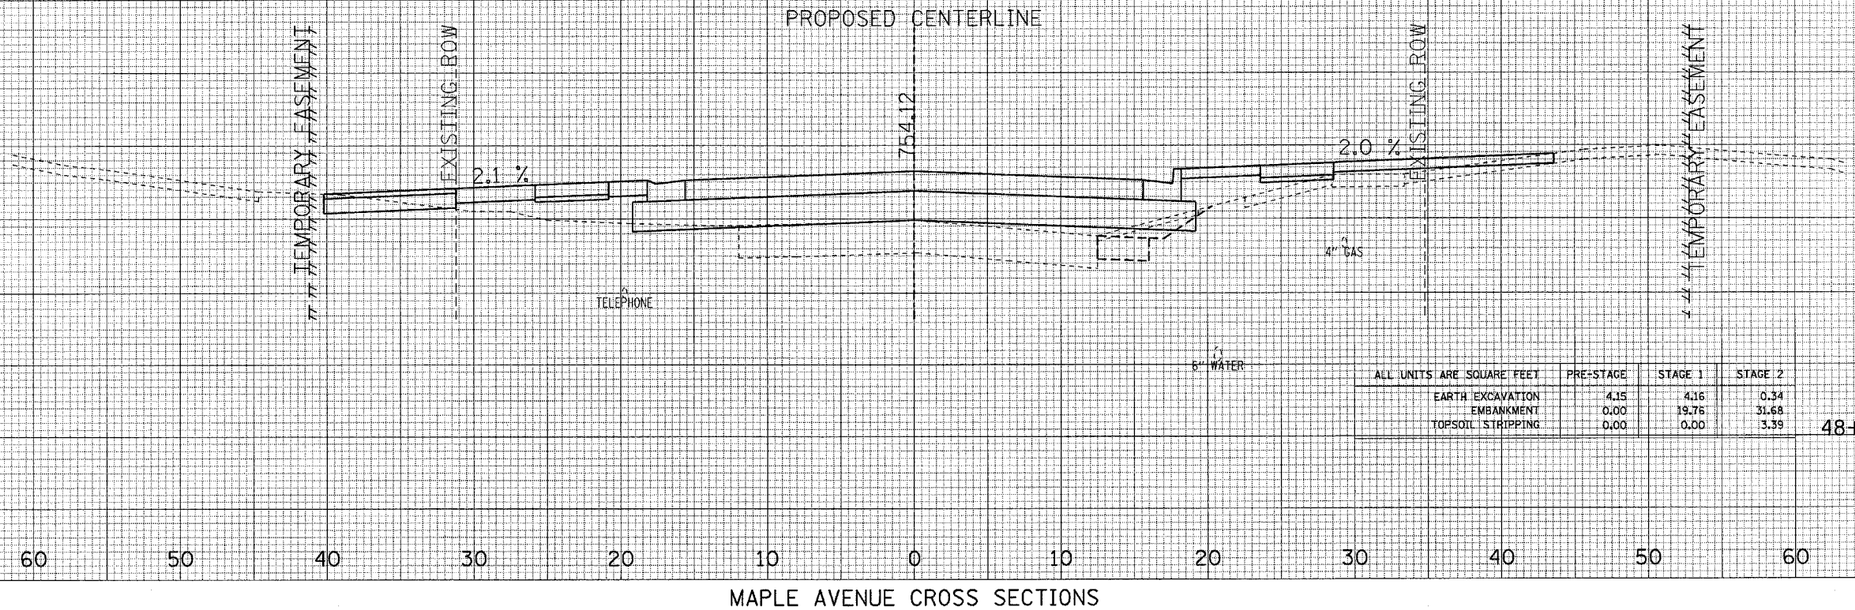

ALL UNITS ARE SQUARE FEET	PRE-STAGE	STAGE 1	STAGE 2
EARTH EXCAVATION	4.15	4.16	0.34
EMBANKMENT	0.00	19.76	31.68
TOPSOIL STRIPPING	0.00	0.00	3.39

48+17.20

MAPLE AVENUE CROSS SECTIONS

F.A.U. RTE.	SECTION	COUNTY	TOTAL SHEETS	SHEET NO.
1487	66R	DuPAGE	412	246
STA. 23+00.00		TO STA. 144+00.00		
FED. ROAD DIST. NO.	ILLINOIS	FED. AID PROJECT		
CONTRACT NO. 62376				

SURVEYED
PLOTTED
NOTE BOOK TEMPLATE
AREAS
NO. AREAS CHECKED

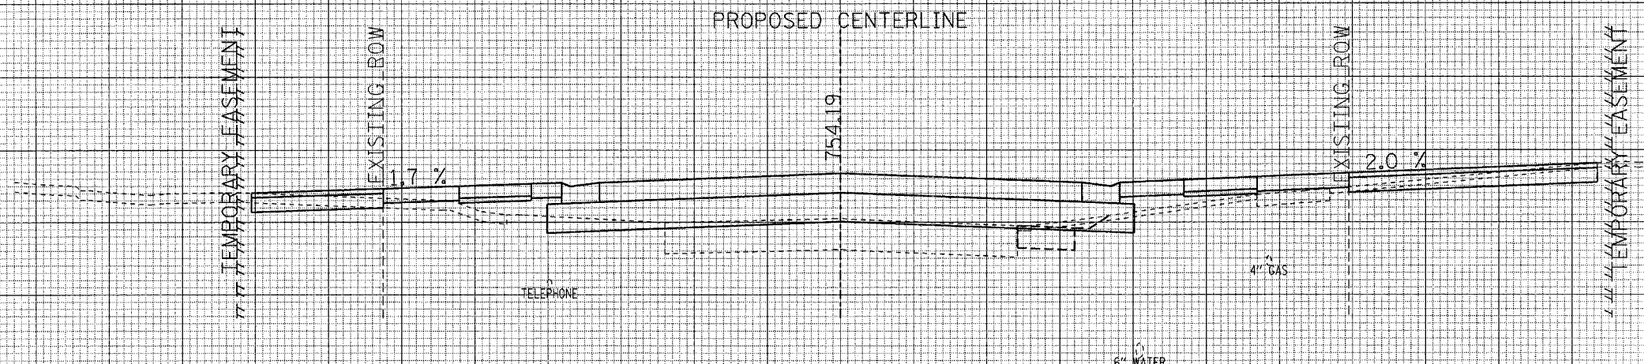

ALL UNITS ARE SQUARE FEET	PRE-STAGE	STAGE 1	STAGE 2
EARTH EXCAVATION	3.04	4.78	5.80
EMBANKMENT	0.05	16.08	21.05
TOPSOIL STRIPPING	0.00	5.82	0.00

48+50.00

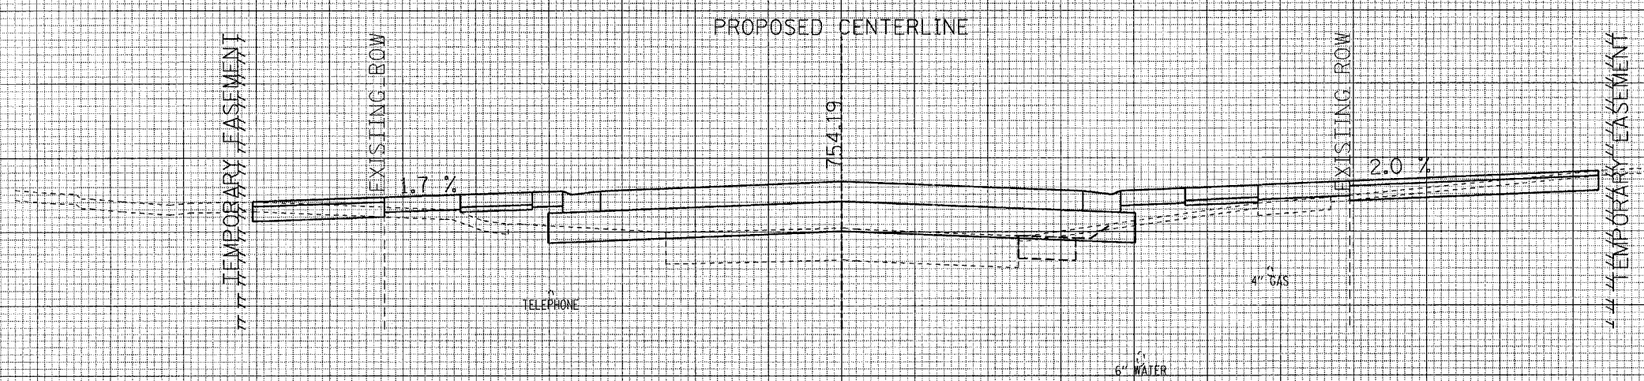

ALL UNITS ARE SQUARE FEET	PRE-STAGE	STAGE 1	STAGE 2
EARTH EXCAVATION	3.13	4.79	5.83
EMBANKMENT	0.05	16.08	21.06
TOPSOIL STRIPPING	0.00	5.82	0.00

48+49.74

70 60 50 40 30 20 10 0 10 20 30 40 50 60 70

MAPLE AVENUE CROSS SECTIONS

F.A.U. RTE.	SECTION	COUNTY	TOTAL SHEETS	SHEET NO.
1487	66R	DuPAGE	412	247
STA. 23+00.00		TO STA. 144+00.00		
FED. ROAD DIST. NO.	ILLINOIS	FED. AID PROJECT		
CONTRACT NO. 62376				

SURVEYED
PLOTTED
NOTE BOOK
TEMPLATE
AREAS
AREAS CHECKED
NO.

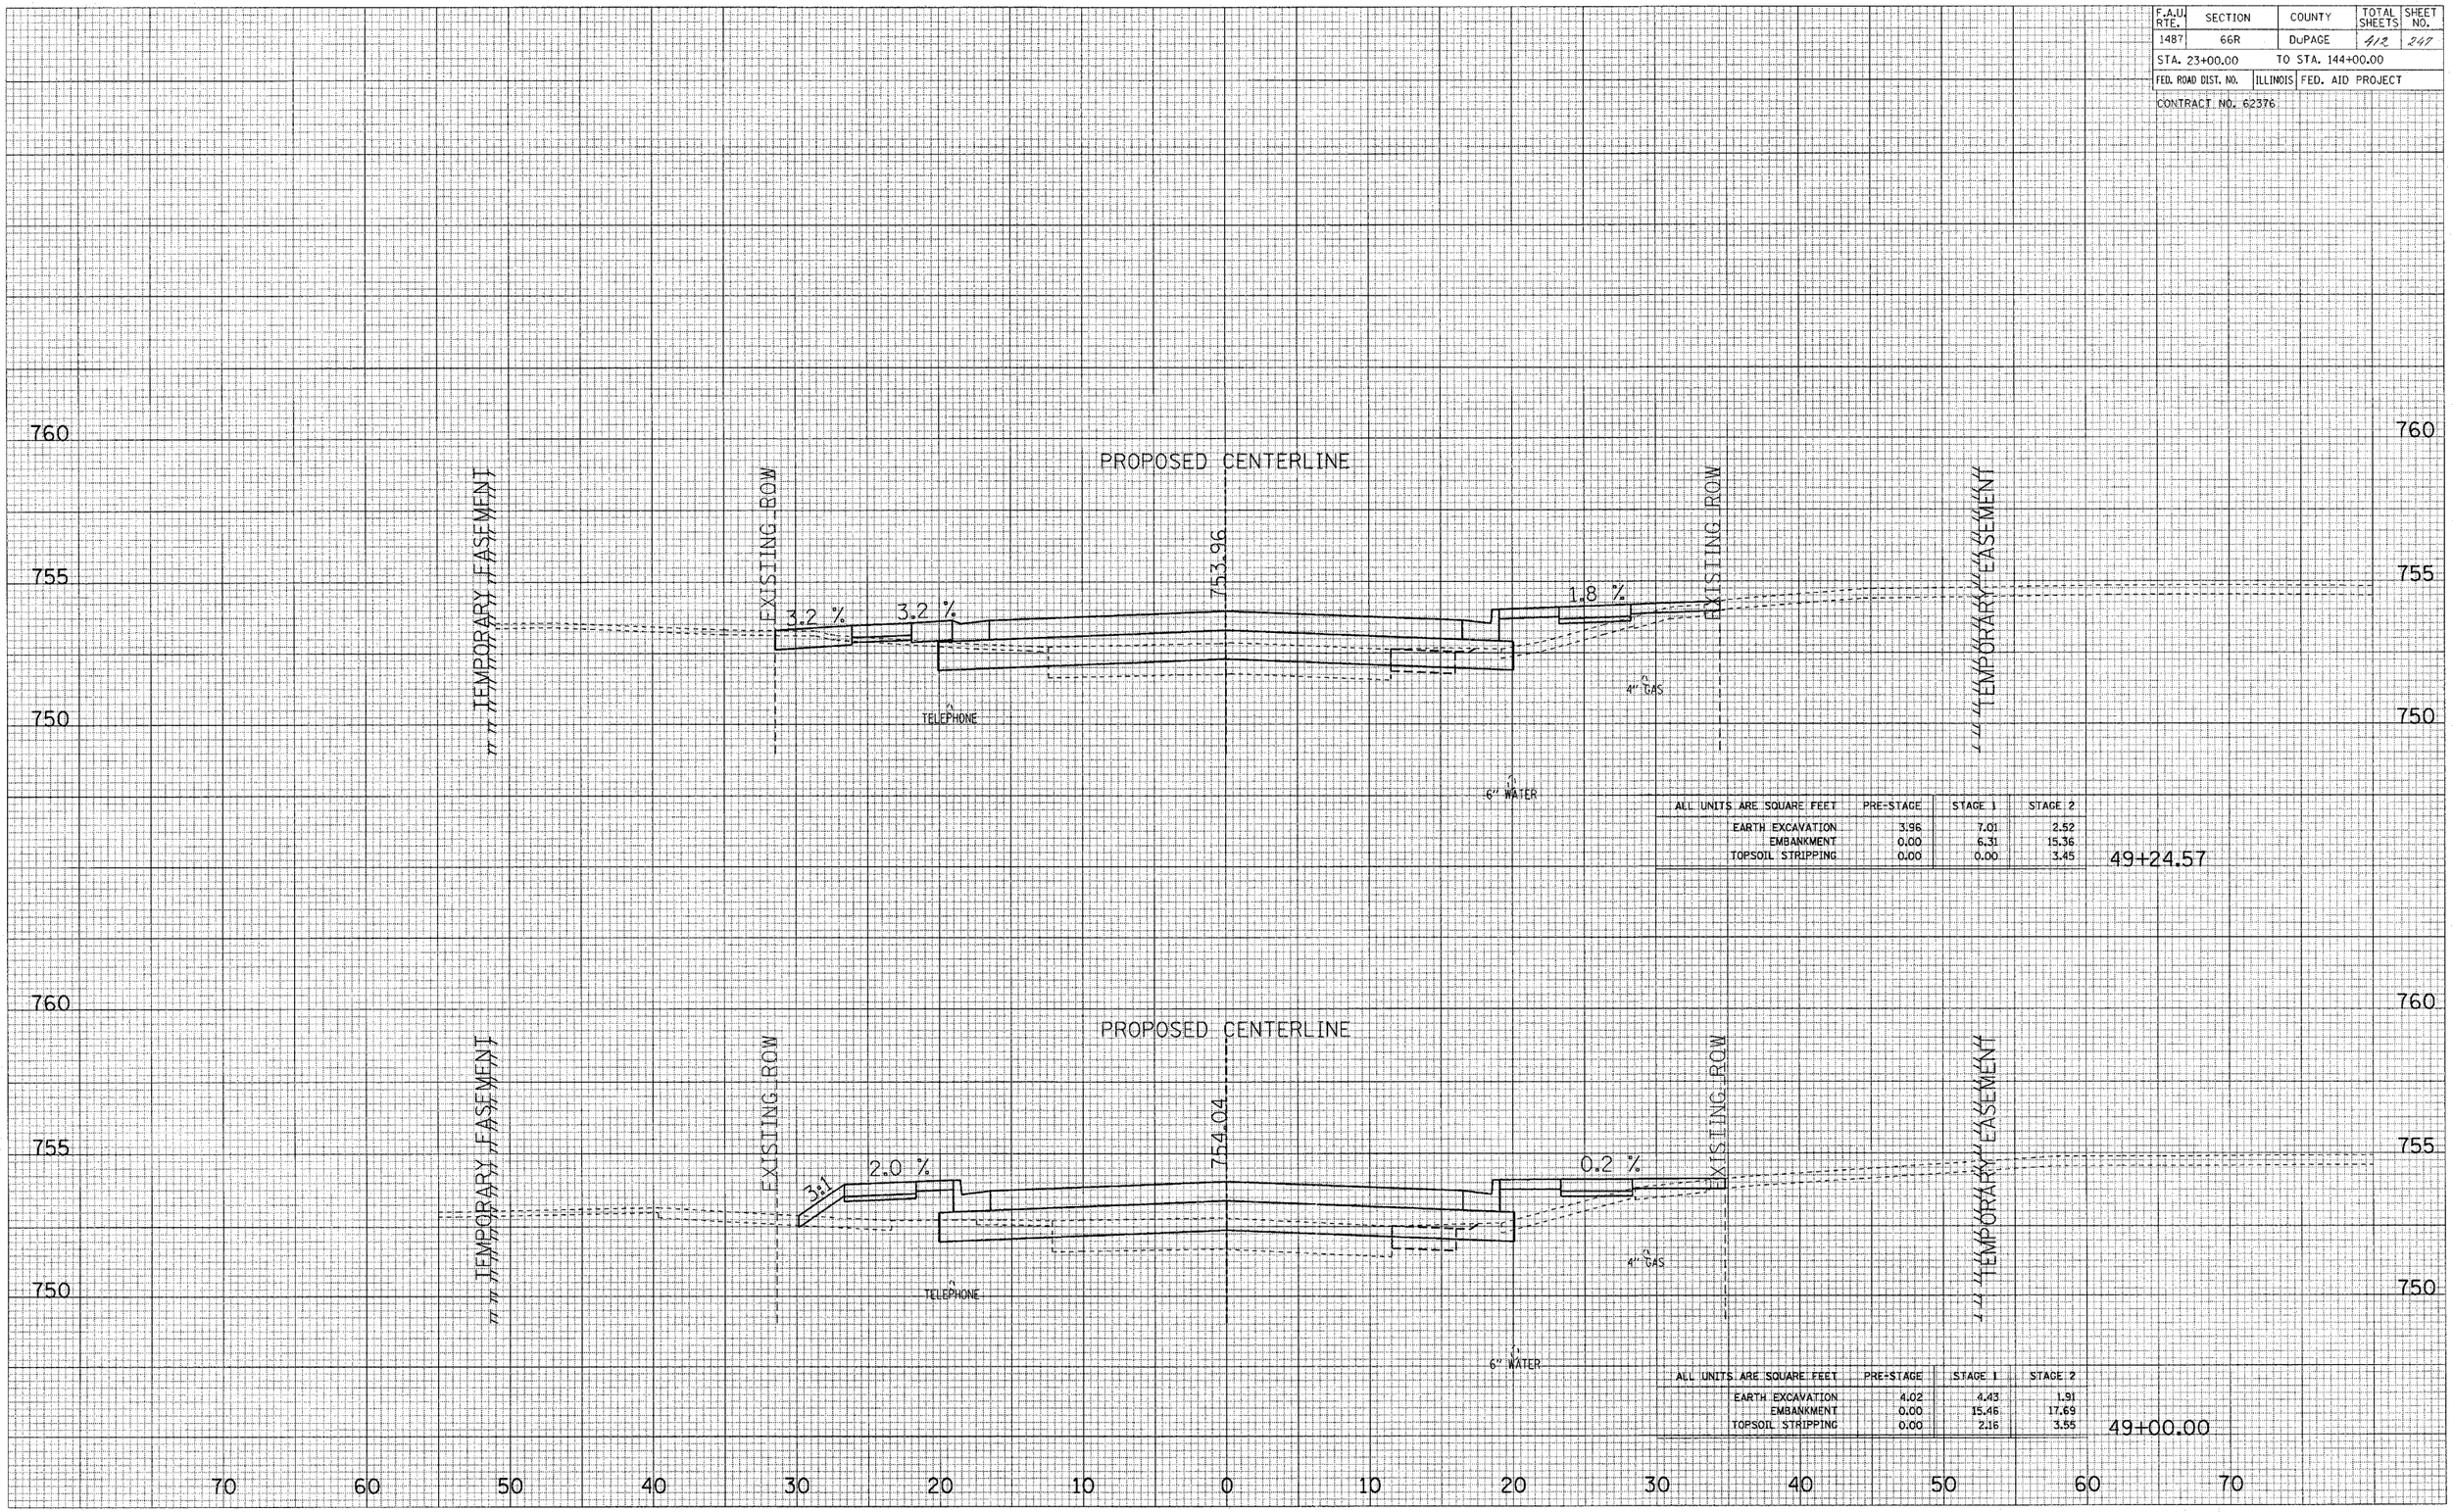

ALL UNITS ARE SQUARE FEET	PRE-STAGE	STAGE 1	STAGE 2
EARTH EXCAVATION	3.96	7.01	2.52
EMBANKMENT	0.00	6.31	15.36
TOPSOIL STRIPPING	0.00	0.00	3.45

49+24.57

ALL UNITS ARE SQUARE FEET	PRE-STAGE	STAGE 1	STAGE 2
EARTH EXCAVATION	4.02	4.43	1.91
EMBANKMENT	0.00	15.46	17.69
TOPSOIL STRIPPING	0.00	2.16	3.55

49+00.00

MAPLE AVENUE CROSS SECTIONS

F.A.U. RTE.	SECTION	COUNTY	TOTAL SHEETS	SHEET NO.
1487	66R	DuPAGE	412	248
STA. 23+00.00		TO STA. 144+00.00		
FED. ROAD DIST. NO.	ILLINOIS	FED. AID PROJECT		
CONTRACT NO. 62376				

SURVEY: SURVEYED / PLOTTED / NOTE BOOK / TEMPLATE / AREAS / AREAS CHECKED / NO.

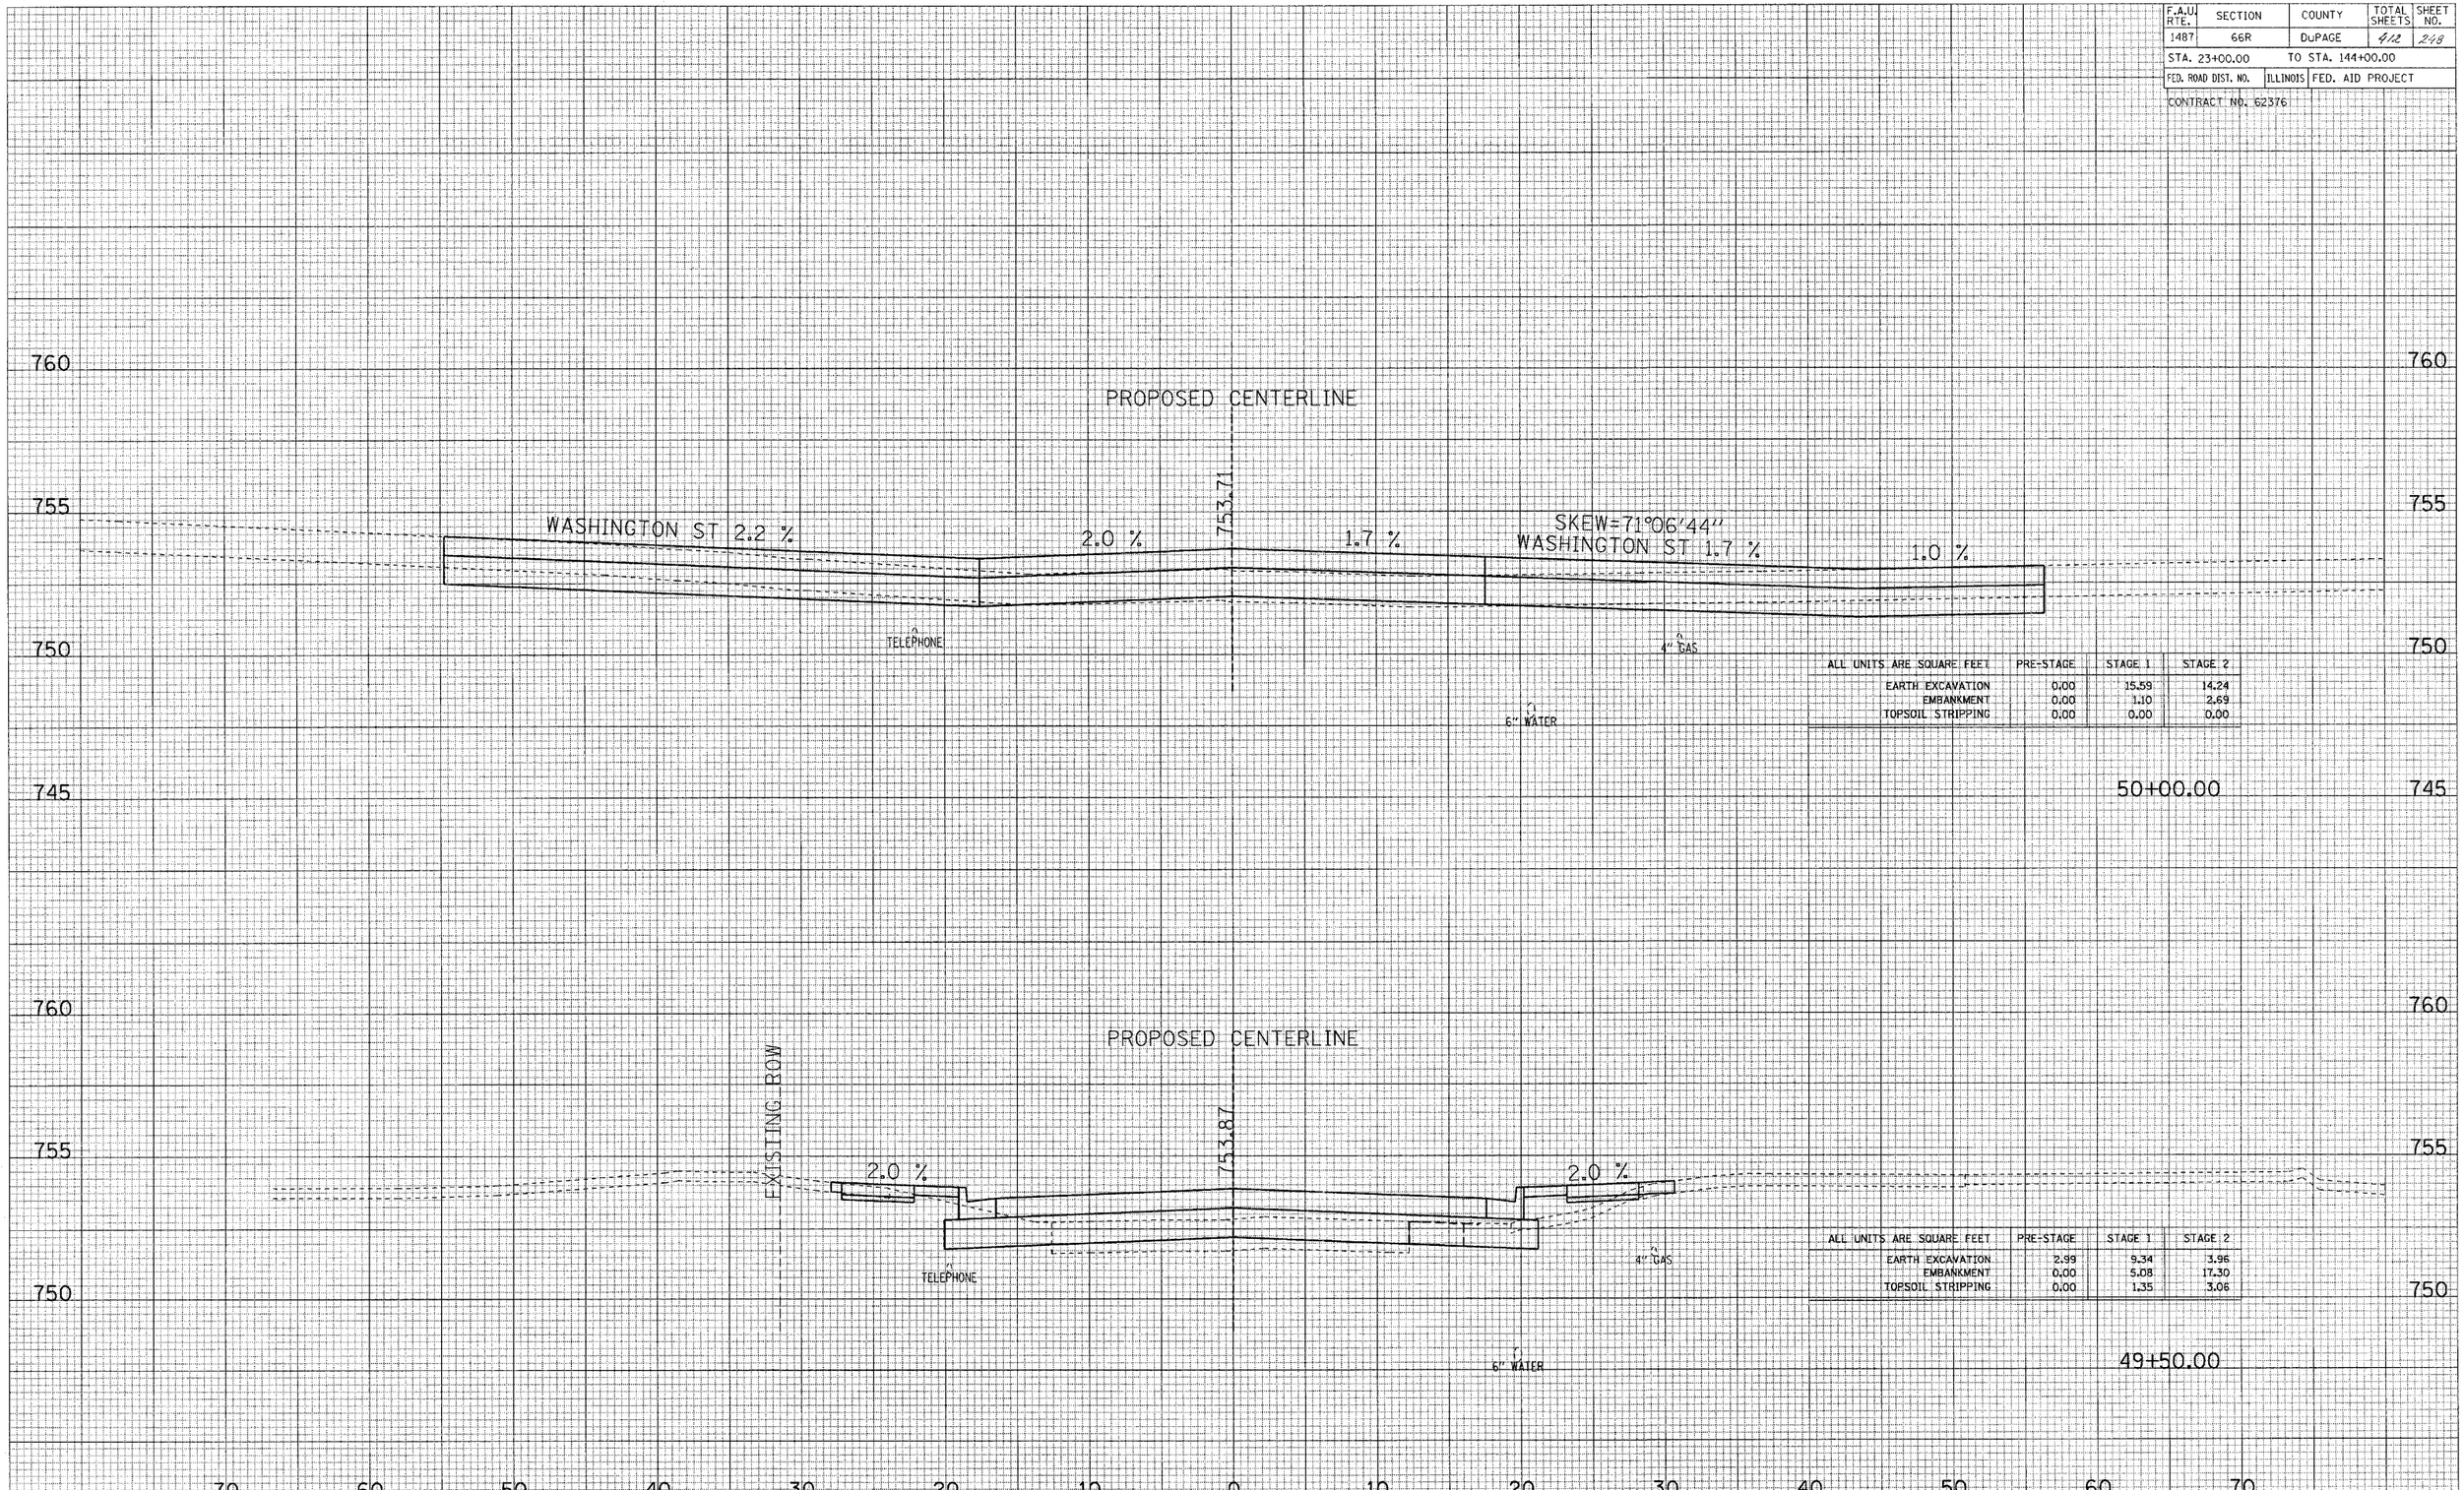

ALL UNITS ARE SQUARE FEET	PRE-STAGE	STAGE 1	STAGE 2
EARTH EXCAVATION	0.00	15.59	14.24
EMBANKMENT	0.00	1.10	2.69
TOPSOIL STRIPPING	0.00	0.00	0.00

50+00.00

ALL UNITS ARE SQUARE FEET	PRE-STAGE	STAGE 1	STAGE 2
EARTH EXCAVATION	2.99	9.34	3.96
EMBANKMENT	0.00	5.08	17.30
TOPSOIL STRIPPING	0.00	1.35	3.06

49+50.00

MAPLE AVENUE CROSS SECTIONS

F.A.U. RTE.	SECTION	COUNTY	TOTAL SHEETS	SHEET NO.
1487	66R	DuPAGE	412	249
STA. 23+00.00		TO STA. 144+00.00		
FED. ROAD DIST. NO.	ILLINOIS	FED. AID PROJECT		
CONTRACT NO. 62376				

SURVEYED
PLOTTED
TEMPLATE
AREAS
AREAS CHECKED
SURVEY
NOTE BOOK
NO.

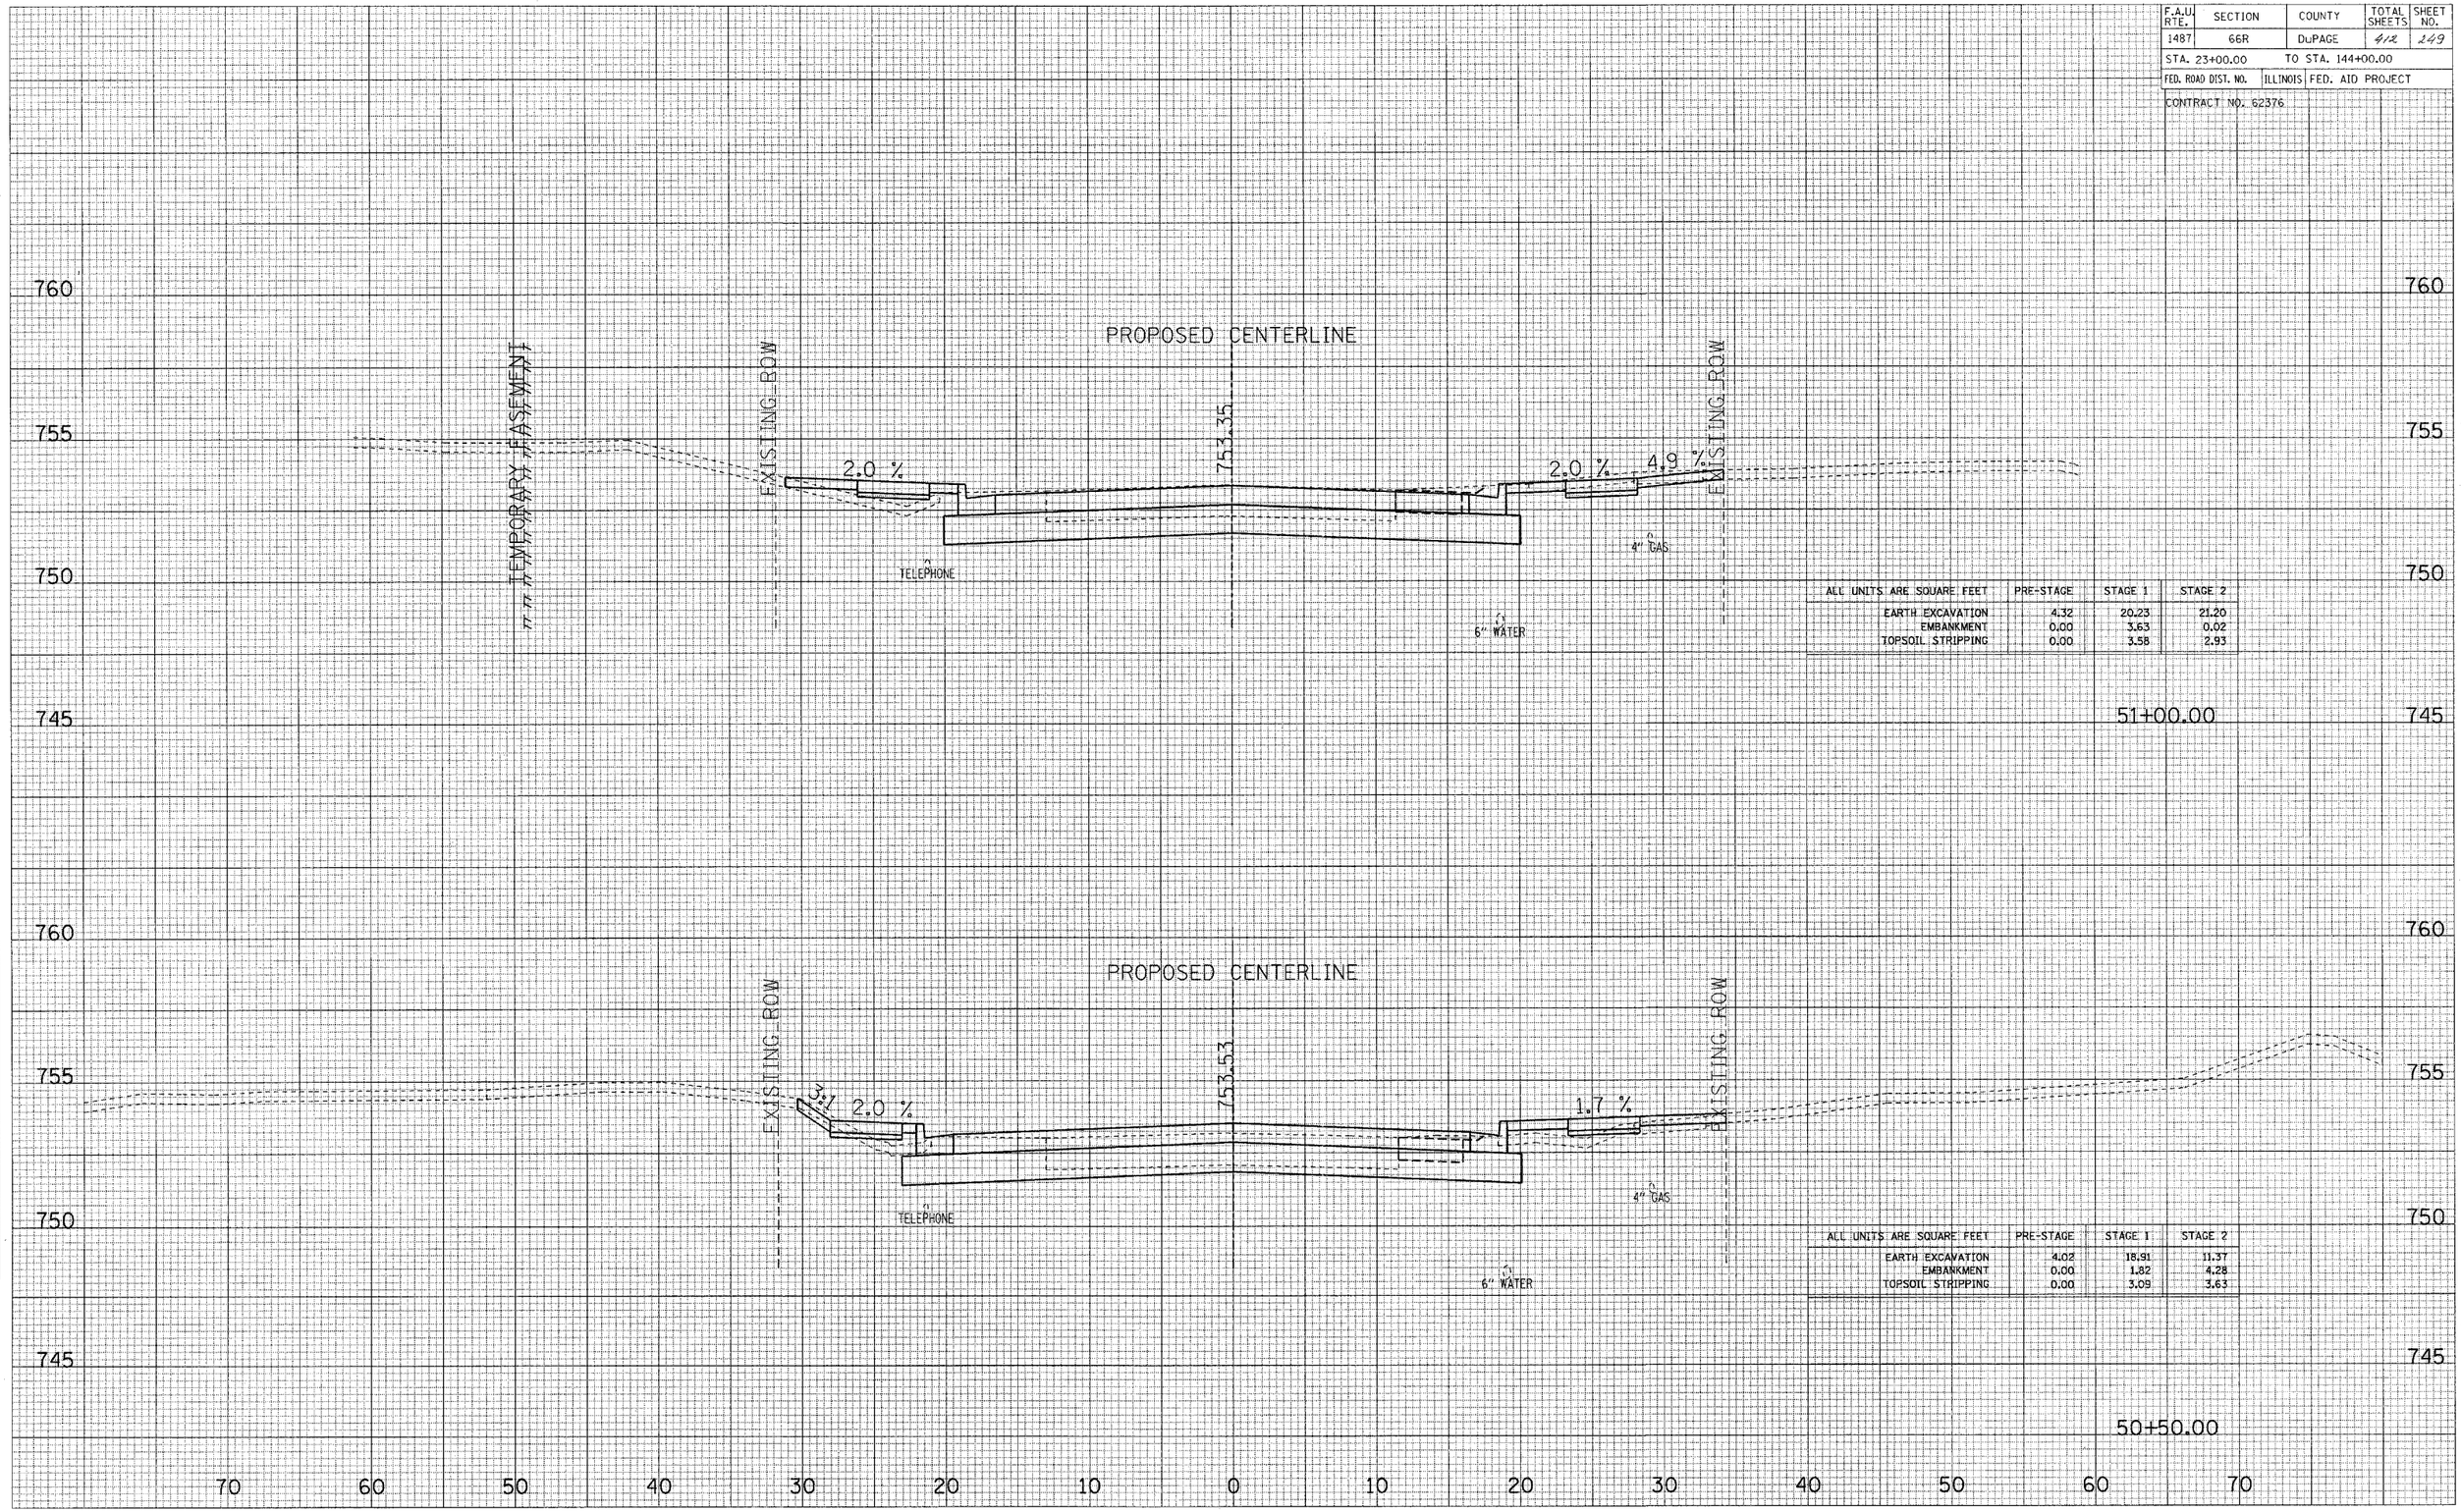

ALL UNITS ARE SQUARE FEET	PRE-STAGE	STAGE 1	STAGE 2
EARTH EXCAVATION	4.32	20.23	21.20
EMBANKMENT	0.00	3.63	0.02
TOPSOIL STRIPPING	0.00	3.58	2.93

51+00.00

ALL UNITS ARE SQUARE FEET	PRE-STAGE	STAGE 1	STAGE 2
EARTH EXCAVATION	4.02	18.91	11.37
EMBANKMENT	0.00	1.82	4.28
TOPSOIL STRIPPING	0.00	3.09	3.63

50+50.00

MAPLE AVENUE CROSS SECTIONS

F.A.U. RTE.	SECTION	COUNTY	TOTAL SHEETS	SHEET NO.
1487	66R	DuPAGE	4/2	250
STA. 23+00.00		TO STA. 144+00.00		
FED. ROAD DIST. NO.	ILLINOIS	FED. AID PROJECT		
CONTRACT NO. 62376				

SURVEYED
DRAWN
TEMPLATE
AREAS
AREAS CHECKED
SURVEY
NOTE BOOK
NO.

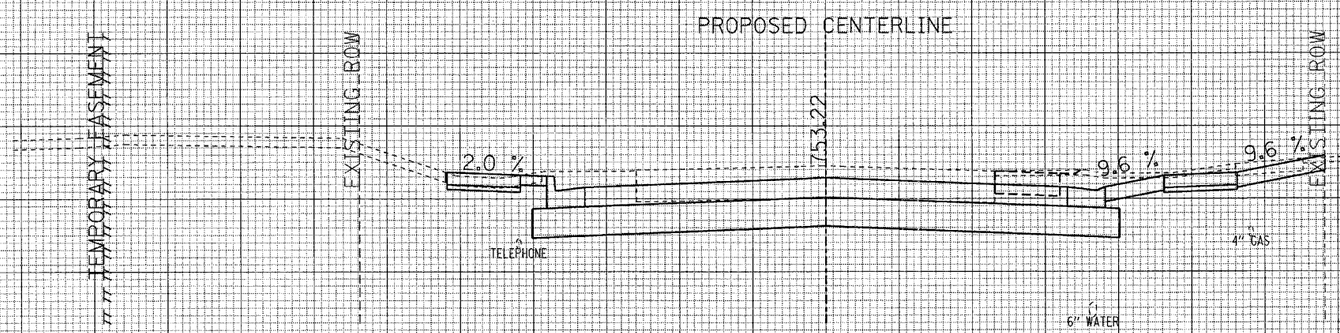

ALL UNITS ARE SQUARE FEET	PRE-STAGE	STAGE 1	STAGE 2
EARTH EXCAVATION	2.93	29.14	32.78
EMBANKMENT	0.09	0.00	0.00
TOPSOIL STRIPPING	0.00	2.19	0.00

SURVEYED
DRAWN
TEMPLATE
AREAS
AREAS CHECKED
SURVEY
NOTE BOOK
NO.

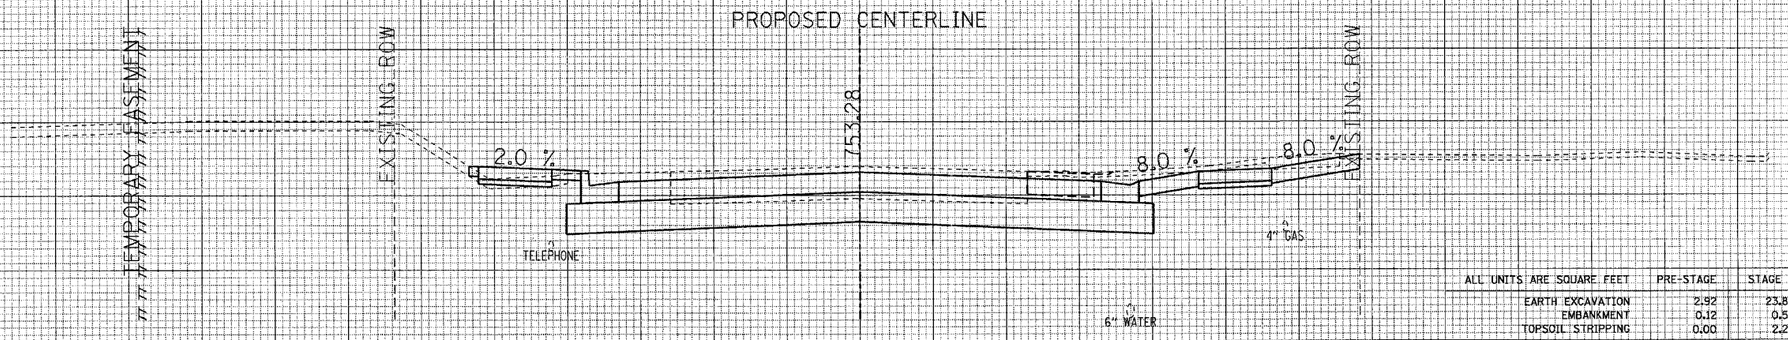

ALL UNITS ARE SQUARE FEET	PRE-STAGE	STAGE 1	STAGE 2
EARTH EXCAVATION	2.92	23.88	29.17
EMBANKMENT	0.12	0.52	0.00
TOPSOIL STRIPPING	0.00	2.25	0.00

51+20.82

70 60 50 40 30 20 10 0 10 20 30 40 50 60 70

MAPLE AVENUE CROSS SECTIONS

F.A.U. RTE.	SECTION	COUNTY	TOTAL SHEETS	SHEET NO.
1487	66R	DuPAGE	412	251
STA. 23+00.00		TO STA. 144+00.00		
FED. ROAD DIST. NO.	ILLINOIS	FED. AID PROJECT		
CONTRACT NO. 62376				

SURVEY
NOTE BOOK
NO.
PLOTTED
TEMPLATE
AREAS
AREAS CHECKED

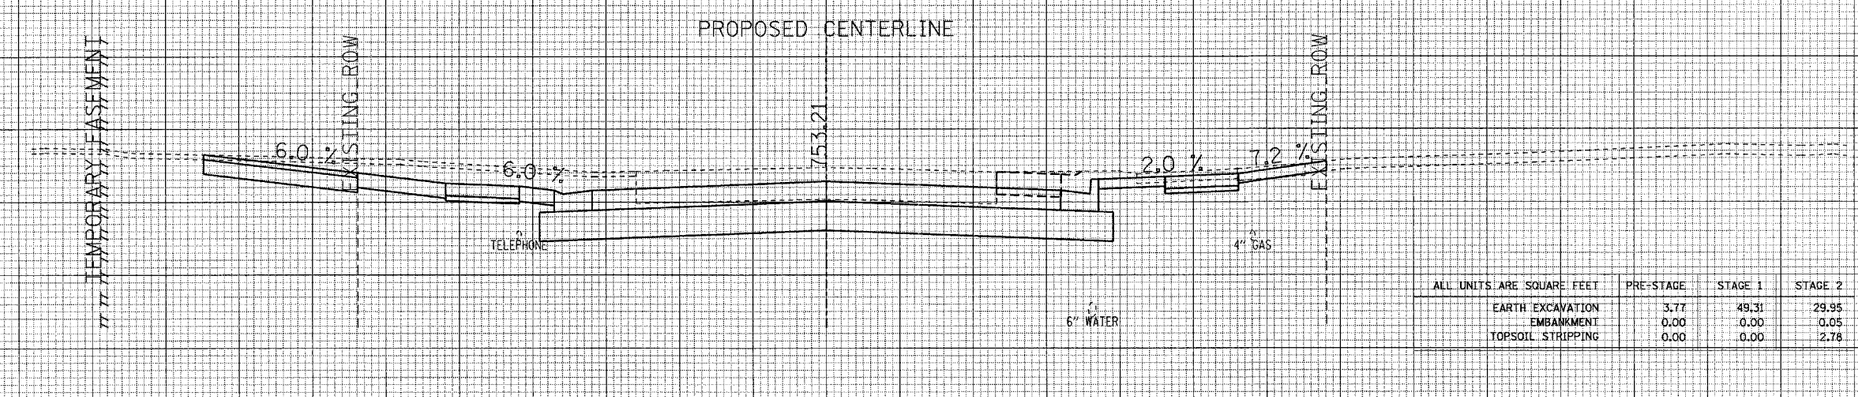

ALL UNITS ARE SQUARE FEET	PRE-STAGE	STAGE 1	STAGE 2
EARTH EXCAVATION	3.77	49.31	29.95
EMBANKMENT	0.00	0.00	0.05
TOPSOIL STRIPPING	0.00	0.00	2.78

51+66.94

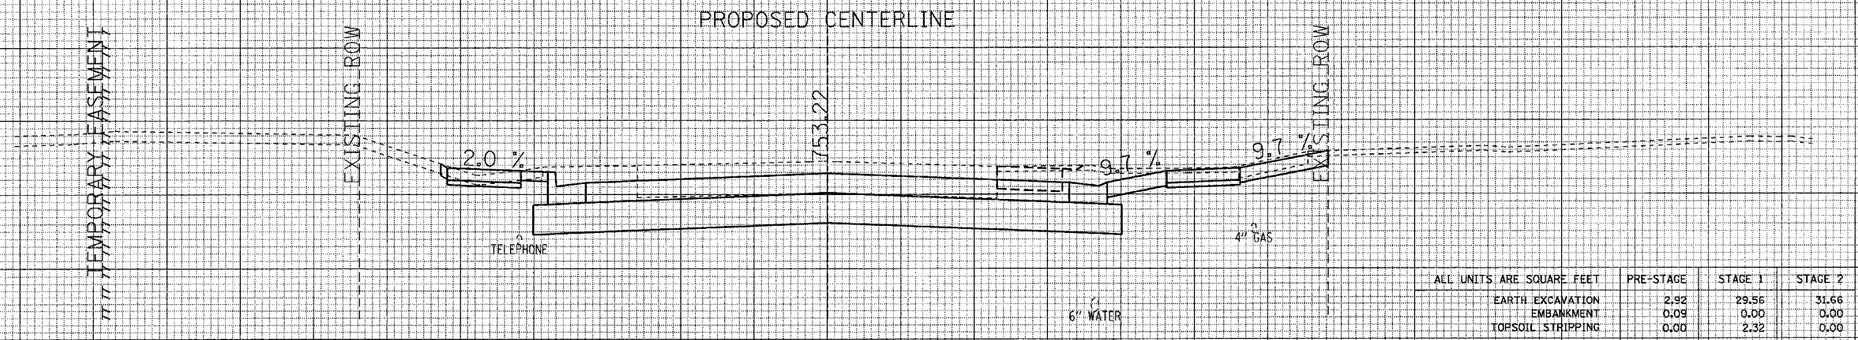

ALL UNITS ARE SQUARE FEET	PRE-STAGE	STAGE 1	STAGE 2
EARTH EXCAVATION	2.92	29.56	31.66
EMBANKMENT	0.09	0.00	0.00
TOPSOIL STRIPPING	0.00	2.32	0.00

51+51.95

70 60 50 40 30 20 10 0 10 20 30 40 50 60 70

MAPLE AVENUE CROSS SECTIONS

F.A.U. RTE.	SECTION	COUNTY	TOTAL SHEETS	SHEET NO.
1487	66R	DuPAGE	412	252
STA. 23+00.00		TO STA. 144+00.00		
FED. ROAD DIST. NO.	ILLINOIS	FED. AID PROJECT		
CONTRACT NO. 62376				

SURVEY NOTE BOOK NO.
PLOTTED
TEMPLATE
AREAS
AREAS CHECKED

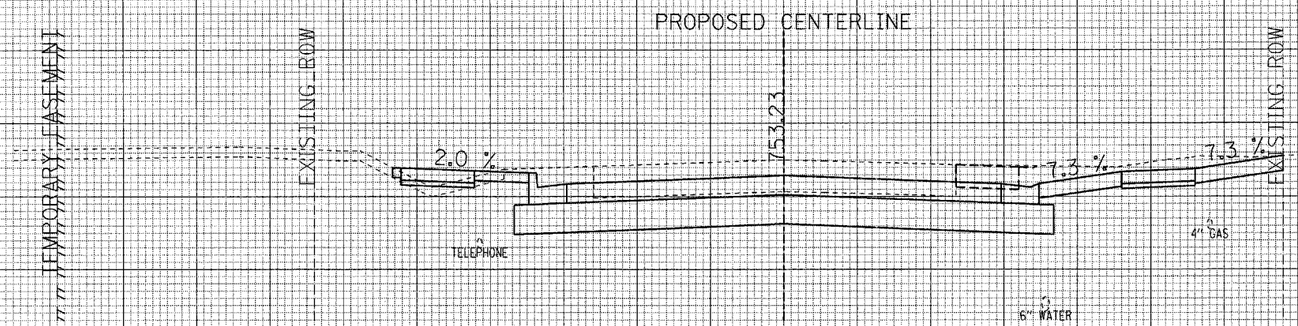

ALL UNITS ARE SQUARE FEET	PRE-STAGE	STAGE 1	STAGE 2
EARTH EXCAVATION	3.52	26.49	37.73
EMBANKMENT	0.00	0.93	0.00
TOPSOIL STRIPPING	0.00	2.52	0.00

52+00.00

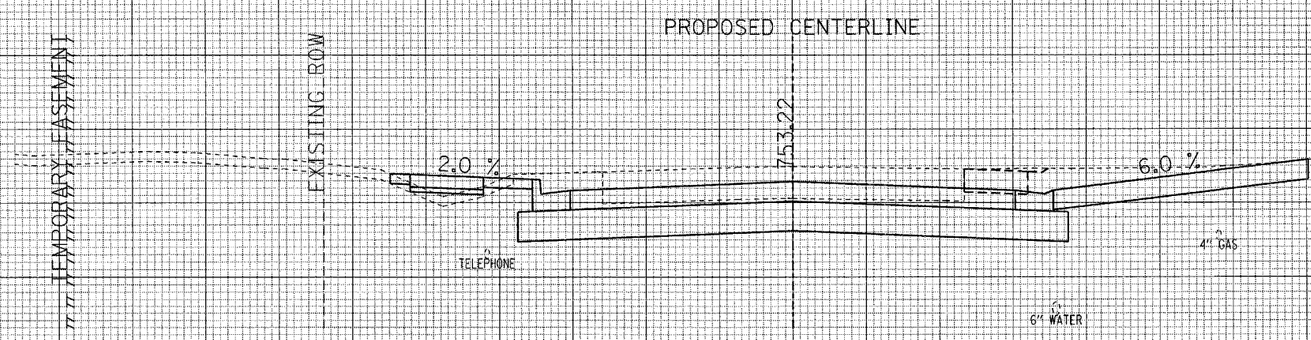

ALL UNITS ARE SQUARE FEET	PRE-STAGE	STAGE 1	STAGE 2
EARTH EXCAVATION	3.72	27.48	42.22
EMBANKMENT	0.00	1.61	0.00
TOPSOIL STRIPPING	0.00	2.80	0.00

51+89.59

70 60 50 40 30 20 10 0 10 20 30 40 50 60 70

MAPLE AVENUE CROSS SECTIONS

F.A.U. RTE.	SECTION	COUNTY	TOTAL SHEETS	SHEET NO.
1487	66R	DuPAGE	412	253
STA. 23+00.00	TO STA. 144+00.00			
FED. ROAD DIST. NO.	ILLINOIS	FED. AID PROJECT		
CONTRACT NO. 62376				

SURVEYED
DRAWN
PLOTTED
NOTE BOOK
TEMPLATE
AREAS
AREAS CHECKED
NO.

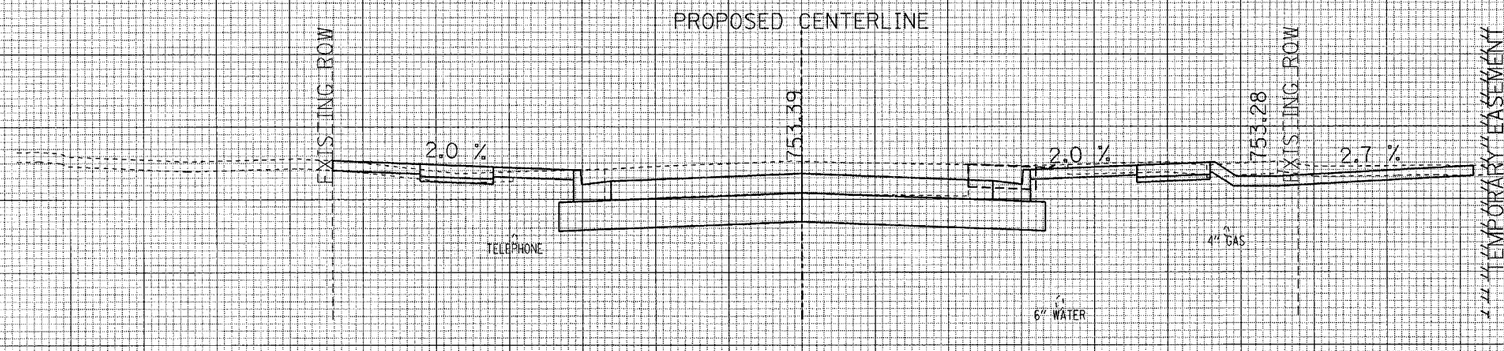

ALL UNITS ARE SQUARE FEET	PRE-STAGE	STAGE 1	STAGE 2
EARTH EXCAVATION	3.75	20.59	25.33
EMBANKMENT	0.00	0.63	0.19
TOPSOIL STRIPPING	0.00	4.12	7.63

52+50.00

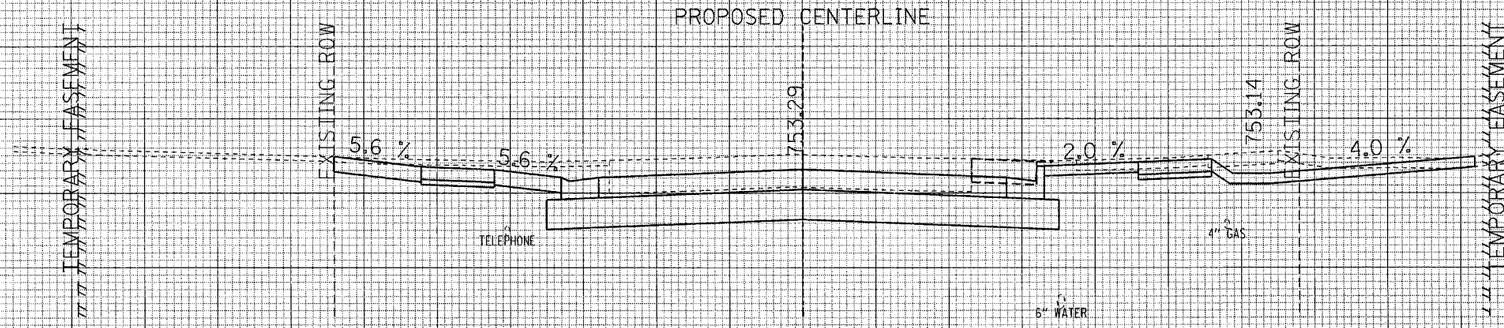

ALL UNITS ARE SQUARE FEET	PRE-STAGE	STAGE 1	STAGE 2
EARTH EXCAVATION	3.55	32.05	30.88
EMBANKMENT	0.00	0.00	0.00
TOPSOIL STRIPPING	0.00	0.00	7.47

52+24.36

MAPLE AVENUE CROSS SECTIONS

F.A.U. RTE.	SECTION	COUNTY	TOTAL SHEETS	SHEET NO.
1487	66R	DuPAGE	412	234
STA. 23+00.00		TO STA. 144+00.00		
FED. ROAD DIST. NO.	ILLINOIS	FED. AID PROJECT		

CONTRACT NO. 62376

SURVEY	SURVEYED
	PLOTTED
NOTE BOOK	TEMPLATE
	AREAS
NO.	AREAS CHECKED

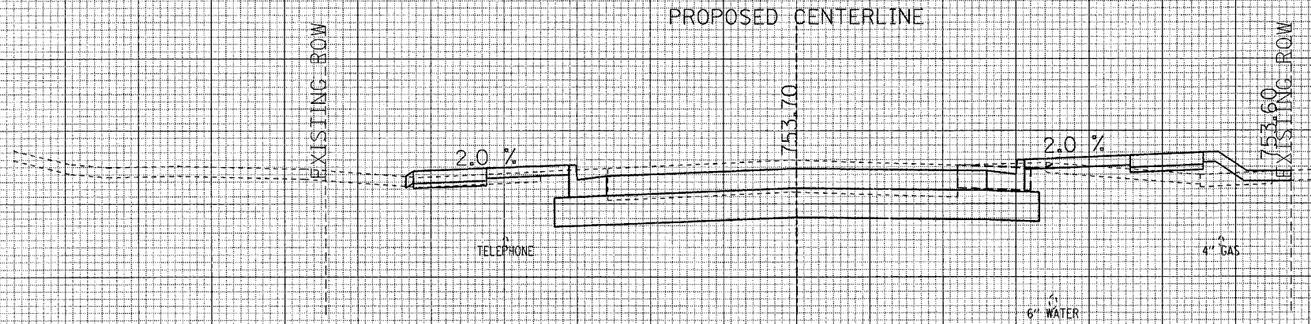

ALL UNITS ARE SQUARE FEET	PRE-STAGE	STAGE 1	STAGE 2
EARTH EXCAVATION	4.46	17.80	14.88
EMBANKMENT	0.12	0.72	5.33
TOPSOIL STRIPPING	0.16	3.06	3.77

53+00.00

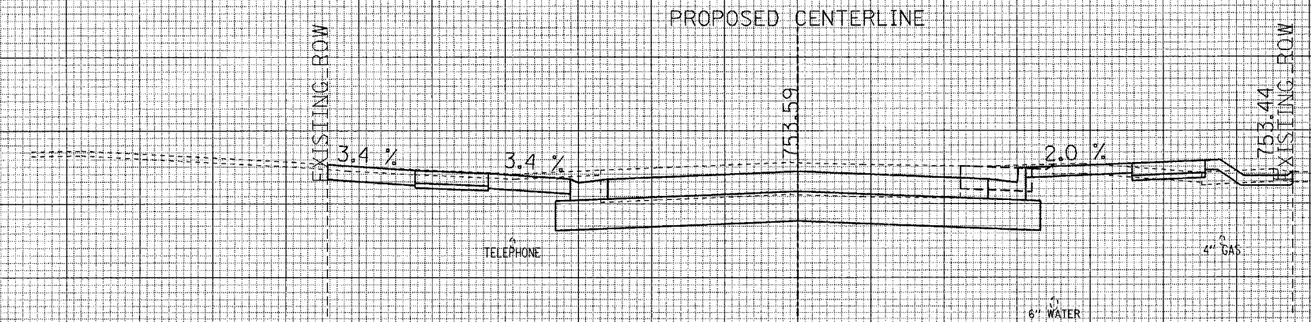

ALL UNITS ARE SQUARE FEET	PRE-STAGE	STAGE 1	STAGE 2
EARTH EXCAVATION	4.22	23.88	18.35
EMBANKMENT	0.03	0.00	1.14
TOPSOIL STRIPPING	0.03	0.00	3.81

52+84.17

70 60 50 40 30 20 10 0 10 20 30 40 50 60 70

MAPLE AVENUE CROSS SECTIONS

F.A.U. RTE.	SECTION	COUNTY	TOTAL SHEETS	SHEET NO.
1487	66R	DuPAGE	412	255
STA. 23+00.00		TO STA. 144+00.00		
FED. ROAD DIST. NO.	ILLINOIS	FED. AID PROJECT		
CONTRACT NO. 62376				

SURVEY: SURVEYED / PLOTTED
NOTE BOOK: TEMPLATE / AREAS
NO.: AREAS CHECKED

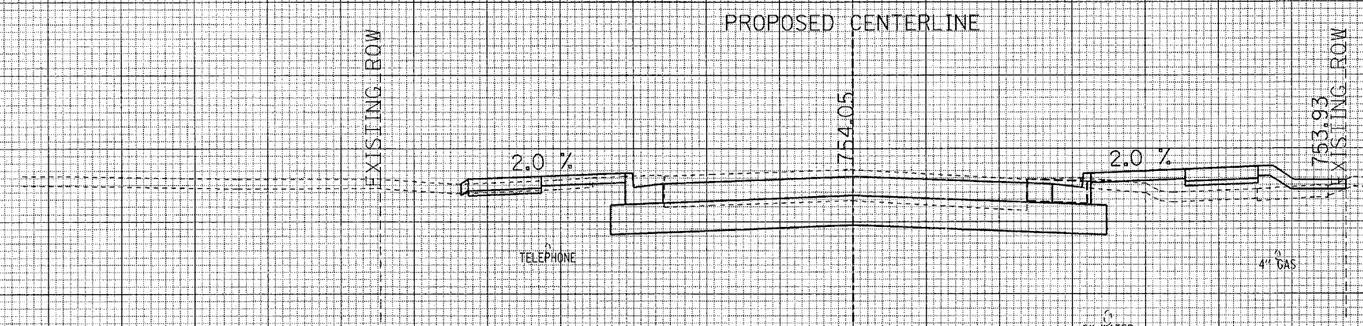

ALL UNITS ARE SQUARE FEET	PRE-STAGE	STAGE 1	STAGE 2
EARTH EXCAVATION	3.27	18.23	15.01
EMBANKMENT	0.30	0.49	7.92
TOPSOIL STRIPPING	0.54	3.00	3.89

53+50.00

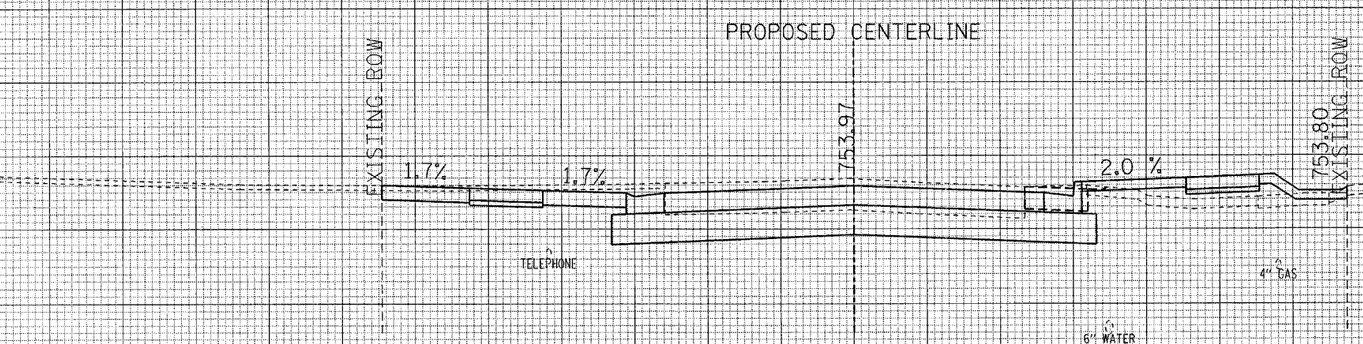

ALL UNITS ARE SQUARE FEET	PRE-STAGE	STAGE 1	STAGE 2
EARTH EXCAVATION	3.59	25.66	14.56
EMBANKMENT	0.29	0.00	7.16
TOPSOIL STRIPPING	0.45	0.00	3.86

53+38.49

70 60 50 40 30 20 10 0 10 20 30 40 50 60 70

MAPLE AVENUE CROSS SECTIONS

F.A.U. RTE.	SECTION	COUNTY	TOTAL SHEETS	SHEET NO.
1487	66R	DuPAGE	412	256
STA. 23+00.00		TO STA. 144+00.00		
FED. ROAD DIST. NO.	ILLINOIS	FED. AID PROJECT		
CONTRACT NO. 62376				

SURVEYED
DRAWN
TRACED
TEMPLATE
AREAS
AREAS CHECKED
SURVEY
NOTE BOOK
NO.

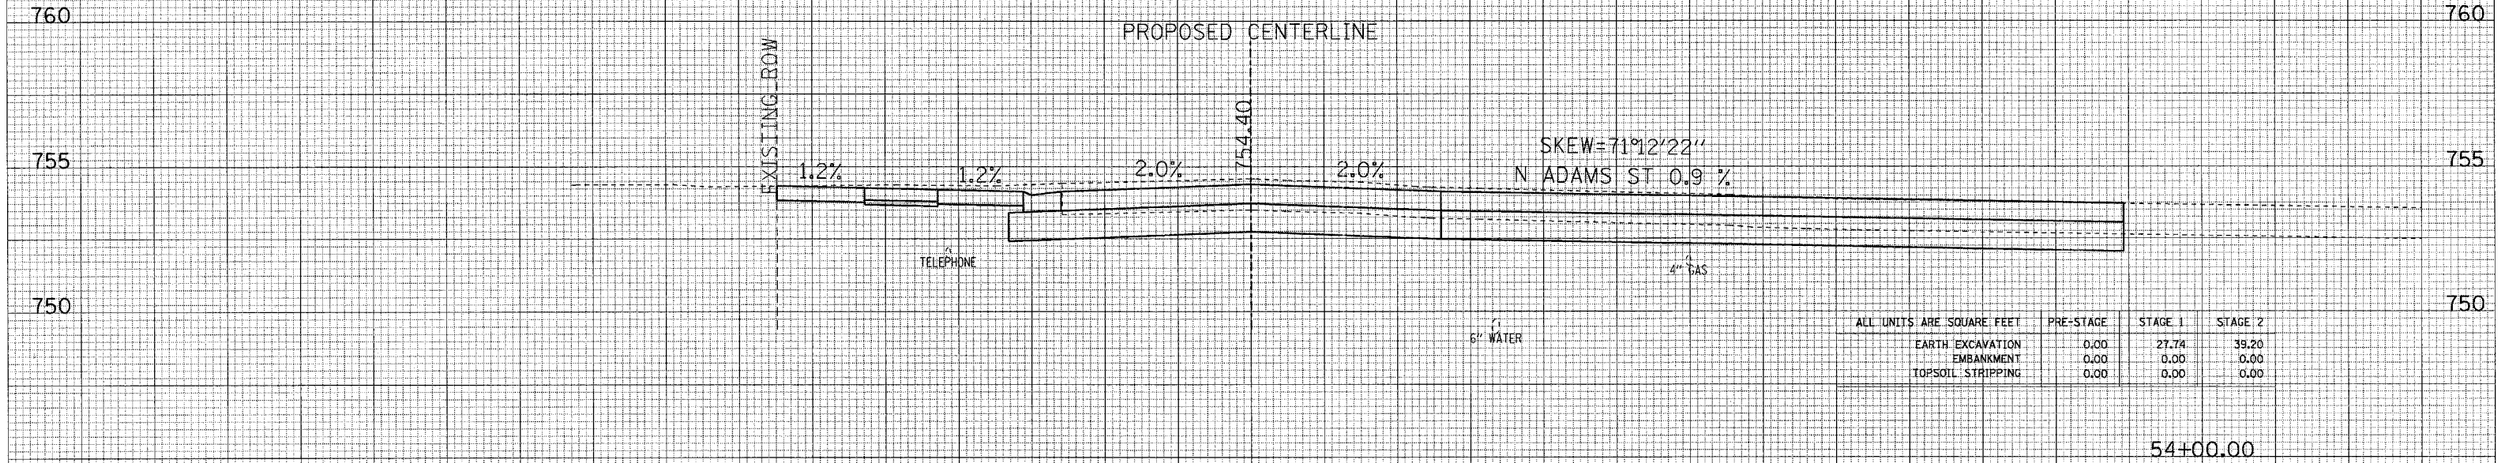

ALL UNITS ARE SQUARE FEET	PRE-STAGE	STAGE 1	STAGE 2
EARTH EXCAVATION	0.00	27.74	39.20
EMBANKMENT	0.00	0.00	0.00
TOPSOIL STRIPPING	0.00	0.00	0.00

54+00.00

SURVEYED
DRAWN
TRACED
TEMPLATE
AREAS
AREAS CHECKED
SURVEY
NOTE BOOK
NO.

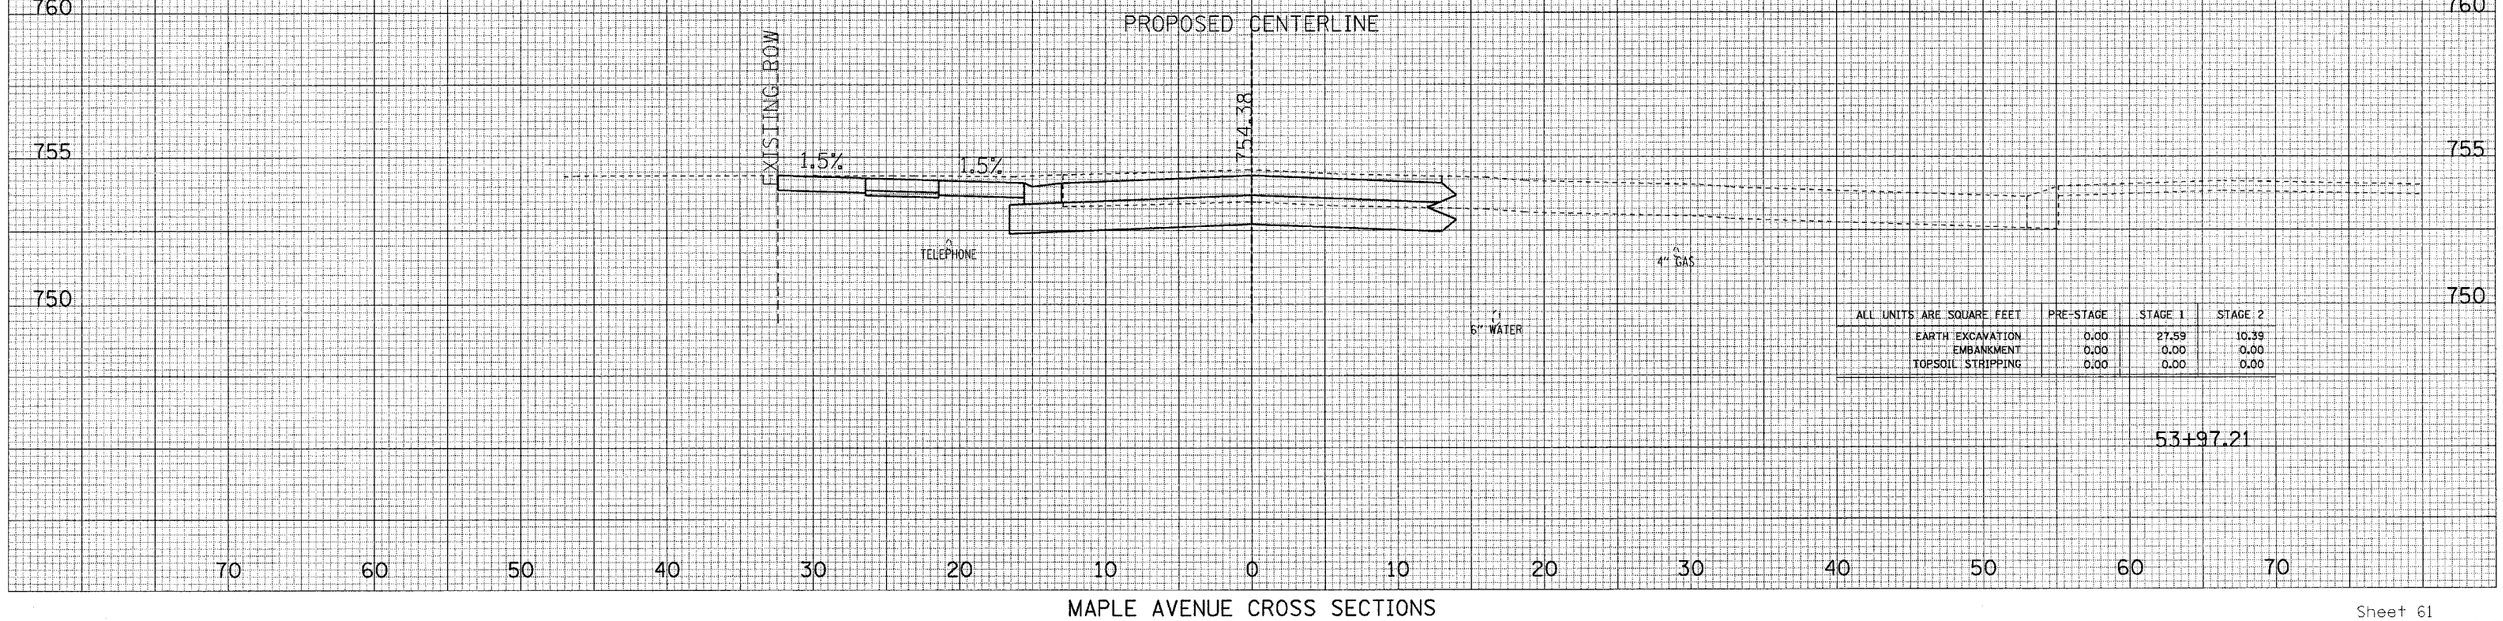

ALL UNITS ARE SQUARE FEET	PRE-STAGE	STAGE 1	STAGE 2
EARTH EXCAVATION	0.00	27.59	10.39
EMBANKMENT	0.00	0.00	0.00
TOPSOIL STRIPPING	0.00	0.00	0.00

53+97.21

MAPLE AVENUE CROSS SECTIONS

F.A.U. RTE.	SECTION	COUNTY	TOTAL SHEETS	SHEET NO.
1487	66R	DuPAGE	412	257
STA. 23+00.00		TO STA. 144+00.00		
FED. ROAD DIST. NO.	ILLINOIS	FED. AID PROJECT		
CONTRACT NO. 62376				

SURVEYED
PLOTTED
SURVEY NOTE BOOK
NO.
TEMPLATE
AREAS
AREAS CHECKED

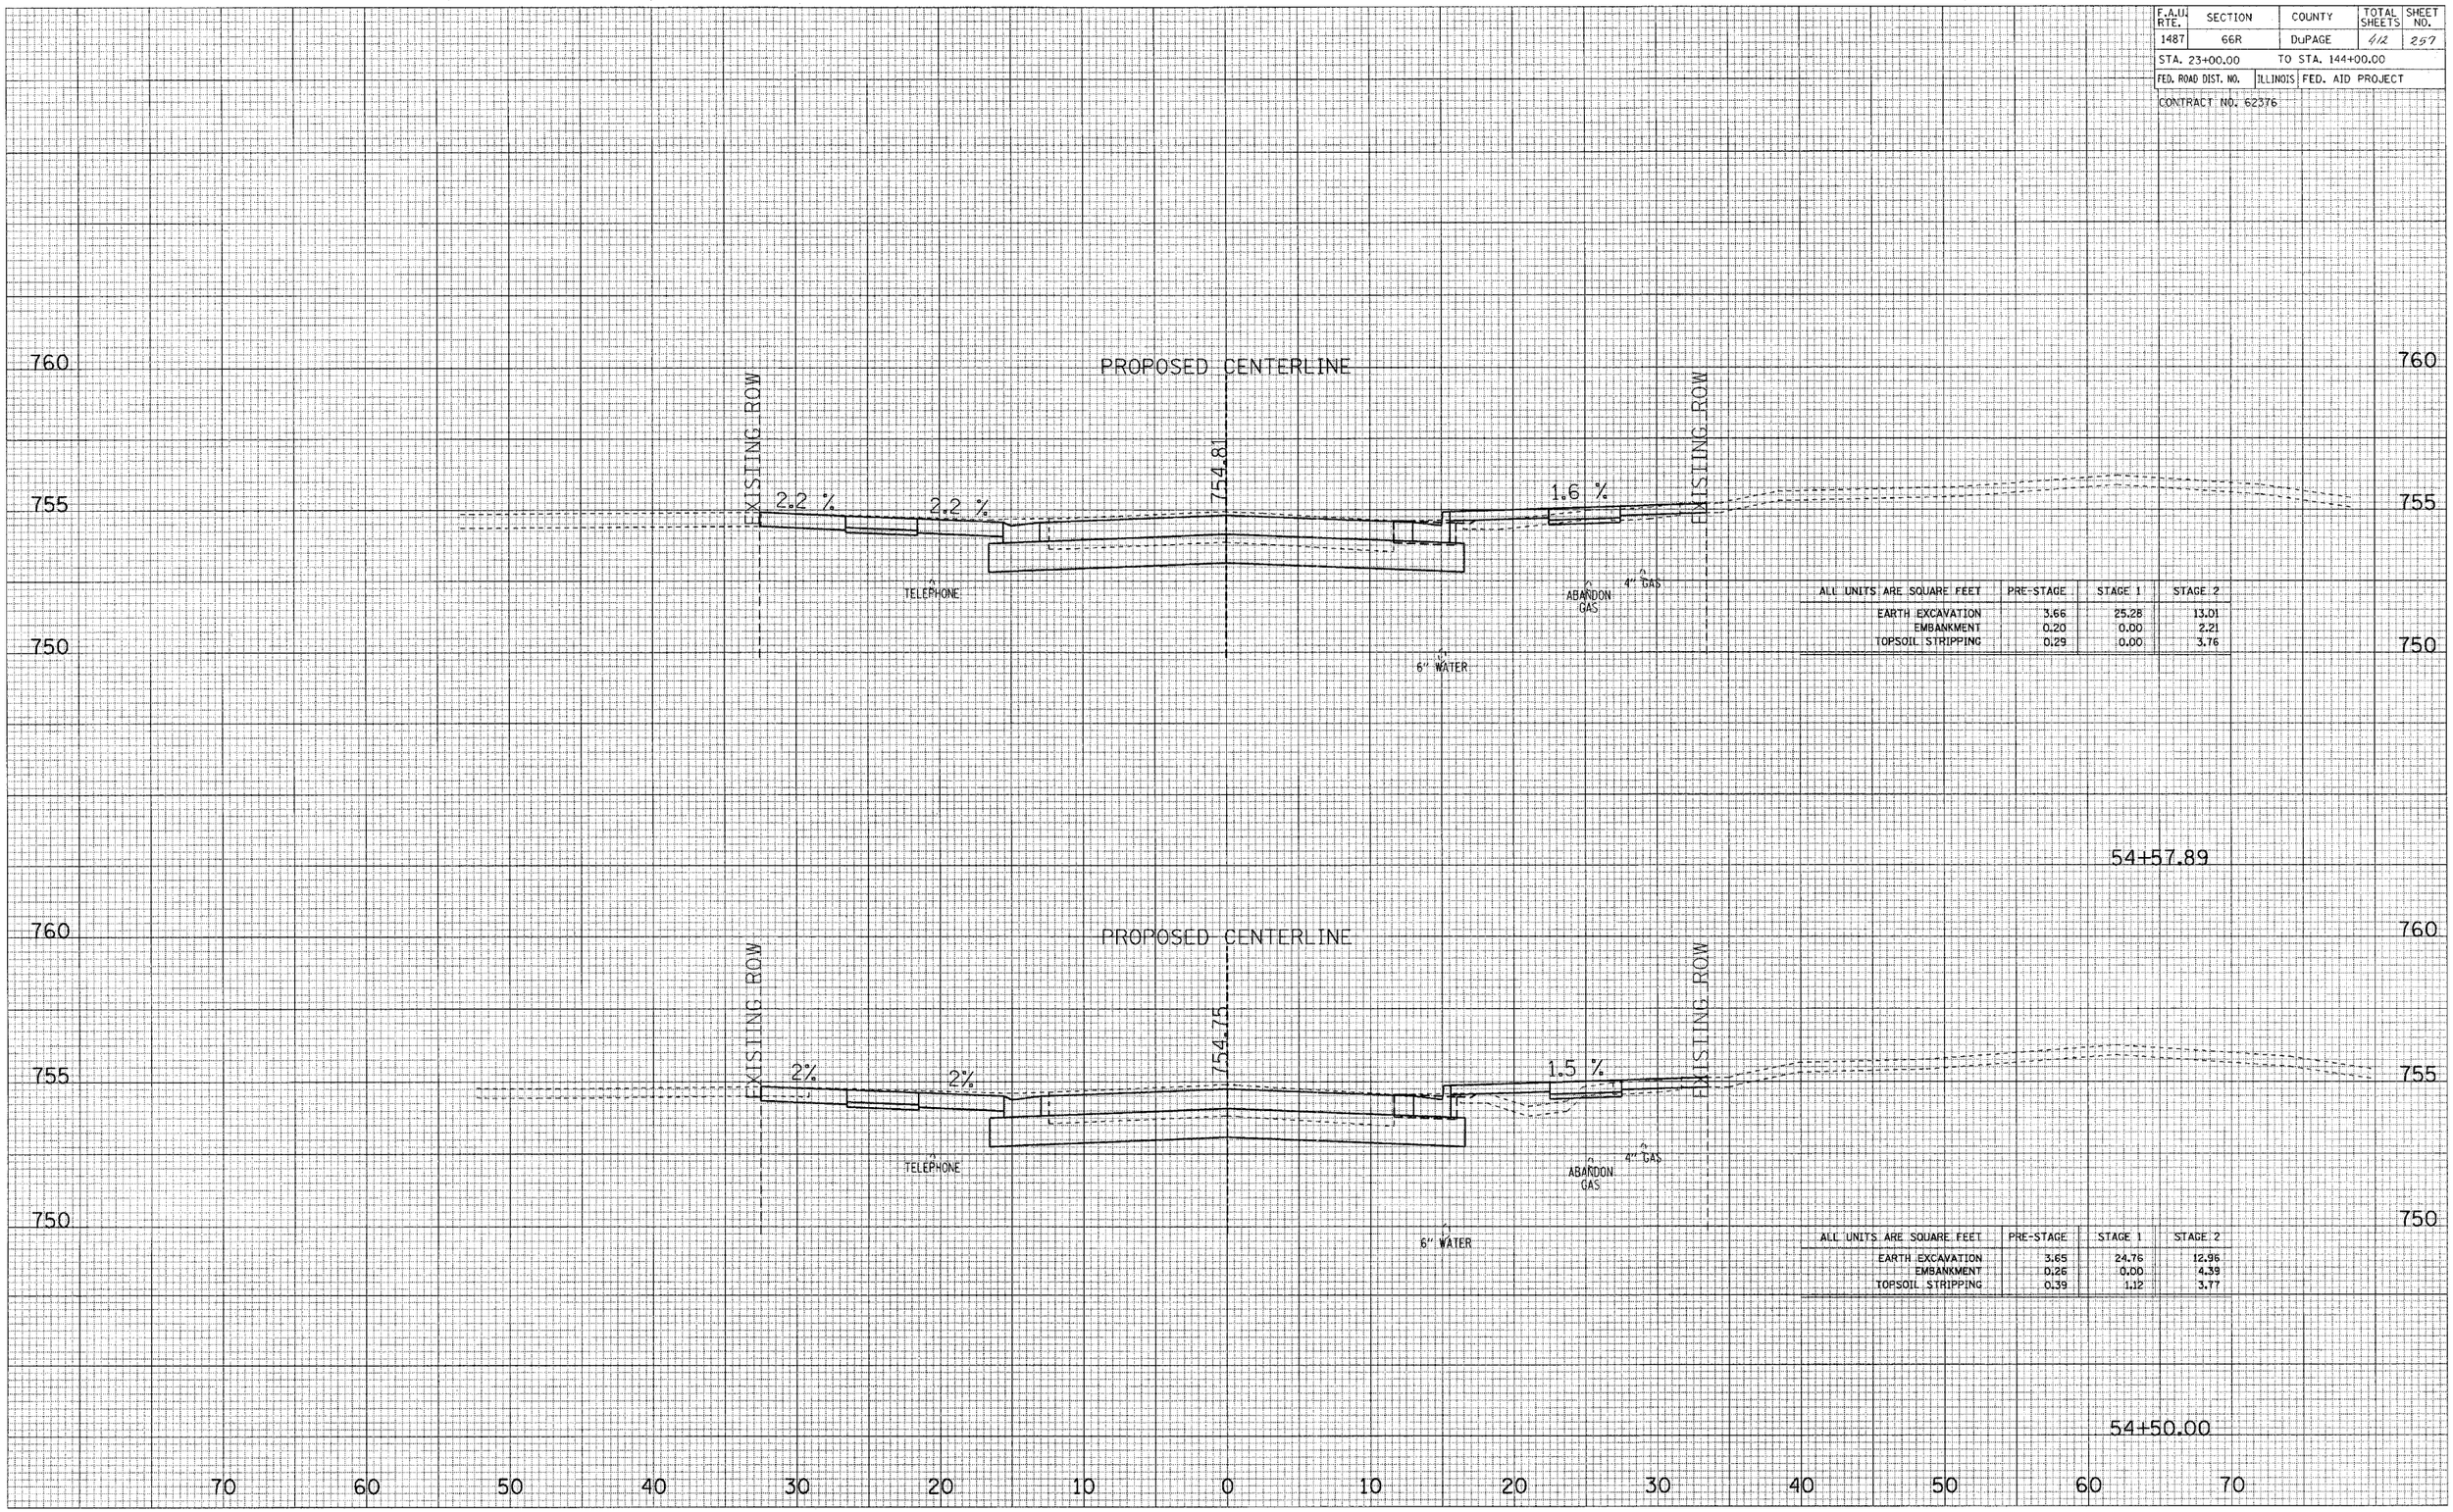

ALL UNITS ARE SQUARE FEET	PRE-STAGE	STAGE 1	STAGE 2
EARTH EXCAVATION	3.66	25.28	13.01
EMBANKMENT	0.20	0.00	2.21
TOPSOIL STRIPPING	0.29	0.00	3.76

ALL UNITS ARE SQUARE FEET	PRE-STAGE	STAGE 1	STAGE 2
EARTH EXCAVATION	3.65	24.76	12.96
EMBANKMENT	0.26	0.00	4.39
TOPSOIL STRIPPING	0.39	1.12	3.77

MAPLE AVENUE CROSS SECTIONS

F.A.U. RTE.	SECTION	COUNTY	TOTAL SHEETS	SHEET NO.
1487	66R	DuPAGE	412	258
STA. 23+00.00		TO STA. 144+00.00		
FED. ROAD DIST. NO.	ILLINOIS	FED. AID PROJECT		
CONTRACT NO. 62376				

SURVEYED
DRAWN
NOTE BOOK
NO.
TEMPLATE
AREAS
AREAS CHECKED

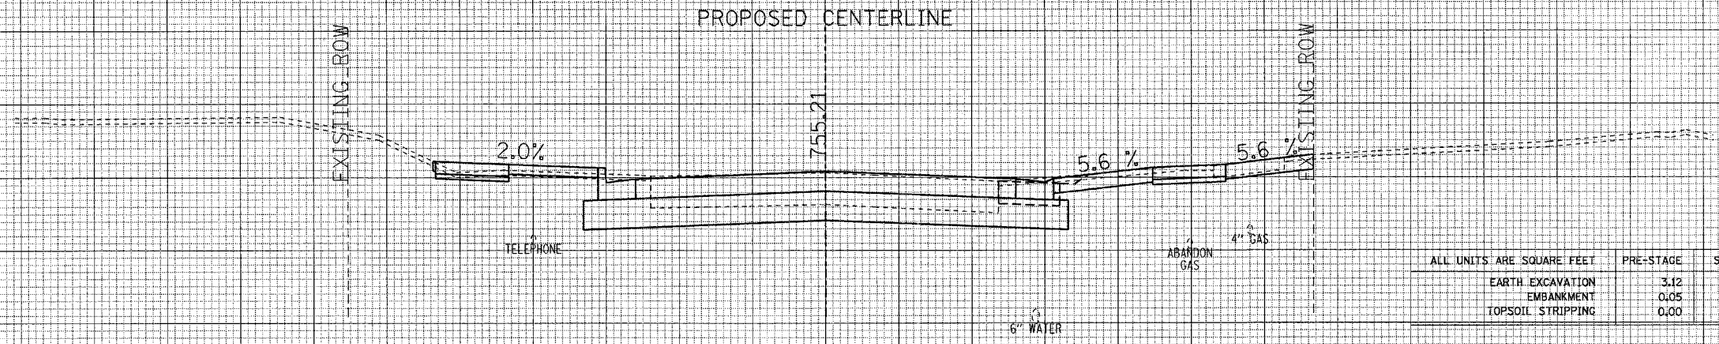

ALL UNITS ARE SQUARE FEET	PRE-STAGE	STAGE 1	STAGE 2
EARTH EXCAVATION	3.12	15.11	15.01
EMBANKMENT	0.05	0.20	0.00
TOPSOIL STRIPPING	0.00	0.00	0.00

55+15.70

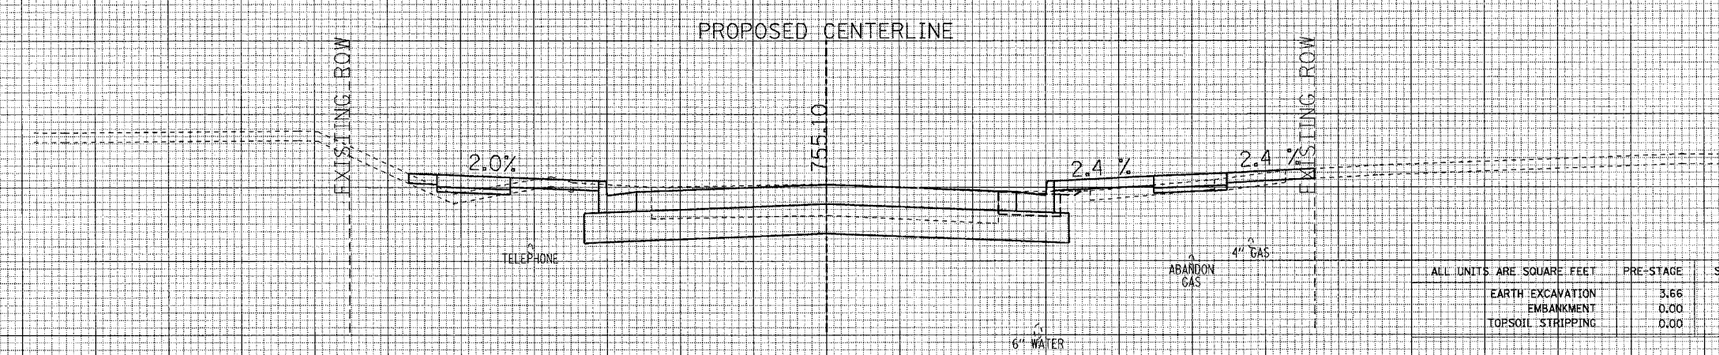

ALL UNITS ARE SQUARE FEET	PRE-STAGE	STAGE 1	STAGE 2
EARTH EXCAVATION	3.66	16.40	11.18
EMBANKMENT	0.00	1.60	2.60
TOPSOIL STRIPPING	0.00	3.75	3.49

55+00.00

70 60 50 40 30 20 10 0 10 20 30 40 50 60 70

MAPLE AVENUE CROSS SECTIONS

F.A.U. RTE.	SECTION	COUNTY	TOTAL SHEETS	SHEET NO.
1487	66R	DuPAGE	412	259
STA. 23+00.00		TO STA. 144+00.00		
FED. ROAD DIST. NO.	ILLINOIS	FED. AID PROJECT		
CONTRACT NO. 62376				

SURVEYED
PLOTTED
SURVEY
NOTE BOOK
TEMPLATE
AREAS
NO.
AREAS CHECKED

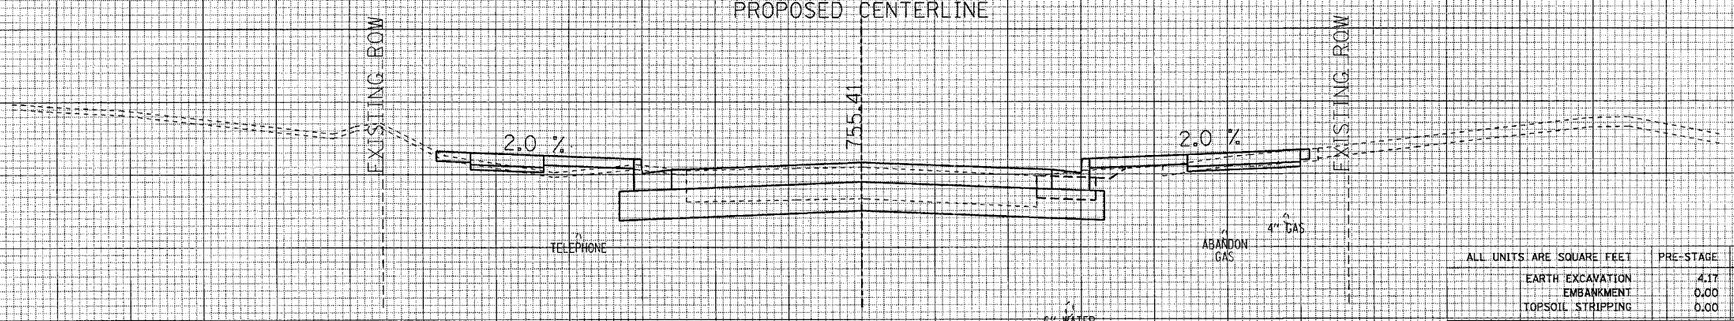

ALL UNITS ARE SQUARE FEET	PRE-STAGE	STAGE 1	STAGE 2
EARTH EXCAVATION	4.17	13.05	8.91
EMBANKMENT	0.00	1.59	1.33
TOPSOIL STRIPPING	0.00	0.00	1.98

55+50.00

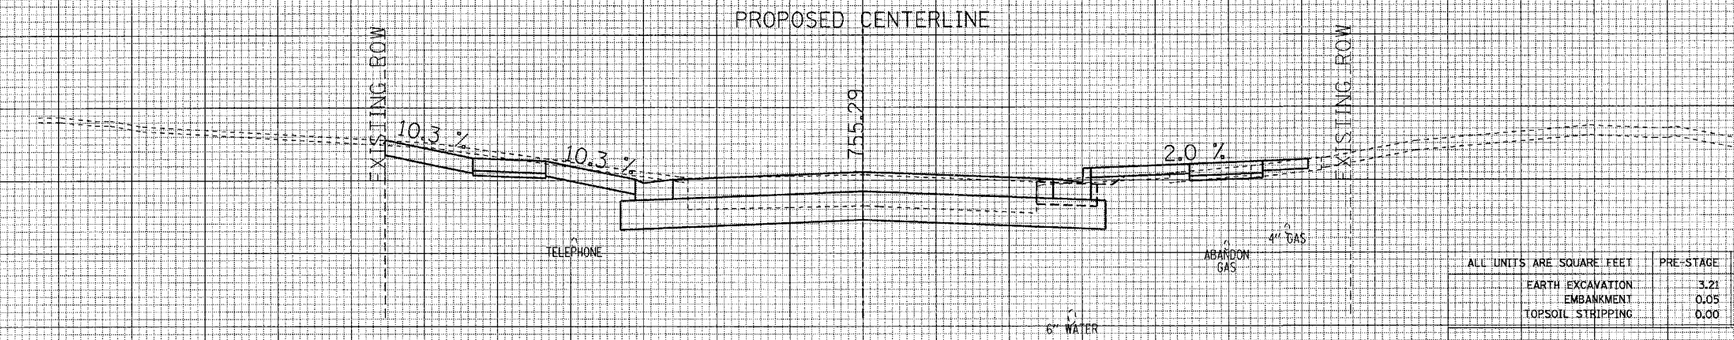

ALL UNITS ARE SQUARE FEET	PRE-STAGE	STAGE 1	STAGE 2
EARTH EXCAVATION	3.21	23.38	9.80
EMBANKMENT	0.05	0.00	2.05
TOPSOIL STRIPPING	0.00	0.00	1.86

55+28.38

70 60 50 40 30 20 10 0 10 20 30 40 50 60 70

MAPLE AVENUE CROSS SECTIONS

F.A.U. RTE.	SECTION	COUNTY	TOTAL SHEETS	SHEET NO.
1487	66R	DUPAGE	412	260
STA. 23+00.00		TO STA. 144+00.00		
FED. ROAD DIST. NO.	ILLINOIS	FED. AID PROJECT		
CONTRACT NO. 62376				

ORIGINAL SURVEY
SURVEYED
PLOTTED
TEMPLATE
AREAS
NOTE BOOK
NO.
AREAS CHECKED

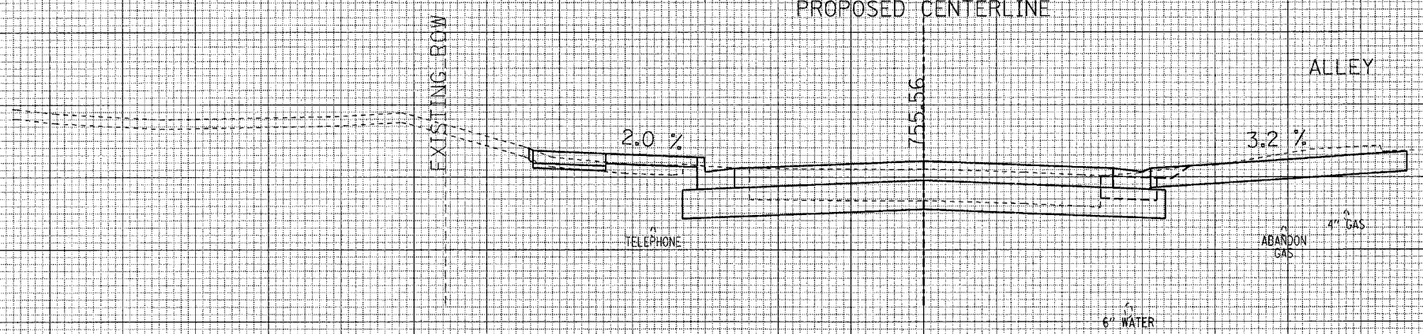

ALL UNITS ARE SQUARE FEET	PRE-STAGE	STAGE 1	STAGE 2
EARTH EXCAVATION	3.95	12.88	20.06
EMBANKMENT	0.00	1.59	0.00
TOPSOIL STRIPPING	0.00	3.52	0.00

55+93.01

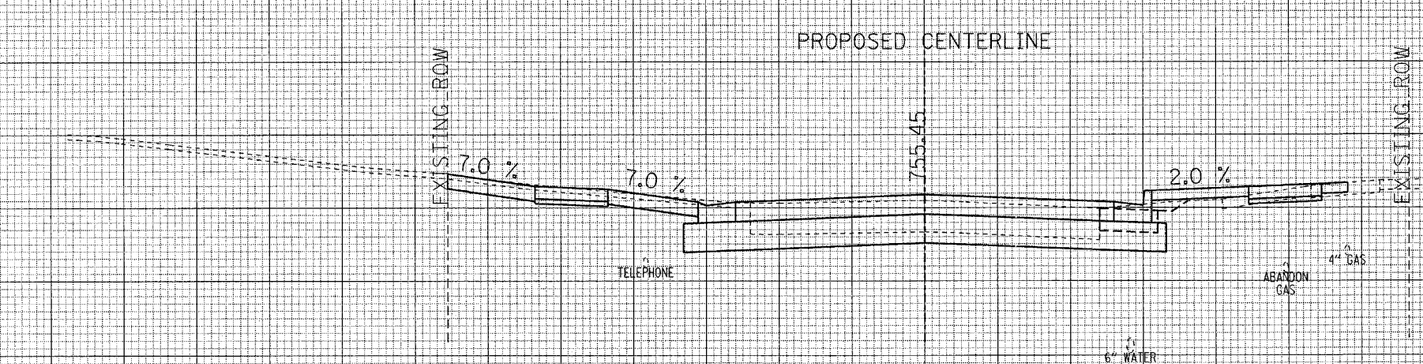

ALL UNITS ARE SQUARE FEET	PRE-STAGE	STAGE 1	STAGE 2
EARTH EXCAVATION	4.06	18.42	8.15
EMBANKMENT	0.00	0.00	2.61
TOPSOIL STRIPPING	0.00	0.00	2.04

55+60.20

70 60 50 40 30 20 10 0 10 20 30 40 50 60 70

MAPLE AVENUE CROSS SECTIONS

F.A.U. RTE.	SECTION	COUNTY	TOTAL SHEETS	SHEET NO.
1487	66R	DuPAGE	412	261
STA. 23+00.00		TO STA. 144+00.00		
FED. ROAD DIST. NO.	ILLINOIS	FED. AID PROJECT		
CONTRACT NO. 62376				

SURVEYED
PLOTTED
NOTE BOOK
NO.
TEMPLATE
AREAS
AREAS CHECKED

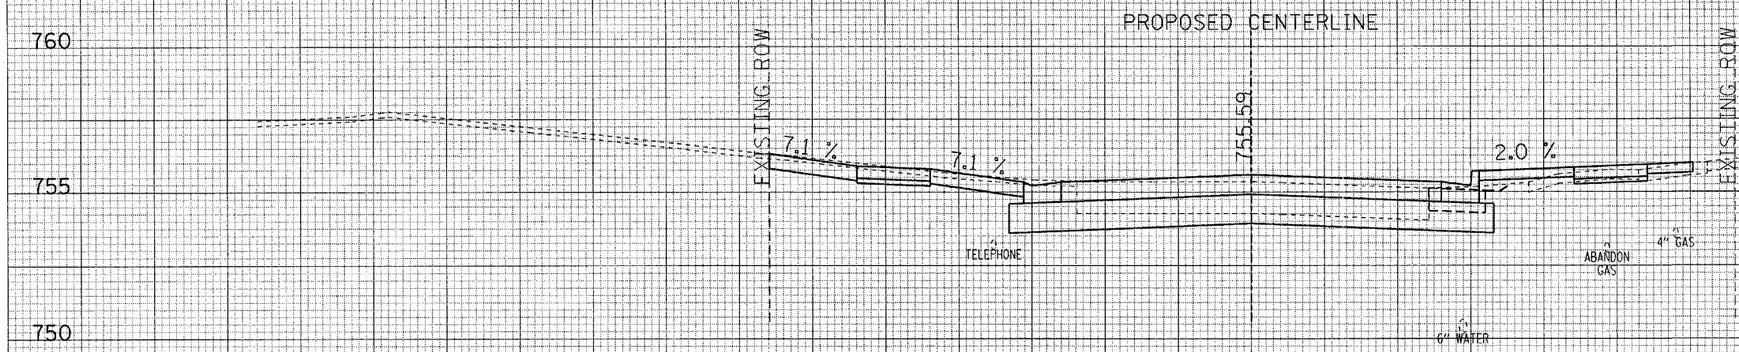

ALL UNITS ARE SQUARE FEET	PRE-STAGE	STAGE 1	STAGE 2
EARTH EXCAVATION	3.52	19.10	7.91
EMBANKMENT	0.00	0.00	2.64
TOPSOIL STRIPPING	0.00	0.00	2.50

56+45.77

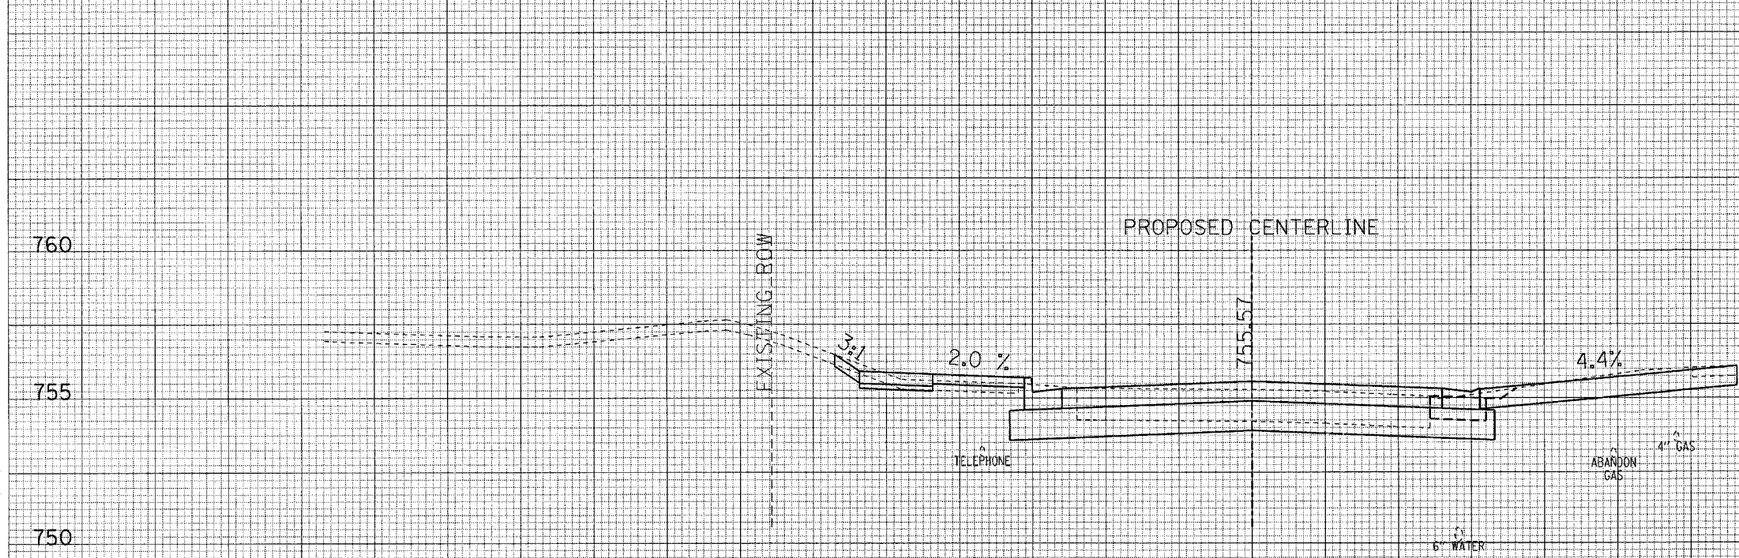

ALL UNITS ARE SQUARE FEET	PRE-STAGE	STAGE 1	STAGE 2
EARTH EXCAVATION	3.46	14.06	17.68
EMBANKMENT	0.00	1.23	0.00
TOPSOIL STRIPPING	0.00	4.18	1.01

56+00.00

MAPLE AVENUE CROSS SECTIONS

F.A.U. RTE.	SECTION	COUNTY	TOTAL SHEETS	SHEET NO.
1487	66R	DuPAGE	412	262
STA. 23+00.00		TO STA. 144+00.00		
FED. ROAD DIST. NO.	ILLINOIS	FED. AID PROJECT		

CONTRACT NO. 62376

SURVEY
NOTE BOOK
NO.
PLOTTED
TEMPLATE
AREAS
AREAS CHECKED

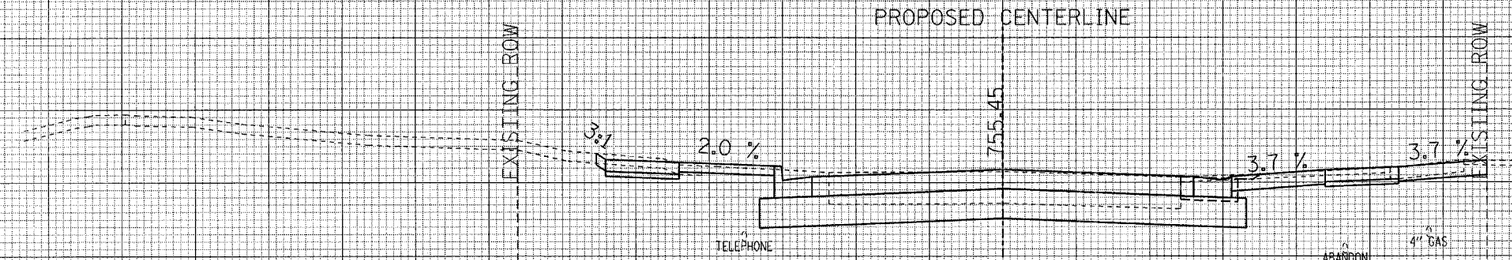

ALL UNITS ARE SQUARE FEET	PRE-STAGE	STAGE 1	STAGE 2
EARTH EXCAVATION	2.63	18.46	15.58
EMBANKMENT	0.05	0.13	0.00
TOPSOIL STRIPPING	0.00	2.39	0.00

56+99.74

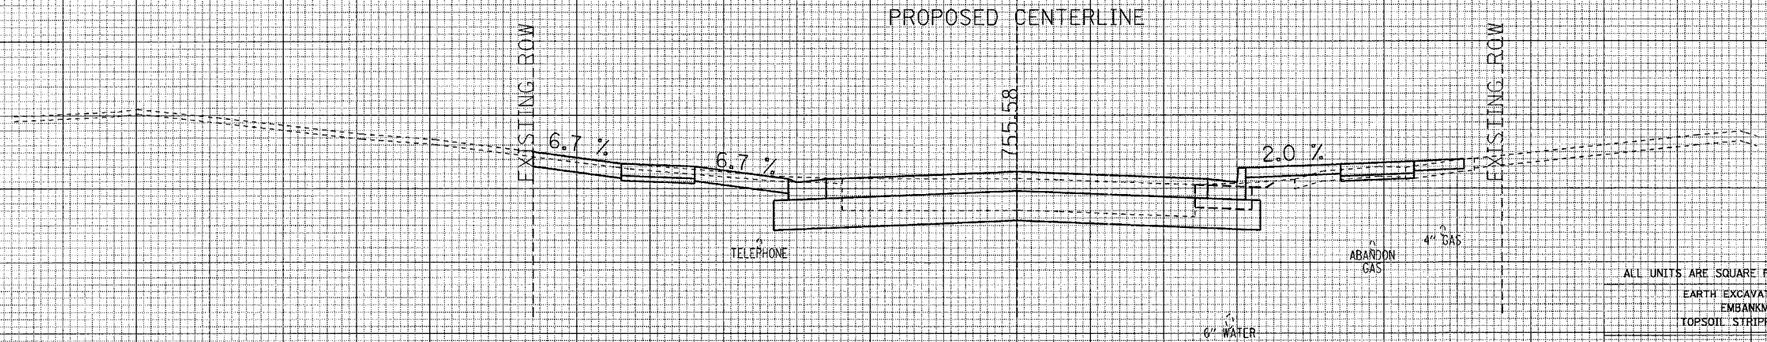

ALL UNITS ARE SQUARE FEET	PRE-STAGE	STAGE 1	STAGE 2
EARTH EXCAVATION	3.51	18.32	8.00
EMBANKMENT	0.00	0.00	2.58
TOPSOIL STRIPPING	0.00	0.00	2.52

56+50.00

70 60 50 40 30 20 10 0 10 20 30 40 50 60 70

MAPLE AVENUE CROSS SECTIONS

F.A.U. RTE.	SECTION	COUNTY	TOTAL SHEETS	SHEET NO.
1487	66R	DuPAGE	412	263
STA. 23+00.00		TO STA. 144+00.00		
FED. ROAD DIST. NO.	ILLINOIS	FED. AID PROJECT		
CONTRACT NO. 62376				

SURVEY NOTE BOOK NO. PLOTTED TEMPLATE AREAS AREAS CHECKED

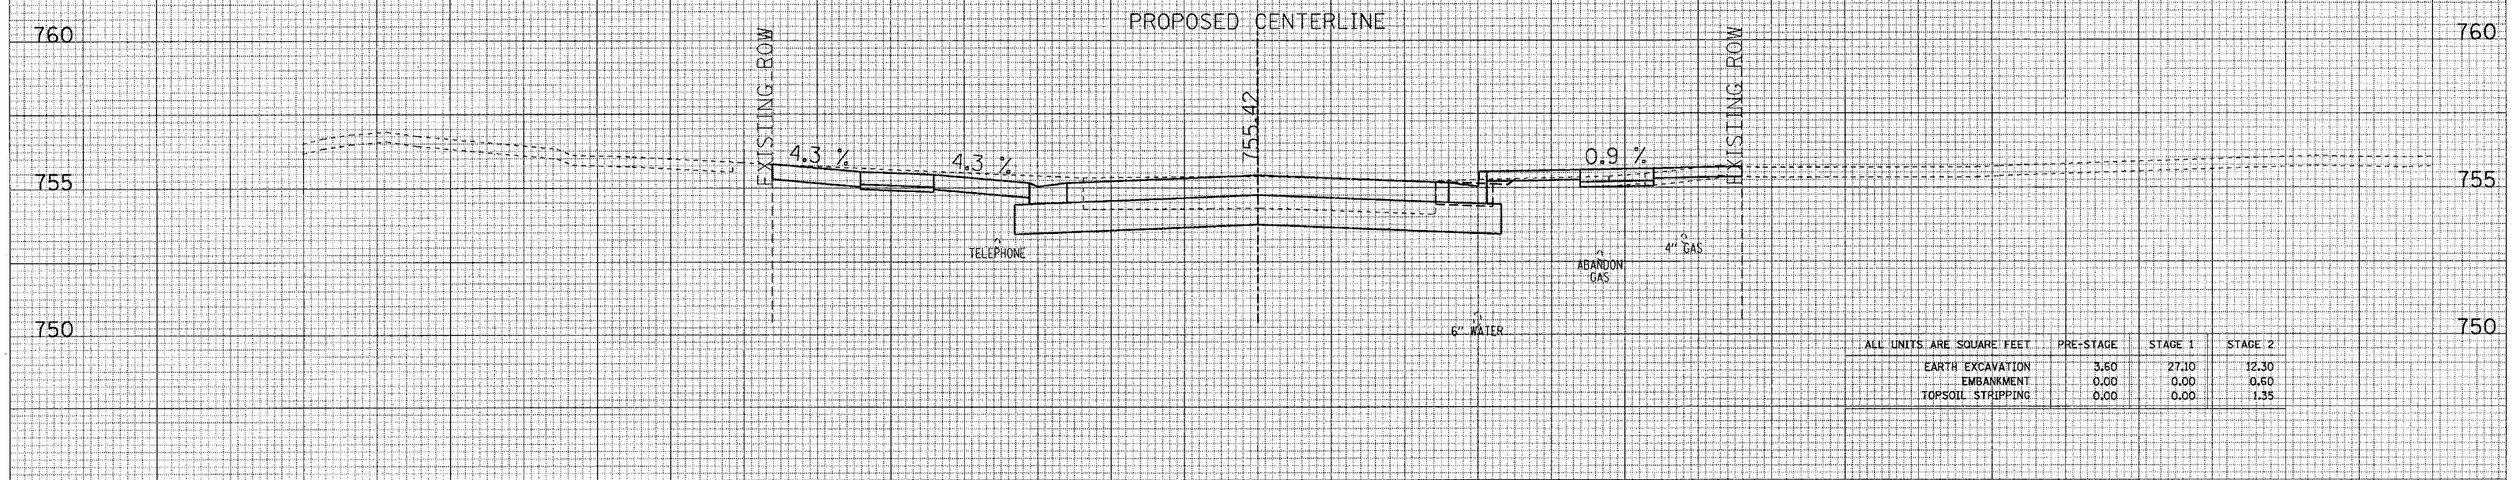

ALL UNITS ARE SQUARE FEET	PRE-STAGE	STAGE 1	STAGE 2
EARTH EXCAVATION	3.60	27.10	12.30
EMBANKMENT	0.00	0.00	0.60
TOPSOIL STRIPPING	0.00	0.00	1.35

57+08.61

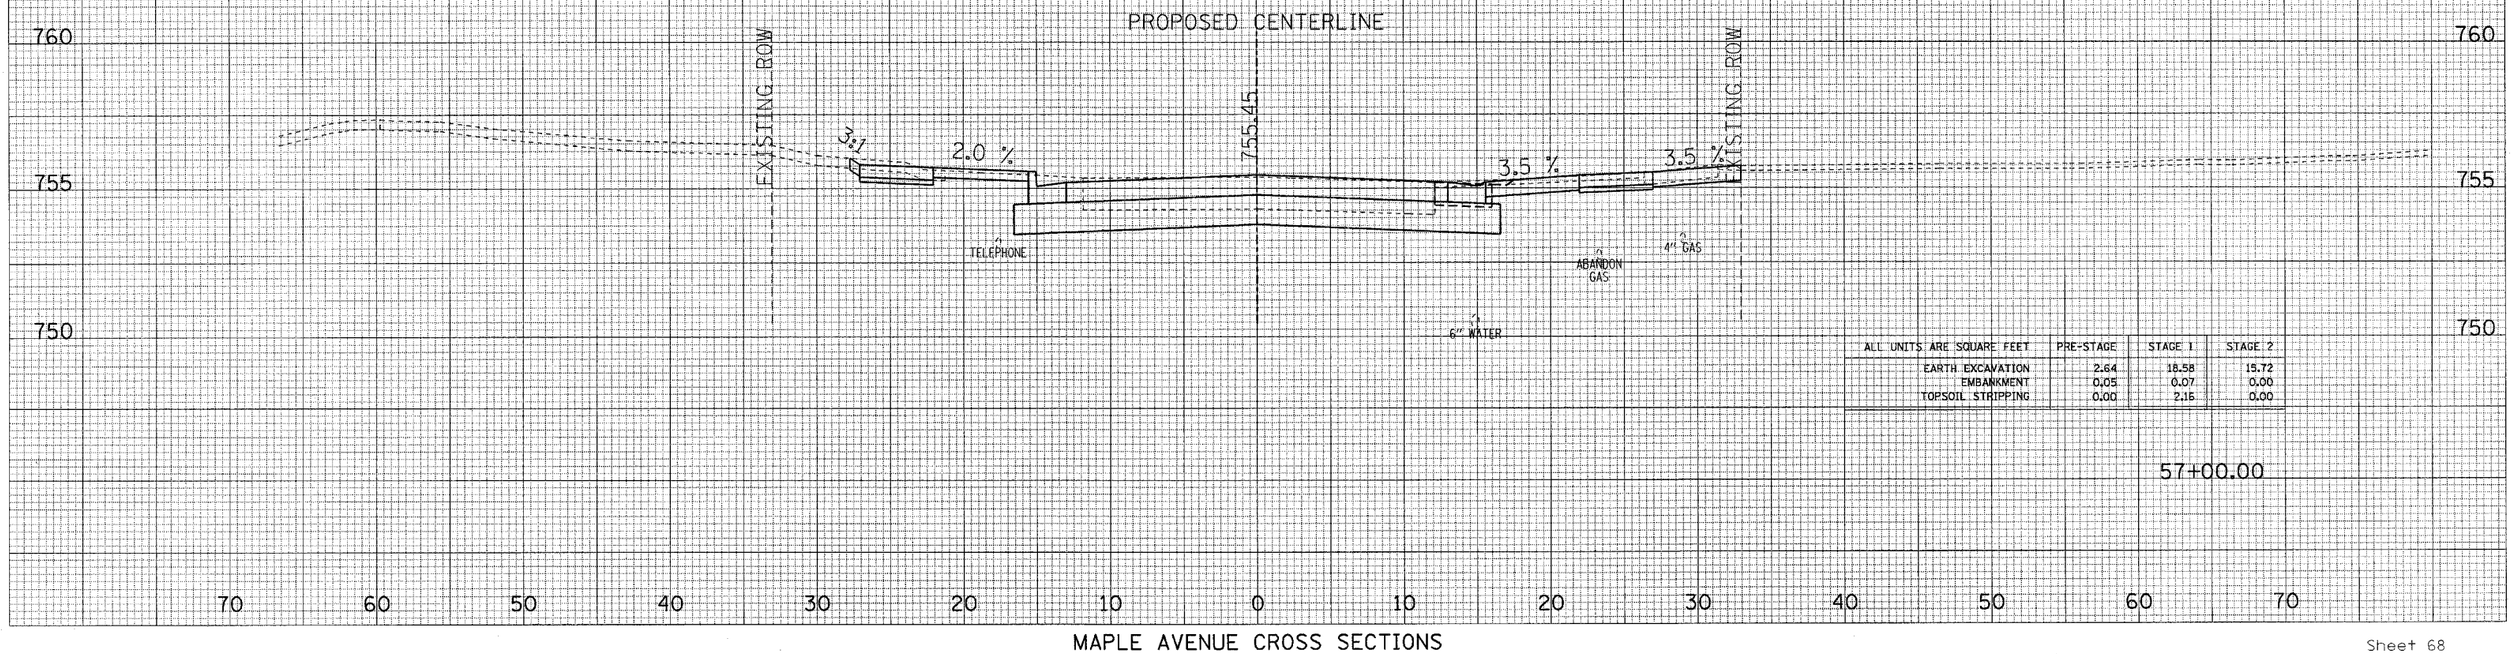

ALL UNITS ARE SQUARE FEET	PRE-STAGE	STAGE 1	STAGE 2
EARTH EXCAVATION	2.64	18.58	15.72
EMBANKMENT	0.05	0.07	0.00
TOPSOIL STRIPPING	0.00	2.16	0.00

57+00.00

70 60 50 40 30 20 10 0 10 20 30 40 50 60 70

MAPLE AVENUE CROSS SECTIONS

F.A.U. RTE.	SECTION	COUNTY	TOTAL SHEETS	SHEET NO.
1487	66R	DuPAGE	42	26
STA. 23+00.00		TO STA. 144+00.00		
FED. ROAD DIST. NO.	ILLINOIS	FED. AID PROJECT		
CONTRACT NO. 62376				

ORIGINAL SURVEY
SURVEYED
PLOTTED
TEMPLATE
NOTE BOOK
AREAS
NO.
AREAS CHECKED

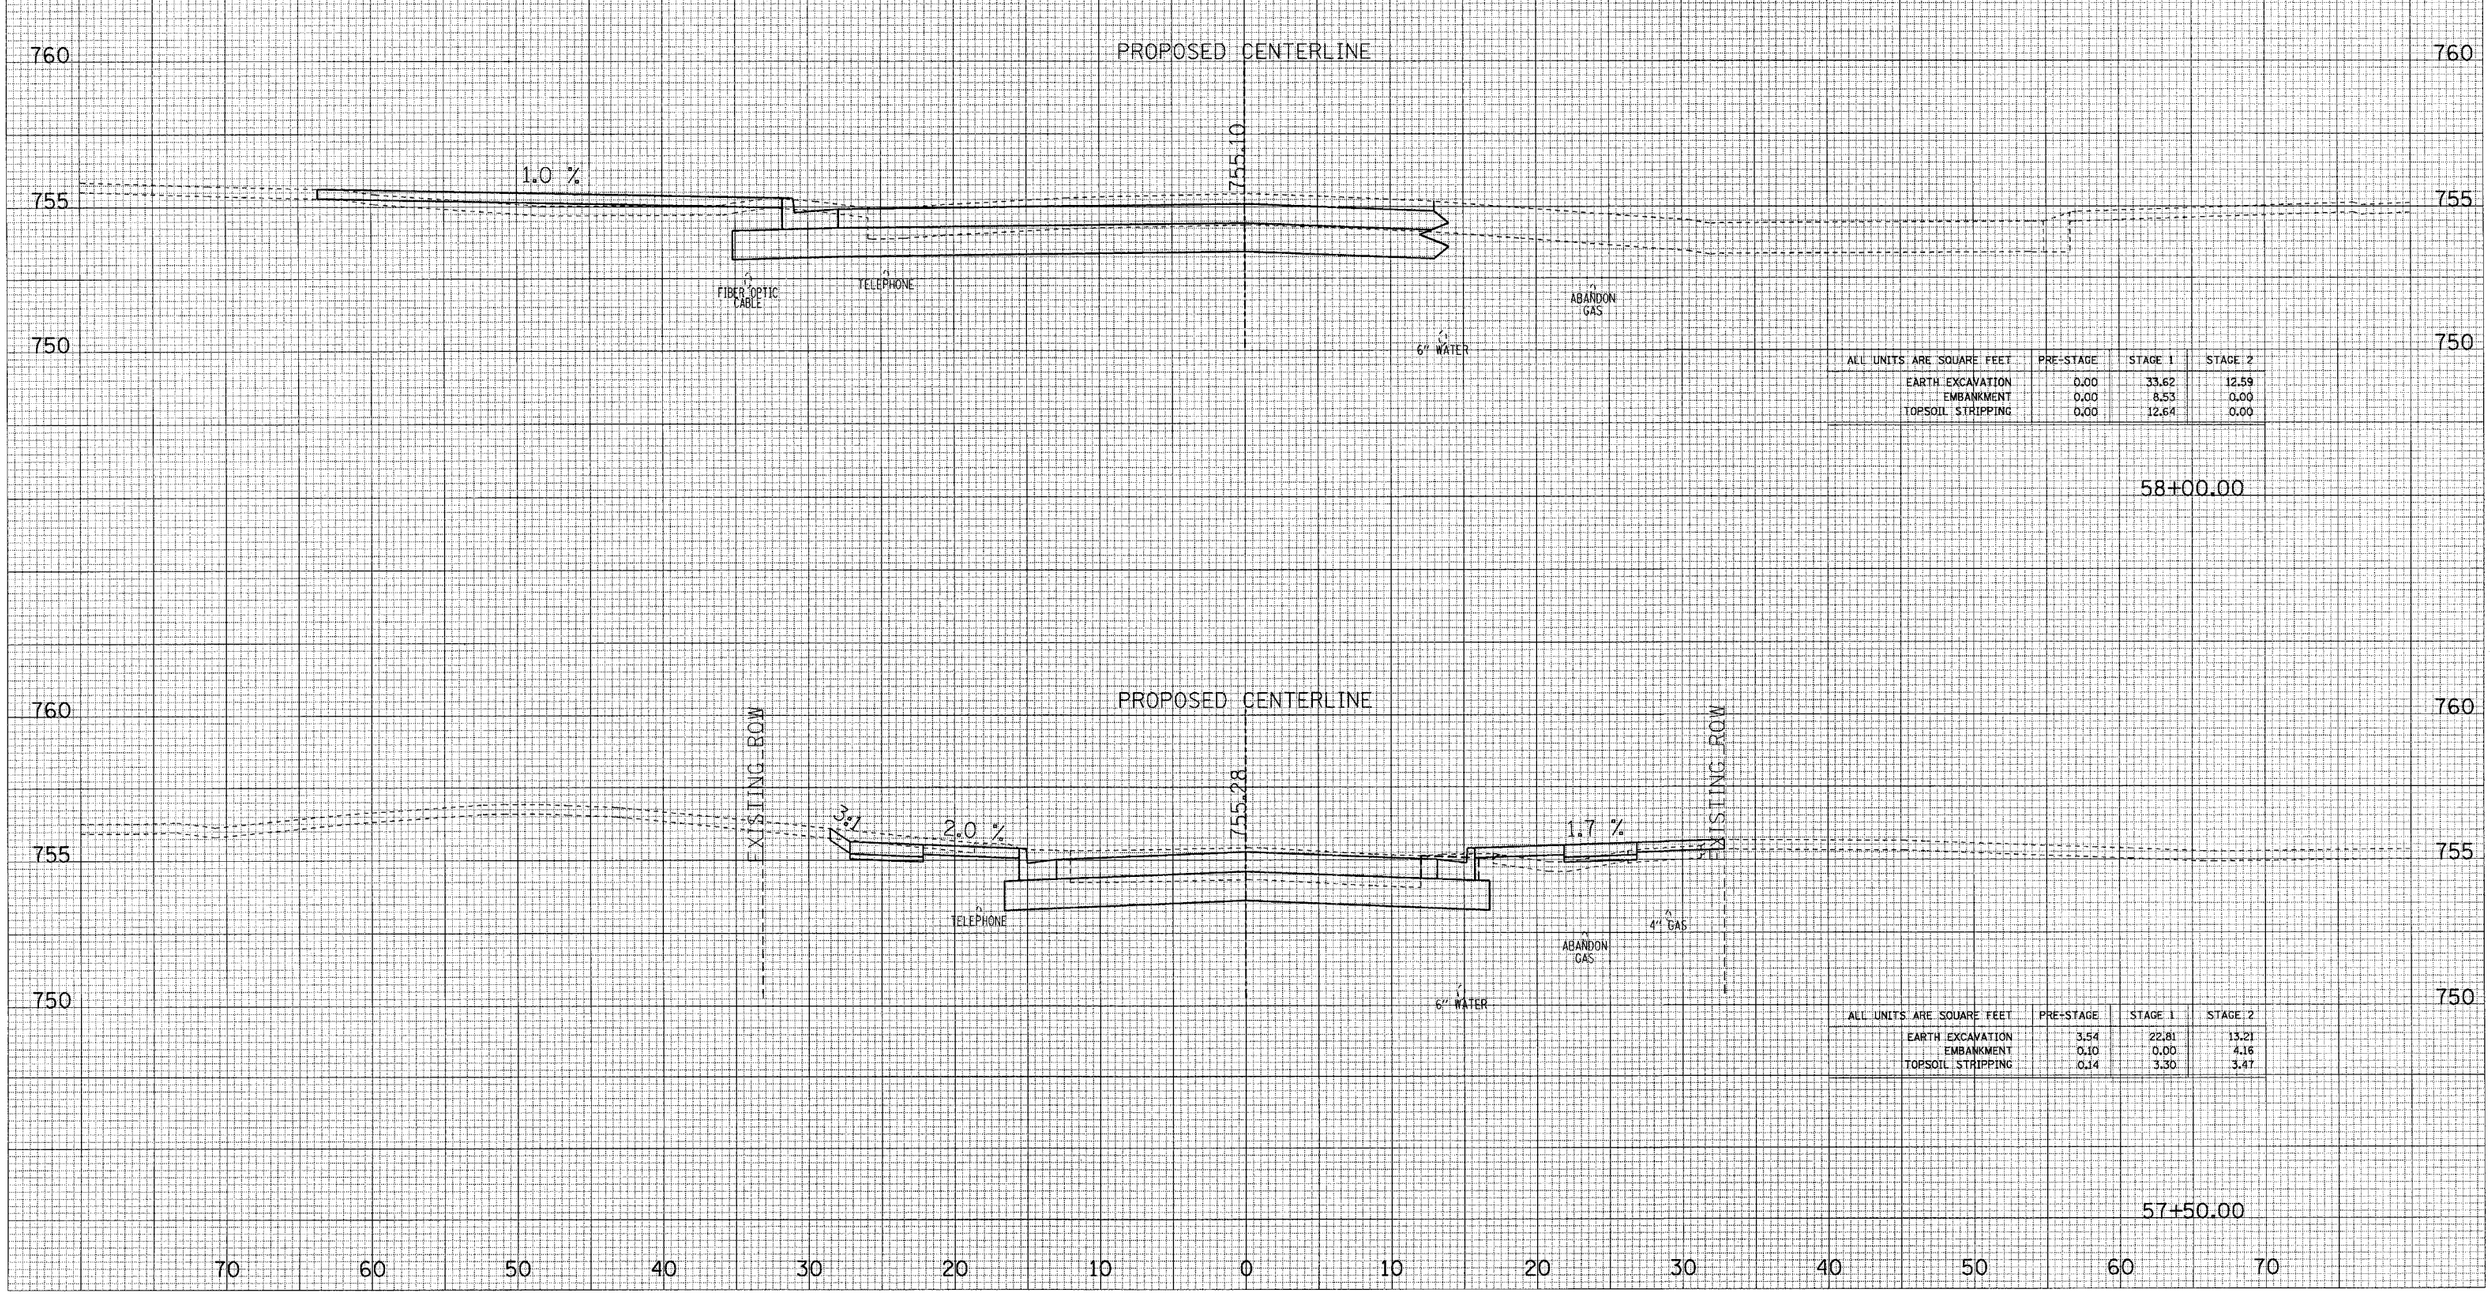

ALL UNITS ARE SQUARE FEET	PRE-STAGE	STAGE 1	STAGE 2
EARTH EXCAVATION	0.00	33.62	12.59
EMBANKMENT	0.00	8.53	0.00
TOPSOIL STRIPPING	0.00	12.64	0.00

58+00.00

ALL UNITS ARE SQUARE FEET	PRE-STAGE	STAGE 1	STAGE 2
EARTH EXCAVATION	3.54	22.81	13.21
EMBANKMENT	0.10	0.00	4.16
TOPSOIL STRIPPING	0.14	3.30	3.47

57+50.00

70 60 50 40 30 20 10 0 10 20 30 40 50 60 70

MAPLE AVENUE CROSS SECTIONS

F.A.U. RTE.	SECTION	COUNTY	TOTAL SHEETS	SHEET NO.
1487	66R	DuPAGE	412	265
STA. 23+00.00		TO STA. 144+00.00		
FED. ROAD DIST. NO.	ILLINOIS	FED. AID PROJECT		
CONTRACT NO. 62376				

SURVEY
NOTE BOOK
NO.
PLOTTED
TEMPLATE
AREAS
AREAS CHECKED

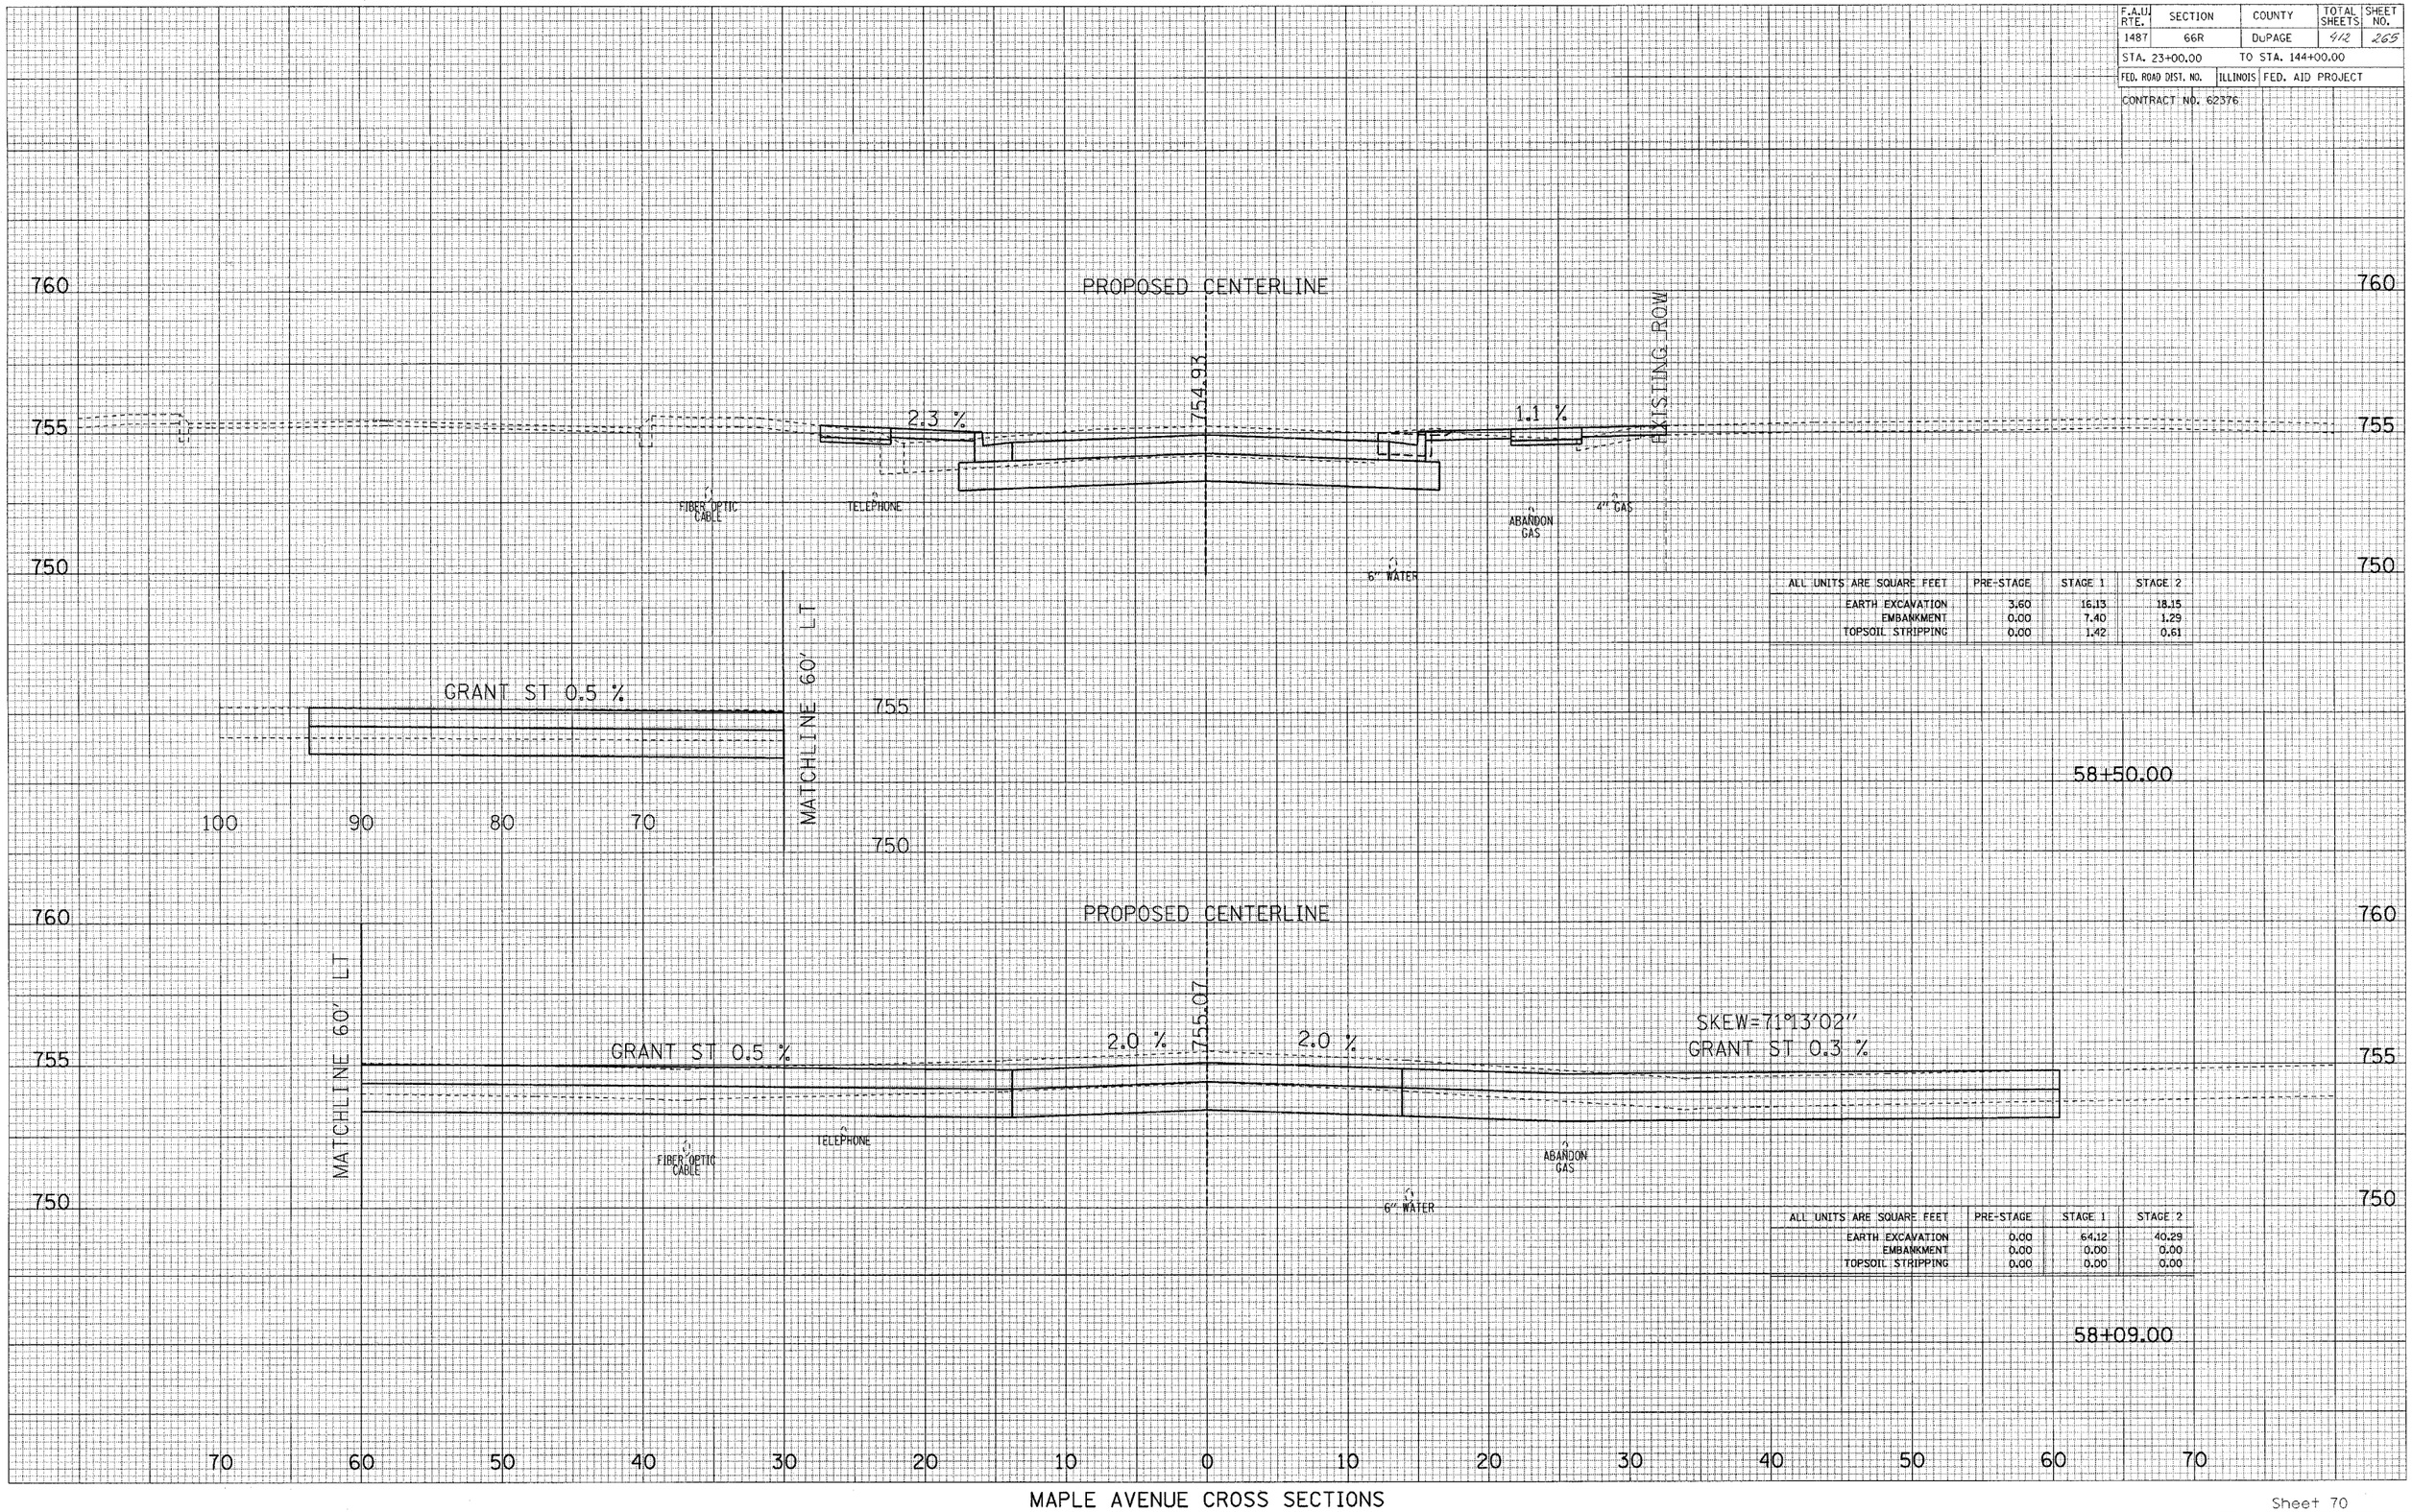

ALL UNITS ARE SQUARE FEET	PRE-STAGE	STAGE 1	STAGE 2
EARTH EXCAVATION	3.60	16.13	18.15
EMBANKMENT	0.00	7.40	1.29
TOPSOIL STRIPPING	0.00	1.42	0.61

ALL UNITS ARE SQUARE FEET	PRE-STAGE	STAGE 1	STAGE 2
EARTH EXCAVATION	0.00	64.12	40.29
EMBANKMENT	0.00	0.00	0.00
TOPSOIL STRIPPING	0.00	0.00	0.00

MAPLE AVENUE CROSS SECTIONS

F.A.U. RTE.	SECTION	COUNTY	TOTAL SHEETS	SHEET NO.
1487	66R	DuPAGE	412	266
STA. 23+00.00		TO STA. 144+00.00		
FED. ROAD DIST. NO.	ILLINOIS	FED. AID PROJECT		

CONTRACT NO. 62376

SURVEYED	
PLOTTED	
NOTE BOOK	TEMPLATE
NO.	AREAS
	AREAS CHECKED

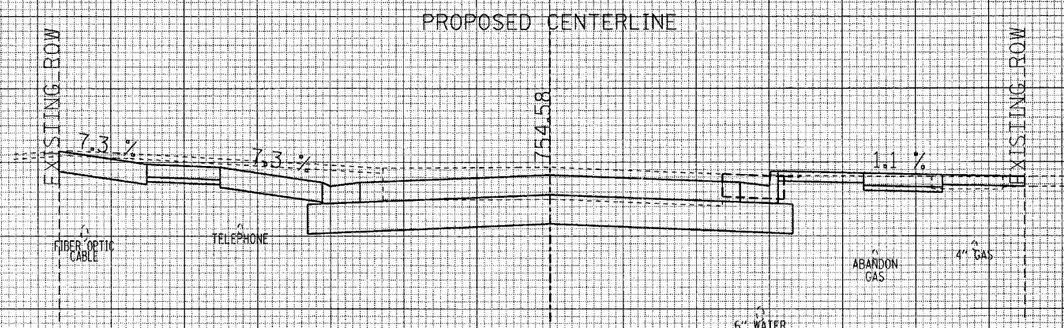

59+50.00

ALL UNITS ARE SQUARE FEET	PRE-STAGE	STAGE 1	STAGE 2
EARTH EXCAVATION	3.35	34.81	19.01
EMBANKMENT	0.00	0.00	0.52
TOPSOIL STRIPPING	0.00	0.00	0.50

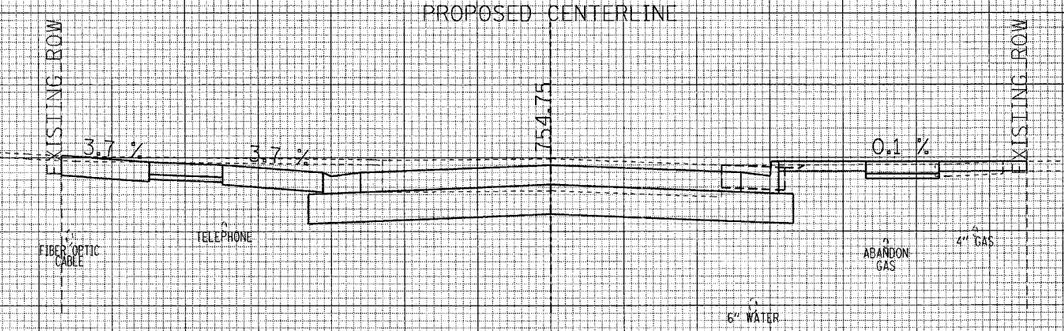

59+00.00

ALL UNITS ARE SQUARE FEET	PRE-STAGE	STAGE 1	STAGE 2
EARTH EXCAVATION	3.62	31.65	18.19
EMBANKMENT	0.00	0.00	0.59
TOPSOIL STRIPPING	0.00	0.00	0.54

70 60 50 40 30 20 10 0 10 20 30 40 50 60 70

MAPLE AVENUE CROSS SECTIONS

F.A.U. RTE.	SECTION	COUNTY	TOTAL SHEETS	SHEET NO.
1487	66R	DuPAGE	442	267
STA. 23+00.00	TO STA. 144+00.00			
FED. ROAD DIST. NO.	ILLINOIS	FED. AID PROJECT		
CONTRACT NO. 62376				

ORIGINAL SURVEY
SURVEYED
PLOTTED
TEMPLATE
NOTE BOOK
AREAS
NO.
AREAS CHECKED

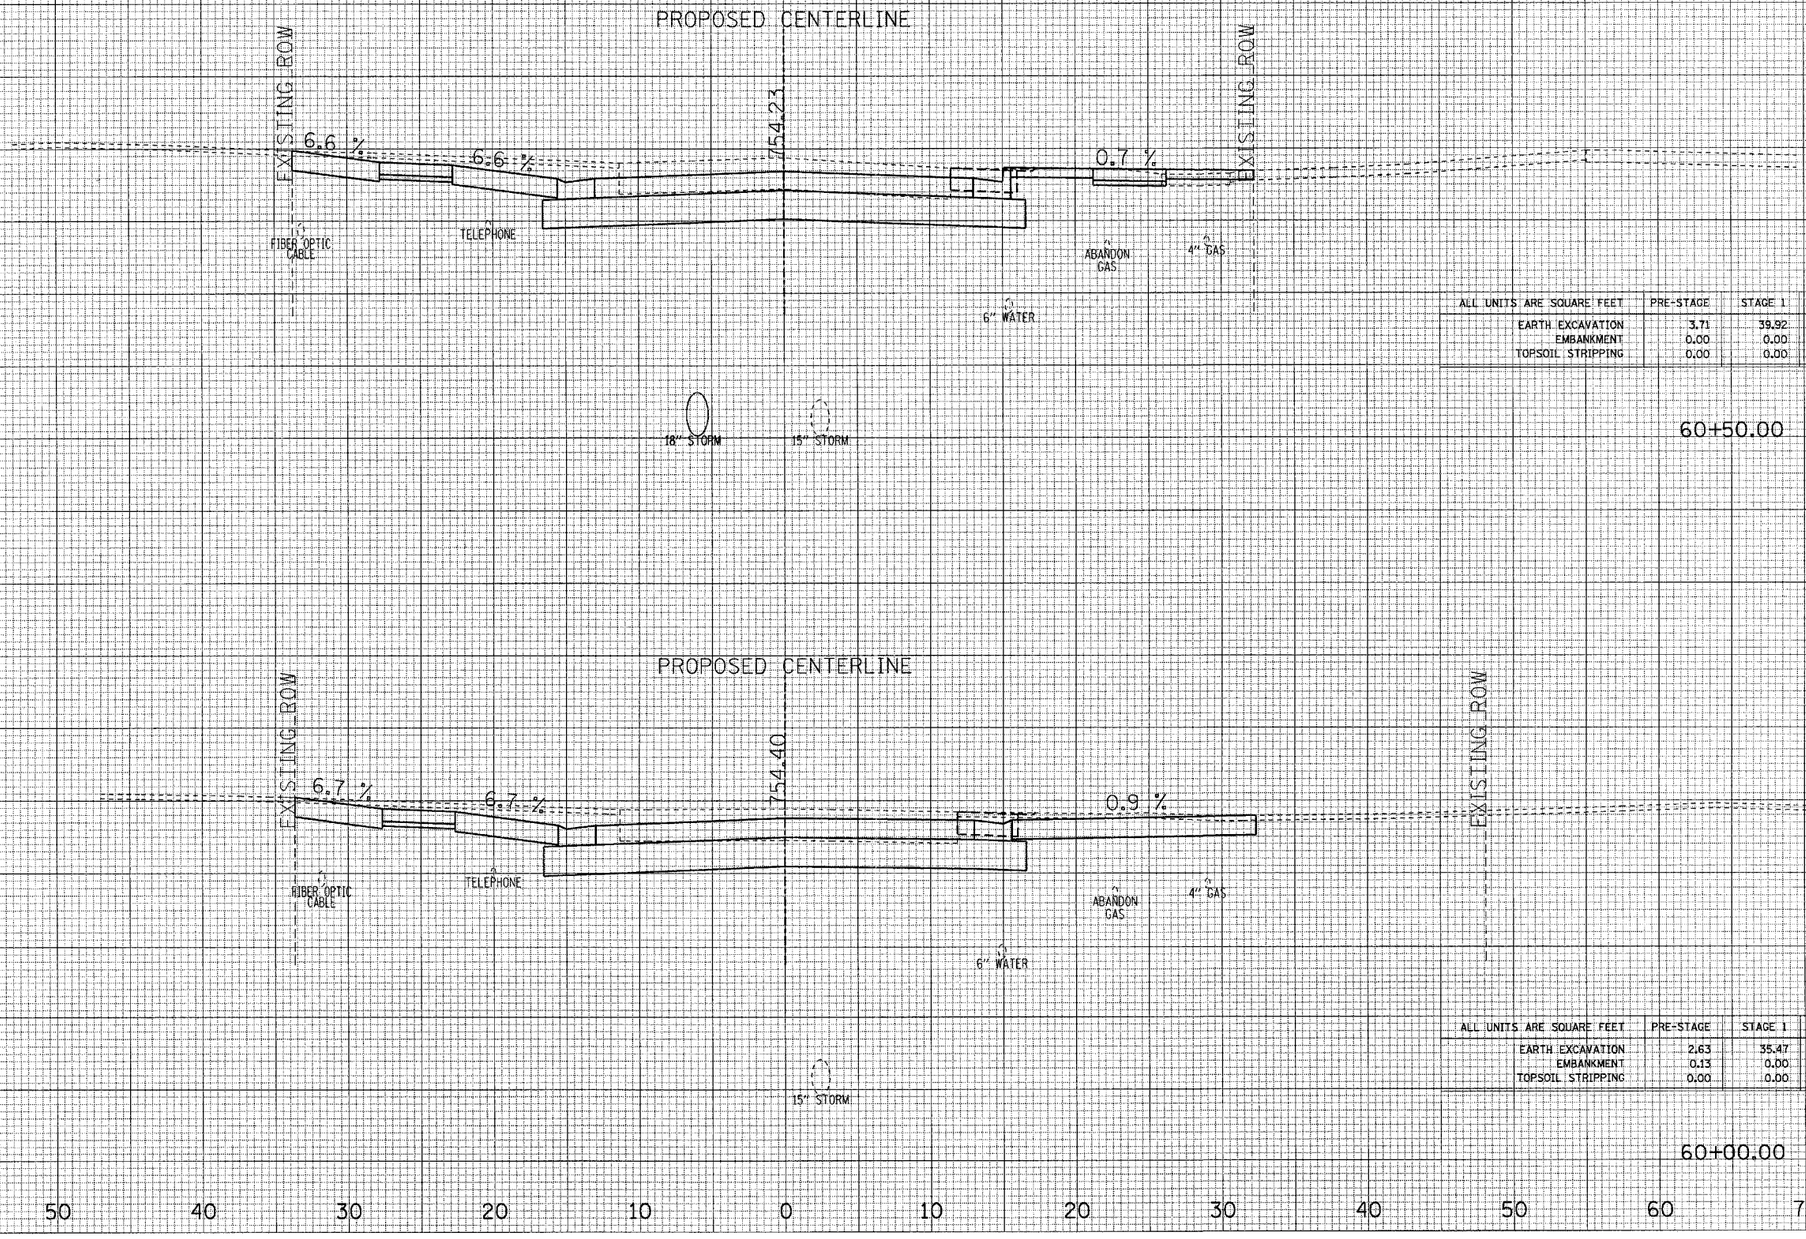

ALL UNITS ARE SQUARE FEET	PRE-STAGE	STAGE 1	STAGE 2
EARTH EXCAVATION	3.71	39.92	21.43
EMBANKMENT	0.00	0.00	1.03
TOPSOIL STRIPPING	0.00	0.00	0.54

ALL UNITS ARE SQUARE FEET	PRE-STAGE	STAGE 1	STAGE 2
EARTH EXCAVATION	2.63	35.47	26.33
EMBANKMENT	0.13	0.00	0.00
TOPSOIL STRIPPING	0.00	0.00	0.00

MAPLE AVENUE CROSS SECTIONS

F.A.U. RTE.	SECTION	COUNTY	TOTAL SHEETS	SHEET NO.
1487	66R	DuPAGE	412	268
STA. 23+00.00		TO STA. 144+00.00		
FED. ROAD DIST. NO.	ILLINOIS	FED. AID PROJECT		
CONTRACT NO. 62376				

SURVEYED
PLOTTED
NOTE BOOK
TEMPLATE
AREAS
NO.
AREAS CHECKED

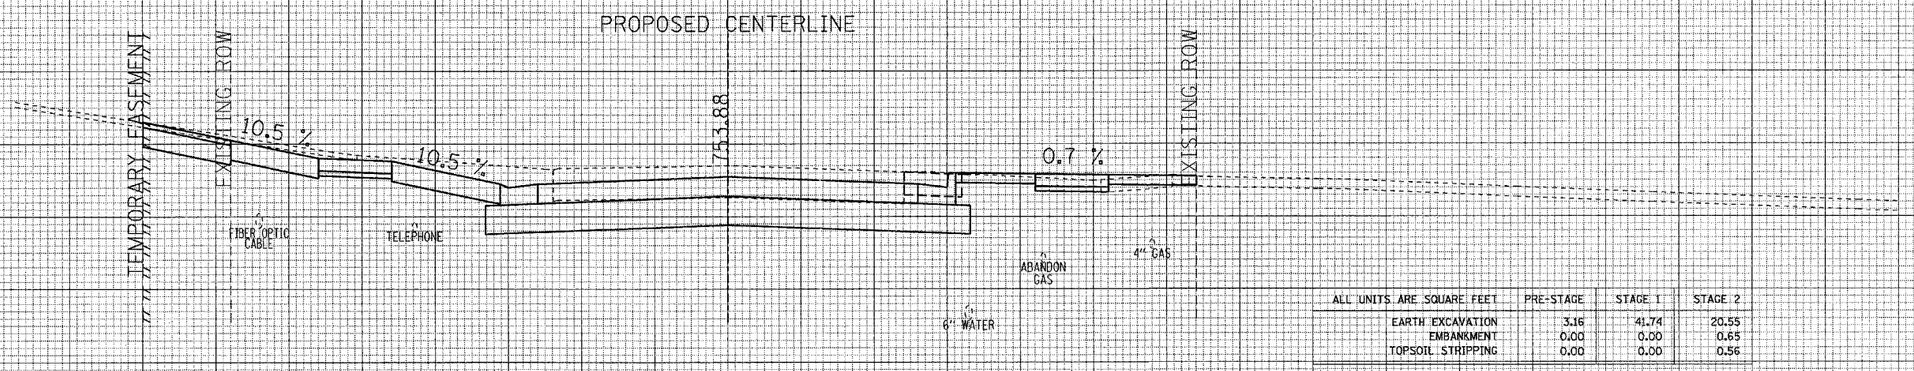

61+50.00

ALL UNITS ARE SQUARE FEET	PRE-STAGE	STAGE 1	STAGE 2
EARTH EXCAVATION	3.16	41.74	20.55
EMBANKMENT	0.00	0.00	0.65
TOPSOIL STRIPPING	0.00	0.00	0.56

61+00.00

ALL UNITS ARE SQUARE FEET	PRE-STAGE	STAGE 1	STAGE 2
EARTH EXCAVATION	3.51	42.49	20.30
EMBANKMENT	0.00	0.00	0.61
TOPSOIL STRIPPING	0.00	0.00	0.55

MAPLE AVENUE CROSS SECTIONS

F.A.U. RTE.	SECTION	COUNTY	TOTAL SHEETS	SHEET NO.
1487	66R	DuPAGE	512	269
STA. 23+00.00		TO STA. 144+00.00		
FED. ROAD DIST. NO.	ILLINOIS	FED. AID PROJECT		
CONTRACT NO. 62376				

SURVEY NOTE BOOK NO. PLOTTED TEMPLATE AREAS AREAS CHECKED

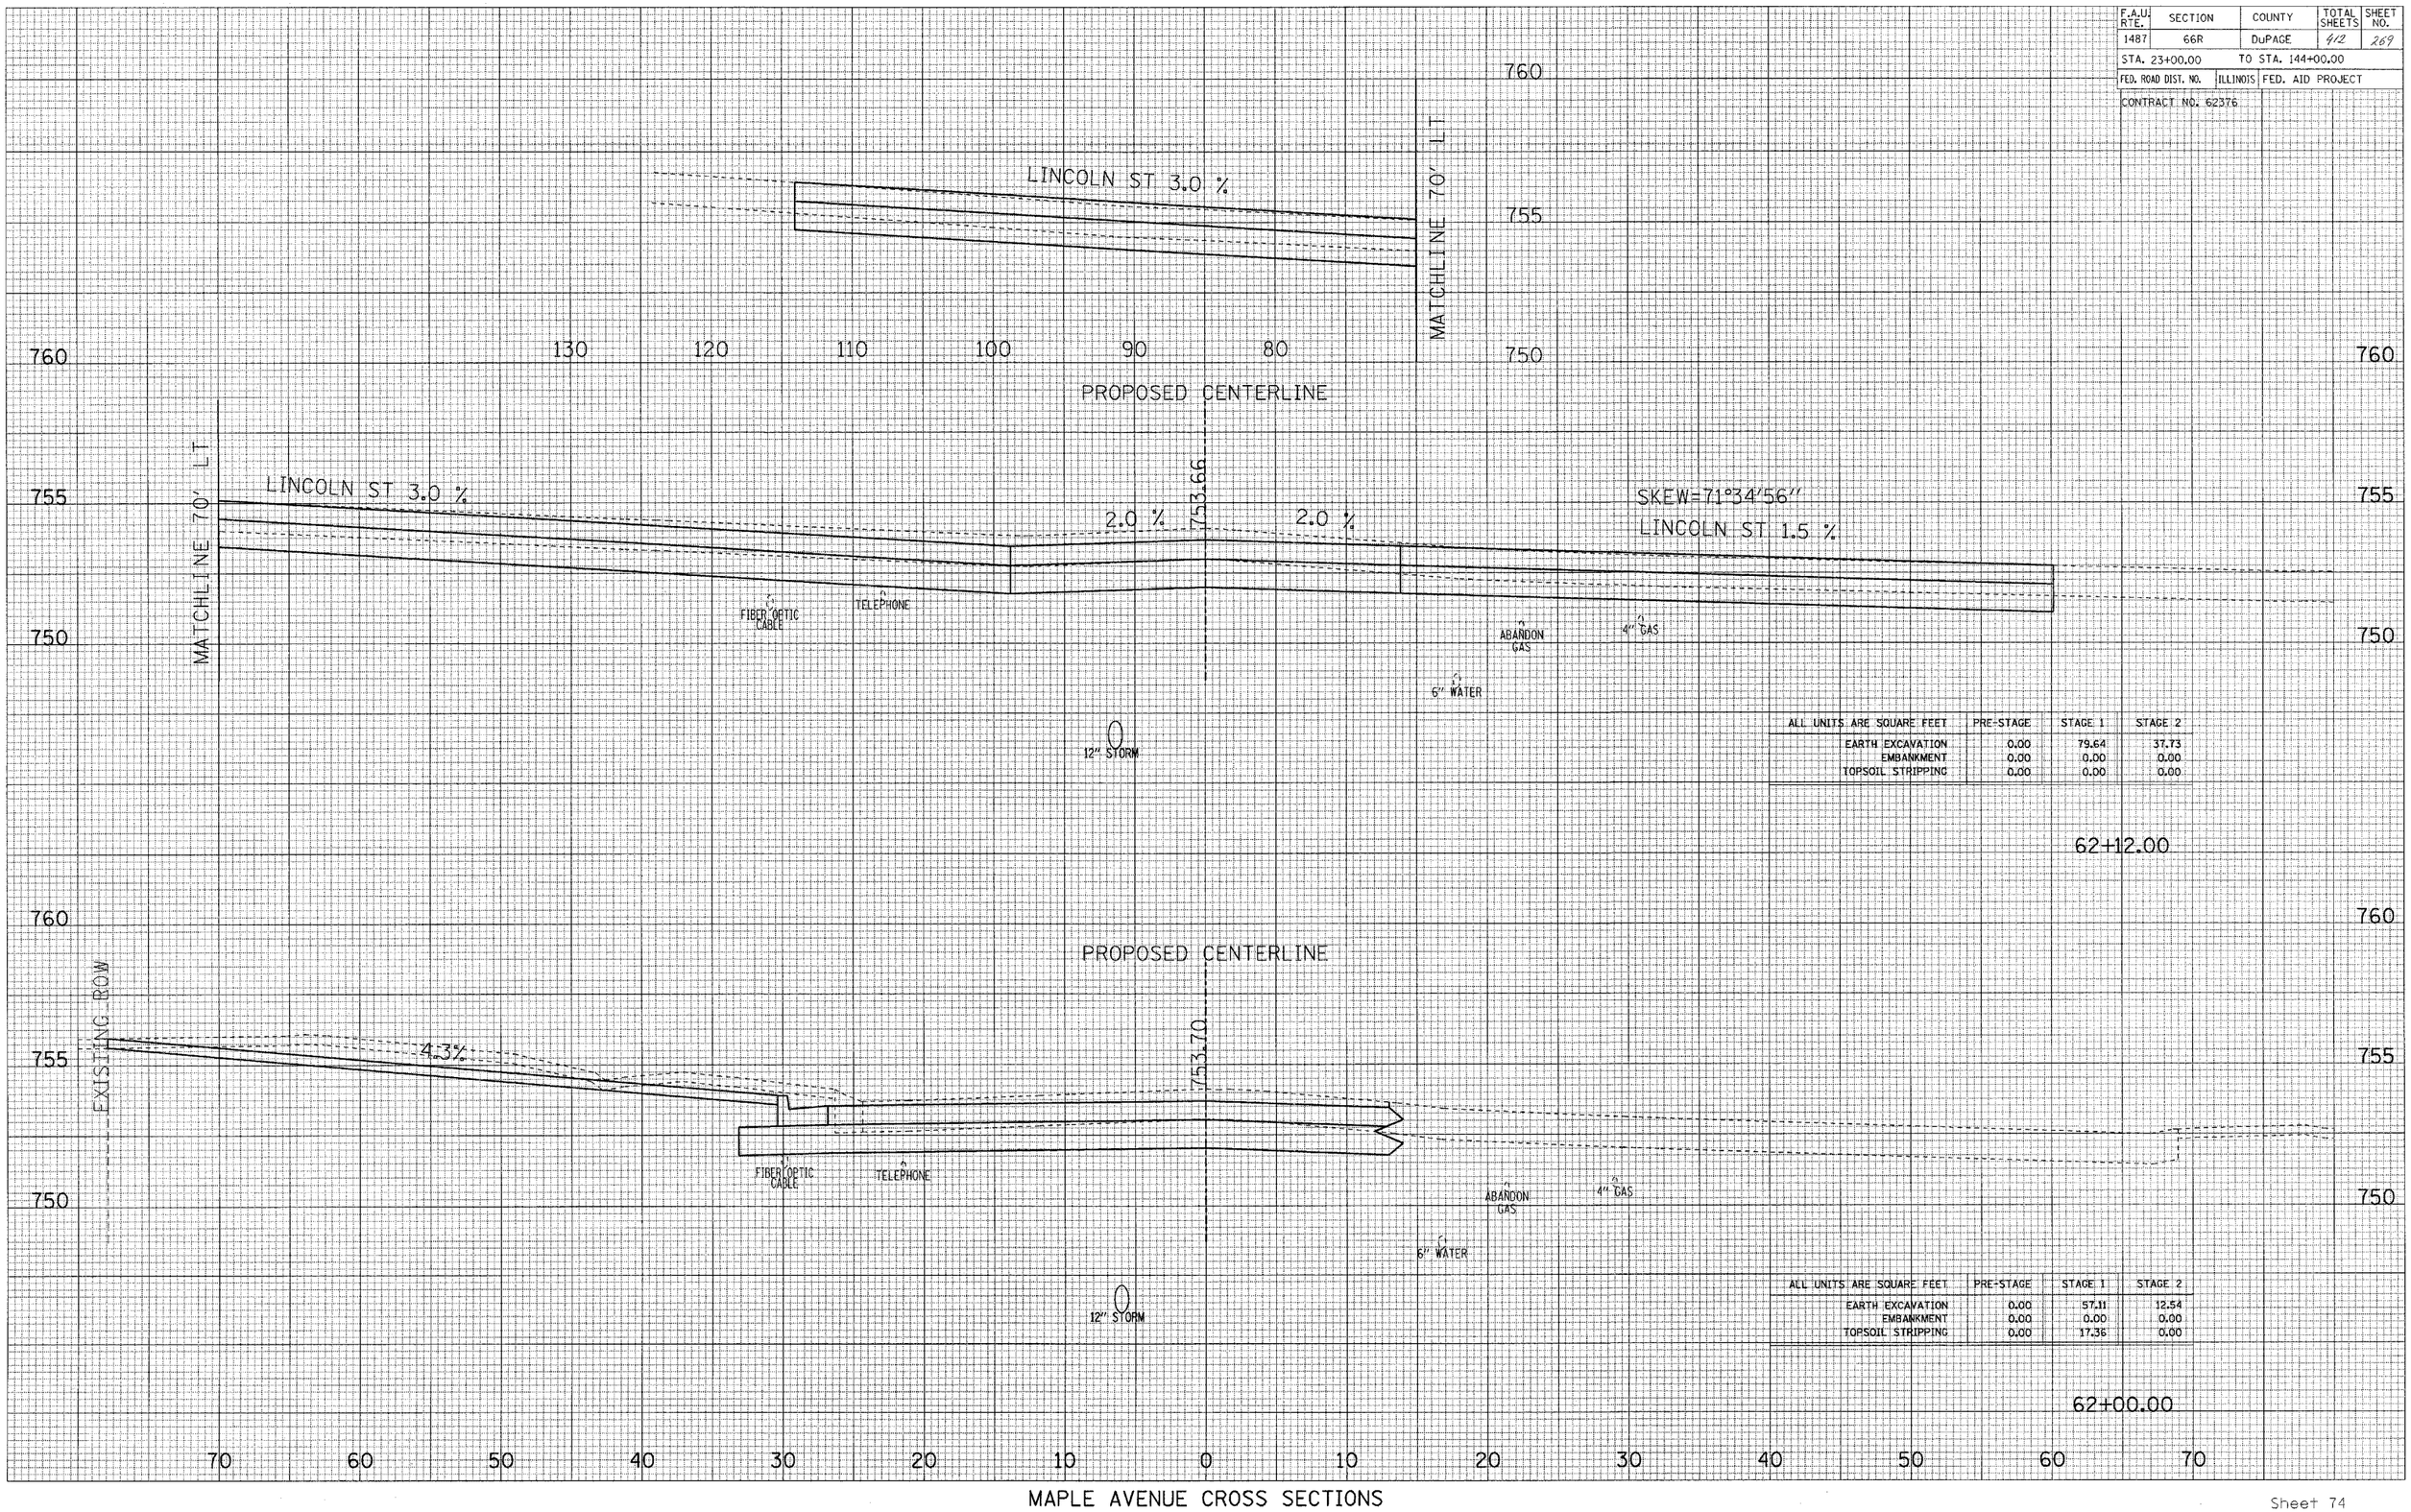

ALL UNITS ARE SQUARE FEET	PRE-STAGE	STAGE 1	STAGE 2
EARTH EXCAVATION	0.00	79.64	37.73
EMBANKMENT	0.00	0.00	0.00
TOPSOIL STRIPPING	0.00	0.00	0.00

62+12.00

ALL UNITS ARE SQUARE FEET	PRE-STAGE	STAGE 1	STAGE 2
EARTH EXCAVATION	0.00	57.11	12.54
EMBANKMENT	0.00	0.00	0.00
TOPSOIL STRIPPING	0.00	17.36	0.00

62+00.00

MAPLE AVENUE CROSS SECTIONS

F.A.U. RTE.	SECTION	COUNTY	TOTAL SHEETS	SHEET NO.
1487	66R	DuPAGE	412	270
STA. 23+00.00		TO STA. 144+00.00		
FED. ROAD DIST. NO.	ILLINOIS	FED. AID PROJECT		

CONTRACT NO. 62376

SURVEYED
PLOTTED
NOTE BOOK
NO.
TEMPLATE
AREAS
AREAS CHECKED

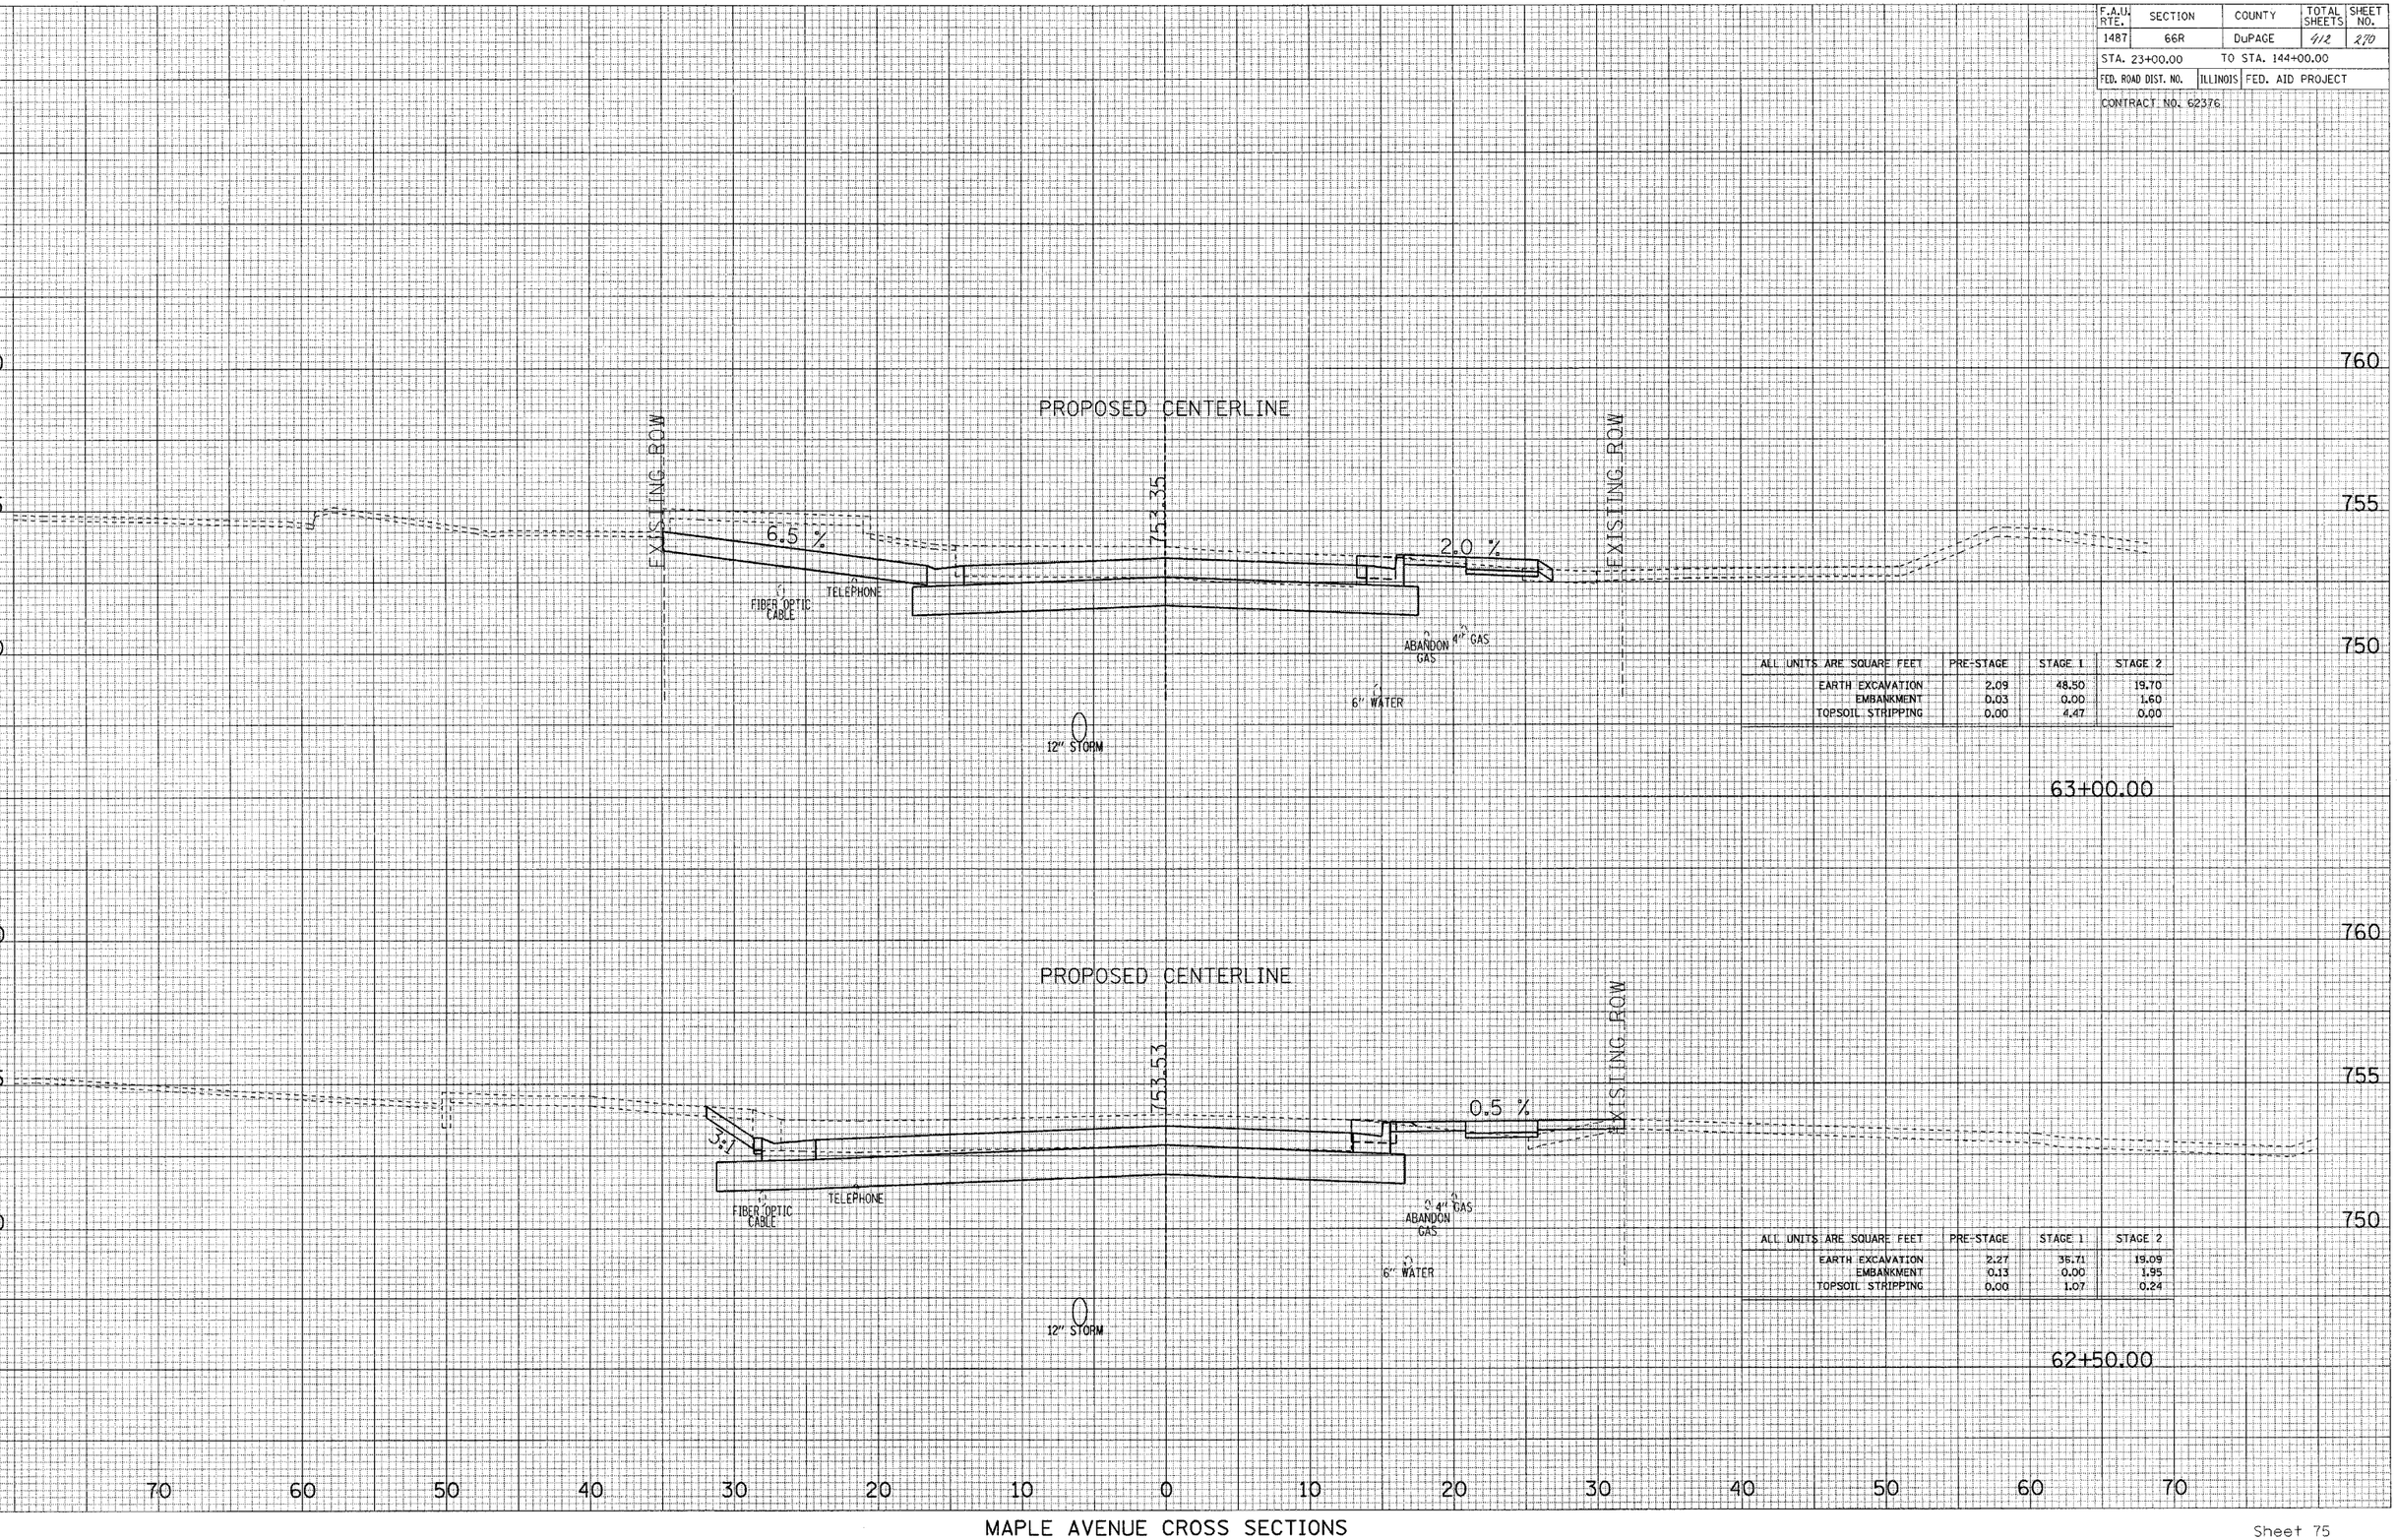

ALL UNITS ARE SQUARE FEET	PRE-STAGE	STAGE 1	STAGE 2
EARTH EXCAVATION	2.09	48.50	19.70
EMBANKMENT	0.03	0.00	1.60
TOPSOIL STRIPPING	0.00	4.47	0.00

ALL UNITS ARE SQUARE FEET	PRE-STAGE	STAGE 1	STAGE 2
EARTH EXCAVATION	2.27	36.71	19.09
EMBANKMENT	0.13	0.00	1.95
TOPSOIL STRIPPING	0.00	1.07	0.24

MAPLE AVENUE CROSS SECTIONS

F.A.U. RTE.	SECTION	COUNTY	TOTAL SHEETS	SHEET NO.
1487	66R	DuPAGE	412	271
STA. 23+00.00		TO STA. 144+00.00		
FED. ROAD DIST. NO.	ILLINOIS	FED. AID PROJECT		
CONTRACT NO. 62376				

SURVEY	SURVEYED
NOTE BOOK	PLOTTED
NO.	TEMPLATE
	AREAS
	AREAS CHECKED

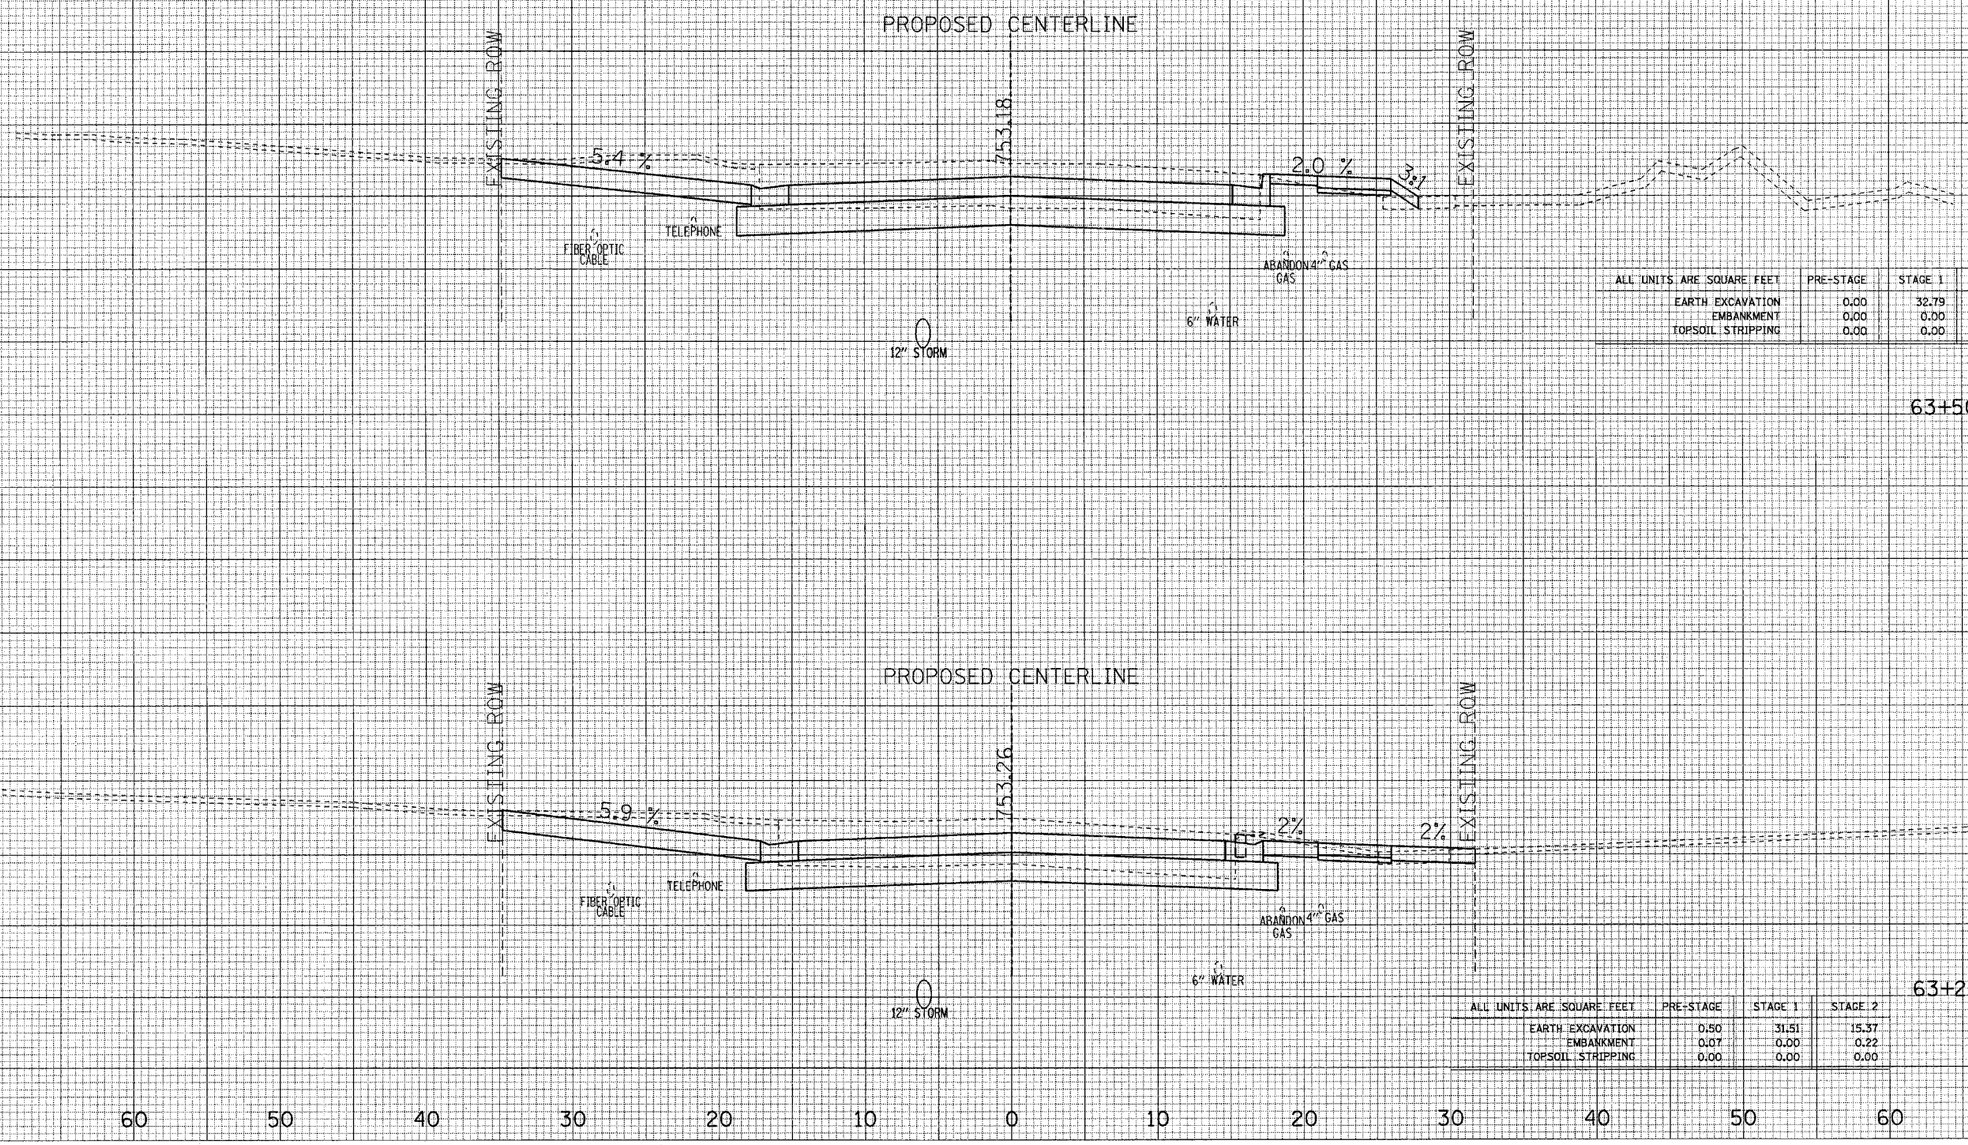

ALL UNITS ARE SQUARE FEET	PRE-STAGE	STAGE 1	STAGE 2
EARTH EXCAVATION	0.00	32.79	13.56
EMBANKMENT	0.00	0.00	1.97
TOPSOIL STRIPPING	0.00	0.00	0.00

63+50.00

ALL UNITS ARE SQUARE FEET	PRE-STAGE	STAGE 1	STAGE 2
EARTH EXCAVATION	0.50	31.51	15.37
EMBANKMENT	0.07	0.00	0.22
TOPSOIL STRIPPING	0.00	0.00	0.00

63+26.25

MAPLE AVENUE CROSS SECTIONS

F.A.U. RTE.	SECTION	COUNTY	TOTAL SHEETS	SHEET NO.
1487	66R	DuPAGE	412	272
STA. 23+00.00		TO STA. 144+00.00		
FED. ROAD DIST. NO.	ILLINOIS	FED. AID PROJECT		

CONTRACT NO. 62376

ORIGINAL SURVEY
SURVEYED
PLOTTED
TEMPLATE
AREAS
NOTE BOOK
NO.
AREAS CHECKED

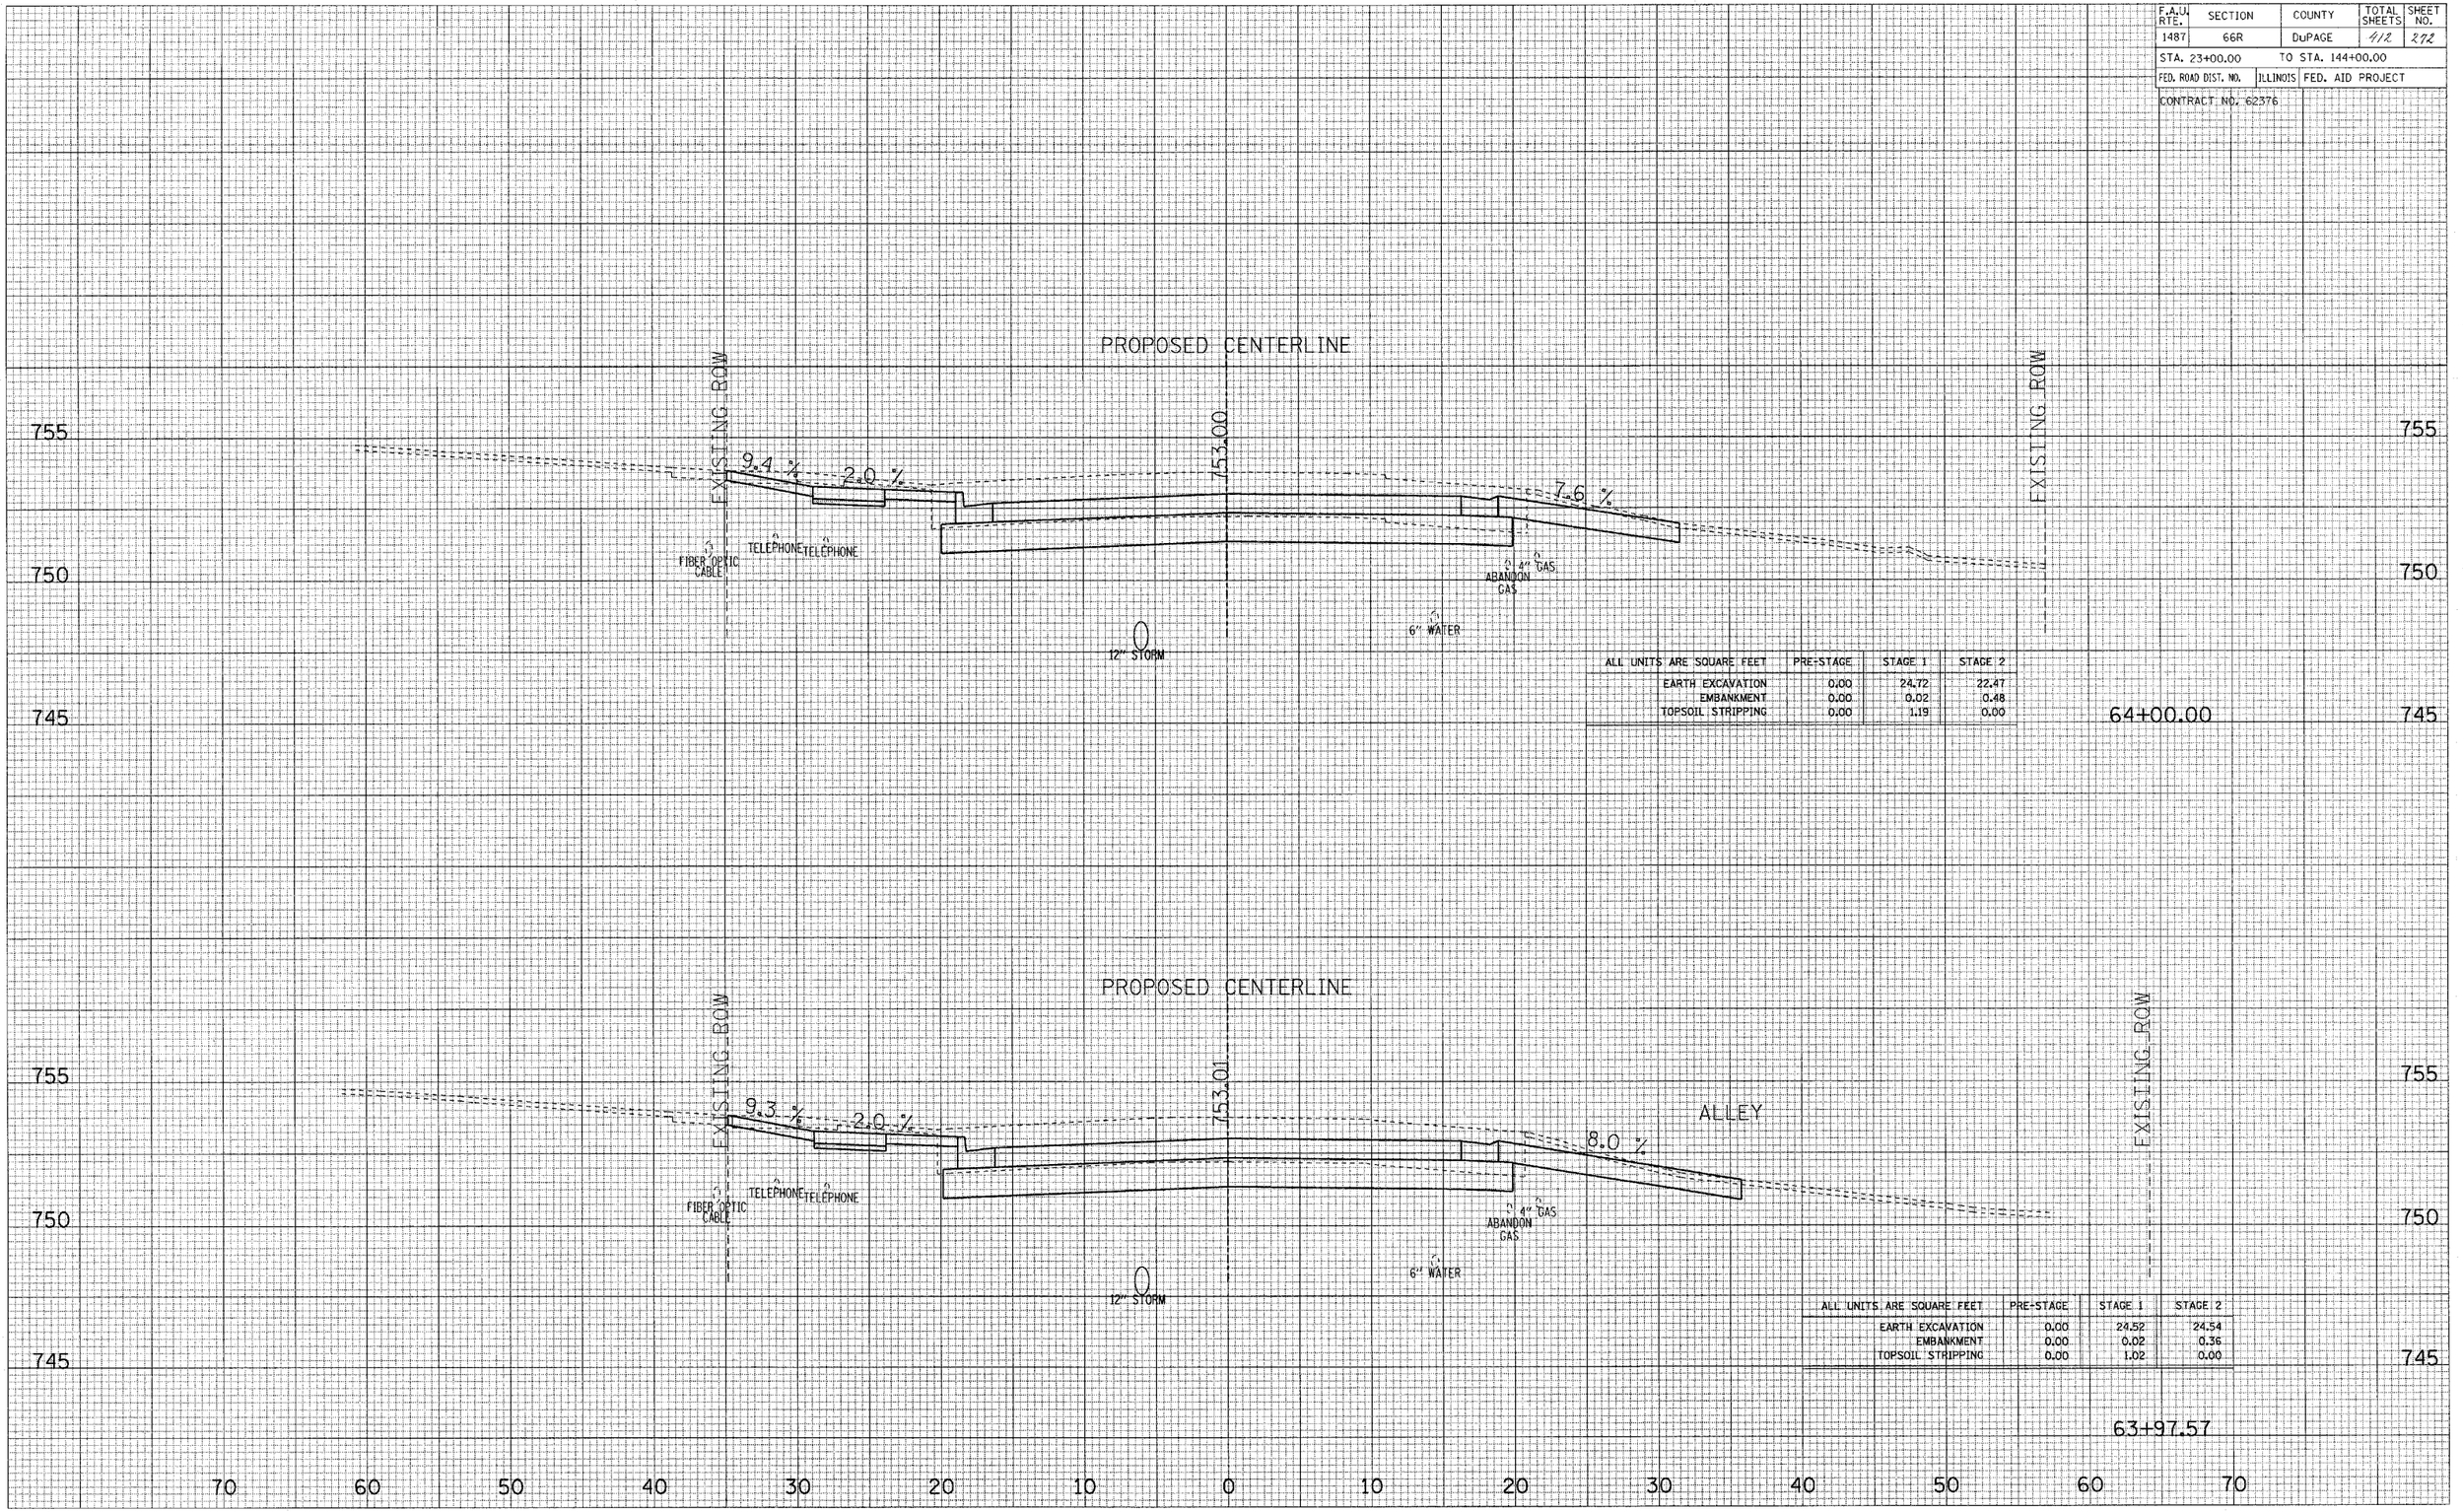

ALL UNITS ARE SQUARE FEET	PRE-STAGE	STAGE 1	STAGE 2
EARTH EXCAVATION	0.00	24.72	22.47
EMBANKMENT	0.00	0.02	0.48
TOPSOIL STRIPPING	0.00	1.19	0.00

ALL UNITS ARE SQUARE FEET	PRE-STAGE	STAGE 1	STAGE 2
EARTH EXCAVATION	0.00	24.52	24.54
EMBANKMENT	0.00	0.02	0.36
TOPSOIL STRIPPING	0.00	1.02	0.00

MAPLE AVENUE CROSS SECTIONS

F.A.U. RTE.	SECTION	COUNTY	TOTAL SHEETS	SHEET NO.
1487	66R	DuPAGE	442	273
STA. 23+00.00		TO STA. 144+00.00		
FED. ROAD DIST. NO.	ILLINOIS	FED. AID PROJECT		
CONTRACT NO. 62376				

SURVEY
NOTE BOOK
NO.
PLOTTED
TEMPLATE
AREAS
AREAS CHECKED

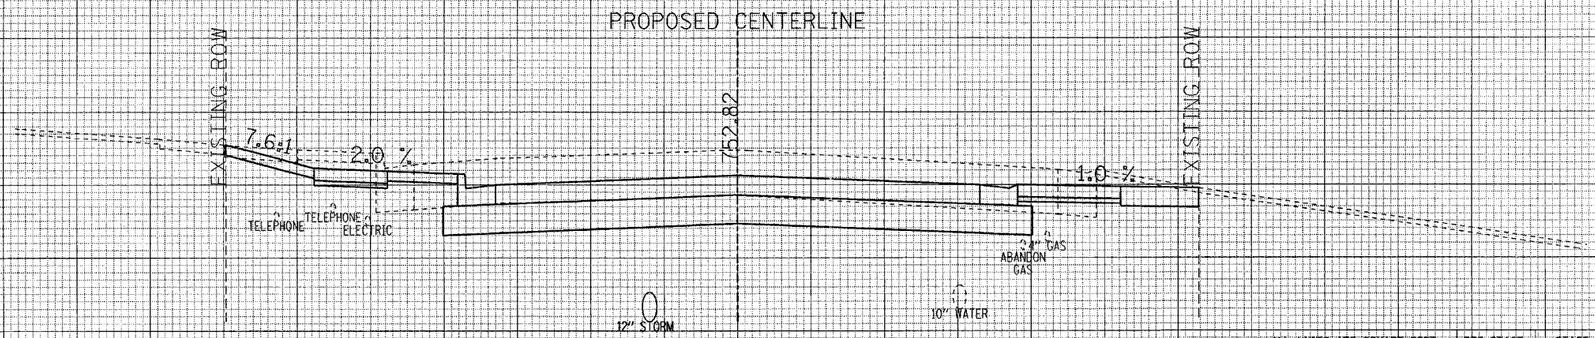

64+50.82

ALL UNITS ARE SQUARE FEET	PRE-STAGE	STAGE 1	STAGE 2
EARTH EXCAVATION	0.00	25.27	25.99
EMBANKMENT	0.00	5.00	0.82
TOPSOIL STRIPPING	0.00	1.77	0.00

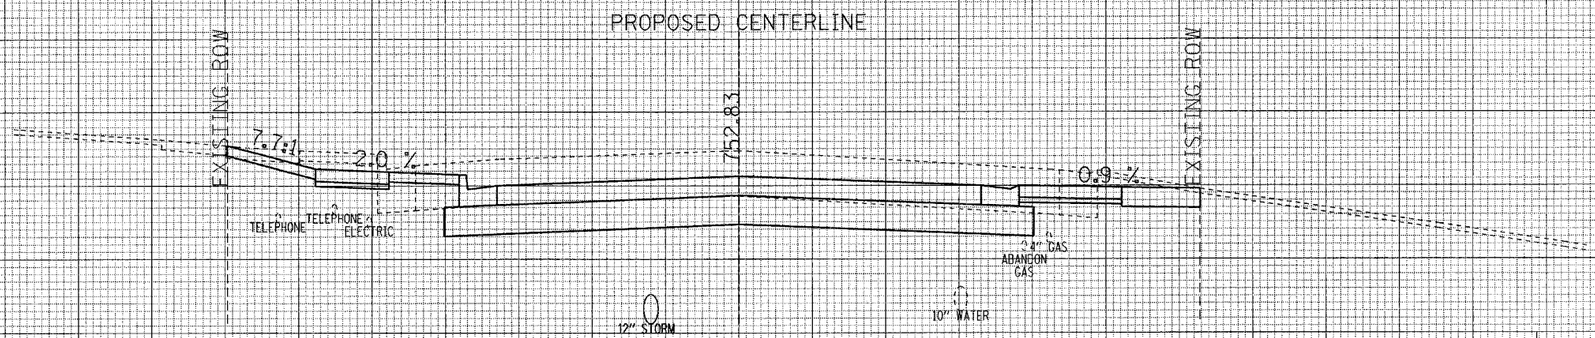

64+50.00

ALL UNITS ARE SQUARE FEET	PRE-STAGE	STAGE 1	STAGE 2
EARTH EXCAVATION	0.00	25.21	25.91
EMBANKMENT	0.00	5.00	0.82
TOPSOIL STRIPPING	0.00	1.77	0.00

70 60 50 40 30 20 10 0 10 20 30 40 50 60 70

MAPLE AVENUE CROSS SECTIONS

F.A.U. RTE.	SECTION	COUNTY	TOTAL SHEETS	SHEET NO.
1487	66R	DuPAGE	412	274
STA. 23+00.00	TO STA. 144+00.00			
FED. ROAD DIST. NO.	ILLINOIS	FED. AID PROJECT		
CONTRACT NO. 62376				

SURVEYED
PLOTTED
SURVEY NOTE BOOK
TEMPLATE AREAS
AREAS CHECKED
NO.

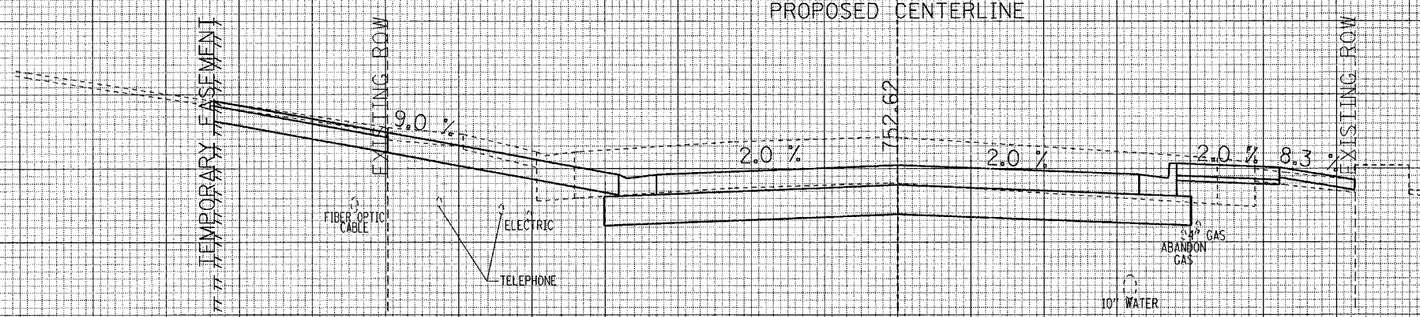

ALL UNITS ARE SQUARE FEET	PRE-STAGE	STAGE 1	STAGE 2
EARTH EXCAVATION	0.00	34.30	20.95
EMBANKMENT	0.00	1.98	2.55
TOPSOIL STRIPPING	0.00	0.00	0.00

65+08.73

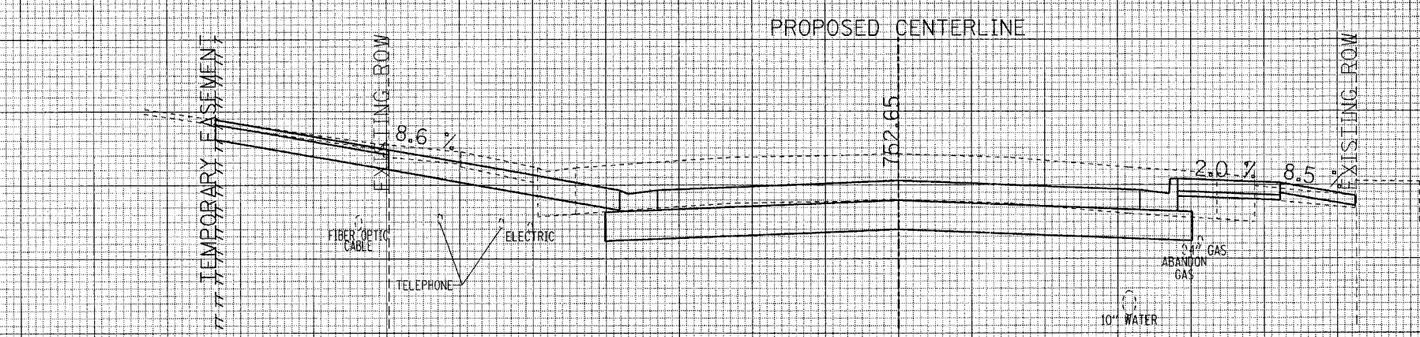

ALL UNITS ARE SQUARE FEET	PRE-STAGE	STAGE 1	STAGE 2
EARTH EXCAVATION	0.00	33.45	21.63
EMBANKMENT	0.00	1.97	2.59
TOPSOIL STRIPPING	0.00	0.00	0.00

65+00.00

70 60 50 40 30 20 10 0 10 20 30 40 50 60 70

MAPLE AVENUE CROSS SECTIONS

F.A.U. RTE.	SECTION	COUNTY	TOTAL SHEETS	SHEET NO.
1487	66R	DUPAGE	412	275
STA. 23+00.00		TO STA. 144+00.00		
FED. ROAD DIST. NO.	ILLINOIS	FED. AID PROJECT		

CONTRACT NO. 62376

SURVEYED
PLOTTED
NOTE BOOK
TEMPLATE
AREAS
AREAS CHECKED
NO.

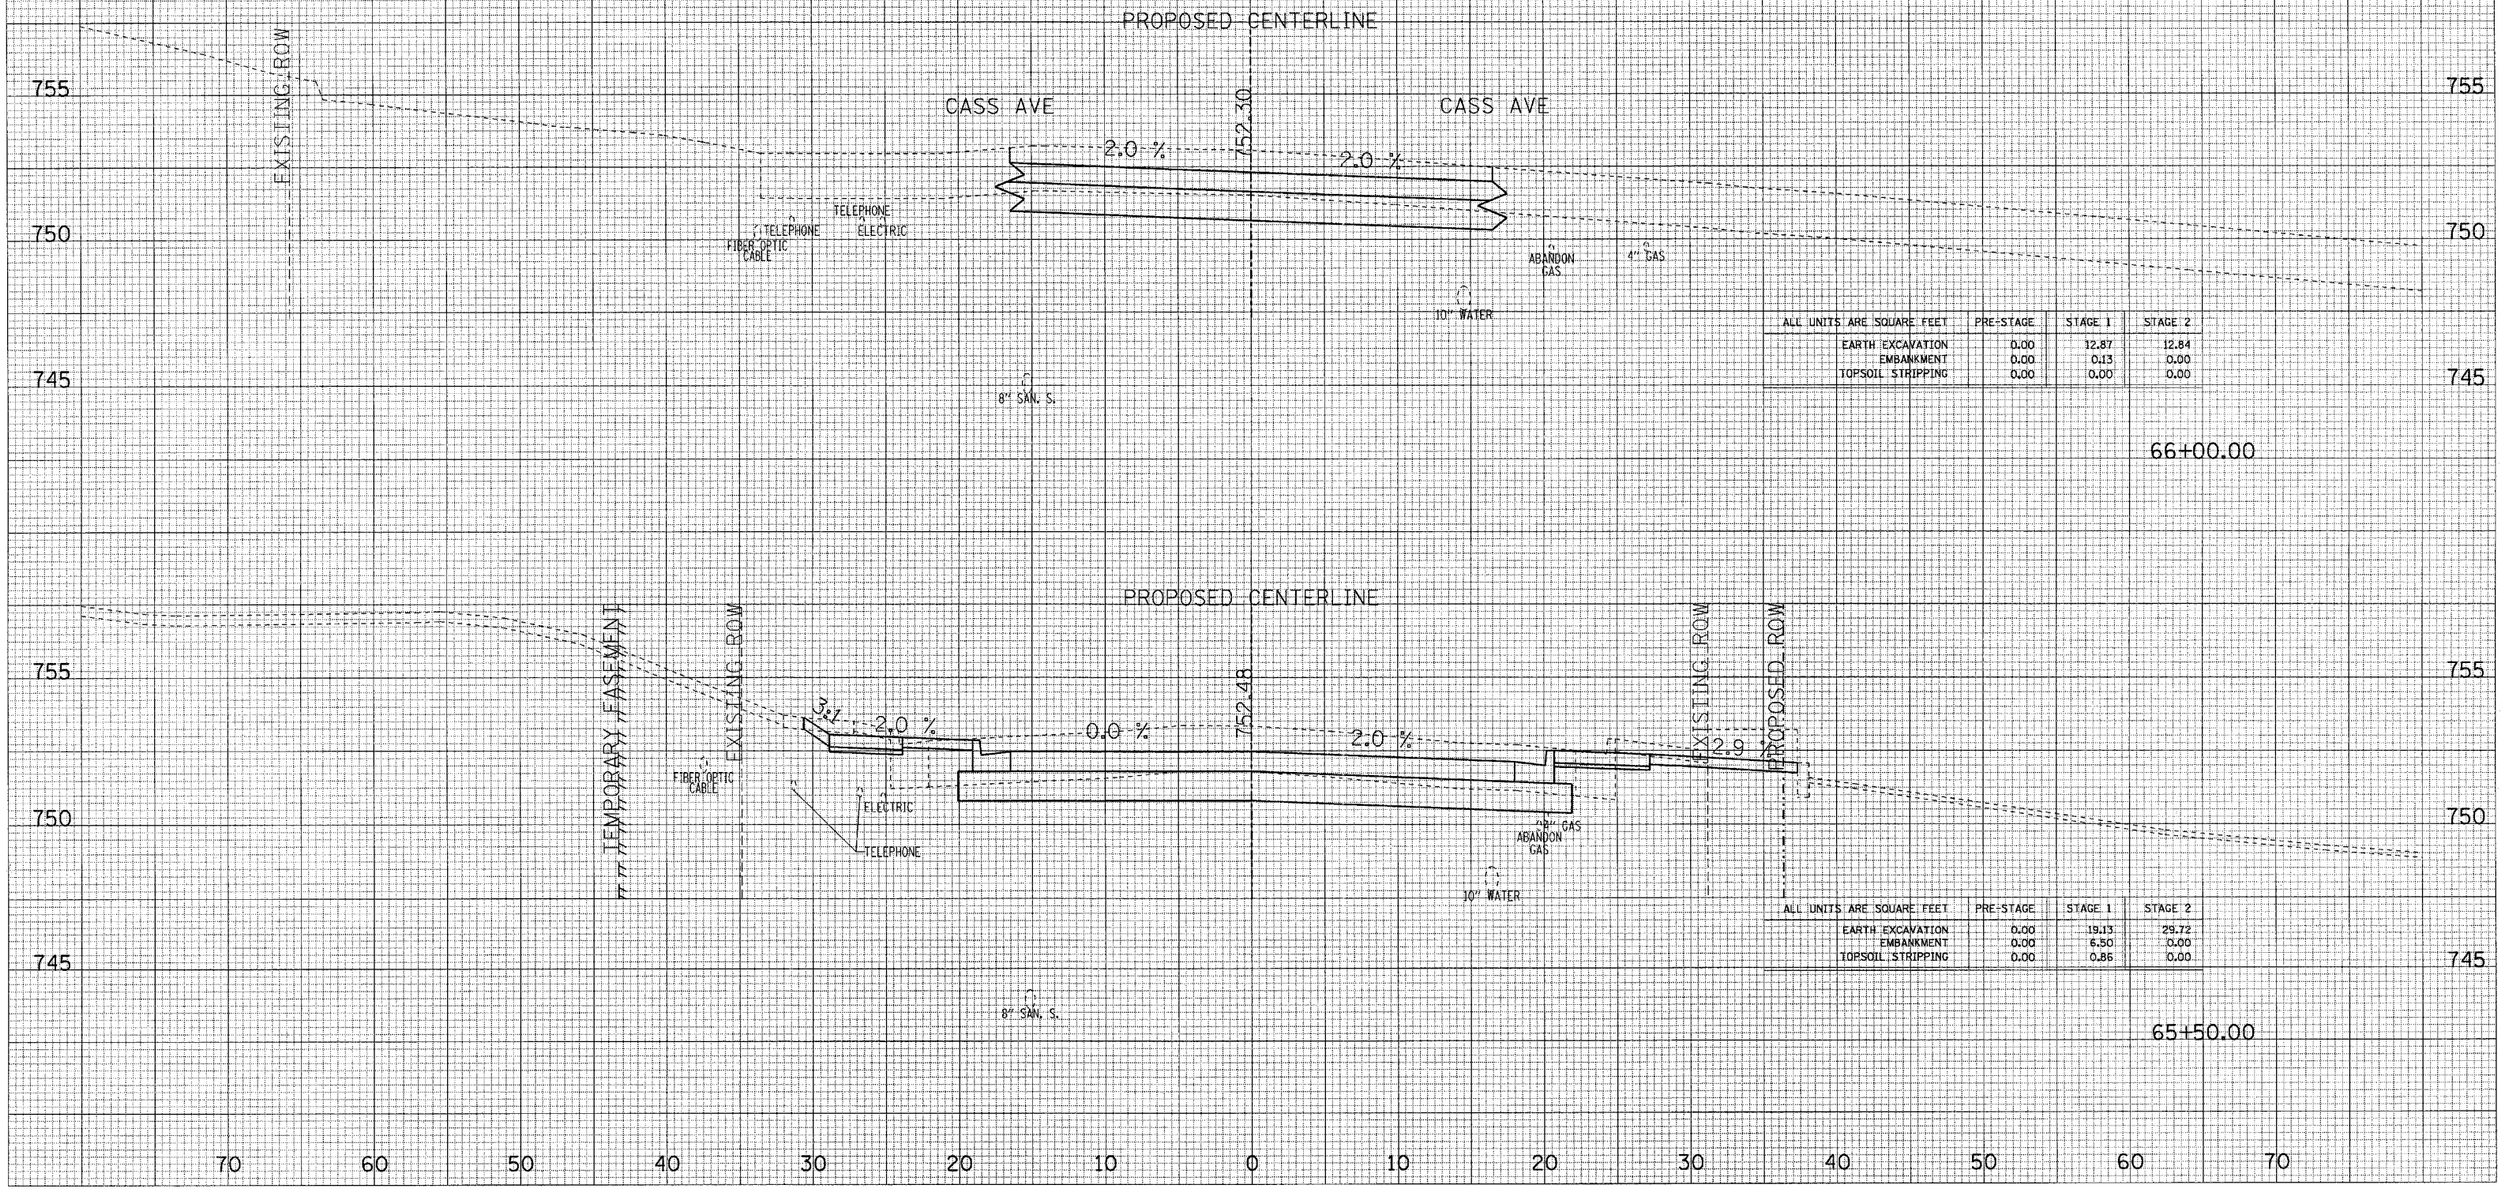

ALL UNITS ARE SQUARE FEET	PRE-STAGE	STAGE 1	STAGE 2
EARTH EXCAVATION	0.00	12.87	12.84
EMBANKMENT	0.00	0.13	0.00
TOPSOIL STRIPPING	0.00	0.00	0.00

ALL UNITS ARE SQUARE FEET	PRE-STAGE	STAGE 1	STAGE 2
EARTH EXCAVATION	0.00	19.13	29.72
EMBANKMENT	0.00	6.50	0.00
TOPSOIL STRIPPING	0.00	0.86	0.00

MAPLE AVENUE CROSS SECTIONS

F.A.U. RTE.	SECTION	COUNTY	TOTAL SHEETS	SHEET NO.
1487	66R	DuPAGE	412	276
STA. 23+00.00		TO STA. 144+00.00		
FED. ROAD DIST. NO.	ILLINOIS	FED. AID PROJECT		
CONTRACT NO. 62376				

SURVEYED
PLOTTED
TEMPLATE
AREAS
AREAS CHECKED
SURVEY
NOTE BOOK
NO.

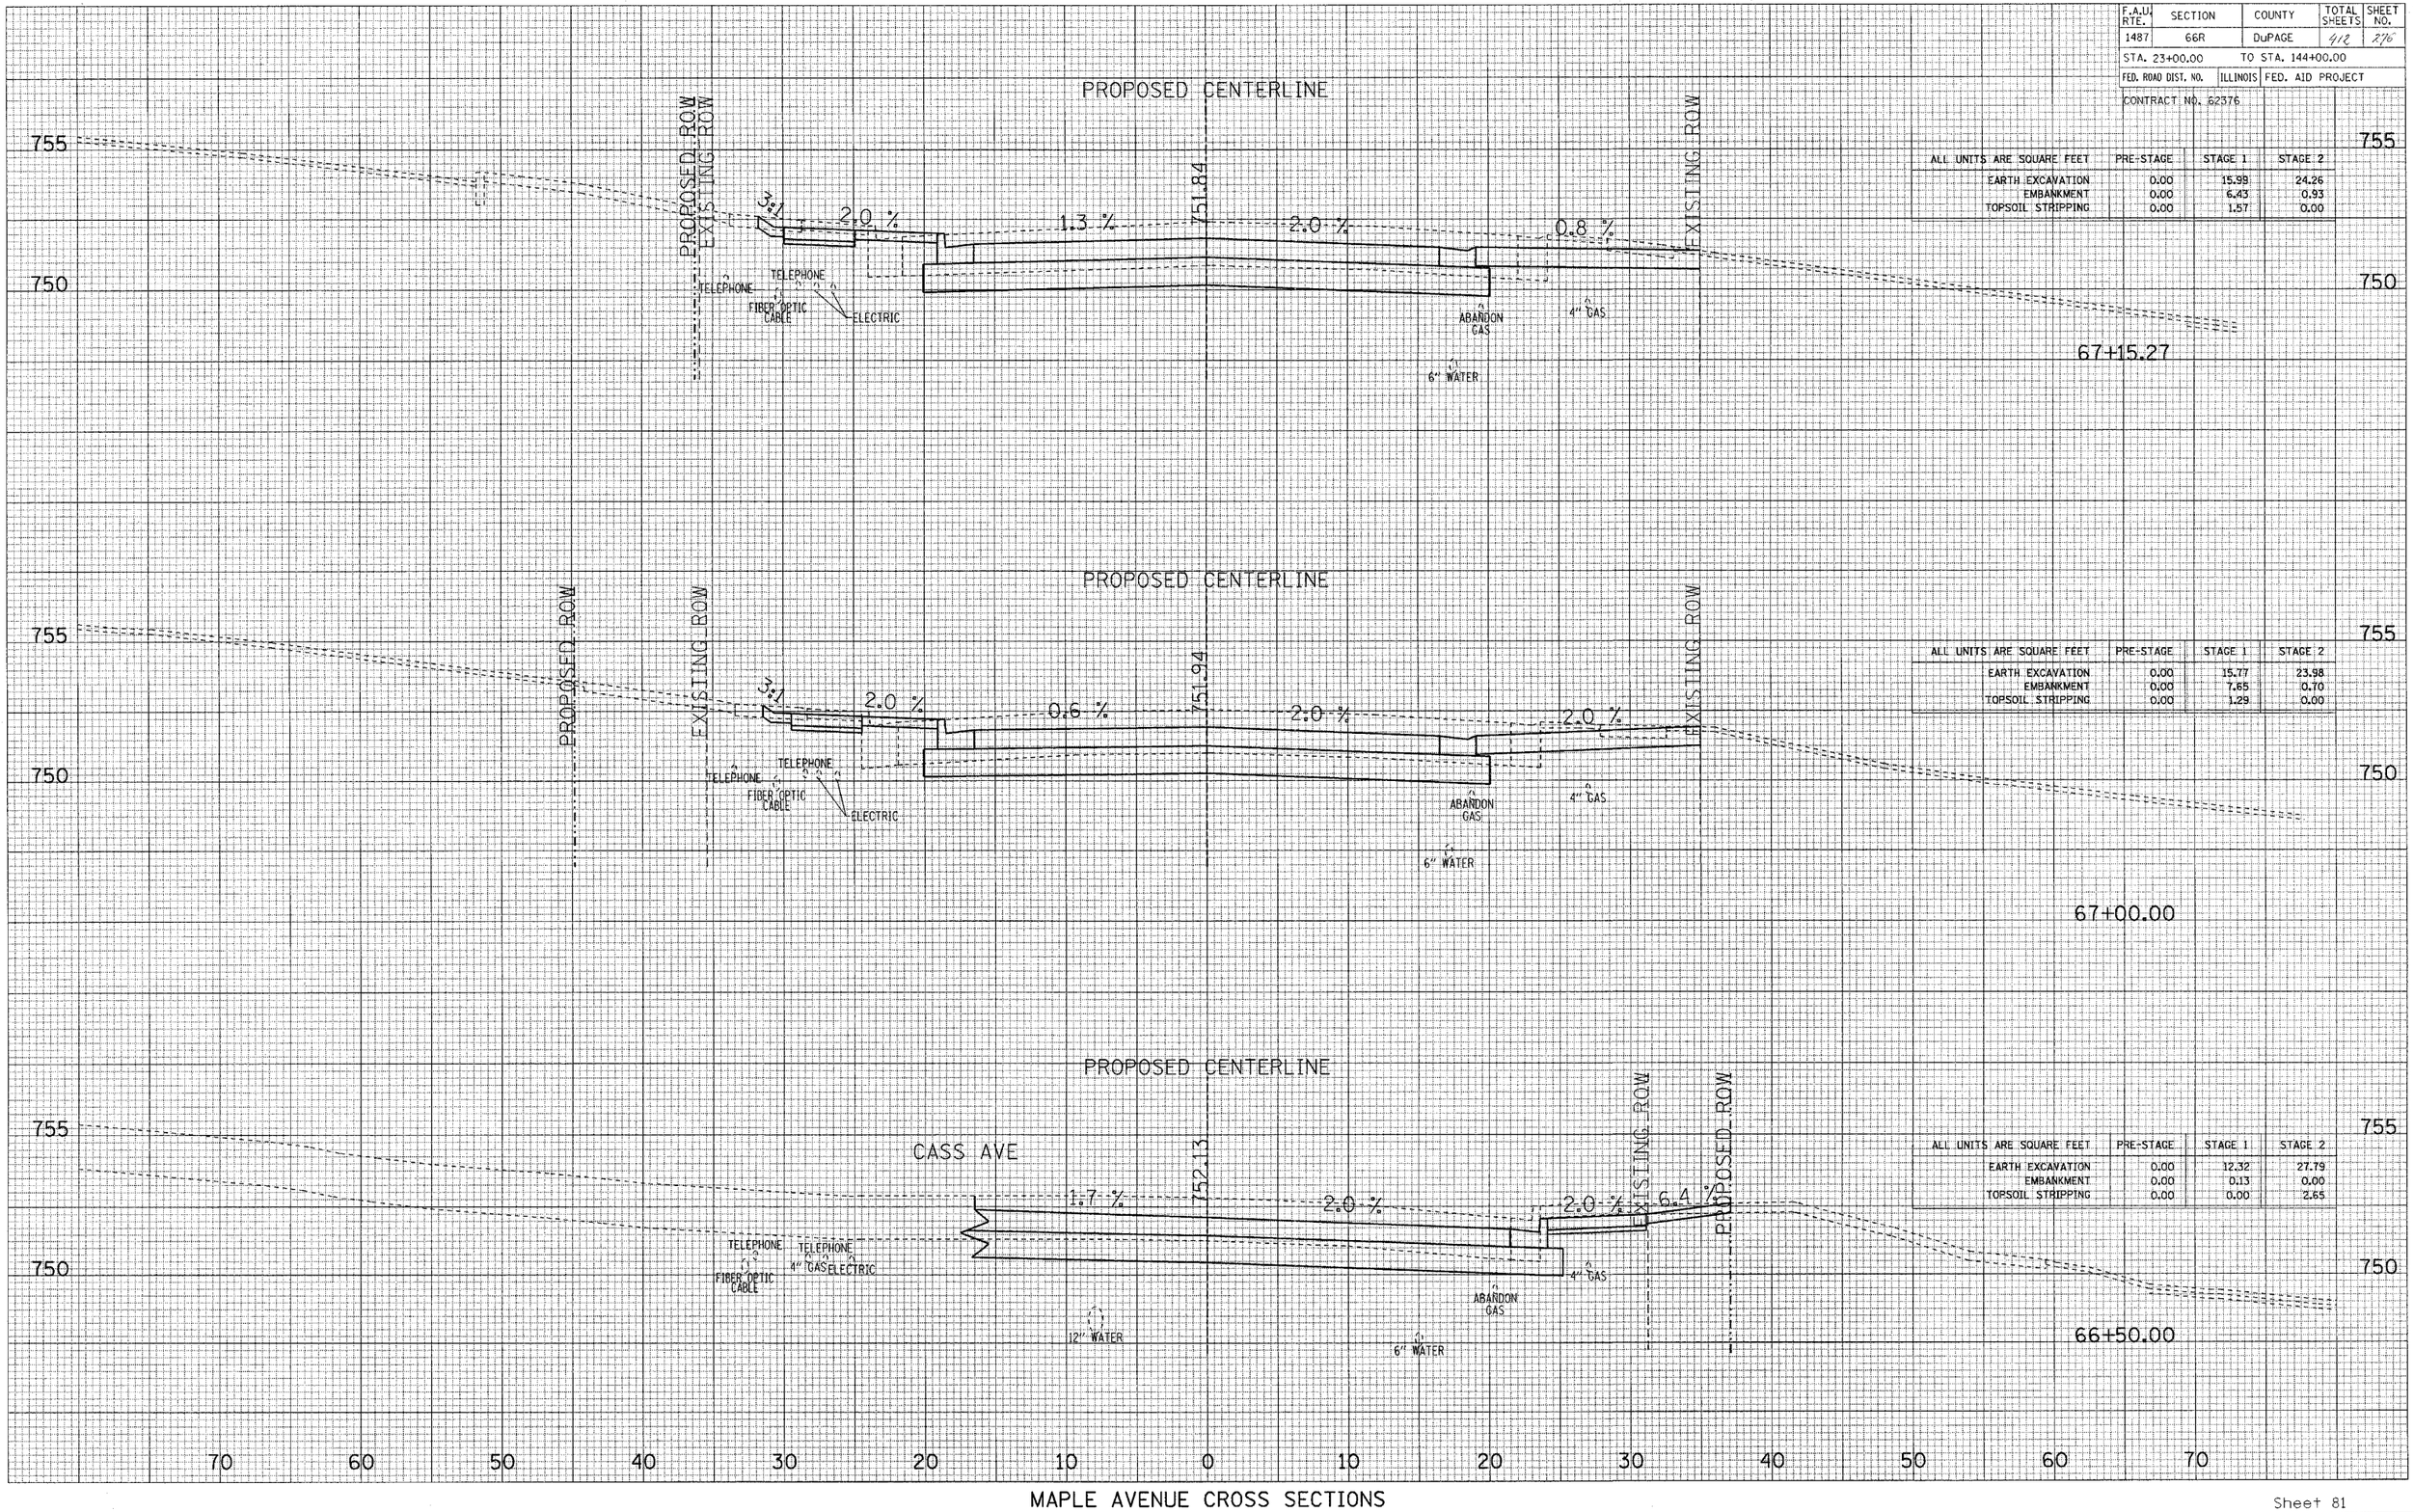

ALL UNITS ARE SQUARE FEET	PRE-STAGE	STAGE 1	STAGE 2
EARTH EXCAVATION	0.00	15.99	24.26
EMBANKMENT	0.00	6.43	0.93
TOPSOIL STRIPPING	0.00	1.57	0.00

ALL UNITS ARE SQUARE FEET	PRE-STAGE	STAGE 1	STAGE 2
EARTH EXCAVATION	0.00	15.77	23.98
EMBANKMENT	0.00	7.65	0.70
TOPSOIL STRIPPING	0.00	1.29	0.00

ALL UNITS ARE SQUARE FEET	PRE-STAGE	STAGE 1	STAGE 2
EARTH EXCAVATION	0.00	12.32	27.79
EMBANKMENT	0.00	0.13	0.00
TOPSOIL STRIPPING	0.00	0.00	2.65

MAPLE AVENUE CROSS SECTIONS

F.A.U. RTE.	SECTION	COUNTY	TOTAL SHEETS	SHEET NO.
1487	66R	DuPAGE	412	279
STA. 23+00.00		TO STA. 144+00.00		
FED. ROAD DIST. NO.	ILLINOIS	FED. AID PROJECT		
CONTRACT NO. 62376				

SURVEY	SURVEYED
	PLOTTED
NOTE BOOK	TEMPLATE
	AREAS
NO.	AREAS CHECKED

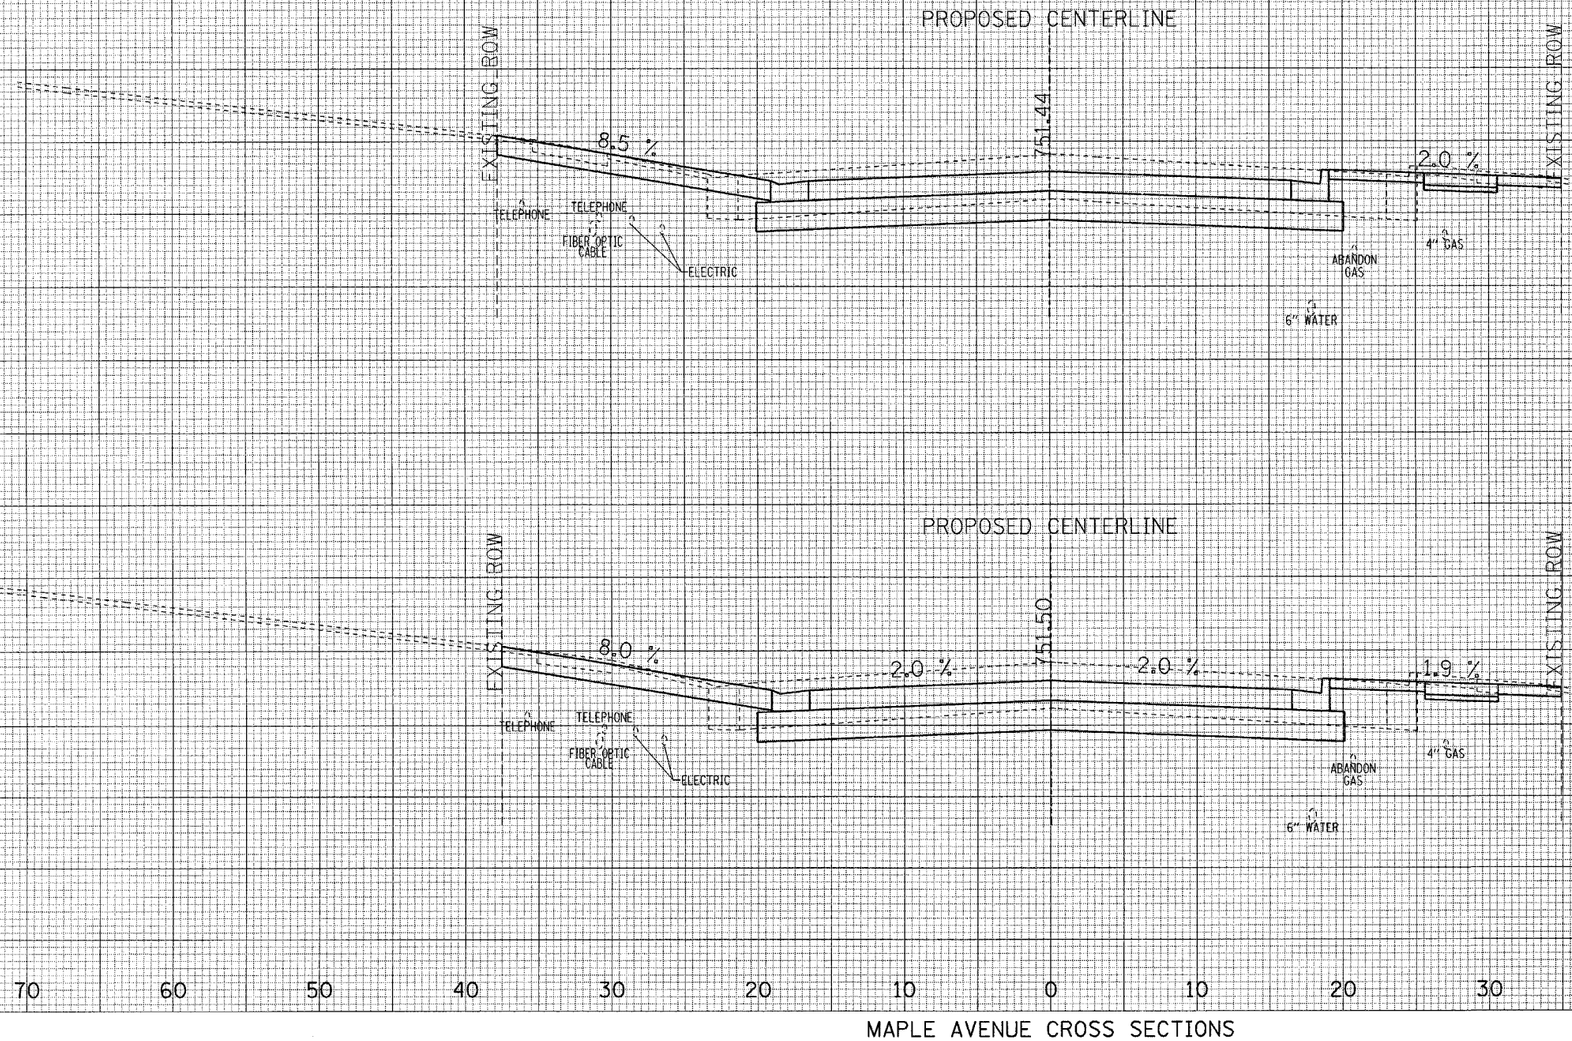

ALL UNITS ARE SQUARE FEET	PRE-STAGE	STAGE 1	STAGE 2
EARTH EXCAVATION	0.00	17.55	15.53
EMBANKMENT	0.00	2.95	4.55
TOPSOIL STRIPPING	0.00	0.00	1.36

67+54.72

ALL UNITS ARE SQUARE FEET	PRE-STAGE	STAGE 1	STAGE 2
EARTH EXCAVATION	0.00	18.44	15.78
EMBANKMENT	0.00	2.92	4.44
TOPSOIL STRIPPING	0.00	0.00	1.37

67+50.00

MAPLE AVENUE CROSS SECTIONS

F.A.U. RTE.	SECTION	COUNTY	TOTAL SHEETS	SHEET NO.
1487	66R	DuPAGE	412	278
STA. 23+00.00		TO STA. 144+00.00		
FED. ROAD DIST. NO.	ILLINOIS	FED. AID PROJECT		
CONTRACT NO. 62376				

SURVEYED
DRAWN
TRACED
TEMPLATE
AREAS
AREAS CHECKED
SURVEY
NOTE BOOK
NO.

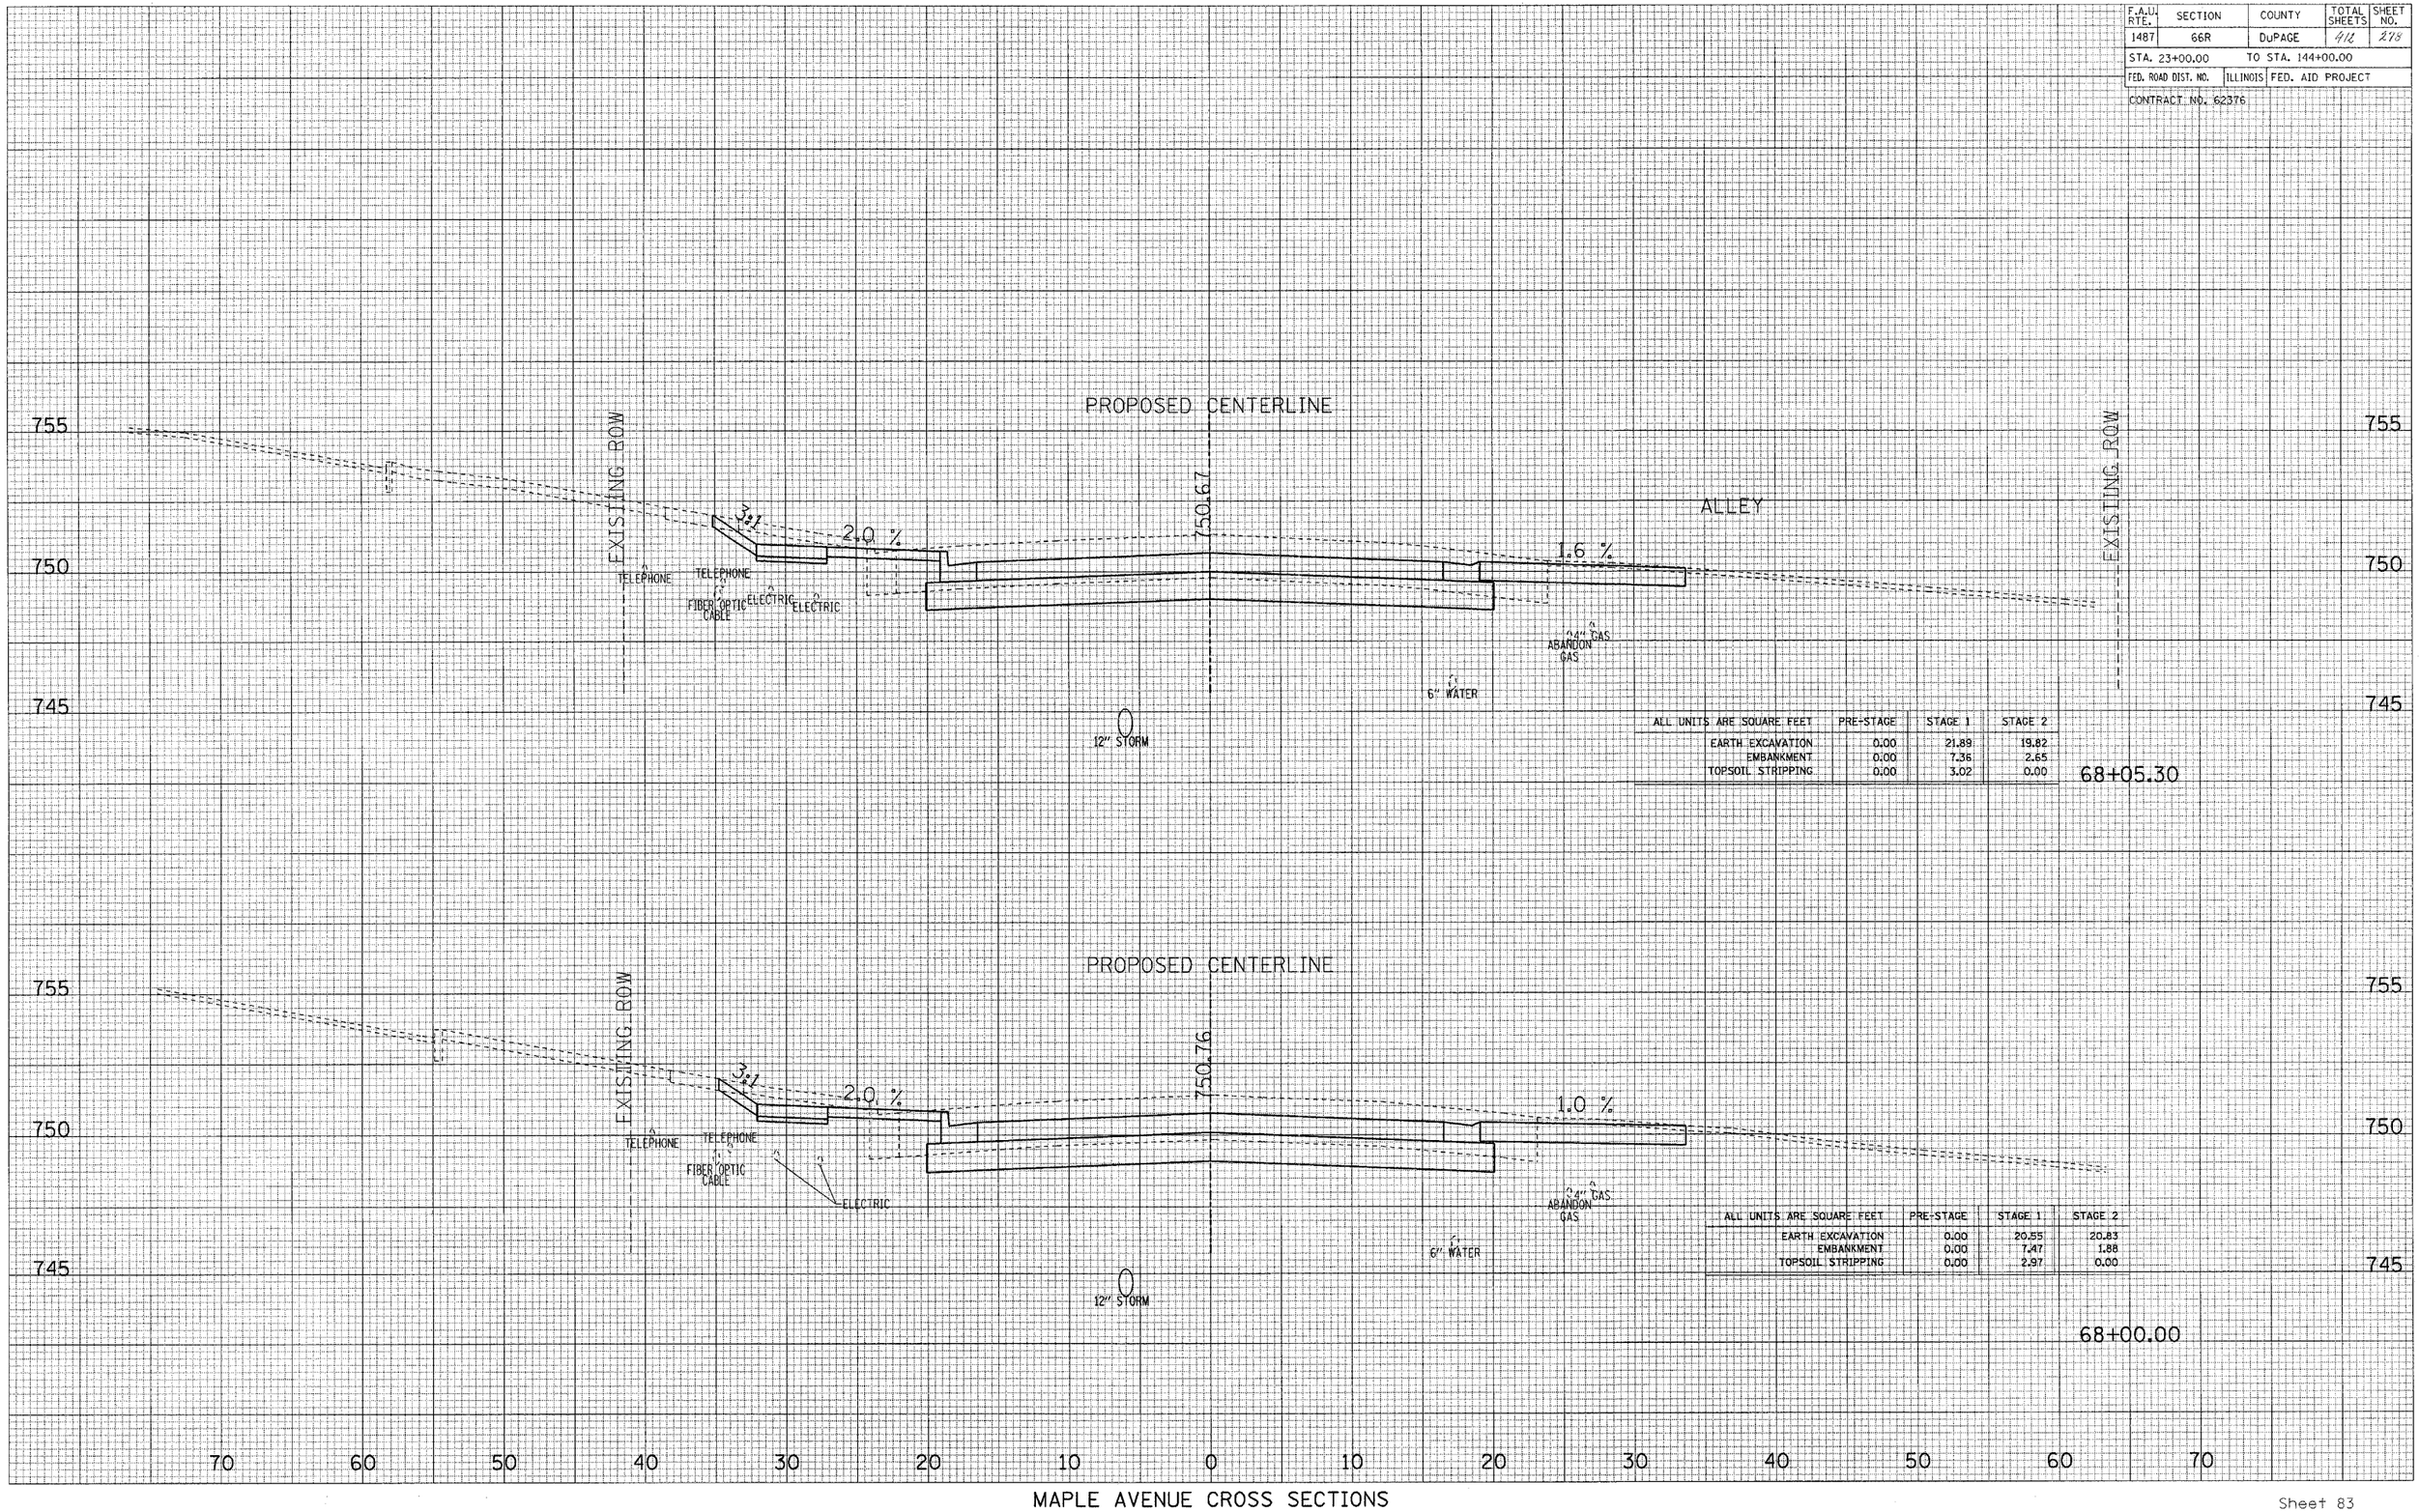

ALL UNITS ARE SQUARE FEET	PRE-STAGE	STAGE 1	STAGE 2
EARTH EXCAVATION	0.00	21.89	19.82
EMBANKMENT	0.00	7.36	2.65
TOPSOIL STRIPPING	0.00	3.02	0.00

68+05.30

ALL UNITS ARE SQUARE FEET	PRE-STAGE	STAGE 1	STAGE 2
EARTH EXCAVATION	0.00	20.55	20.83
EMBANKMENT	0.00	7.47	1.88
TOPSOIL STRIPPING	0.00	2.97	0.00

68+00.00

MAPLE AVENUE CROSS SECTIONS

F.A.U. RTE.	SECTION	COUNTY	TOTAL SHEETS	SHEET NO.
1487	66R	DuPAGE	412	279
STA. 23+00.00		TO STA. 144+00.00		
FED. ROAD DIST. NO.	ILLINOIS	FED. AID PROJECT		
CONTRACT NO. 62376				

SURVEY
NOTE BOOK
NO.
PLOTTED
TEMPLATE
AREAS
AREAS CHECKED

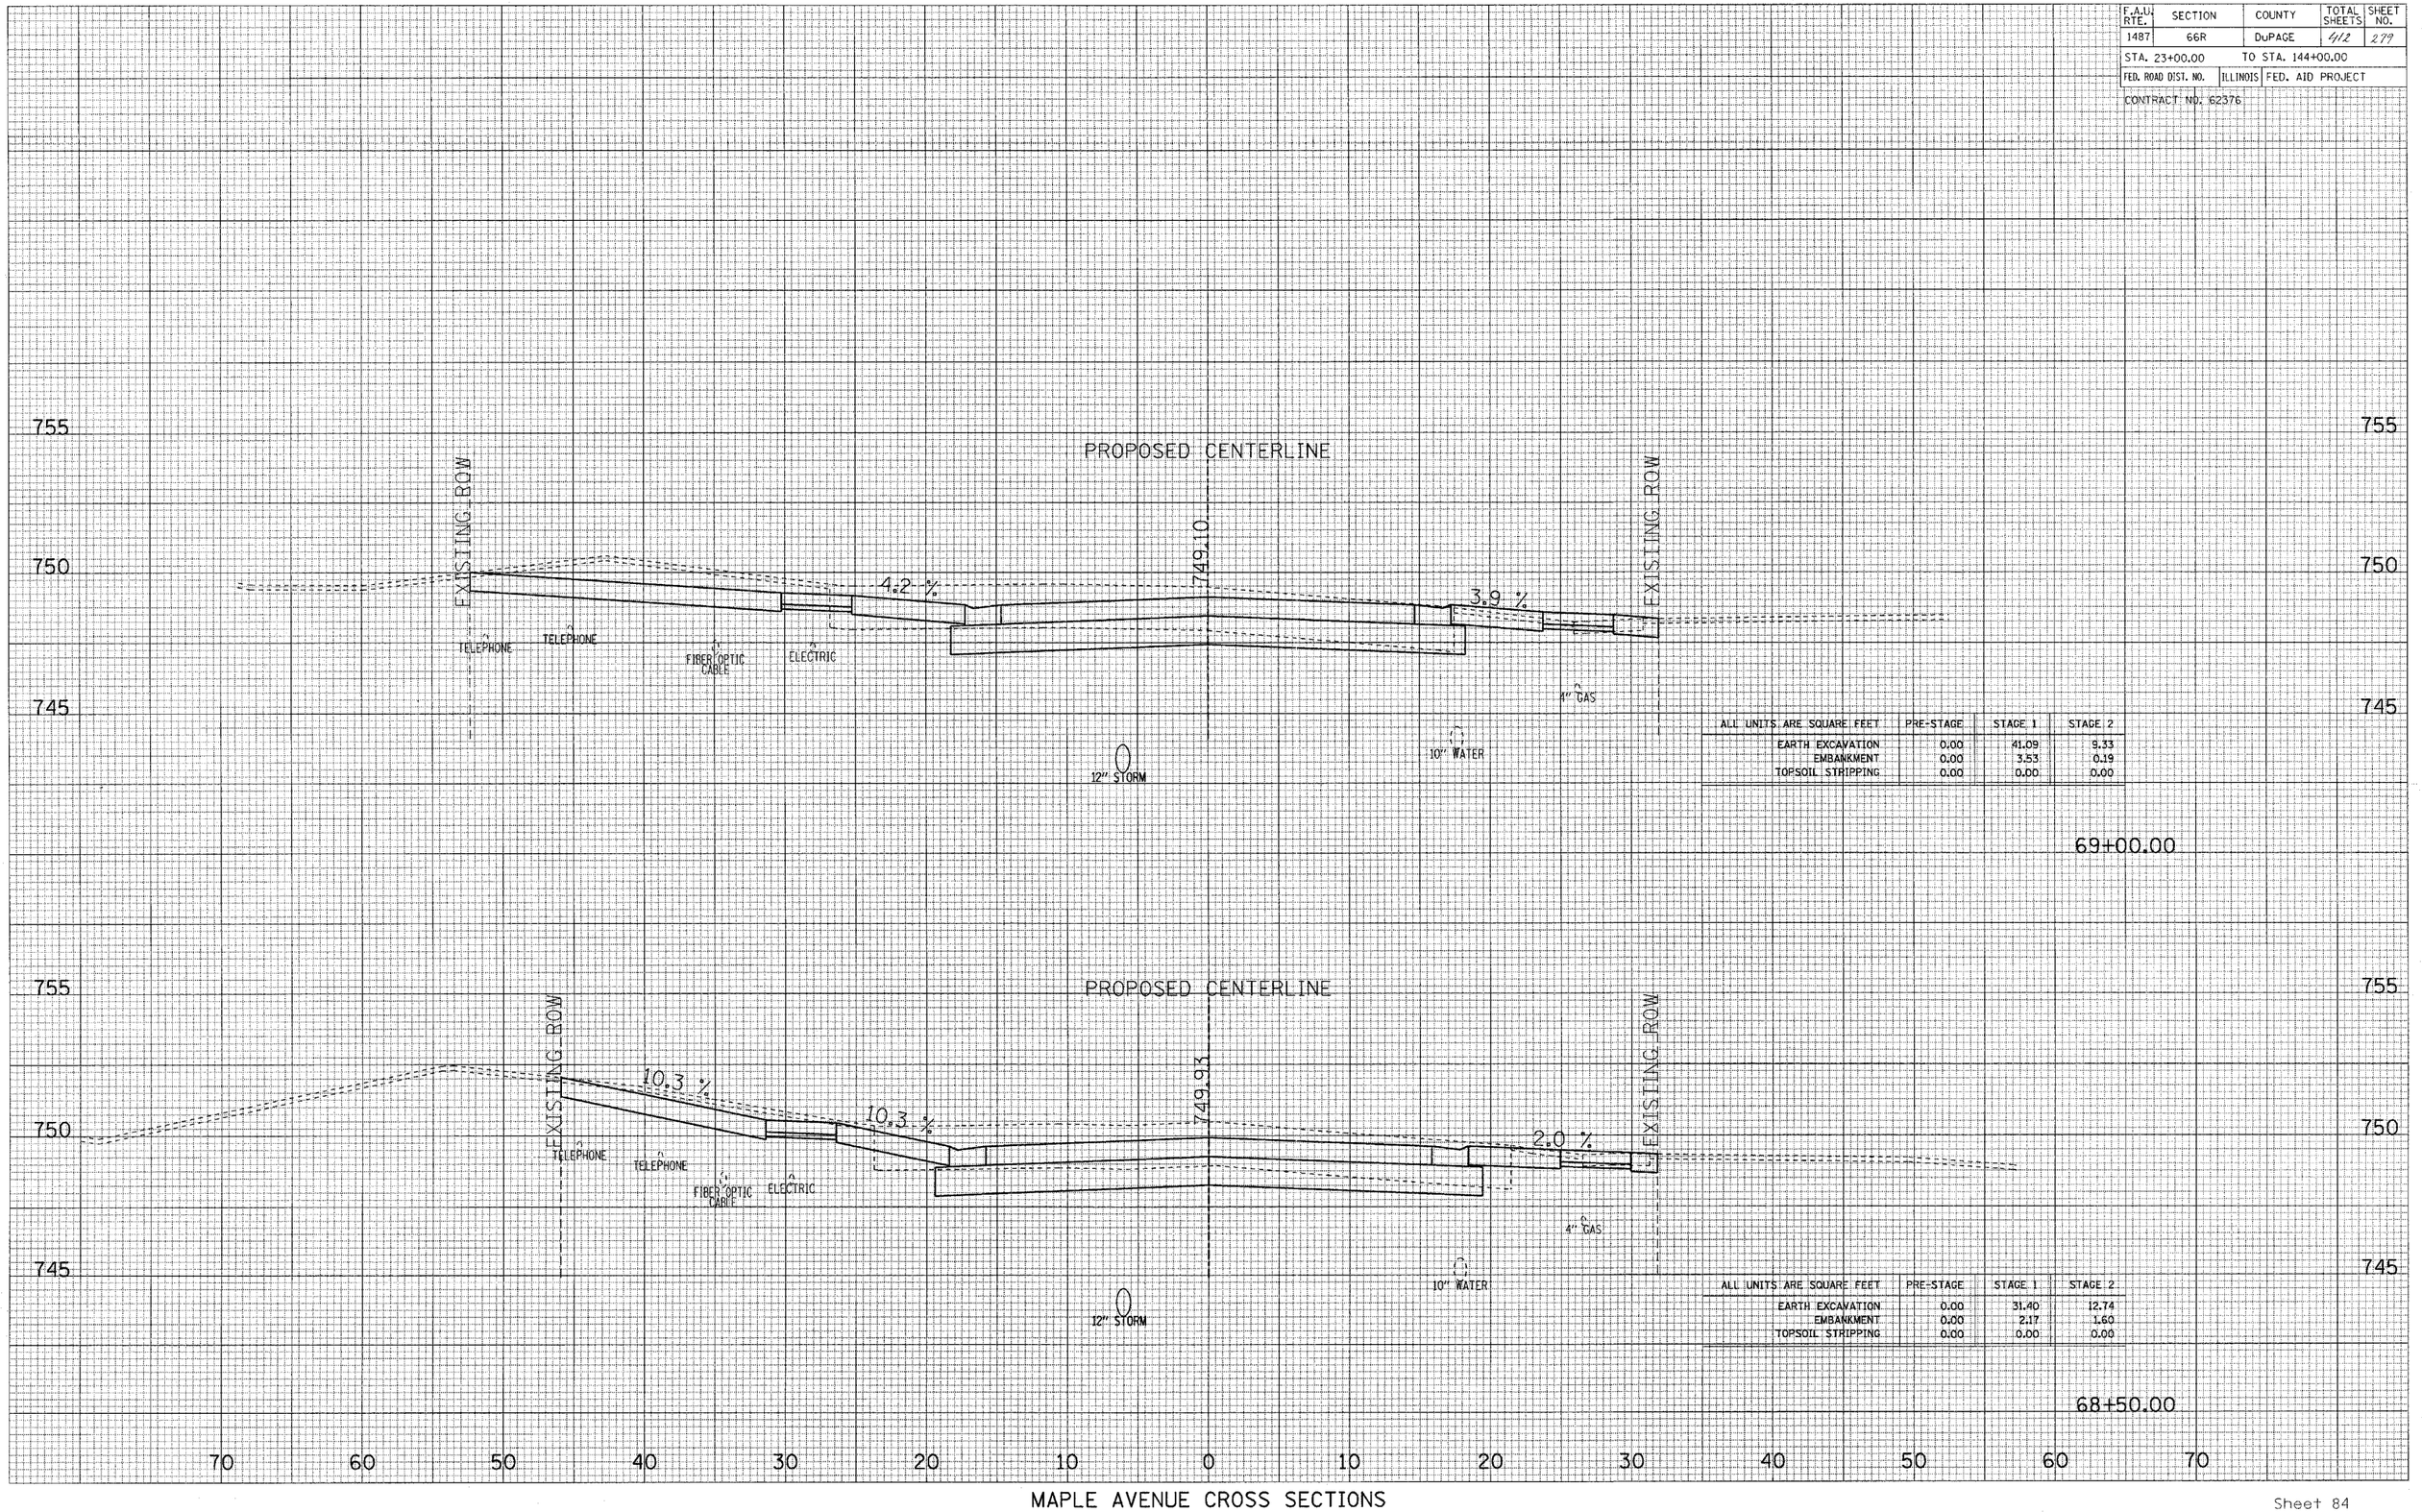

ALL UNITS ARE SQUARE FEET	PRE-STAGE	STAGE 1	STAGE 2
EARTH EXCAVATION	0.00	41.09	9.33
EMBANKMENT	0.00	3.53	0.19
TOPSOIL STRIPPING	0.00	0.00	0.00

69+00.00

ALL UNITS ARE SQUARE FEET	PRE-STAGE	STAGE 1	STAGE 2
EARTH EXCAVATION	0.00	31.40	12.74
EMBANKMENT	0.00	2.17	1.60
TOPSOIL STRIPPING	0.00	0.00	0.00

68+50.00

MAPLE AVENUE CROSS SECTIONS

F.A.U. RTE.	SECTION	COUNTY	TOTAL SHEETS	SHEET NO.
1487	66R	DuPAGE	412	280
STA. 23+00.00		TO STA. 144+00.00		
FED. ROAD DIST. NO.	ILLINOIS	FED. AID PROJECT		
CONTRACT NO. 62376				

ORIGINAL SURVEY
SURVEYED
PLOTTED
TEMPLATE
NOTE BOOK
AREAS
NO.
AREAS CHECKED

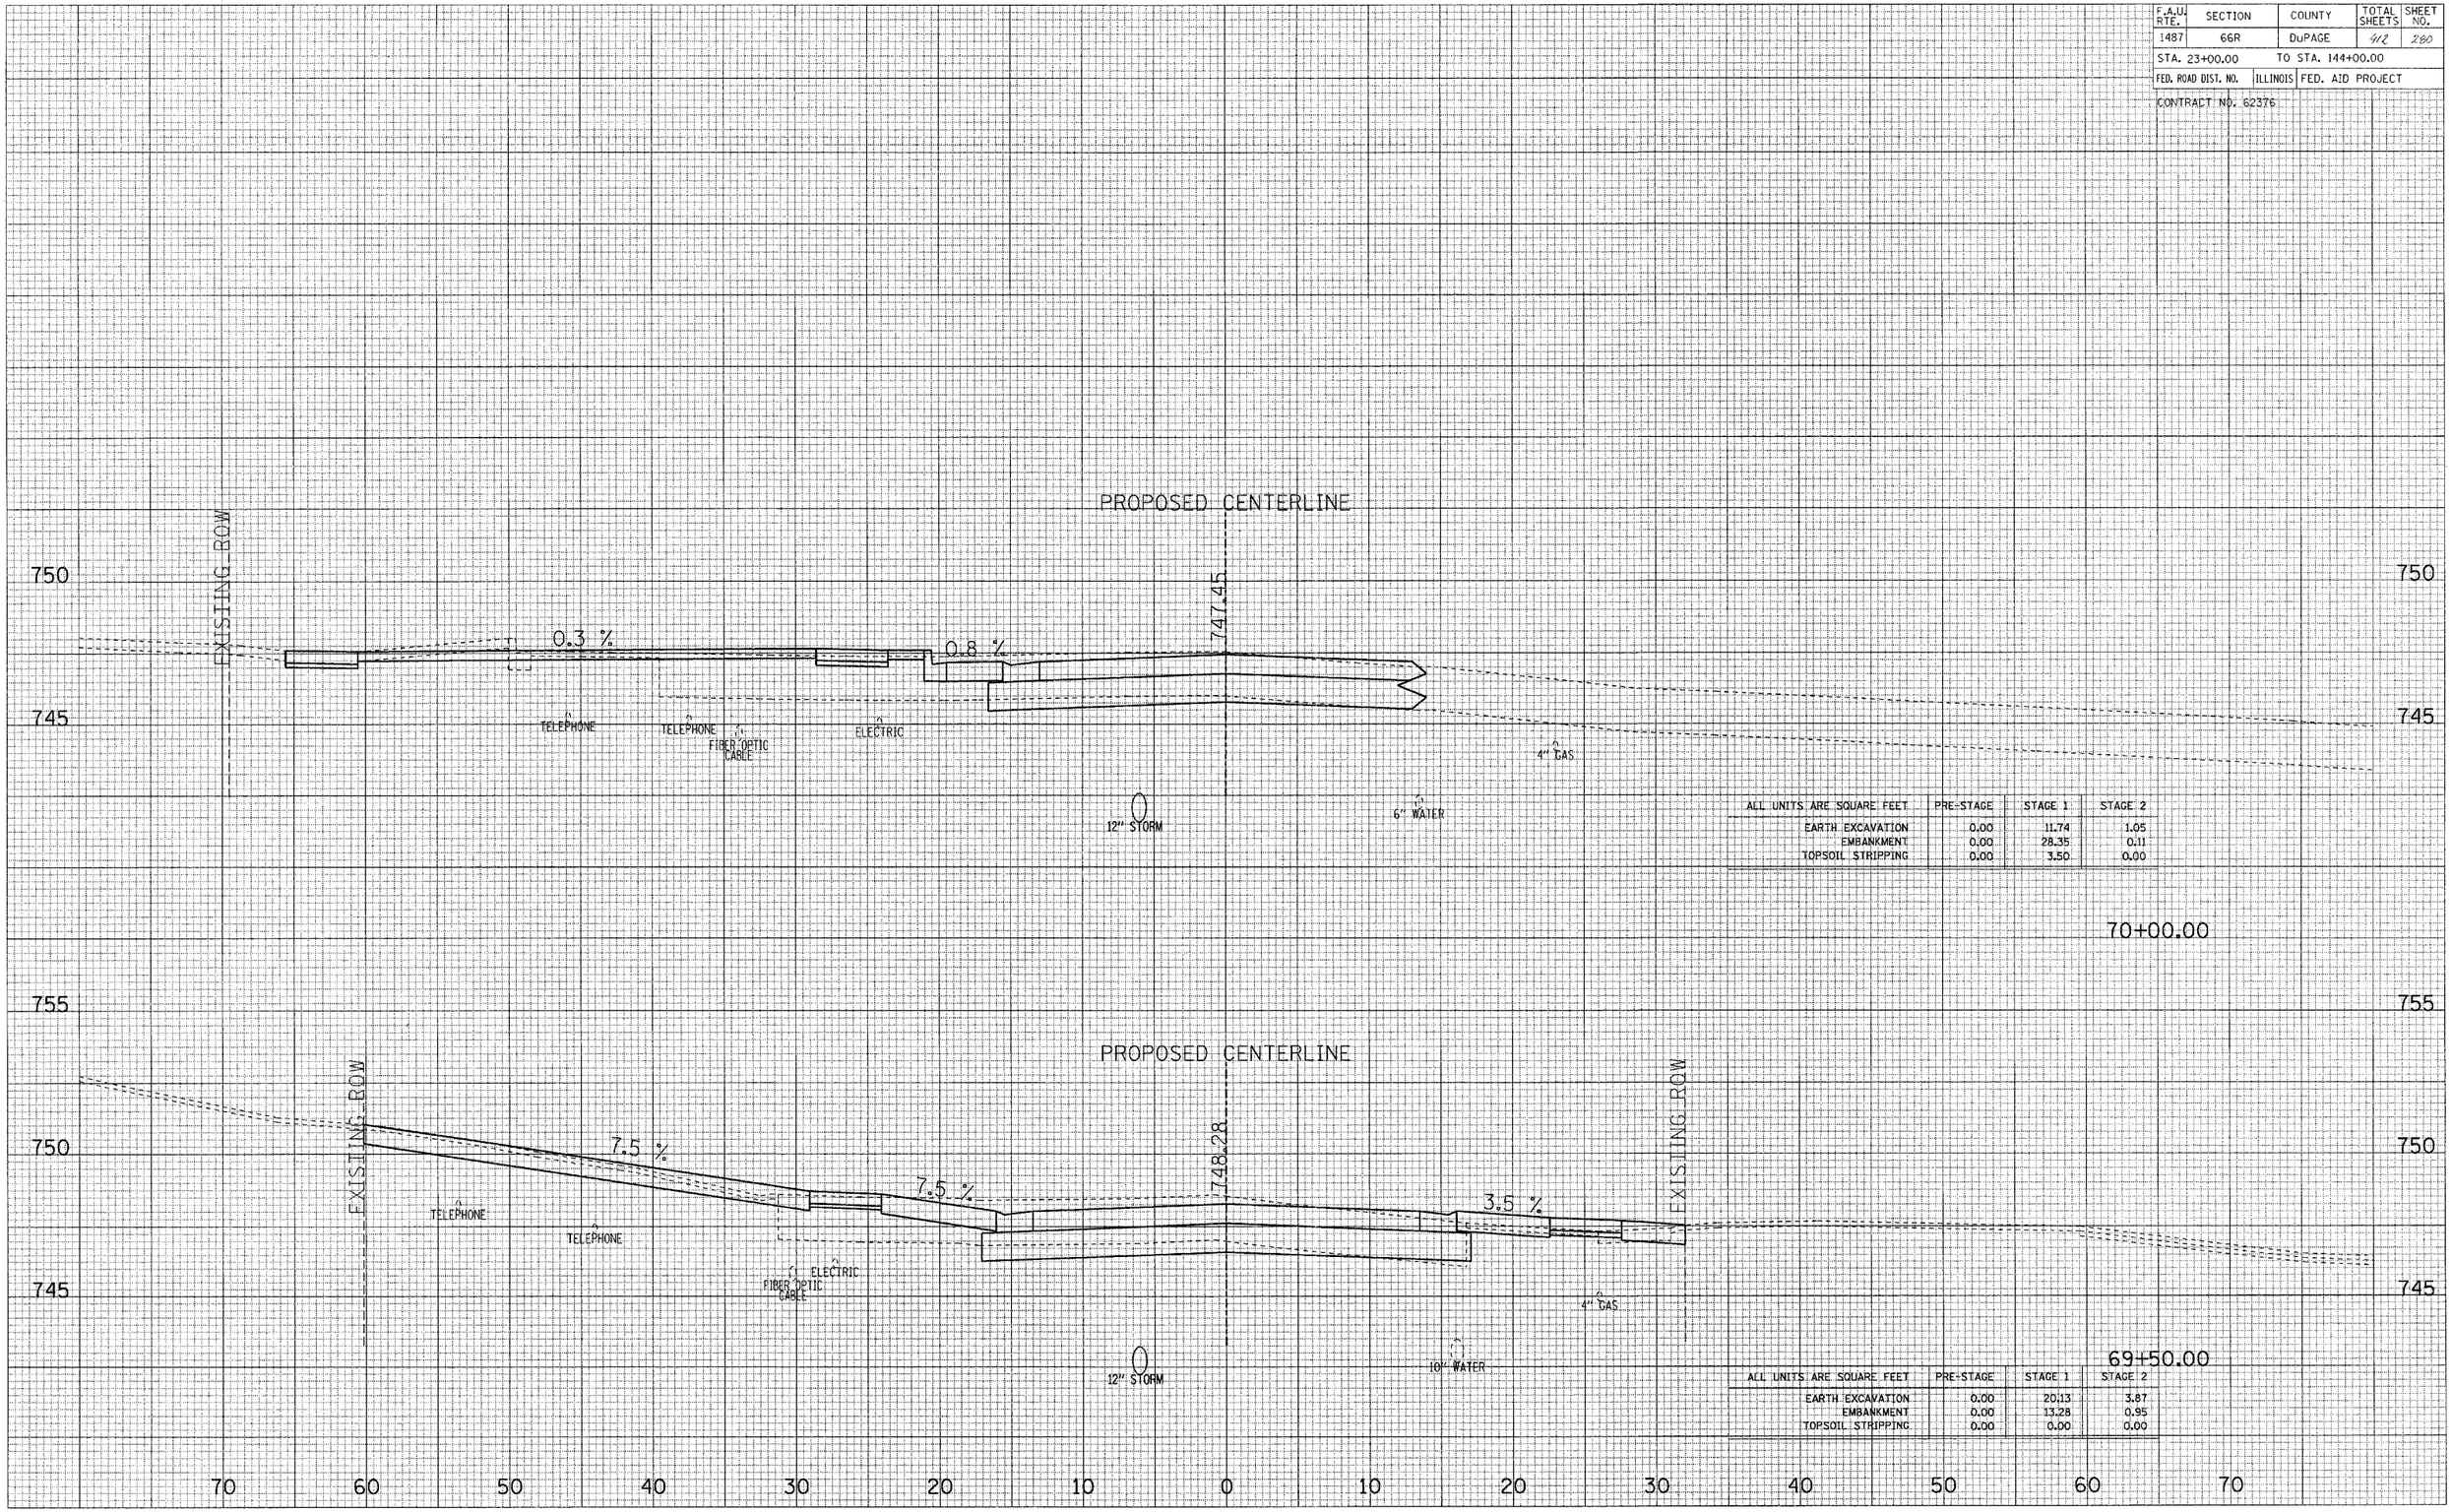

70+00.00

ALL UNITS ARE SQUARE FEET	PRE-STAGE	STAGE 1	STAGE 2
EARTH EXCAVATION	0.00	11.74	1.05
EMBANKMENT	0.00	28.35	0.11
TOPSOIL STRIPPING	0.00	3.50	0.00

69+50.00

ALL UNITS ARE SQUARE FEET	PRE-STAGE	STAGE 1	STAGE 2
EARTH EXCAVATION	0.00	20.13	3.87
EMBANKMENT	0.00	13.28	0.95
TOPSOIL STRIPPING	0.00	0.00	0.00

MAPLE AVENUE CROSS SECTIONS

F.A.U. RTE.	SECTION	COUNTY	TOTAL SHEETS	SHEET NO.
1487	66R	DuPAGE	412	281
STA. 23+00.00		TO STA. 144+00.00		
FED. ROAD DIST. NO.	ILLINOIS	FED. AID PROJECT		
CONTRACT NO. 62376				

SURVEYED
PLOTTED
TEMPLATE
AREAS
NOTE BOOK
NO.
AREAS CHECKED

ORIGINAL SCALE

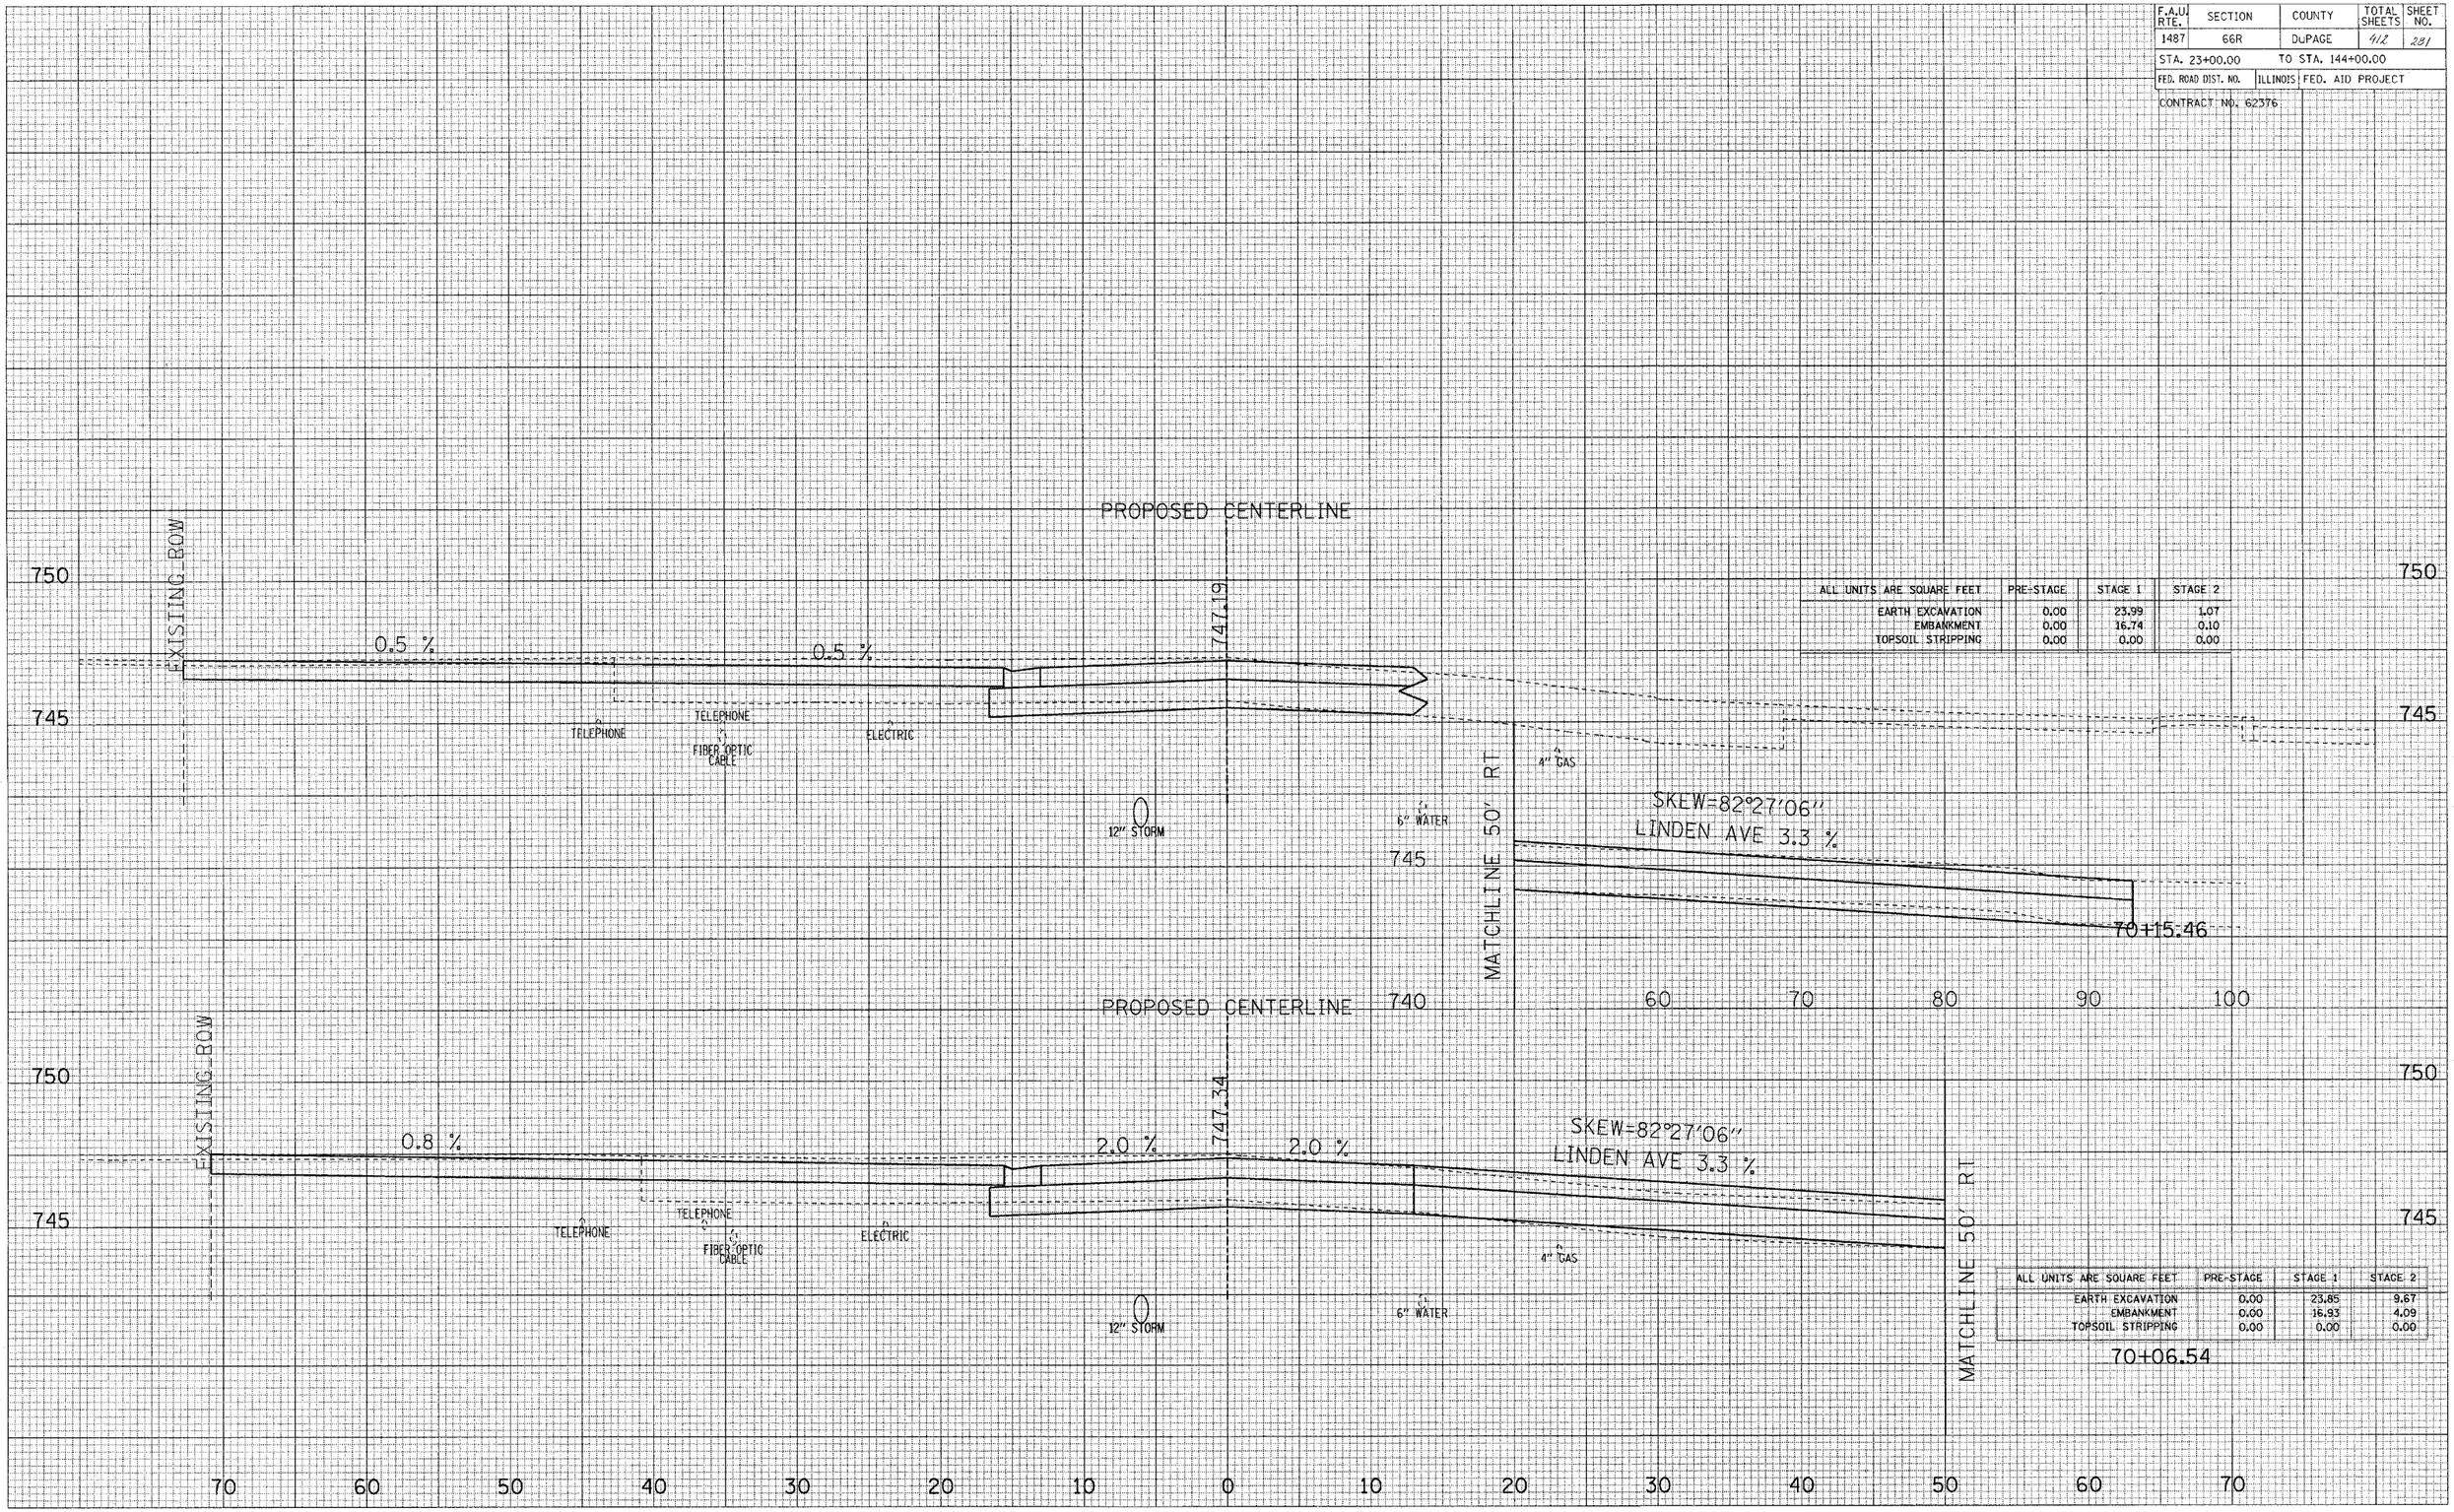

ALL UNITS ARE SQUARE FEET	PRE-STAGE	STAGE 1	STAGE 2
EARTH EXCAVATION	0.00	23.99	1.07
EMBANKMENT	0.00	16.74	0.10
TOPSOIL STRIPPING	0.00	0.00	0.00

ALL UNITS ARE SQUARE FEET	PRE-STAGE	STAGE 1	STAGE 2
EARTH EXCAVATION	0.00	23.85	9.67
EMBANKMENT	0.00	16.93	4.09
TOPSOIL STRIPPING	0.00	0.00	0.00

MAPLE AVENUE CROSS SECTIONS

F.A.U. RTE.	SECTION	COUNTY	TOTAL SHEETS	SHEET NO.
1487	66R	DuPAGE	412	282
STA. 23+00.00		TO STA. 144+00.00		
FED. ROAD DIST. NO.	ILLINOIS	FED. AID PROJECT		

CONTRACT NO. 62376

SURVEY NOTE BOOK NO. PLOTTED TEMPLATE AREAS AREAS CHECKED

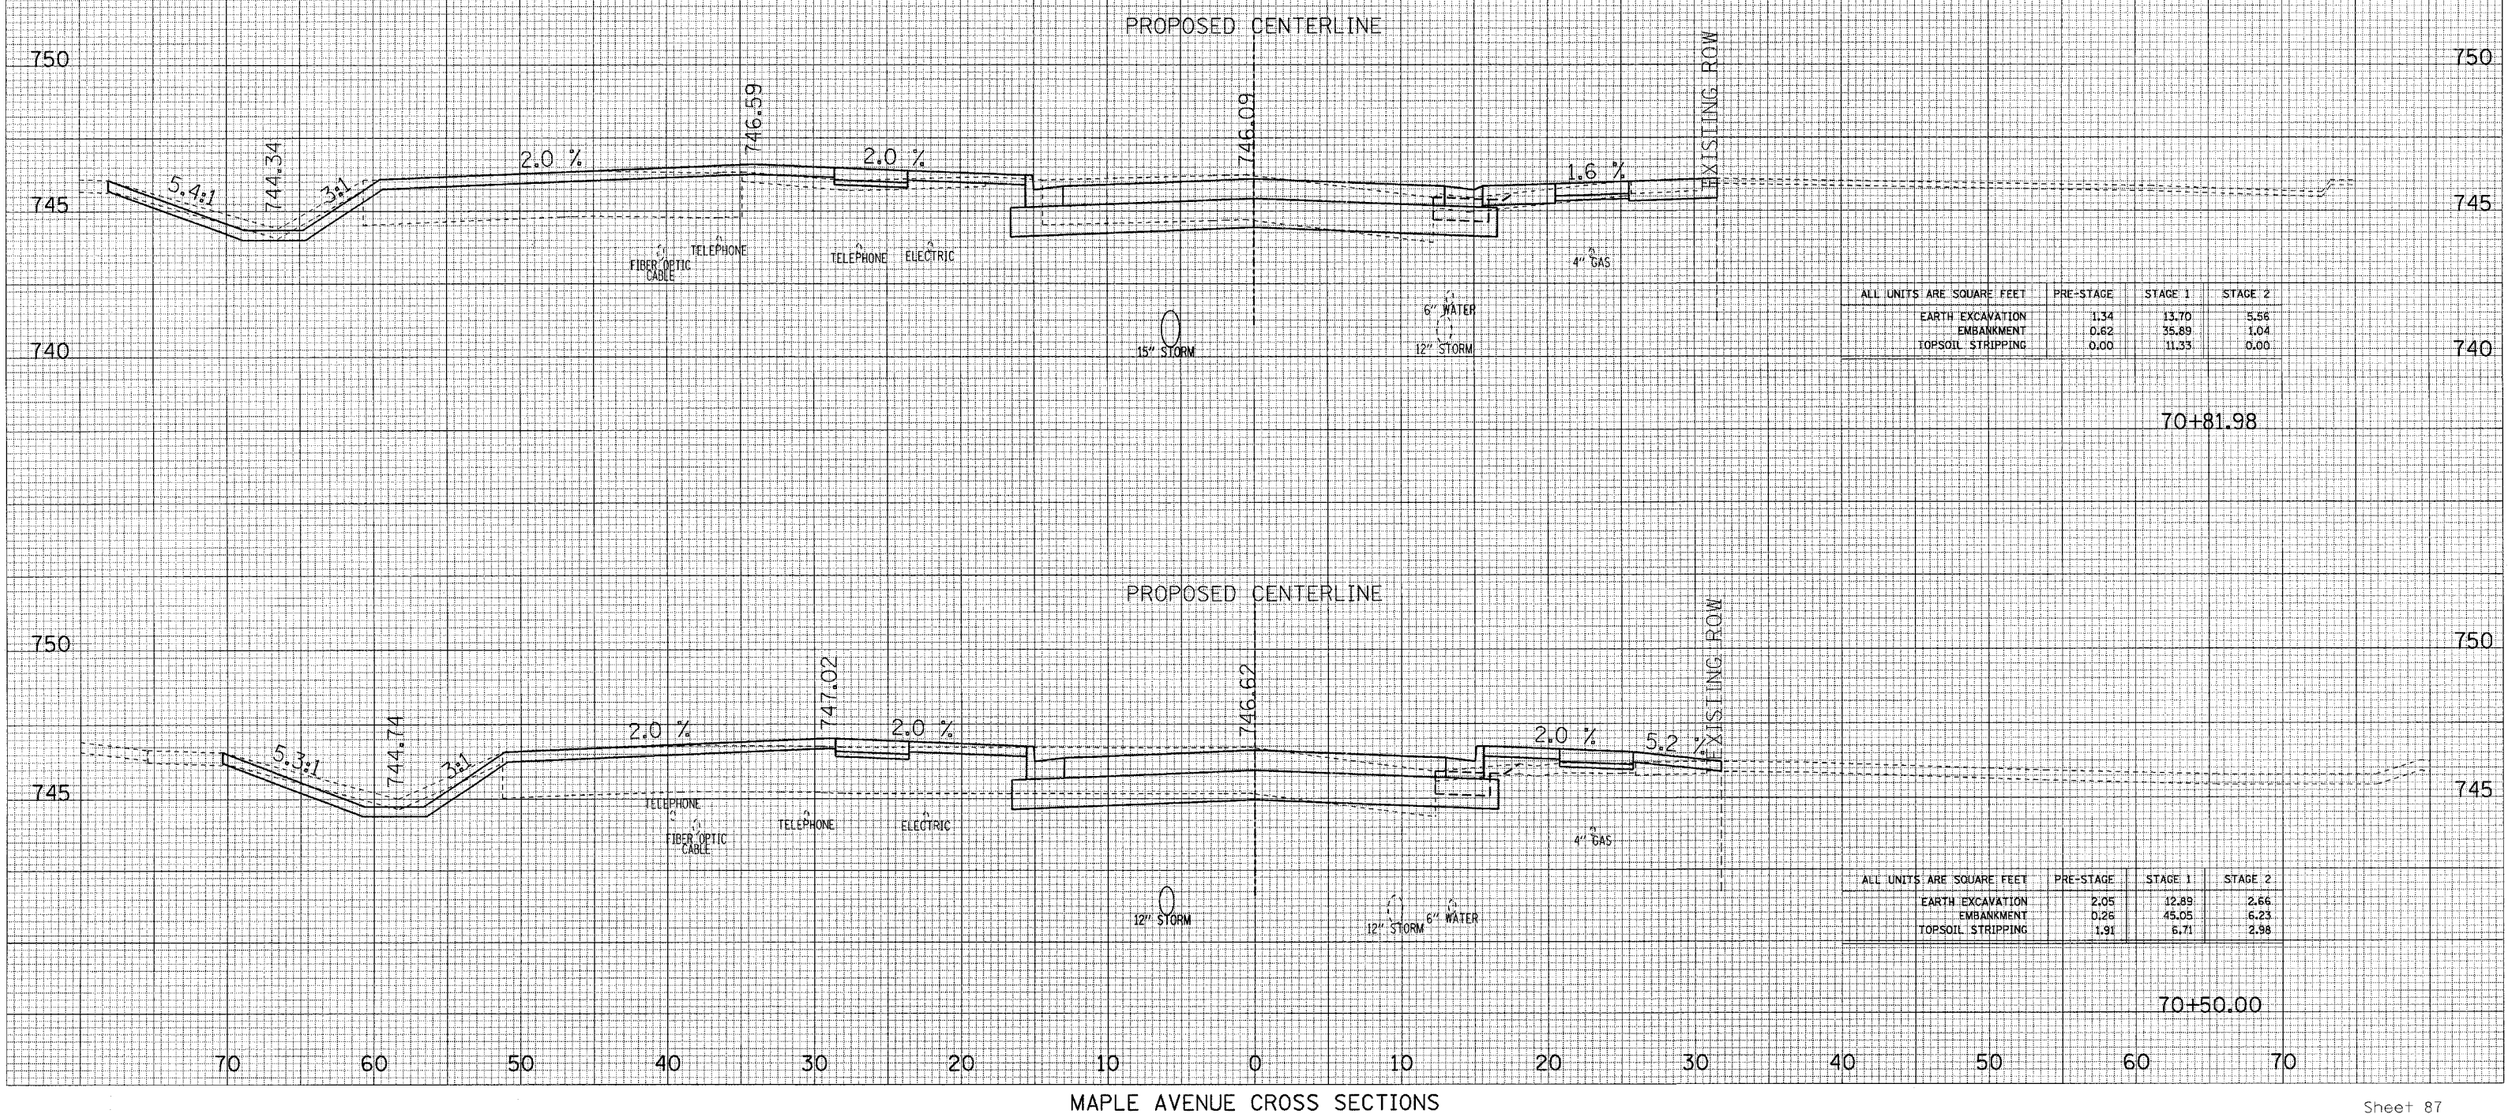

ALL UNITS ARE SQUARE FEET	PRE-STAGE	STAGE 1	STAGE 2
EARTH EXCAVATION	1.34	13.70	5.56
EMBANKMENT	0.62	35.89	1.04
TOPSOIL STRIPPING	0.00	11.33	0.00

70+81.98

PROPOSED CENTERLINE
EXISTING ROW
747.02
746.62
744.74
5.3:1
3:1
2.0 %
2.0 %
2.0 %
5.2 %
TELEPHONE
FIBER OPTIC CABLE
TELEPHONE
ELECTRIC
4" GAS
12" STORM
12" STORM
6" WATER

ALL UNITS ARE SQUARE FEET	PRE-STAGE	STAGE 1	STAGE 2
EARTH EXCAVATION	2.05	12.89	2.66
EMBANKMENT	0.26	45.05	6.23
TOPSOIL STRIPPING	1.91	6.71	2.98

70+50.00

MAPLE AVENUE CROSS SECTIONS

F.A.U. RTE.	SECTION	COUNTY	TOTAL SHEETS	SHEET NO.
1487	66R	DuPAGE	412	283
STA. 23+00.00		TO STA. 144+00.00		
FED. ROAD DIST. NO.	ILLINOIS	FED. AID PROJECT		

CONTRACT NO. 62376

SURVEY	
NOTE BOOK	PLOTTED
NO.	TEMPLATE
	AREAS
	AREAS CHECKED

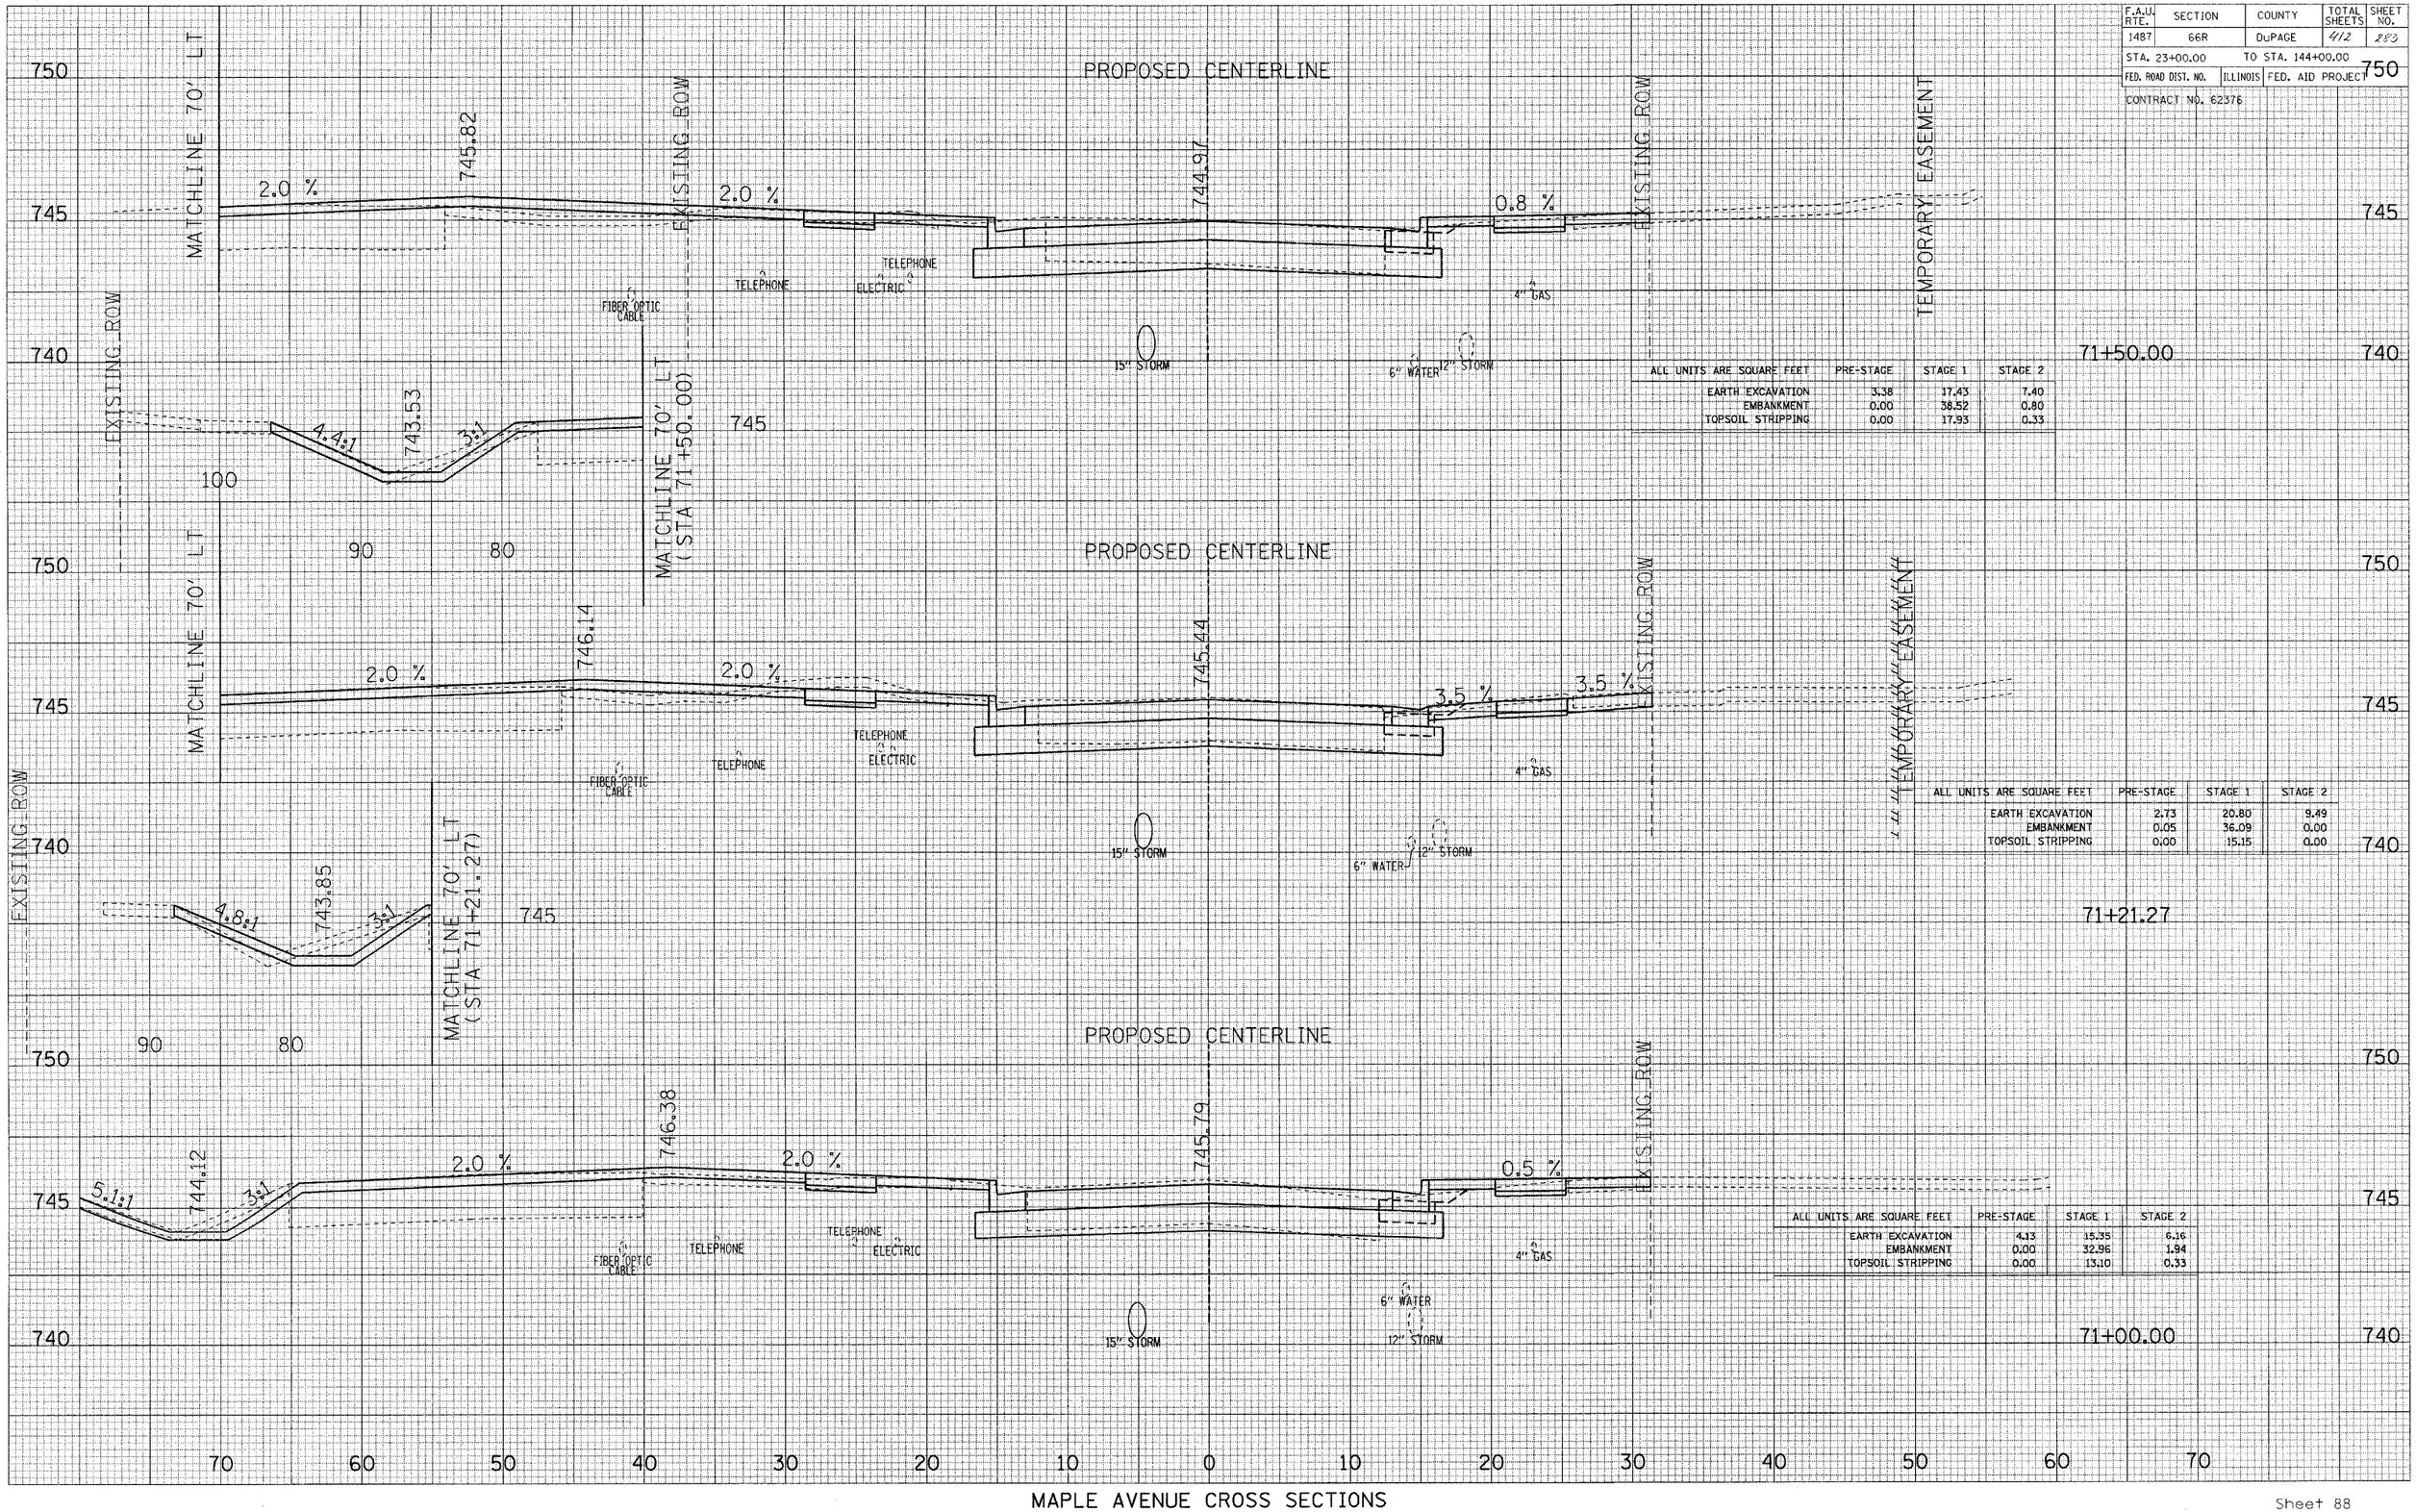

MAPLE AVENUE CROSS SECTIONS

F.A.U. RTE.	SECTION	COUNTY	TOTAL SHEETS	SHEET NO.
1487	66R	DuPAGE	412	284
STA. 23+00.00		TO STA. 144+00.00		
FED. ROAD DIST. NO.	ILLINOIS	FED. AID PROJECT		
CONTRACT NO. 62376				

SURVEYED / PLOTTED / NOTE BOOK / TEMPLATE / AREAS / AREAS CHECKED / NO.

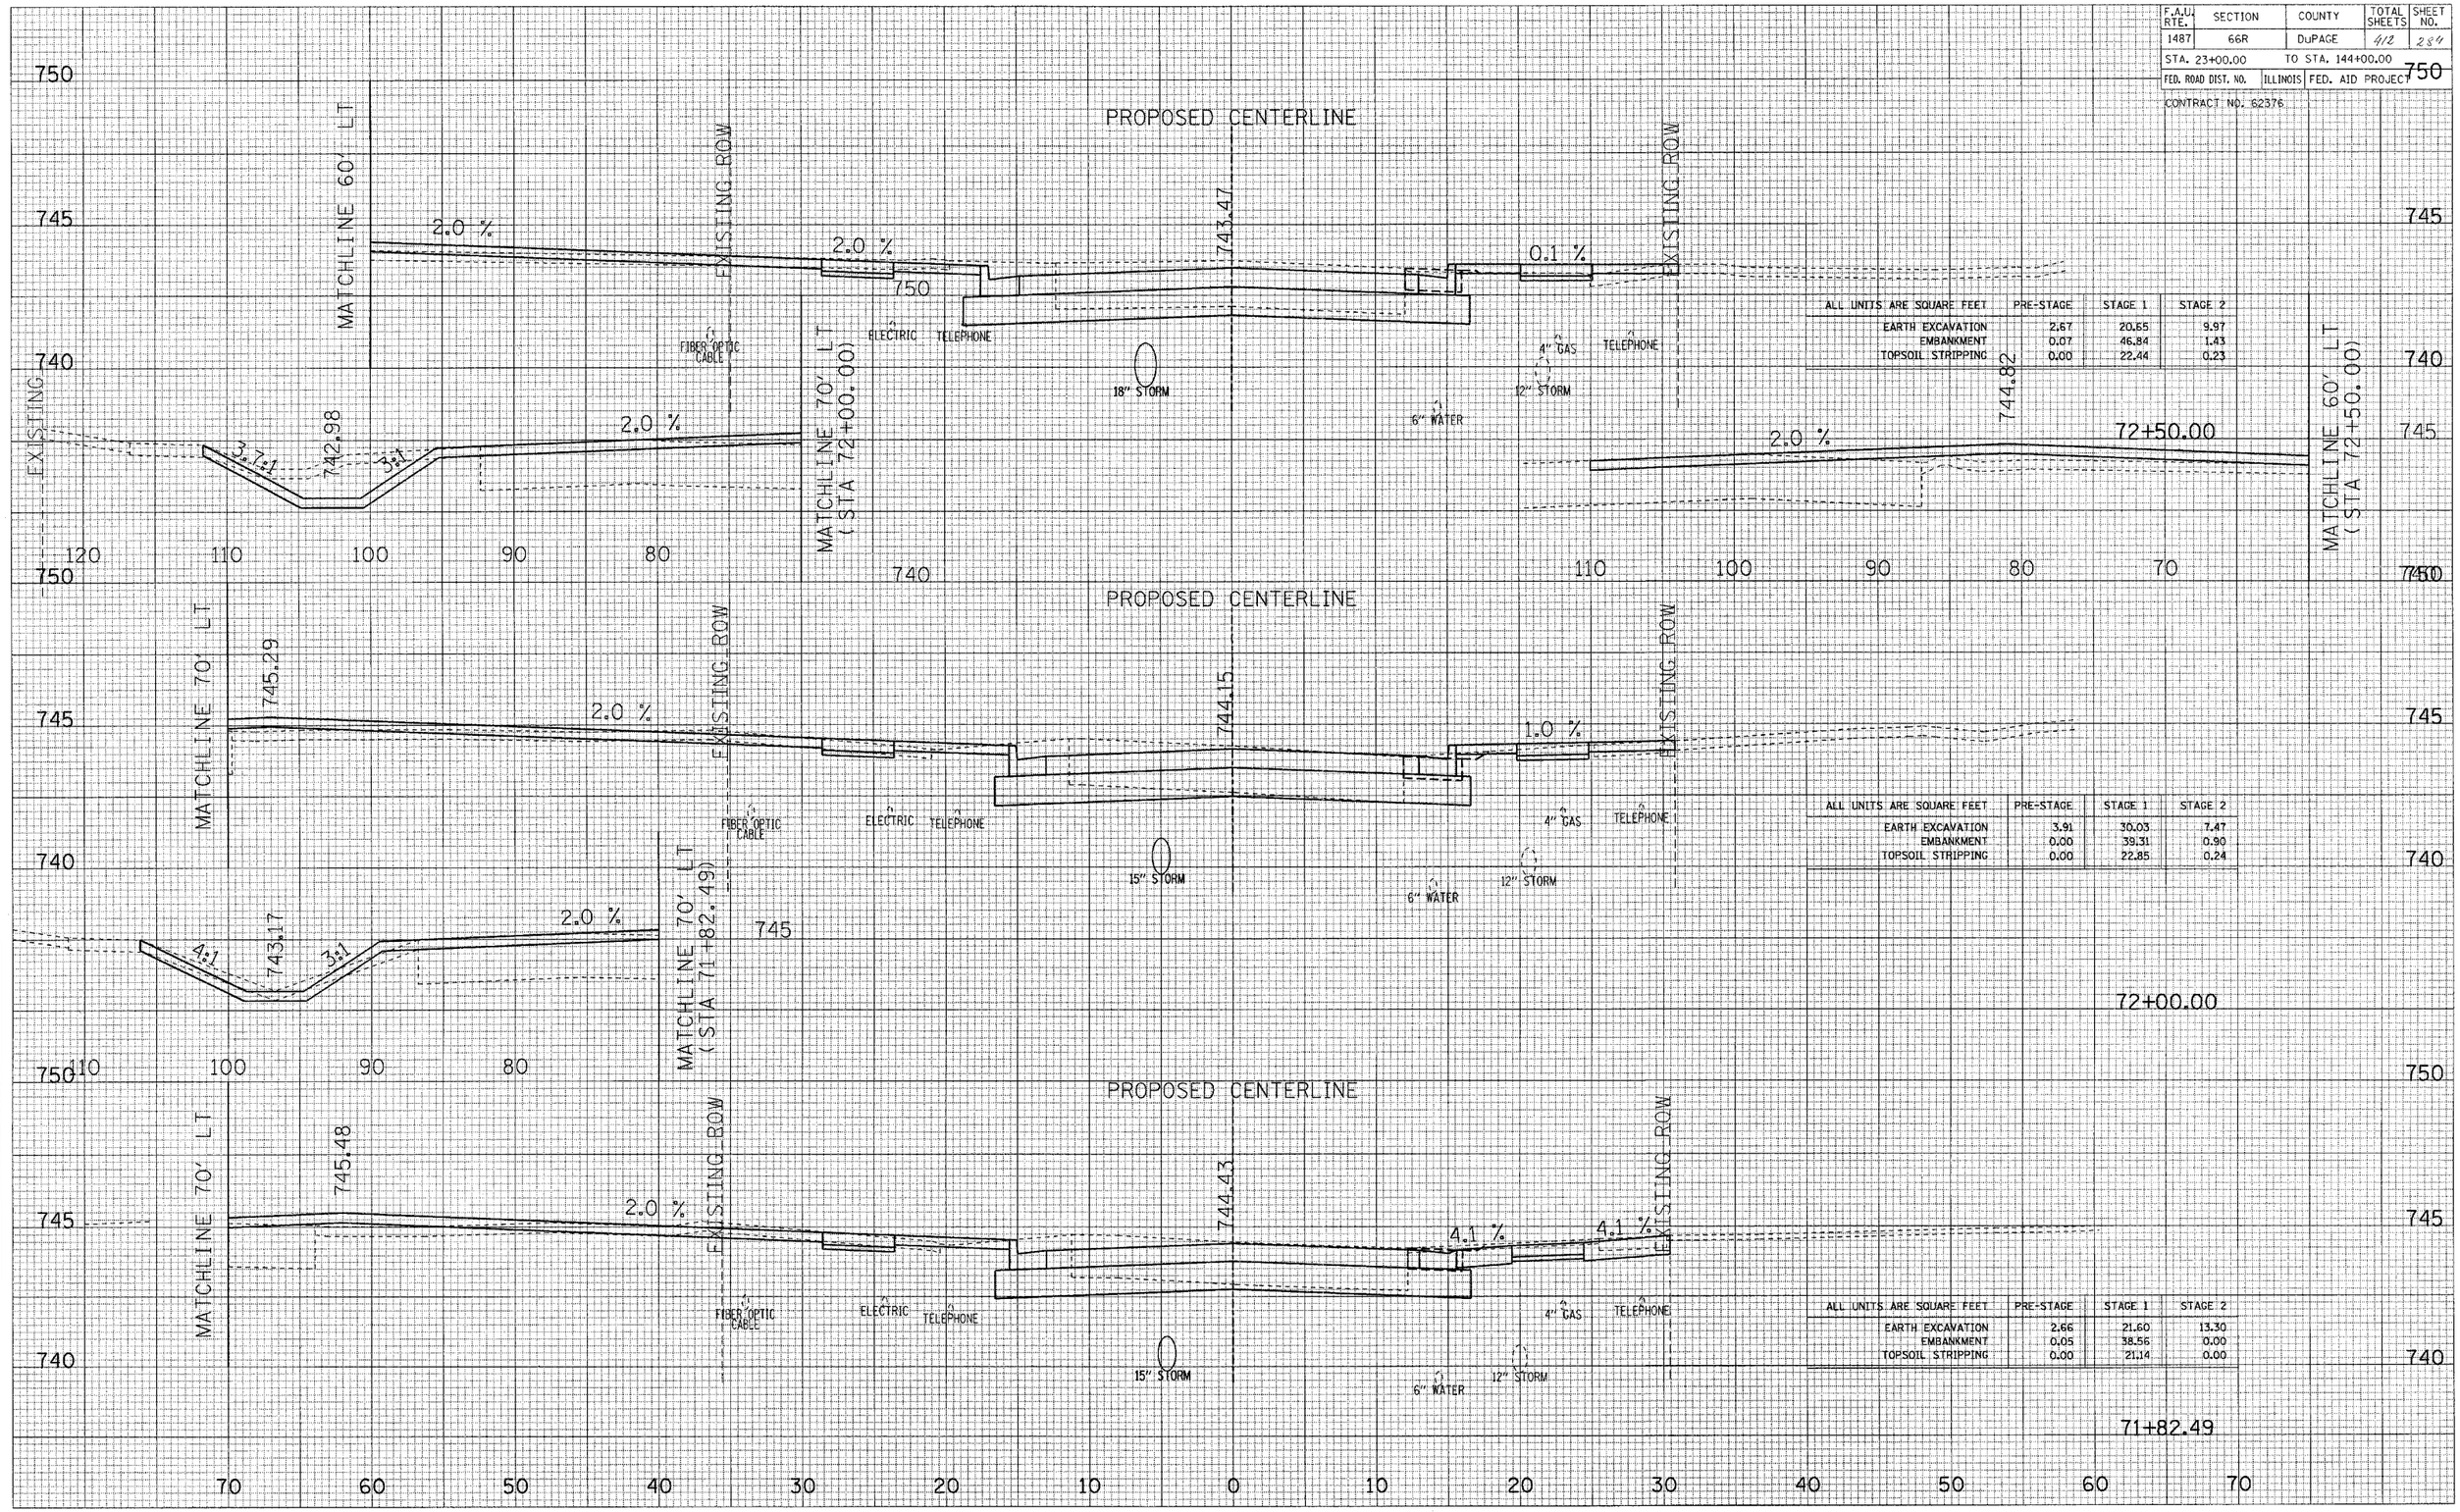

MAPLE AVENUE CROSS SECTIONS

F.A.U. RTE.	SECTION	COUNTY	TOTAL SHEETS	SHEET NO.
1487	66R	DuPAGE	412	285
STA. 23+00.00		TO STA. 144+00.00		
FED. ROAD DIST. NO.	ILLINOIS	FED. AID PROJECT		
CONTRACT NO. 62376				

SURVEYED
PLOTTED
TEMPLATE
AREAS
AREAS CHECKED
SURVEY
NOTE BOOK
NO.

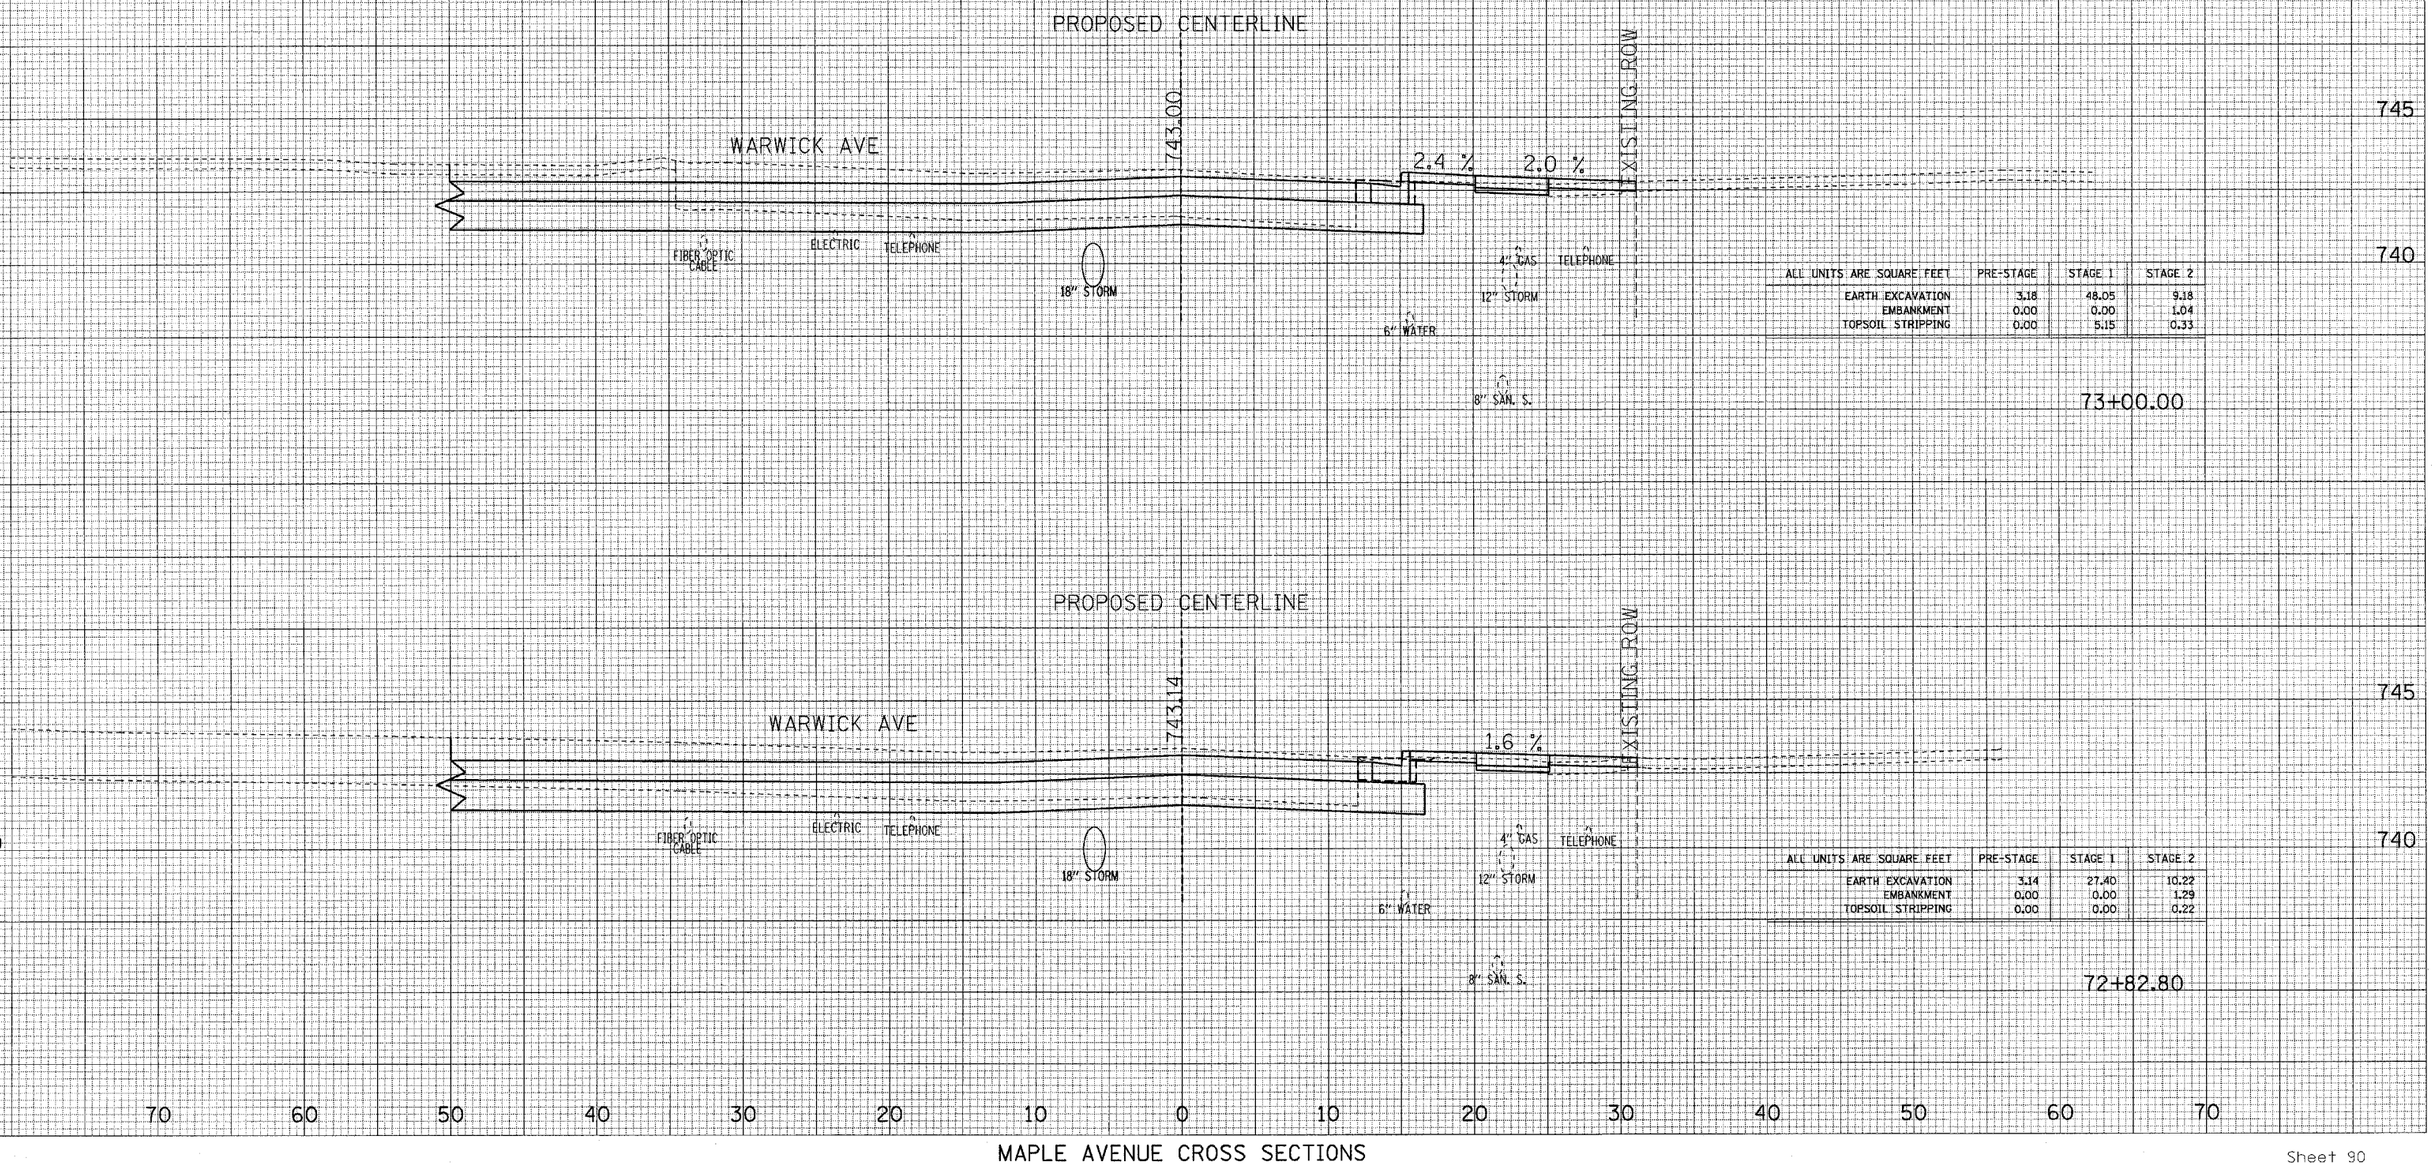

ALL UNITS ARE SQUARE FEET	PRE-STAGE	STAGE 1	STAGE 2
EARTH EXCAVATION	3.18	48.05	9.18
EMBANKMENT	0.00	0.00	1.04
TOPSOIL STRIPPING	0.00	5.15	0.33

73+00.00

ALL UNITS ARE SQUARE FEET	PRE-STAGE	STAGE 1	STAGE 2
EARTH EXCAVATION	3.14	27.40	10.22
EMBANKMENT	0.00	0.00	1.29
TOPSOIL STRIPPING	0.00	0.00	0.22

72+82.80

MAPLE AVENUE CROSS SECTIONS

F.A.U. RTE.	SECTION	COUNTY	TOTAL SHEETS	SHEET NO.
1487	66R	DuPAGE	412	286
STA. 23+00.00		TO STA. 144+00.00		
FED. ROAD DIST. NO.	ILLINOIS	FED. AID PROJECT		
CONTRACT NO. 62376				

SURVEYED
PLOTTED
NOTE BOOK TEMPLATE
AREAS
NO. AREAS CHECKED

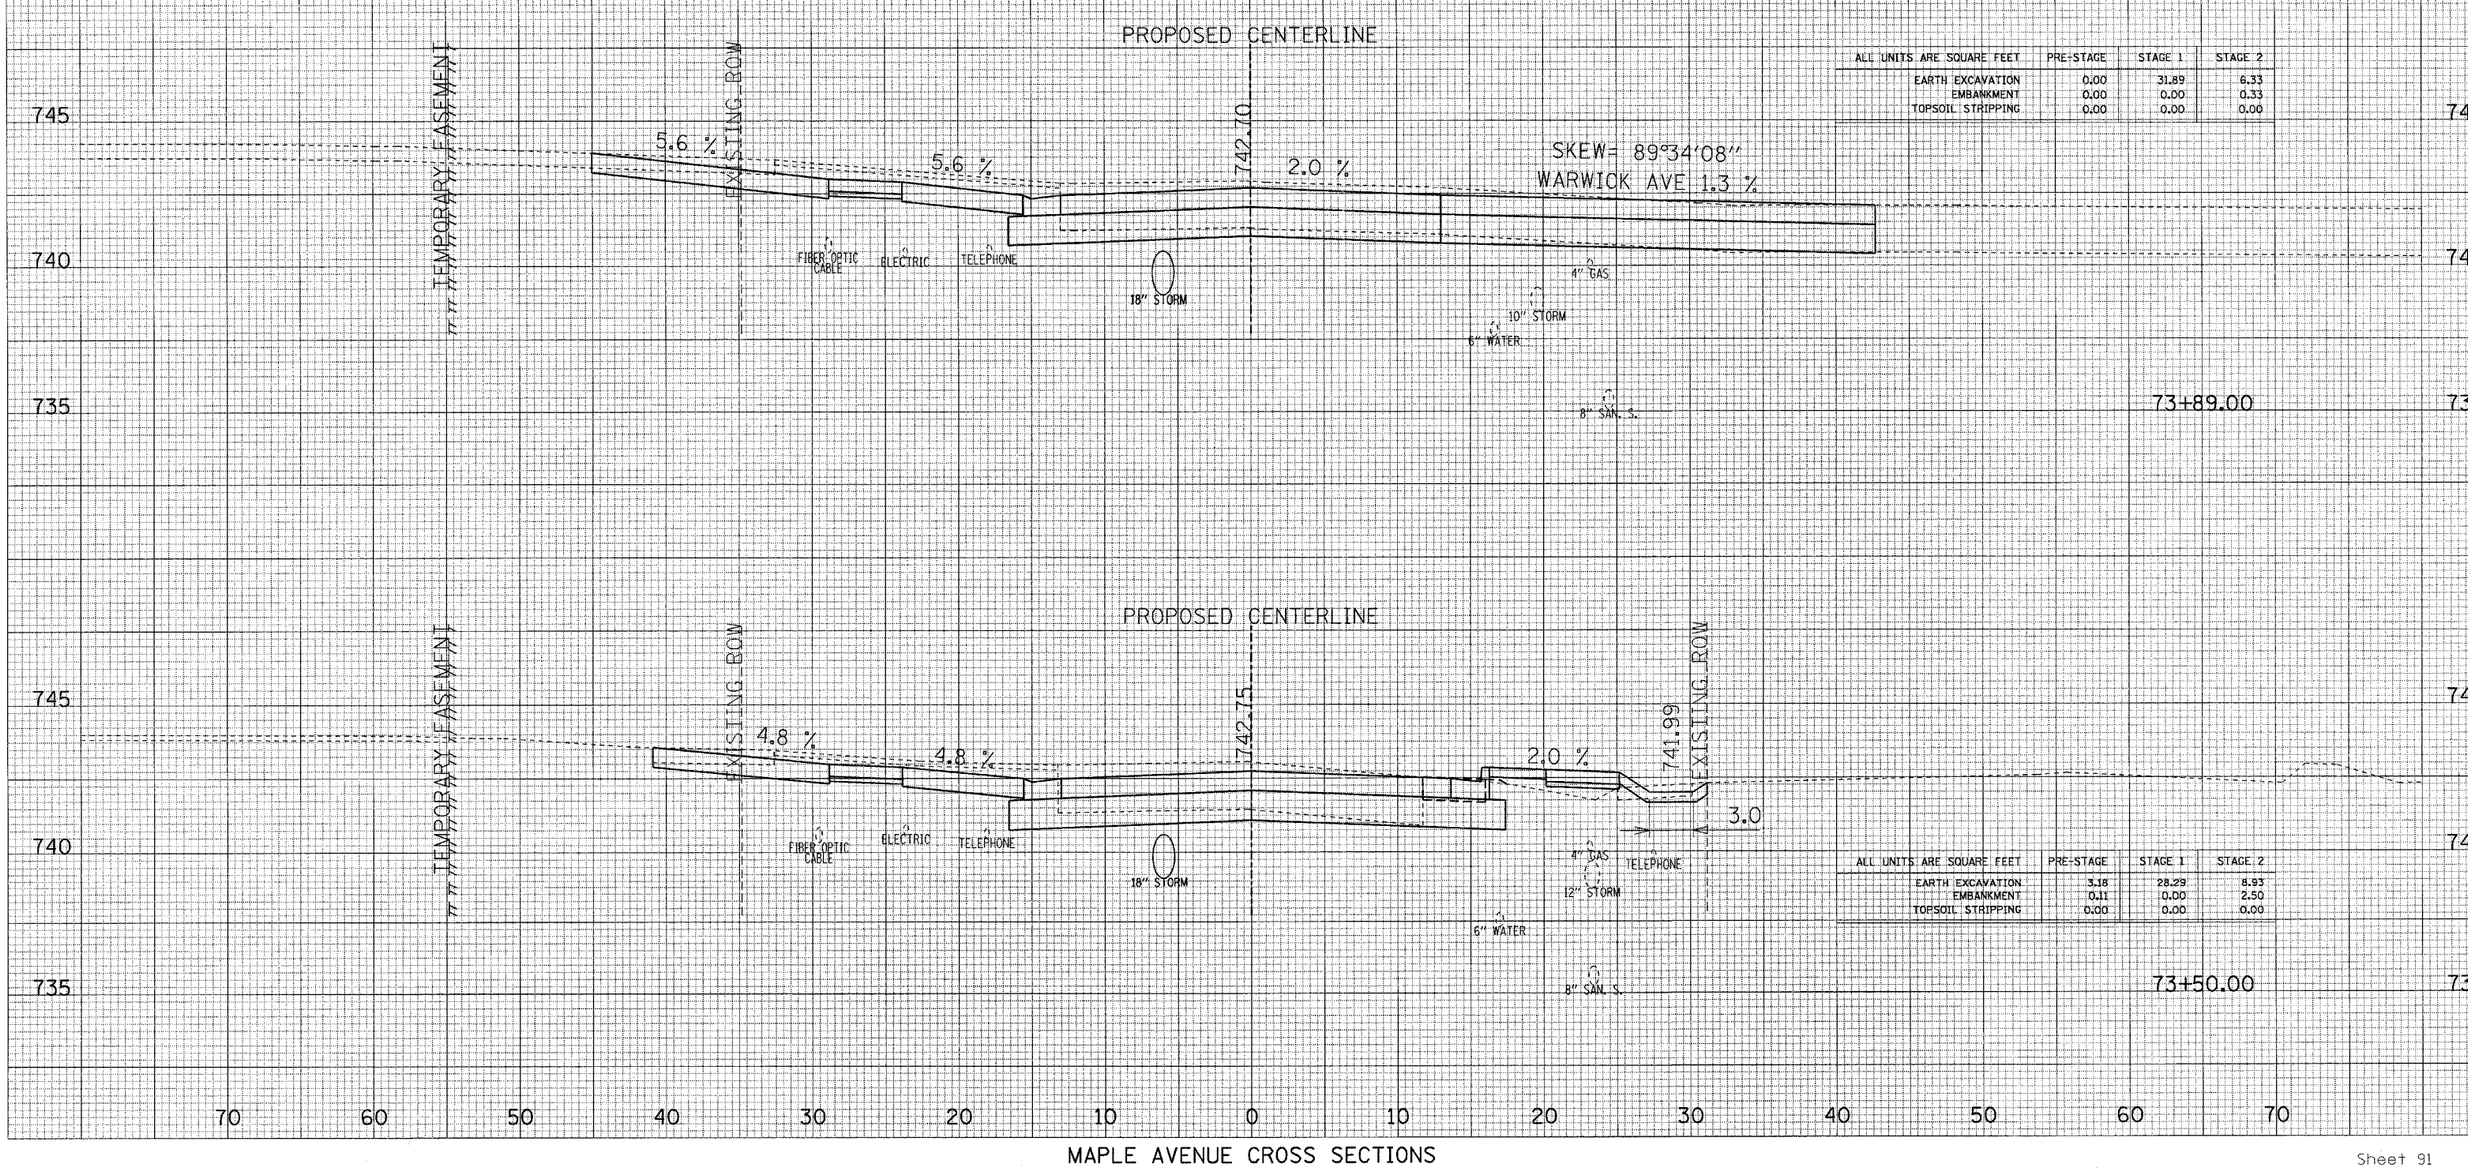

ALL UNITS ARE SQUARE FEET	PRE-STAGE	STAGE 1	STAGE 2
EARTH EXCAVATION	0.00	31.89	6.33
EMBANKMENT	0.00	0.00	0.33
TOPSOIL STRIPPING	0.00	0.00	0.00

73+89.00

ALL UNITS ARE SQUARE FEET	PRE-STAGE	STAGE 1	STAGE 2
EARTH EXCAVATION	3.18	28.29	8.93
EMBANKMENT	0.11	0.00	2.50
TOPSOIL STRIPPING	0.00	0.00	0.00

73+50.00

MAPLE AVENUE CROSS SECTIONS

F.A.U. RTE.	SECTION	COUNTY	TOTAL SHEETS	SHEET NO.
1487	66R	DuPAGE	412	287
STA. 23+00.00		TO STA. 144+00.00		
FED. ROAD DIST. NO.	ILLINOIS	FED. AID PROJECT		
CONTRACT NO. 62376				

SURVEY	
NOTE BOOK	
NO.	
PLOTTED	
TEMPLATE	
AREAS	
AREAS CHECKED	

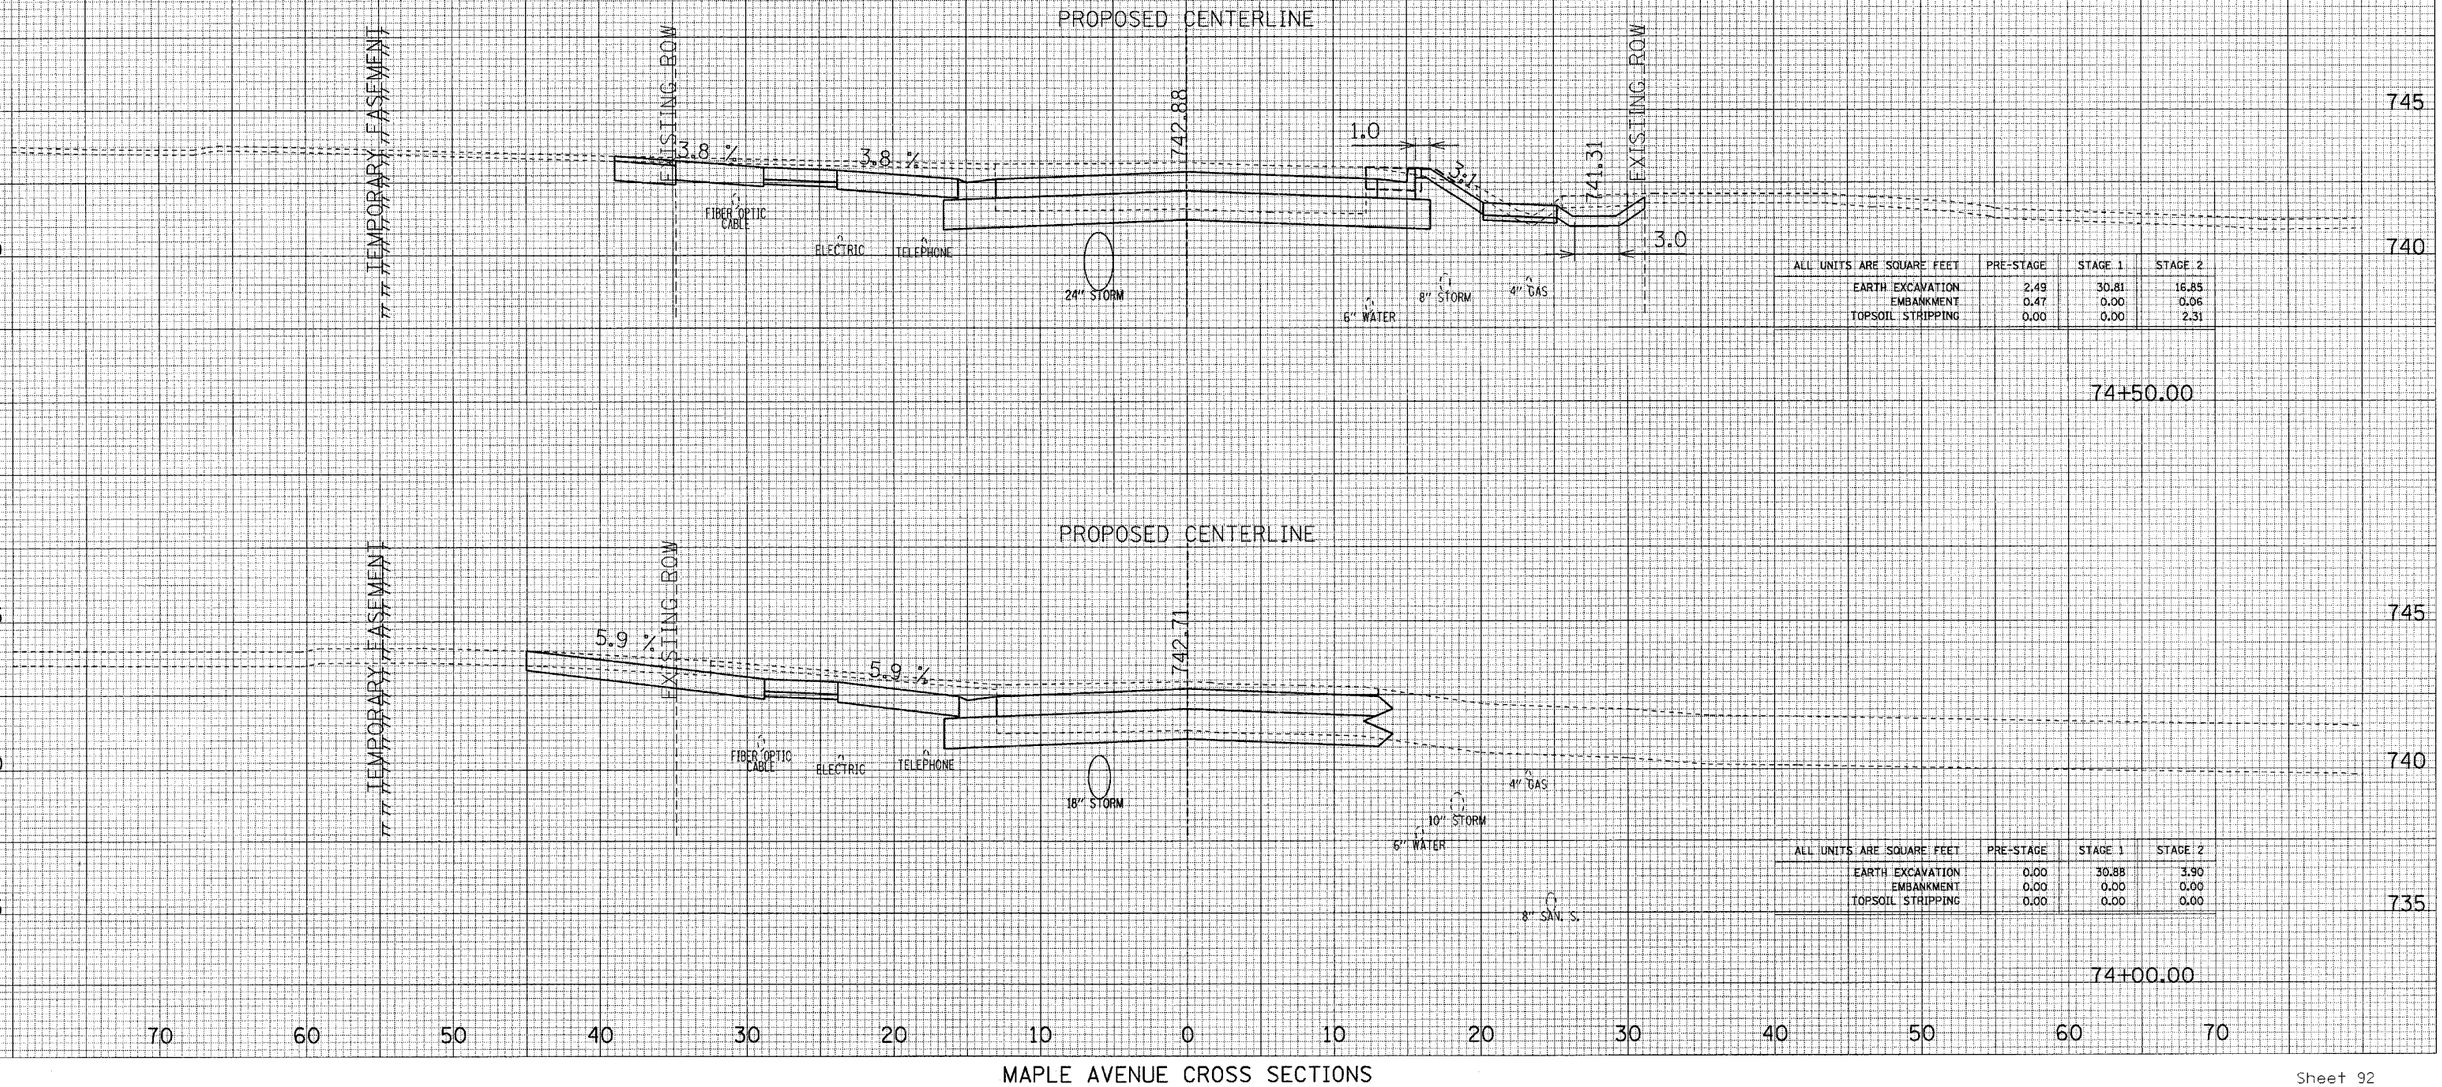

ALL UNITS ARE SQUARE FEET	PRE-STAGE	STAGE 1	STAGE 2
EARTH EXCAVATION	2.49	30.81	16.85
EMBANKMENT	0.47	0.00	0.06
TOPSOIL STRIPPING	0.00	0.00	2.31

74+50.00

ALL UNITS ARE SQUARE FEET	PRE-STAGE	STAGE 1	STAGE 2
EARTH EXCAVATION	0.00	30.88	3.90
EMBANKMENT	0.00	0.00	0.00
TOPSOIL STRIPPING	0.00	0.00	0.00

74+00.00

MAPLE AVENUE CROSS SECTIONS

F.A.U RTE.	SECTION	COUNTY	TOTAL SHEETS	SHEET NO.
1487	66R	DuPAGE	412	288
STA. 23+00.00		TO STA. 144+00.00		
FED. ROAD DIST. NO.	ILLINOIS	FED. AID PROJECT		
CONTRACT NO. 62376				

SURVEY
NOTE BOOK
NO.
PLOTTED
TEMPLATE
AREAS
AREAS CHECKED

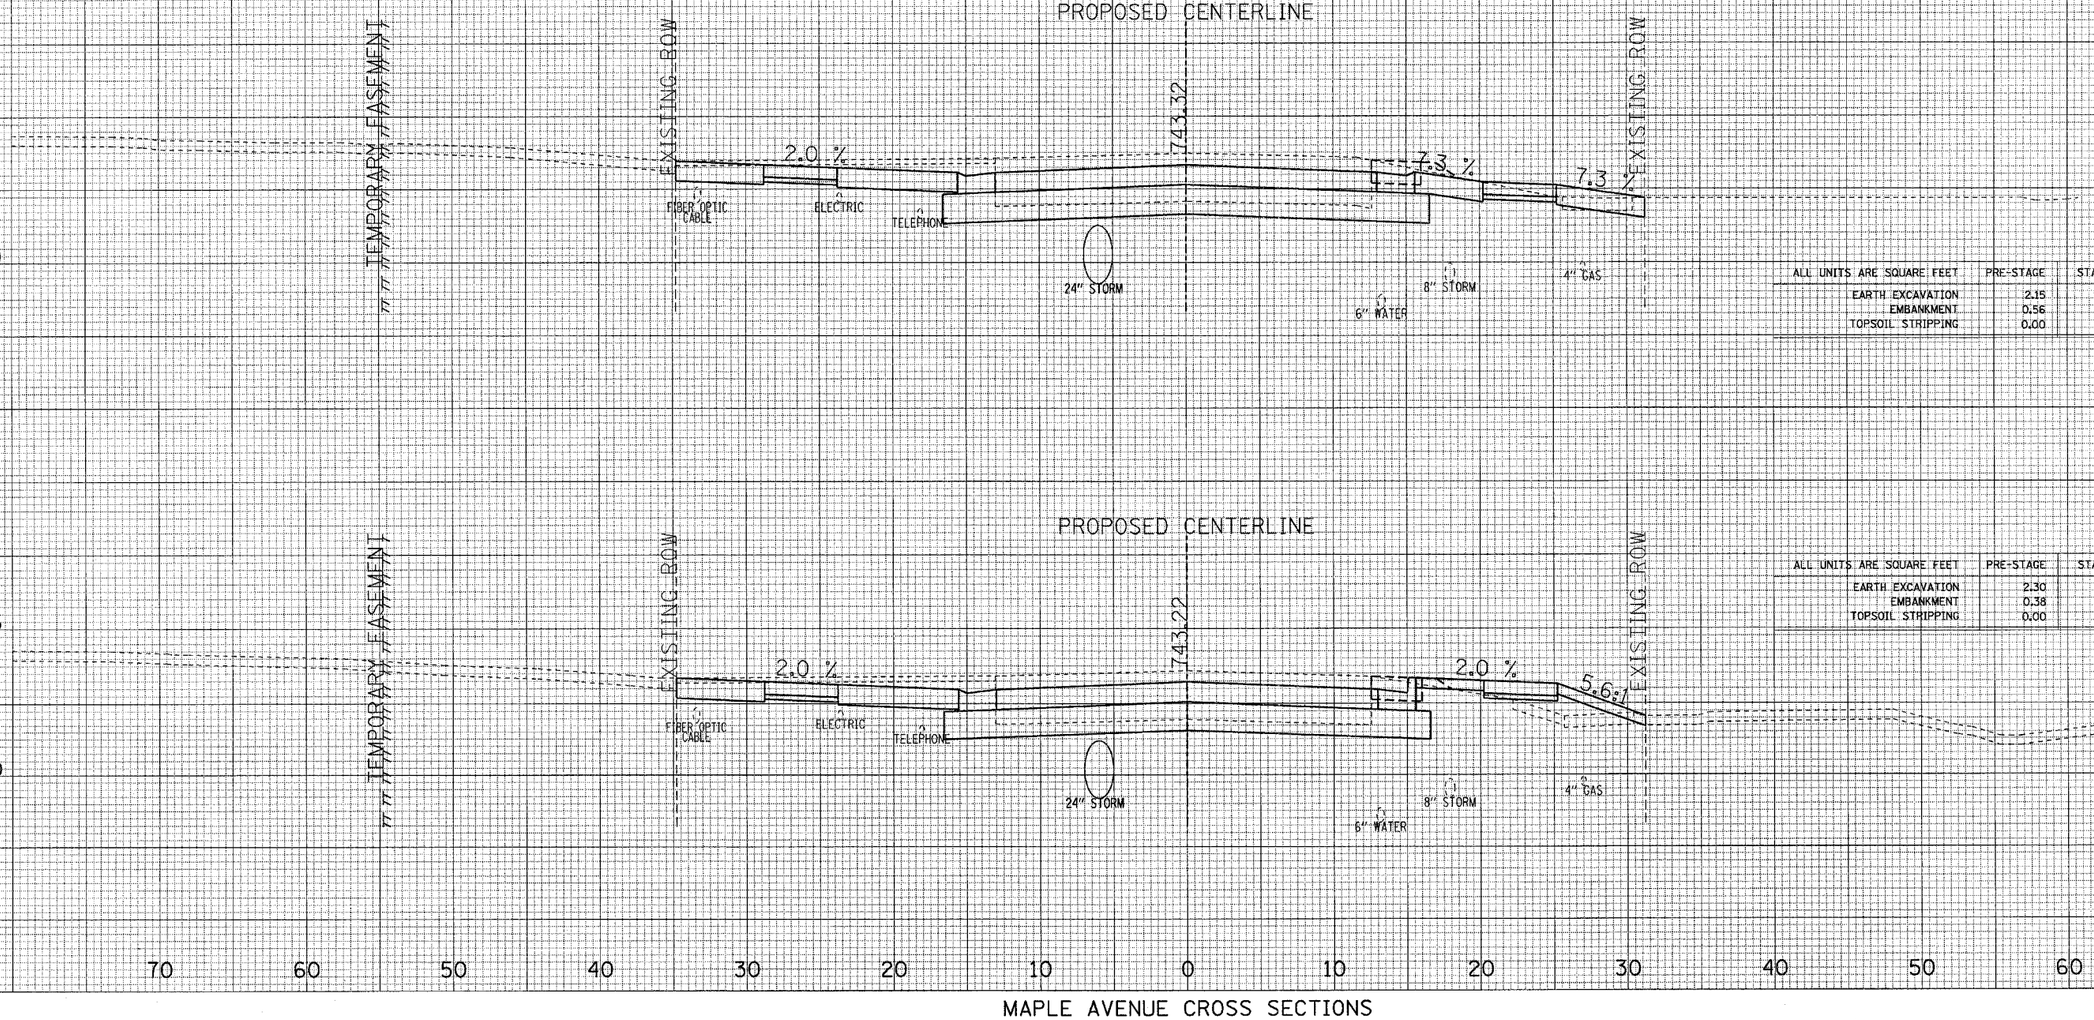

ALL UNITS ARE SQUARE FEET	PRE-STAGE	STAGE 1	STAGE 2
EARTH EXCAVATION	2.15	26.30	17.35
EMBANKMENT	0.56	0.00	0.13
TOPSOIL STRIPPING	0.00	0.00	0.00

75+10.27

ALL UNITS ARE SQUARE FEET	PRE-STAGE	STAGE 1	STAGE 2
EARTH EXCAVATION	2.30	25.31	11.06
EMBANKMENT	0.38	0.00	4.98
TOPSOIL STRIPPING	0.00	0.00	1.44

74+95.99

MAPLE AVENUE CROSS SECTIONS

F.A.U. RTE.	SECTION	COUNTY	TOTAL SHEETS	SHEET NO.
1487	66R	DuPAGE	412	289
STA. 23+00.00		TO STA. 144+00.00		
FED. ROAD DIST. NO.	ILLINOIS	FED. AID PROJECT		
CONTRACT NO. 62376				

SURVEY: SURVEYED, PLOTTED, NOTE BOOK, NO. — TEMPLATE, AREAS, AREAS CHECKED

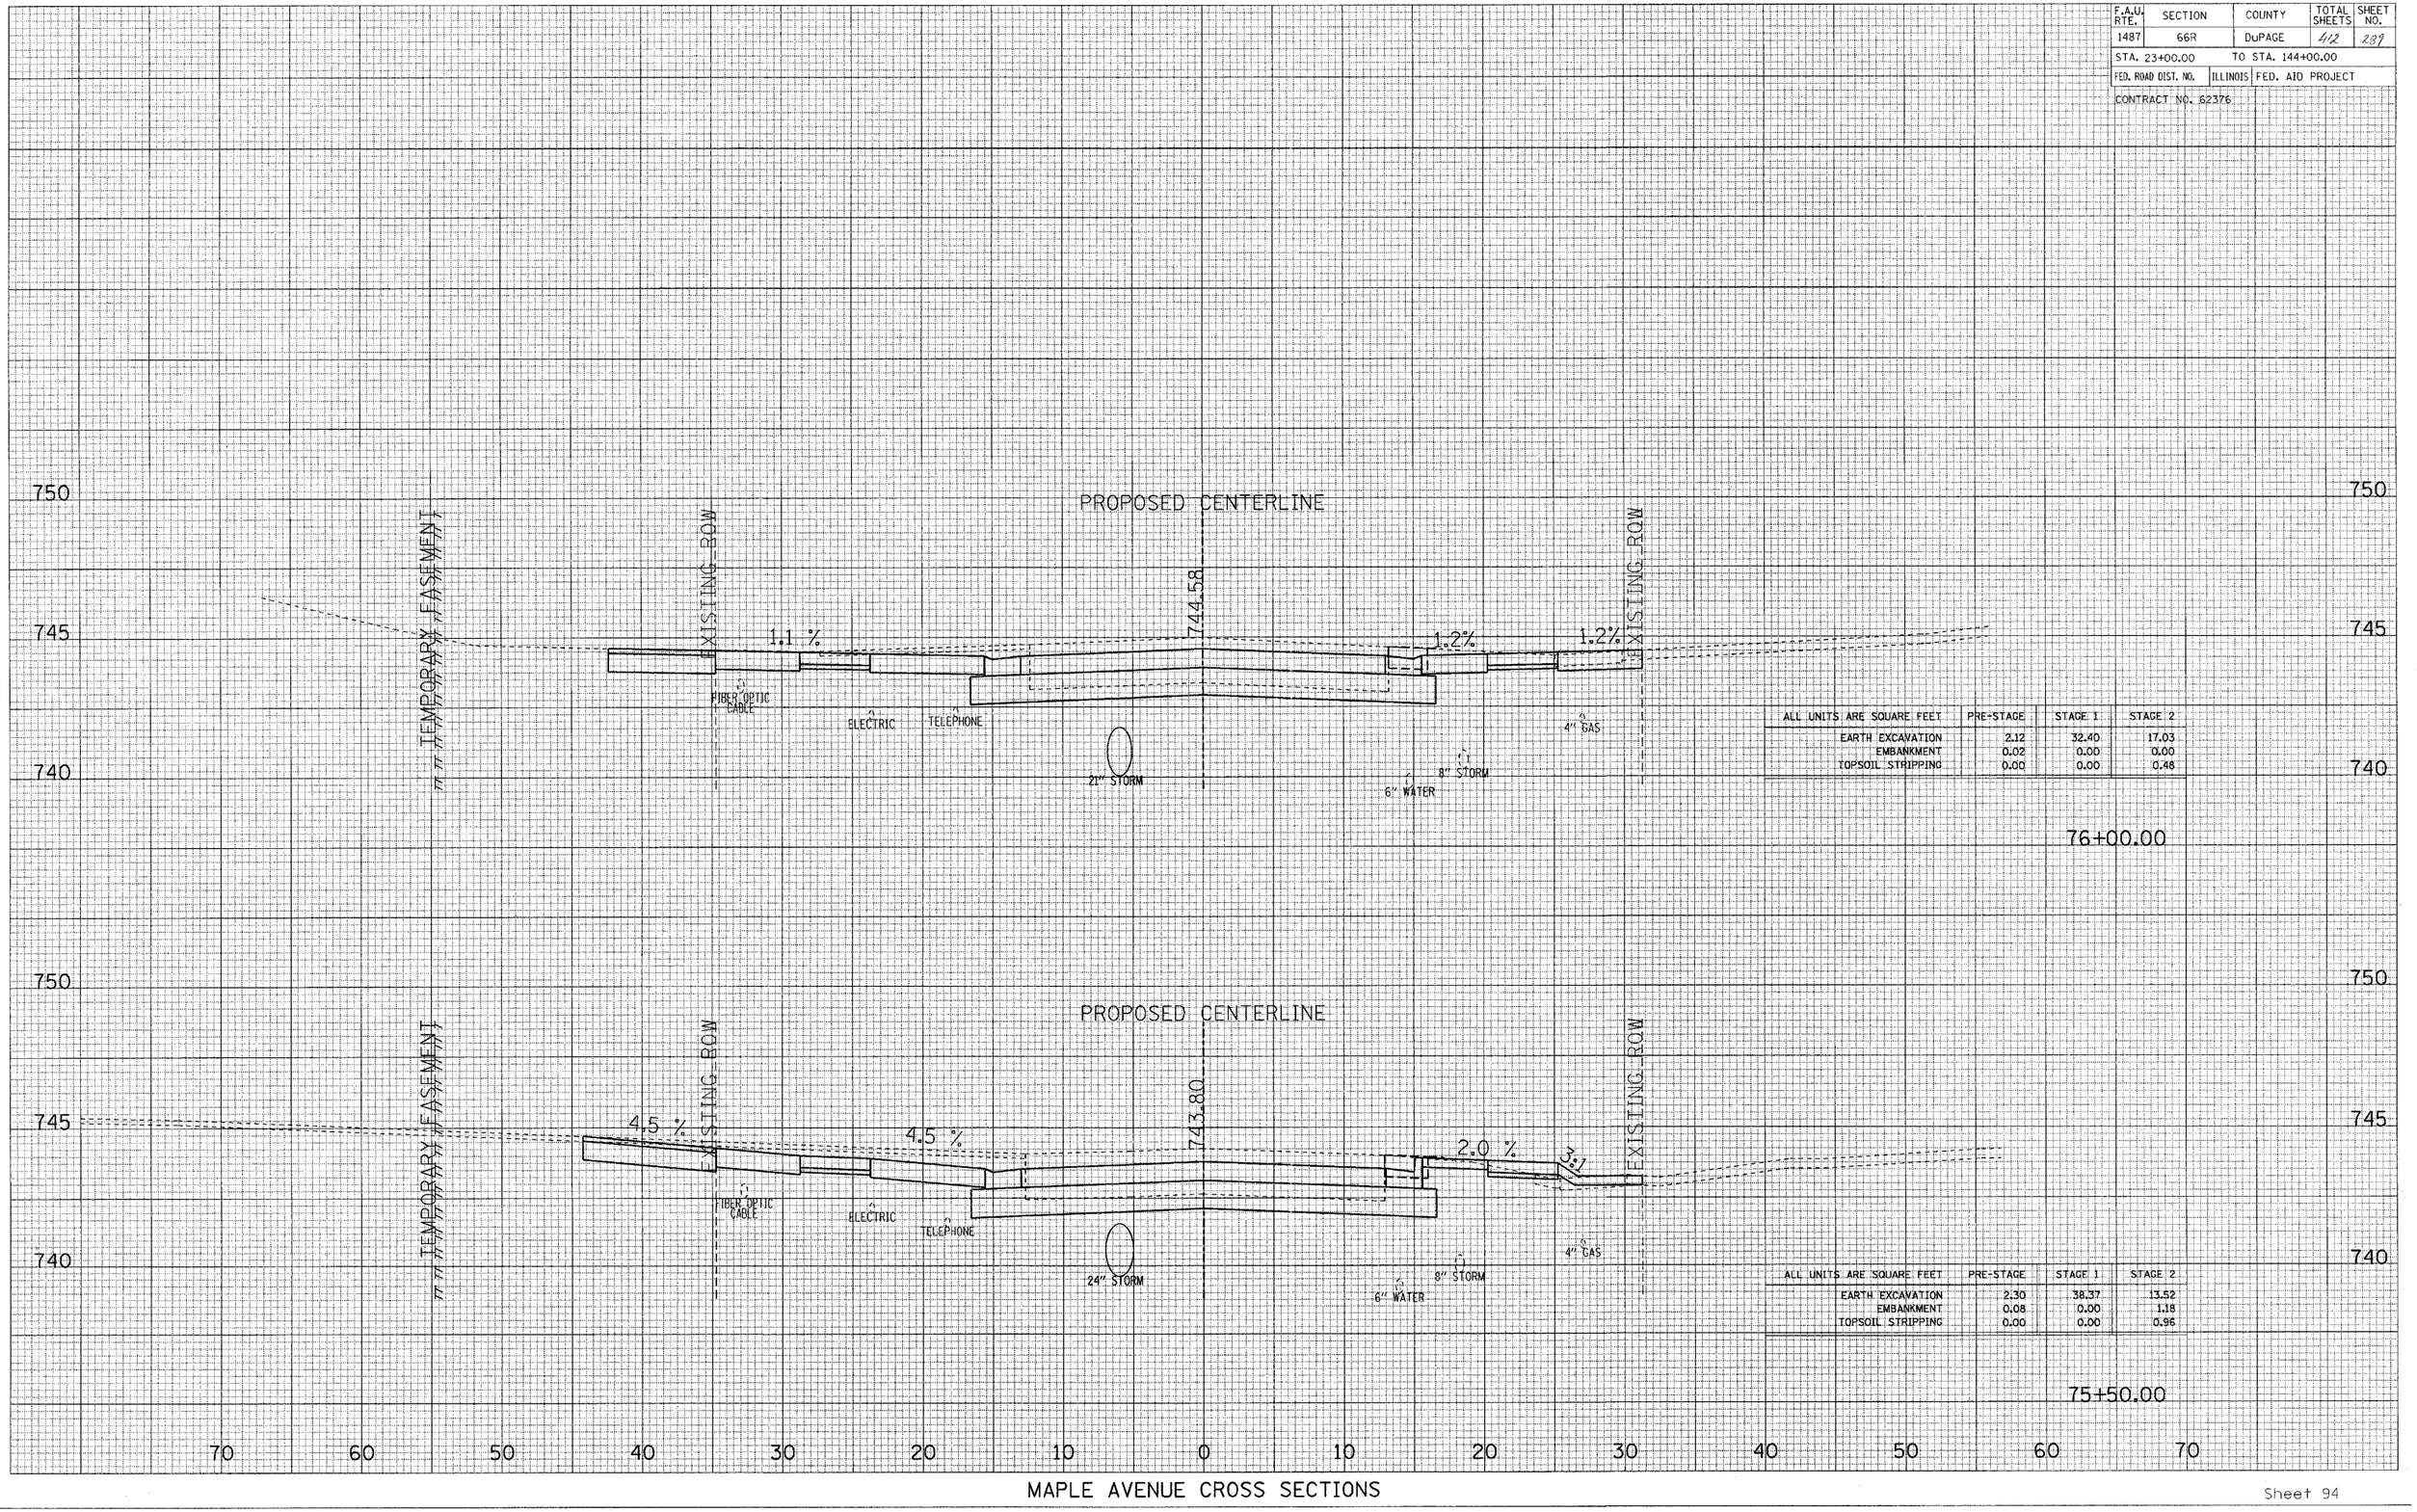

ALL UNITS ARE SQUARE FEET	PRE-STAGE	STAGE 1	STAGE 2
EARTH EXCAVATION	2.12	32.40	17.03
EMBANKMENT	0.02	0.00	0.00
TOPSOIL STRIPPING	0.00	0.00	0.48

76+00.00

ALL UNITS ARE SQUARE FEET	PRE-STAGE	STAGE 1	STAGE 2
EARTH EXCAVATION	2.30	38.37	13.52
EMBANKMENT	0.08	0.00	1.18
TOPSOIL STRIPPING	0.00	0.00	0.96

75+50.00

MAPLE AVENUE CROSS SECTIONS

F.A.U. RTE.	SECTION	COUNTY	TOTAL SHEETS	SHEET NO.
1487	66R	DuPAGE	412	290
STA. 23+00.00		TO STA. 144+00.00		
FED. ROAD DIST. NO.	ILLINOIS	FED. AID PROJECT		
CONTRACT NO. 62376				

SURVEY: SURVEYED / PLOTTED / NOTE BOOK / NO. / TEMPLATE / AREAS / AREAS CHECKED

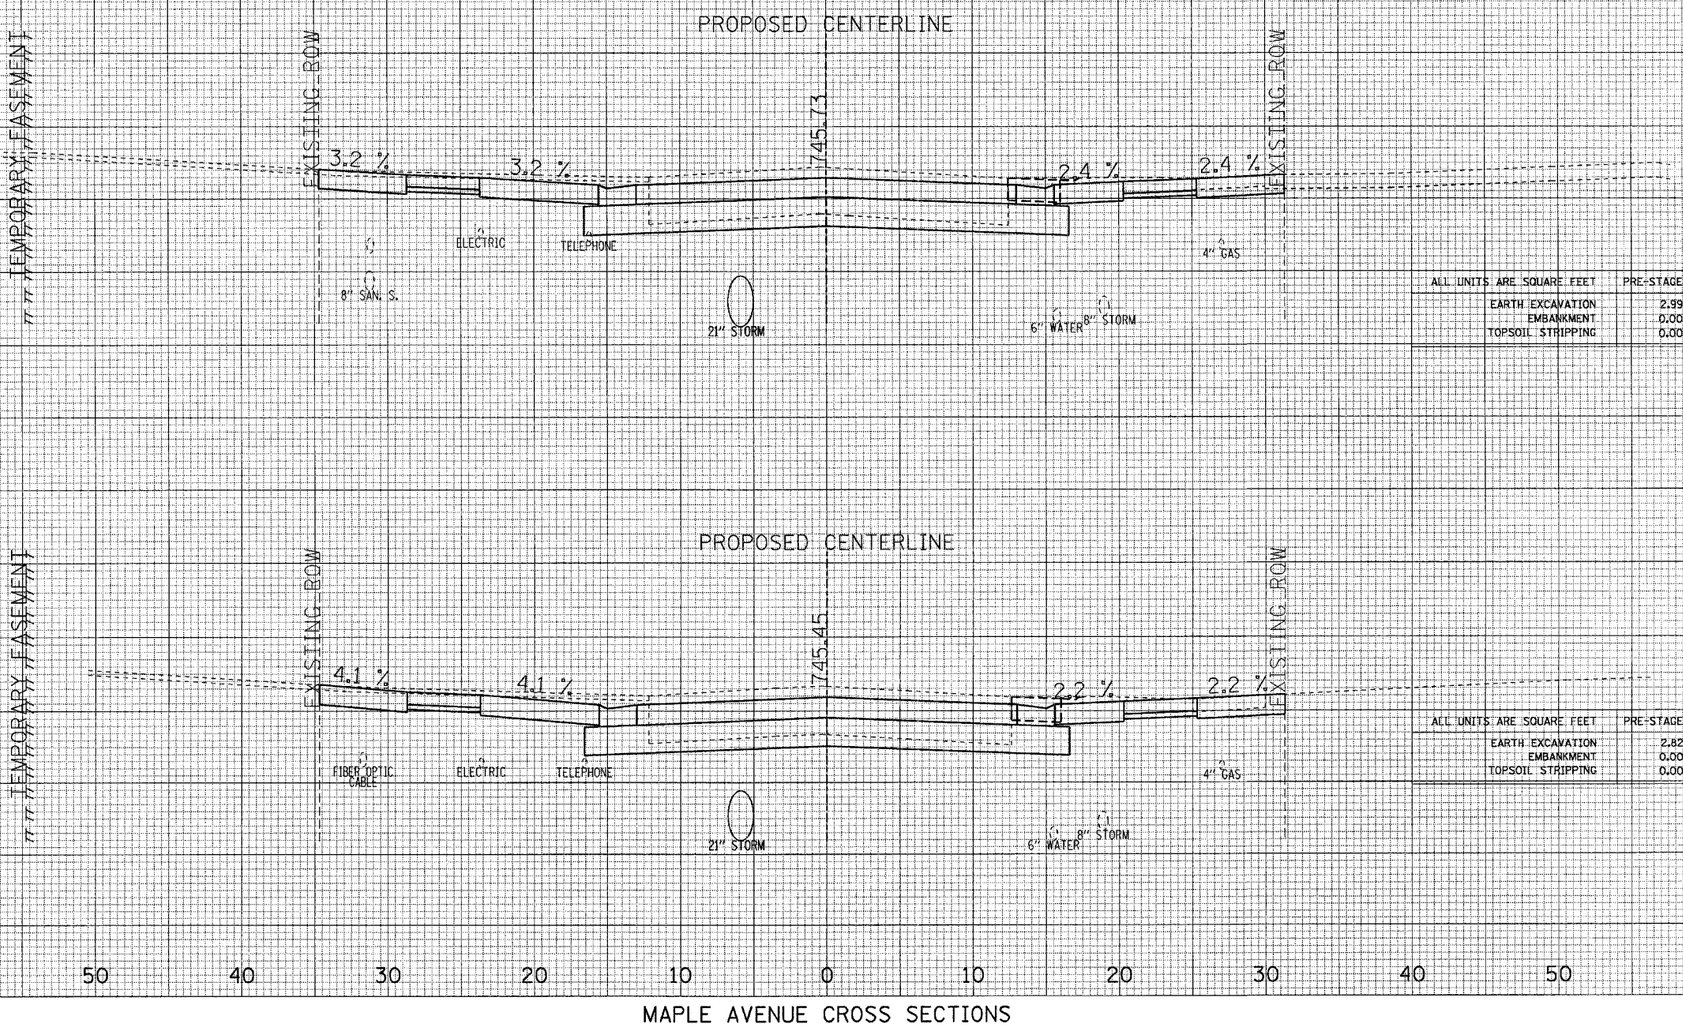

ALL UNITS ARE SQUARE FEET	PRE-STAGE	STAGE 1	STAGE 2
EARTH EXCAVATION	2.99	23.61	17.08
EMBANKMENT	0.00	0.00	0.00
TOPSOIL STRIPPING	0.00	0.00	0.00

76+66.02

ALL UNITS ARE SQUARE FEET	PRE-STAGE	STAGE 1	STAGE 2
EARTH EXCAVATION	2.82	24.43	17.67
EMBANKMENT	0.00	0.00	0.00
TOPSOIL STRIPPING	0.00	0.00	0.00

76+50.00

MAPLE AVENUE CROSS SECTIONS

F.A.U. RTE.	SECTION	COUNTY	TOTAL SHEETS	SHEET NO.
1487	66R	DuPAGE	412	291
STA. 23+00.00		TO STA. 144+00.00		
FED. ROAD DIST. NO.	ILLINOIS	FED. AID PROJECT		
CONTRACT NO. 62376				

SURVEYED
PLOTTED
SURVEY NOTE BOOK
TEMPLATE
AREAS
AREAS CHECKED
NO.

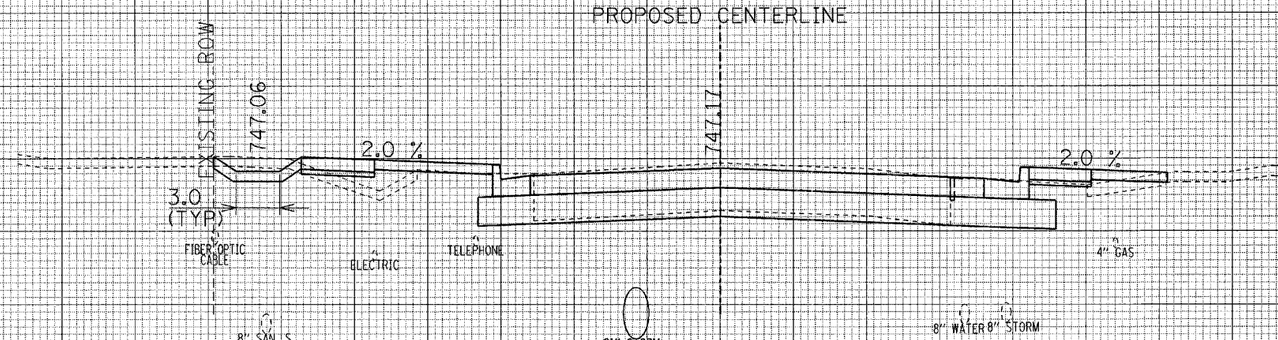

ALL UNITS ARE SQUARE FEET	PRE-STAGE	STAGE 1	STAGE 2
EARTH EXCAVATION	0.24	10.43	13.68
EMBANKMENT	0.00	3.85	1.78
TOPSOIL STRIPPING	0.00	4.61	0.03

77+50.00

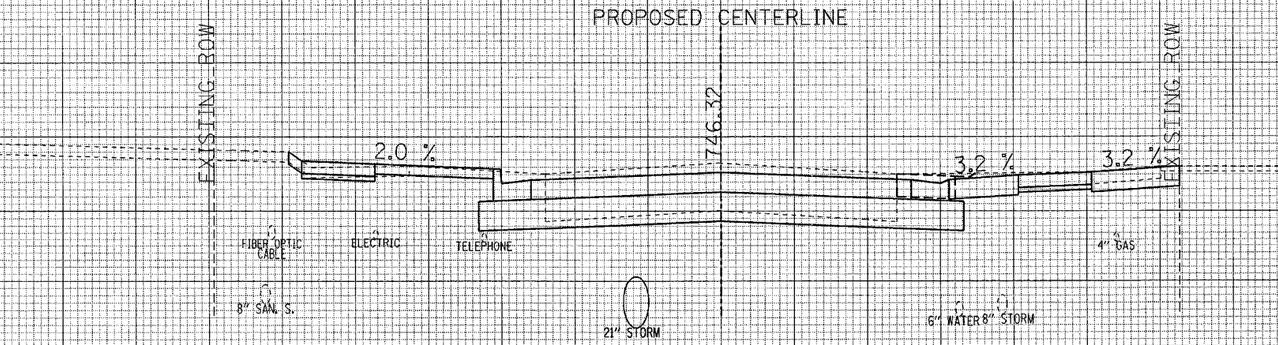

ALL UNITS ARE SQUARE FEET	PRE-STAGE	STAGE 1	STAGE 2
EARTH EXCAVATION	3.40	13.85	16.72
EMBANKMENT	0.00	0.12	0.00
TOPSOIL STRIPPING	0.00	2.76	0.00

77+00.00

70 60 50 40 30 20 10 0 10 20 30 40 50 60 70

MAPLE AVENUE CROSS SECTIONS

F.A.U. RTE.	SECTION	COUNTY	TOTAL SHEETS	SHEET NO.
1487	66R	DuPAGE	412	292
STA. 23+00.00		TO STA. 144+00.00		
FED. ROAD DIST. NO.	ILLINOIS	FED. AID PROJECT		
CONTRACT NO. 62376				

SURVEYED
DRAWN
TRACED
NOTE BOOK TEMPLATE
NO. AREAS
AREAS CHECKED

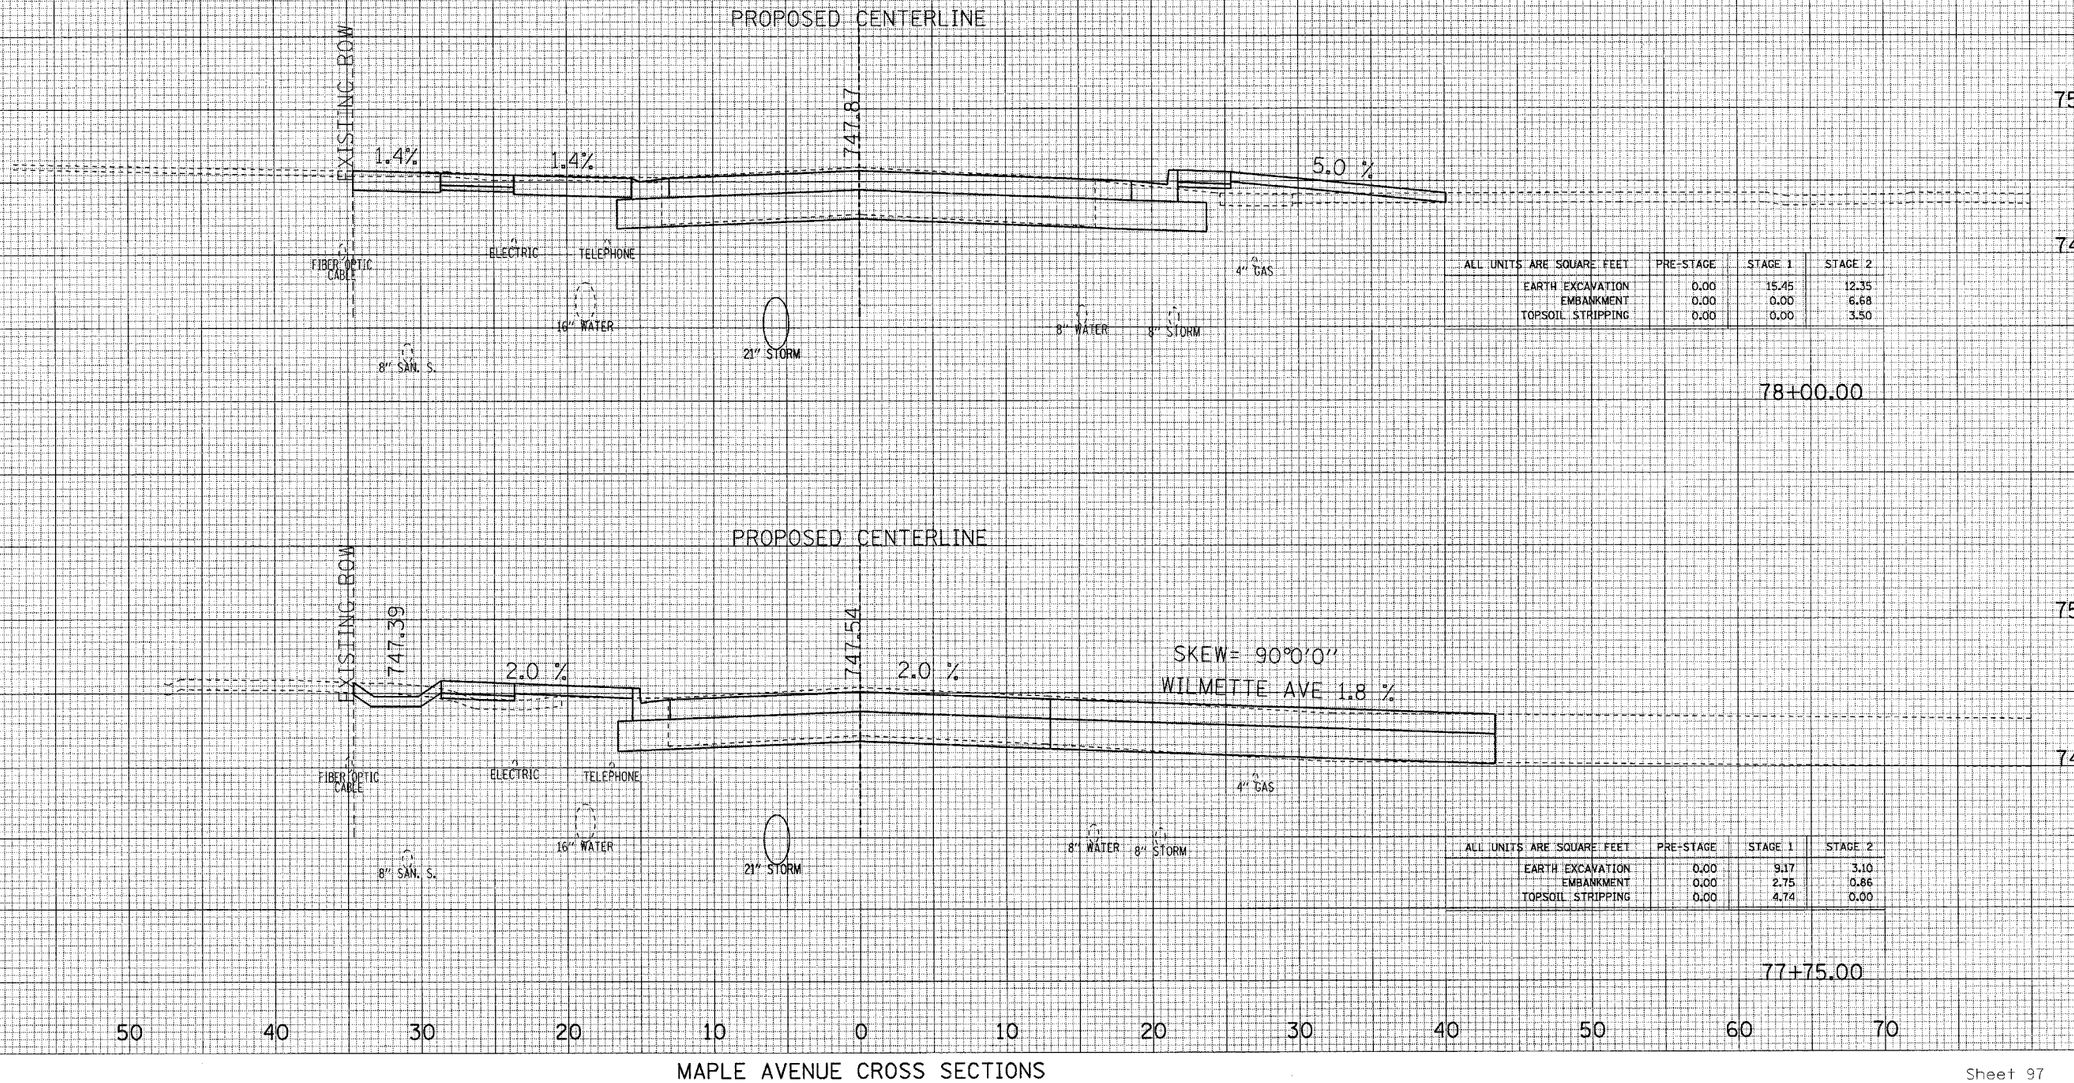

ALL UNITS ARE SQUARE FEET	PRE-STAGE	STAGE 1	STAGE 2
EARTH EXCAVATION	0.00	15.45	12.35
EMBANKMENT	0.00	0.00	6.68
TOPSOIL STRIPPING	0.00	0.00	3.50

ALL UNITS ARE SQUARE FEET	PRE-STAGE	STAGE 1	STAGE 2
EARTH EXCAVATION	0.00	9.17	3.10
EMBANKMENT	0.00	2.75	0.86
TOPSOIL STRIPPING	0.00	4.74	0.00

MAPLE AVENUE CROSS SECTIONS

F.A.U. RTE.	SECTION	COUNTY	TOTAL SHEETS	SHEET NO.
1487	66R	DuPAGE	42	29
STA. 23+00.00		TO STA. 144+00.00		
FED. ROAD DIST. NO.	ILLINOIS	FED. AID PROJECT		

CONTRACT NO. 62376

SURVEYED
PLOTTED
TEMPLATE
AREAS
AREAS CHECKED
SURVEY
NOTE BOOK
NO.

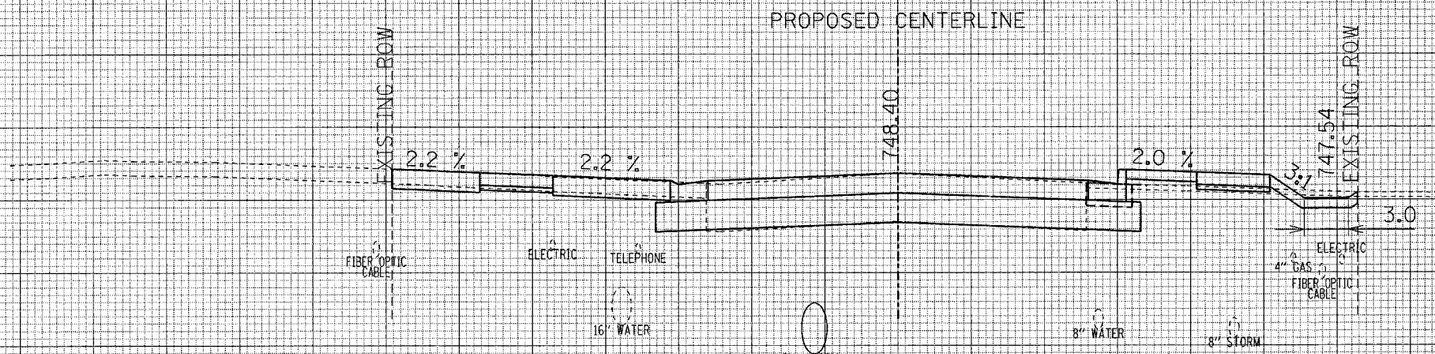

ALL UNITS ARE SQUARE FEET	PRE-STAGE	STAGE 1	STAGE 2
EARTH EXCAVATION	1.91	6.28	5.05
EMBANKMENT	0.16	0.37	1.85
TOPSOIL STRIPPING	0.00	0.00	0.00

78+50.00

ALL UNITS ARE SQUARE FEET	PRE-STAGE	STAGE 1	STAGE 2
EARTH EXCAVATION	2.03	13.74	13.94
EMBANKMENT	0.34	0.00	0.11
TOPSOIL STRIPPING	0.00	0.00	0.00

78+06.75

70 60 50 40 30 20 10 0 10 20 30 40 50 60 70

MAPLE AVENUE CROSS SECTIONS

F.A.U. RTE.	SECTION	COUNTY	TOTAL SHEETS	SHEET NO.
1487	66R	DuPAGE	412	294
STA. 23+00.00		TO STA. 144+00.00		
FED. ROAD DIST. NO.	ILLINOIS	FED. AID PROJECT		
CONTRACT NO. 62376				

SURVEYED
PLOTTED
NOTE BOOK TEMPLATE
AREAS
NO. AREAS CHECKED

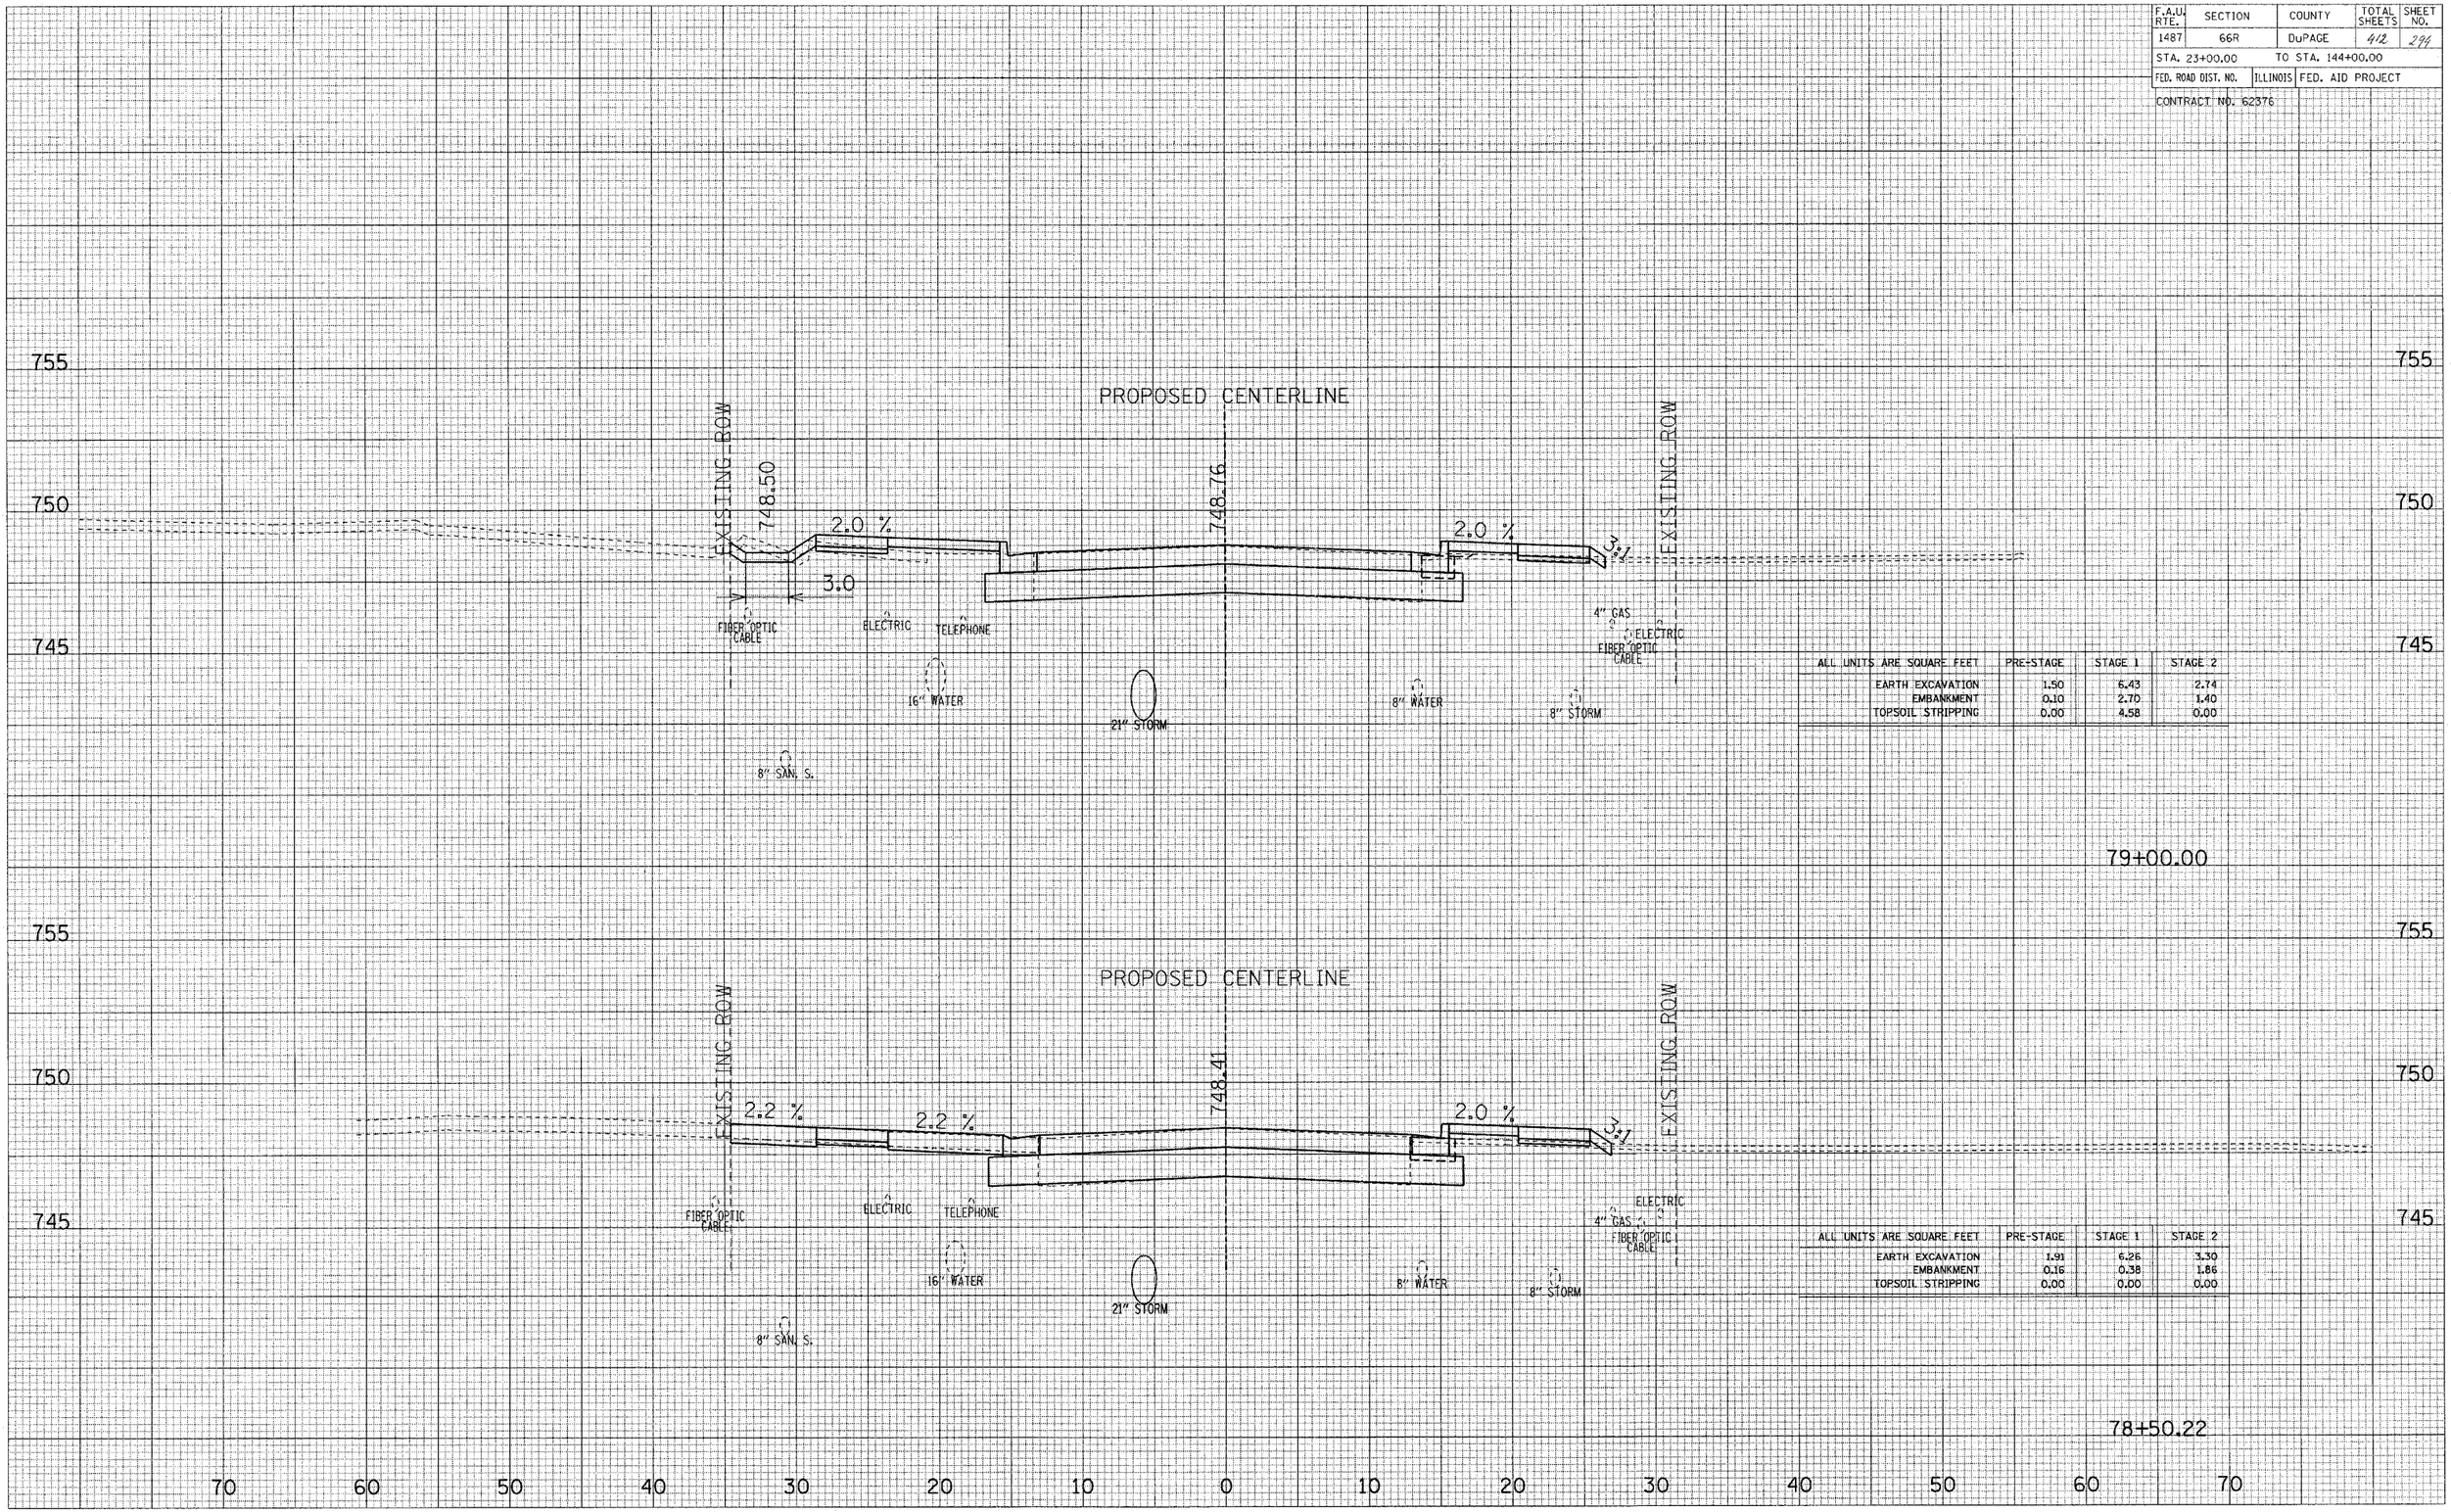

ALL UNITS ARE SQUARE FEET	PRE-STAGE	STAGE 1	STAGE 2
EARTH EXCAVATION	1.50	6.43	2.74
EMBANKMENT	0.10	2.70	1.40
TOPSOIL STRIPPING	0.00	4.58	0.00

ALL UNITS ARE SQUARE FEET	PRE-STAGE	STAGE 1	STAGE 2
EARTH EXCAVATION	1.91	6.26	3.30
EMBANKMENT	0.16	0.38	1.86
TOPSOIL STRIPPING	0.00	0.00	0.00

MAPLE AVENUE CROSS SECTIONS

F.A.U. RTE.	SECTION	COUNTY	TOTAL SHEETS	SHEET NO.
1487	66R	DuPAGE	412	295
STA. 23+00.00		TO STA. 144+00.00		
FED. ROAD DIST. NO.	ILLINOIS	FED. AID PROJECT		
CONTRACT NO. 62376				

ORIGINAL SURVEY	SURVEYED	
	PLOTTED	
	NOTE BOOK	TEMPLATE
	NO.	AREAS CHECKED

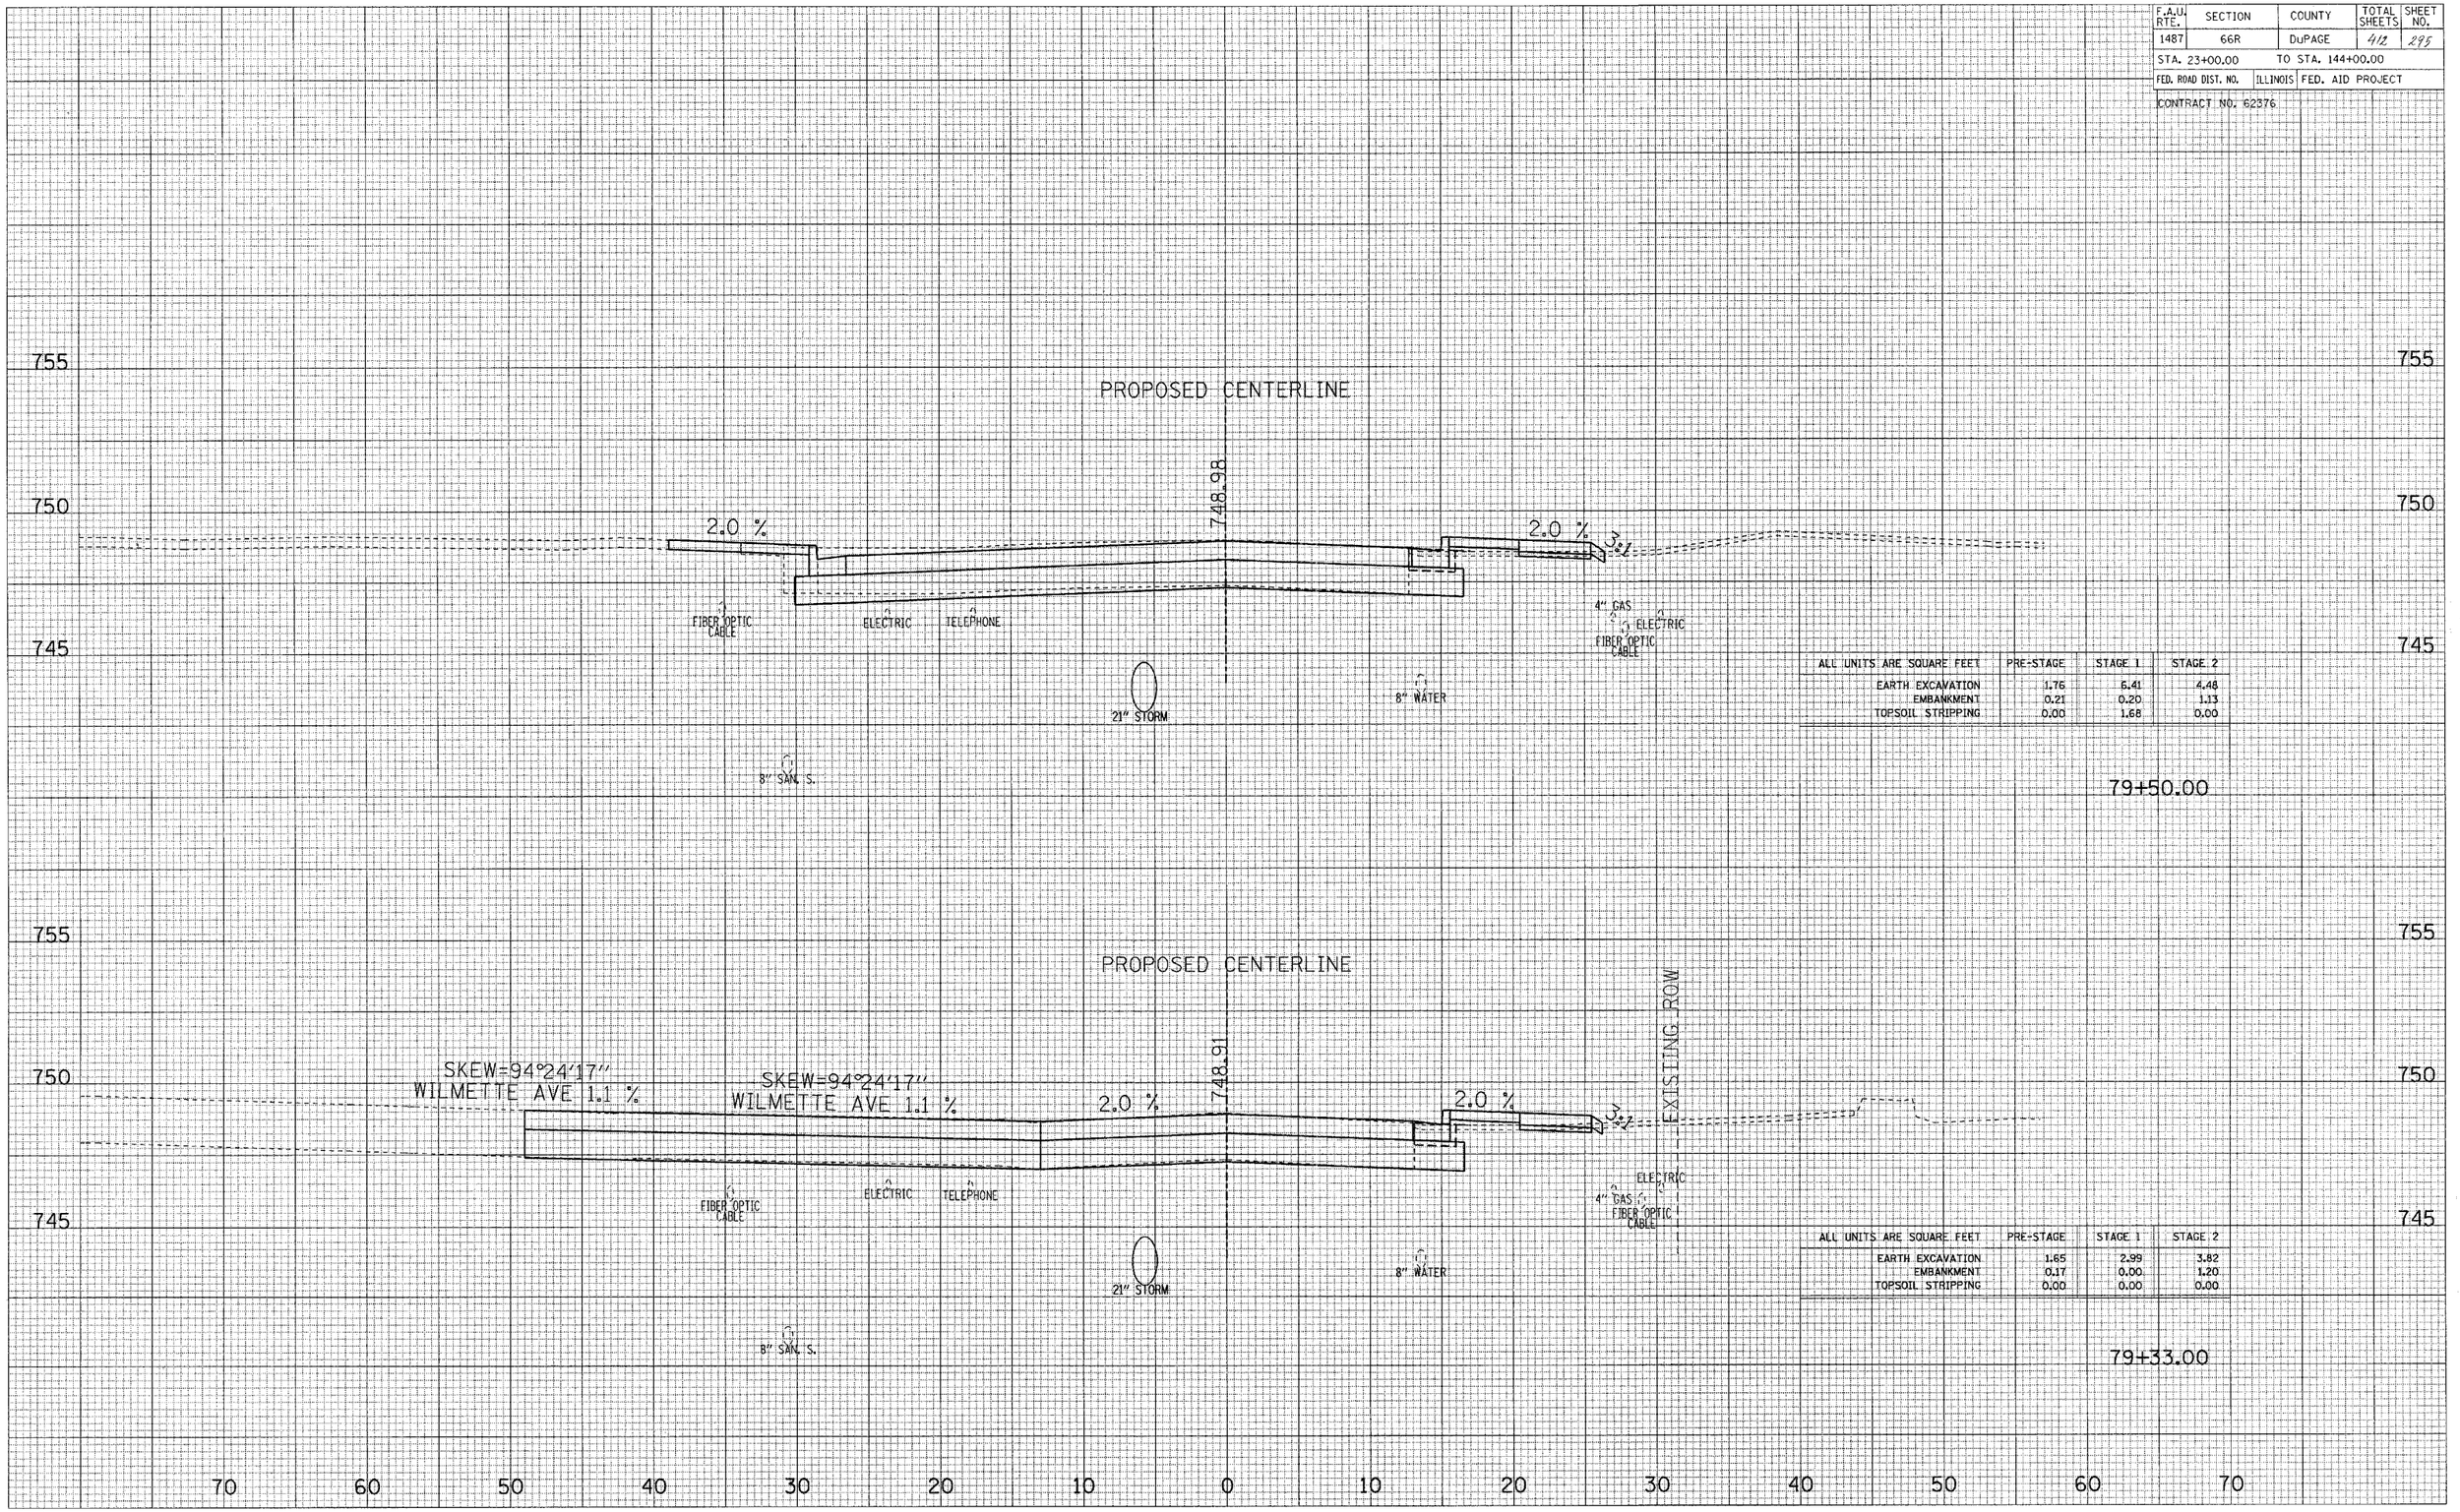

ALL UNITS ARE SQUARE FEET	PRE-STAGE	STAGE 1	STAGE 2
EARTH EXCAVATION	1.76	6.41	4.48
EMBANKMENT	0.21	0.20	1.13
TOPSOIL STRIPPING	0.00	1.68	0.00

79+50.00

ALL UNITS ARE SQUARE FEET	PRE-STAGE	STAGE 1	STAGE 2
EARTH EXCAVATION	1.65	2.99	3.82
EMBANKMENT	0.17	0.00	1.20
TOPSOIL STRIPPING	0.00	0.00	0.00

79+33.00

MAPLE AVENUE CROSS SECTIONS

F.A.U. RTE.	SECTION	COUNTY	TOTAL SHEETS	SHEET NO.
1487	66R	DuPAGE	412	296
STA. 23+00.00		TO STA. 144+00.00		
FED. ROAD DIST. NO.	ILLINOIS	FED. AID PROJECT		

CONTRACT NO. 62376

ORIGINAL SURVEY
NOTE BOOK NO.
SURVEYED
PLOTTED
TEMPLATE
AREAS
AREAS CHECKED

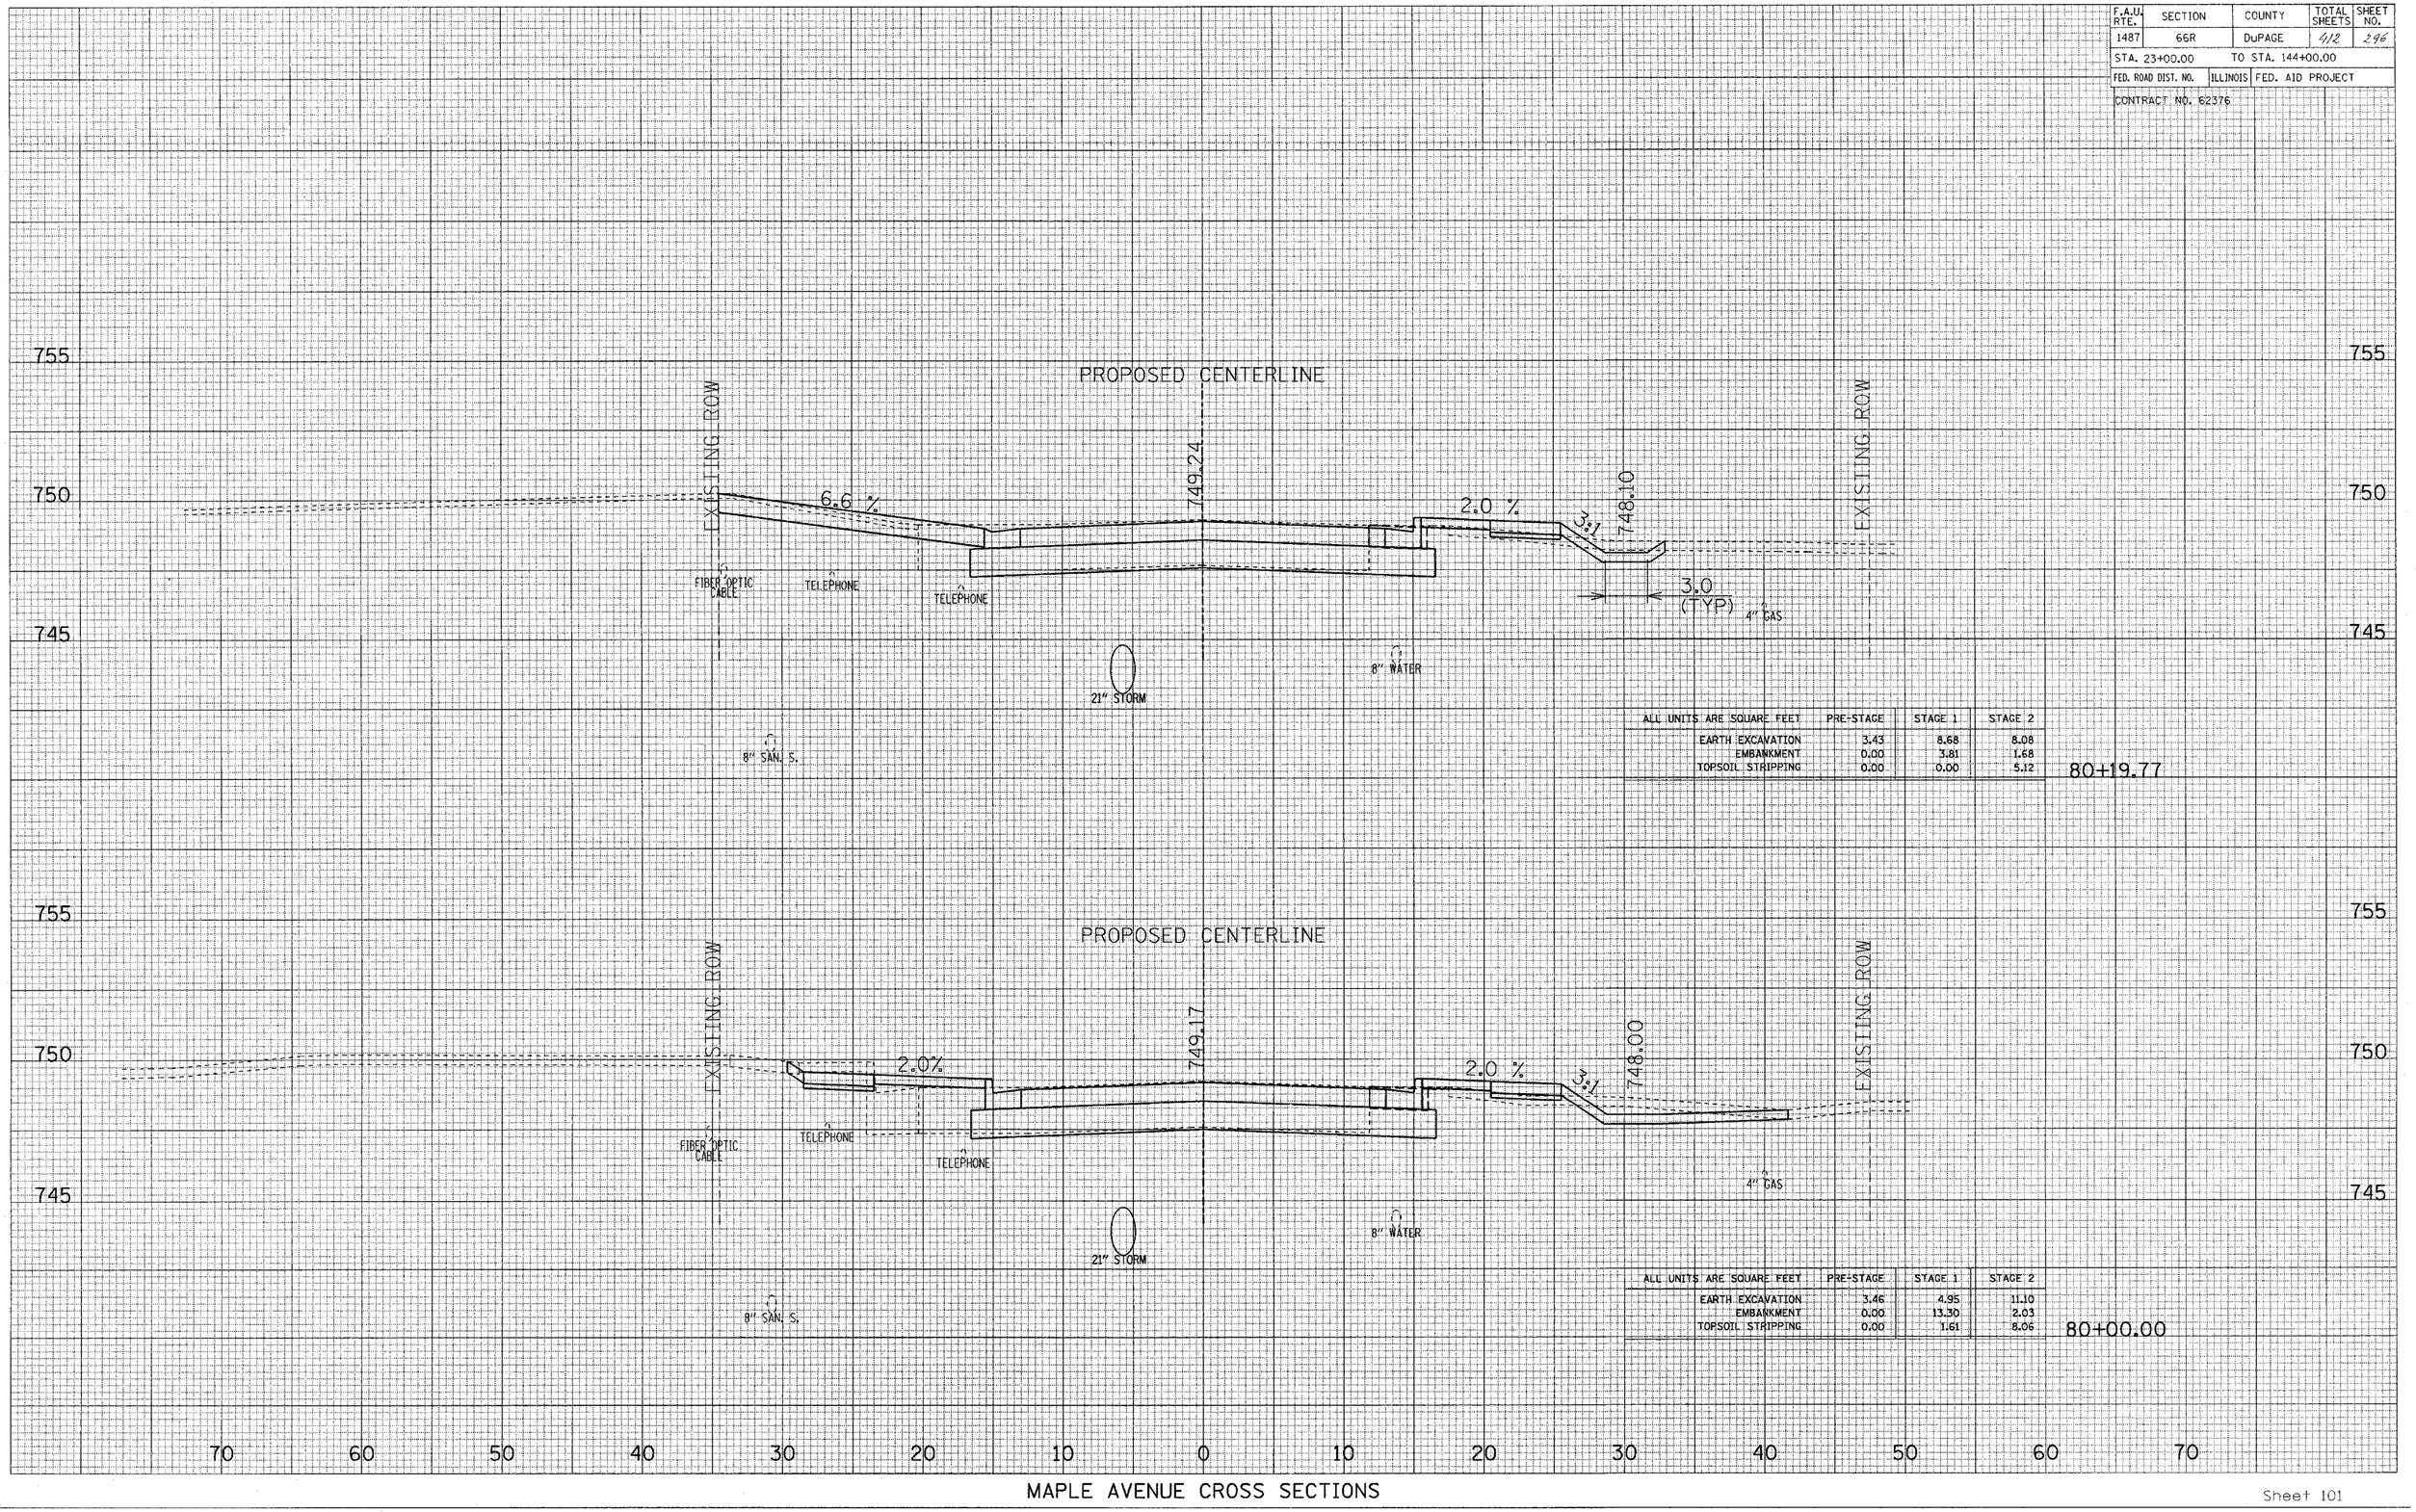

ALL UNITS ARE SQUARE FEET	PRE-STAGE	STAGE 1	STAGE 2
EARTH EXCAVATION	3.43	8.68	8.08
EMBANKMENT	0.00	3.81	1.68
TOPSOIL STRIPPING	0.00	0.00	5.12

80+19.77

ALL UNITS ARE SQUARE FEET	PRE-STAGE	STAGE 1	STAGE 2
EARTH EXCAVATION	3.46	4.95	11.10
EMBANKMENT	0.00	13.30	2.03
TOPSOIL STRIPPING	0.00	1.61	8.06

80+00.00

MAPLE AVENUE CROSS SECTIONS

F.A.U. RTE.	SECTION	COUNTY	TOTAL SHEETS	SHEET NO.
1487	66R	DuPAGE	412	297
STA. 23+00.00		TO STA. 144+00.00		
FED. ROAD DIST. NO.	ILLINOIS	FED. AID PROJECT		
CONTRACT NO. 62376				

ORIGINAL SURVEY	SURVEYED	
	PLOTTED	
NOTE BOOK	TEMPLATE	
NO.	AREAS	AREAS CHECKED

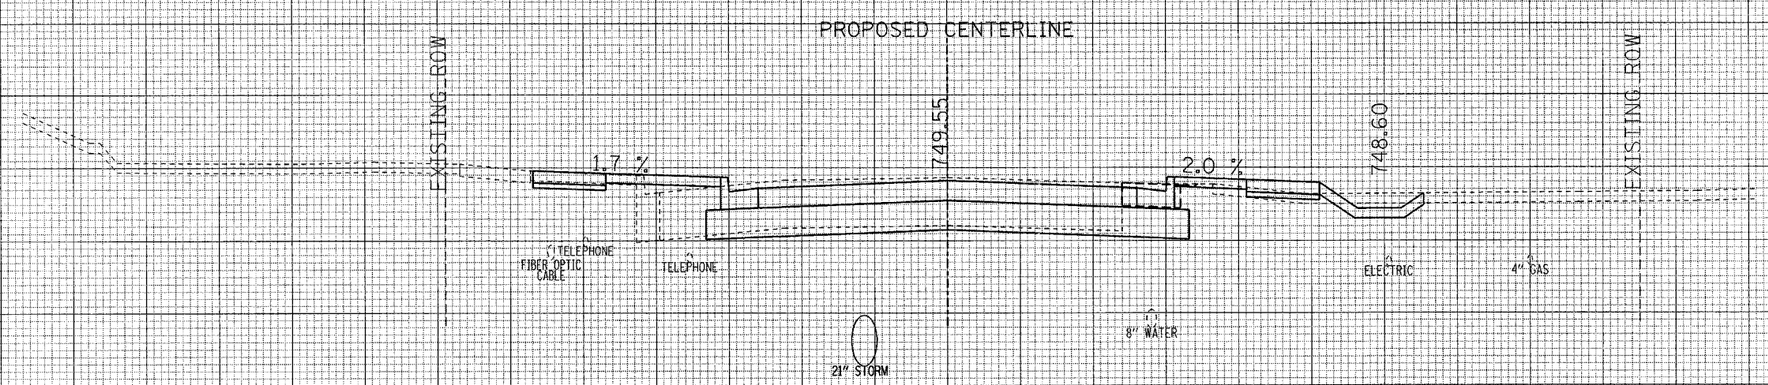

ALL UNITS ARE SQUARE FEET	PRE-STAGE	STAGE 1	STAGE 2
EARTH EXCAVATION	3.25	4.75	9.50
EMBANKMENT	0.00	9.59	1.12
TOPSOIL STRIPPING	0.00	2.37	4.82

81+00.00

ORIGINAL SURVEY	SURVEYED	
	PLOTTED	
NOTE BOOK	TEMPLATE	
NO.	AREAS	AREAS CHECKED

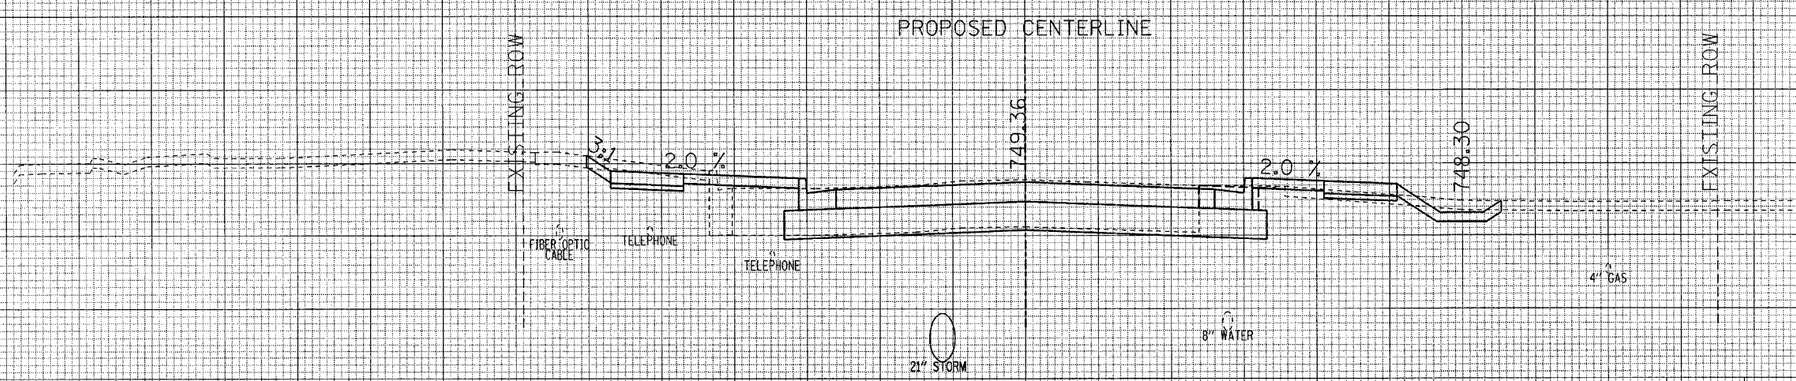

ALL UNITS ARE SQUARE FEET	PRE-STAGE	STAGE 1	STAGE 2
EARTH EXCAVATION	3.38	5.48	8.55
EMBANKMENT	0.00	9.56	1.19
TOPSOIL STRIPPING	0.00	2.39	4.95

80+50.00

70 60 50 40 30 20 10 0 10 20 30 40 50 60 70

MAPLE AVENUE CROSS SECTIONS

F.A.U. RTE.	SECTION	COUNTY	TOTAL SHEETS	SHEET NO.
1487	66R	DuPAGE	112	298
STA. 23+00.00		TO STA. 144+00.00		
FED. ROAD DIST. NO.	ILLINOIS	FED. AID PROJECT		

CONTRACT NO. 62376

FINAL SURVEY | NOTE BOOK | NO. | SURVEYED | PLOTTED | TEMPLATE | AREAS | AREAS CHECKED | BY | DATE

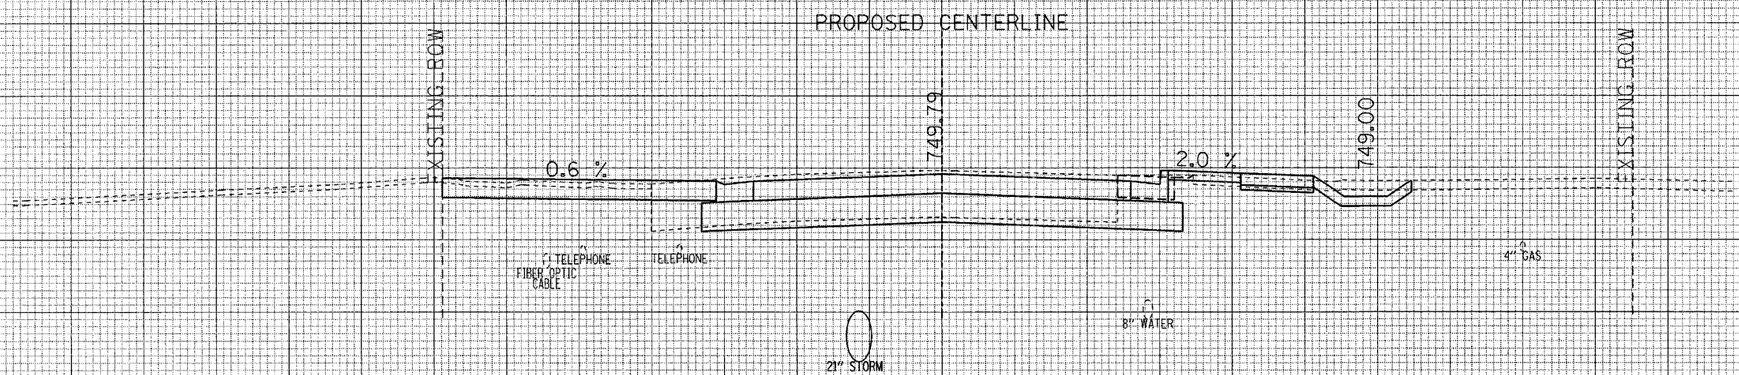

ALL UNITS ARE SQUARE FEET	PRE-STAGE	STAGE 1	STAGE 2
EARTH EXCAVATION	3.28	9.28	10.64
EMBANKMENT	0.00	3.56	0.44
TOPSOIL STRIPPING	0.00	0.00	5.00

81+61.98

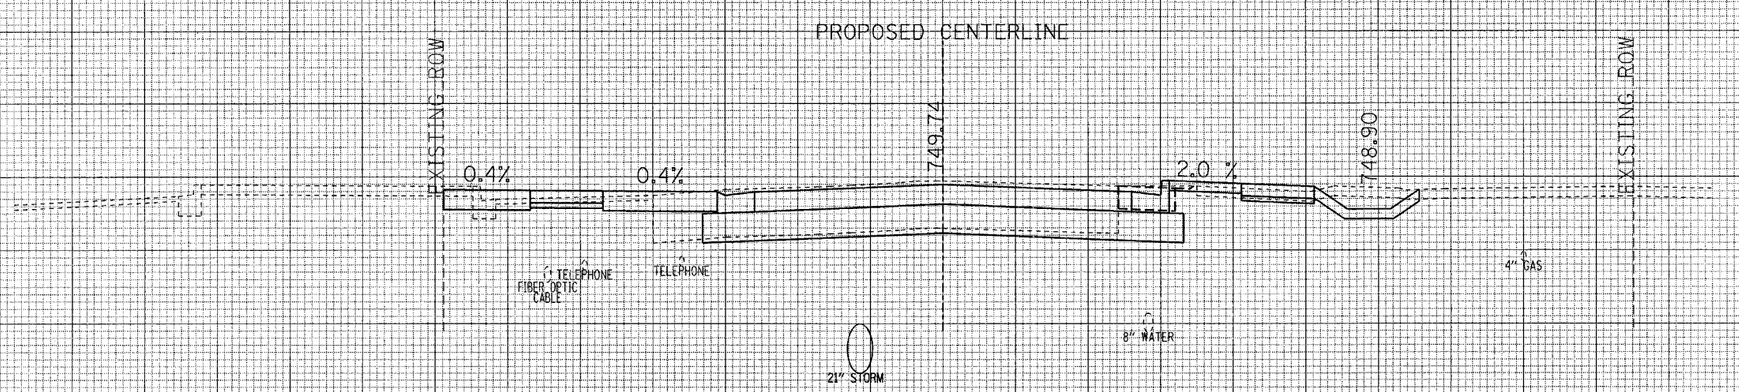

ALL UNITS ARE SQUARE FEET	PRE-STAGE	STAGE 1	STAGE 2
EARTH EXCAVATION	3.28	6.17	11.74
EMBANKMENT	0.00	4.01	0.46
TOPSOIL STRIPPING	0.00	0.69	5.11

81+50.00

70 60 50 40 30 20 10 0 10 20 30 40 50 60 70

MAPLE AVENUE CROSS SECTIONS

F.A.U. RTE.	SECTION	COUNTY	TOTAL SHEETS	SHEET NO.
1487	66R	DuPAGE	412	299
STA. 23+00.00		TO STA. 144+00.00		
FED. ROAD DIST. NO.	ILLINOIS	FED. AID PROJECT		
CONTRACT NO. 62376				

FINAL SURVEY — NOTE BOOK NO. — SURVEYED — PLOTTED — TEMPLATE AREAS — AREAS CHECKED — BY — DATE

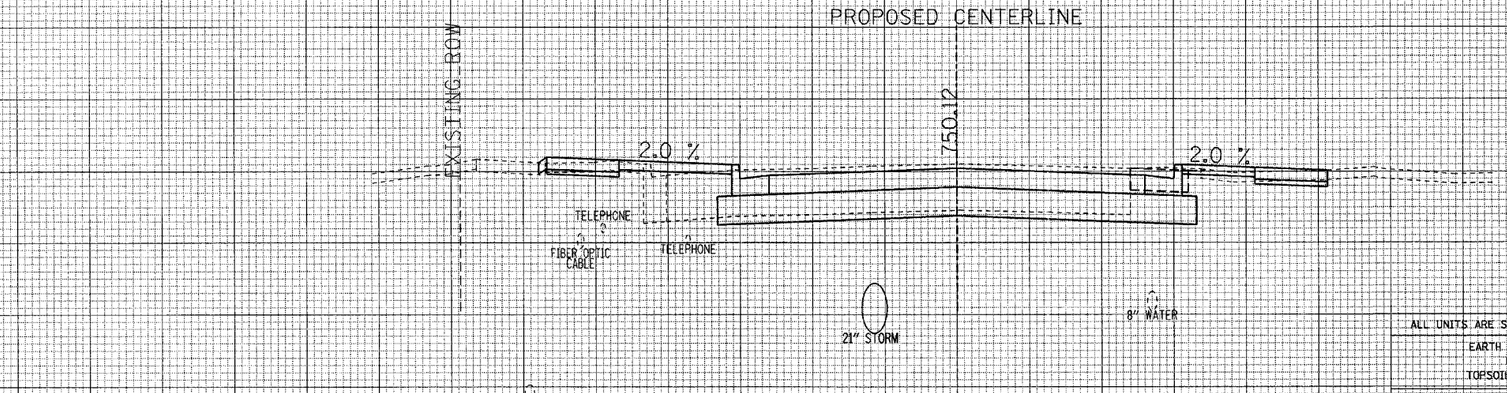

ALL UNITS ARE SQUARE FEET	PRE-STAGE	STAGE 1	STAGE 2
EARTH EXCAVATION	3.36	4.64	8.94
EMBANKMENT	0.08	11.42	0.61
TOPSOIL STRIPPING	0.10	2.26	2.81

82+50.00

ORIGINAL SURVEY — NOTE BOOK NO. — SURVEYED — PLOTTED — TEMPLATE AREAS — AREAS CHECKED — BY — DATE

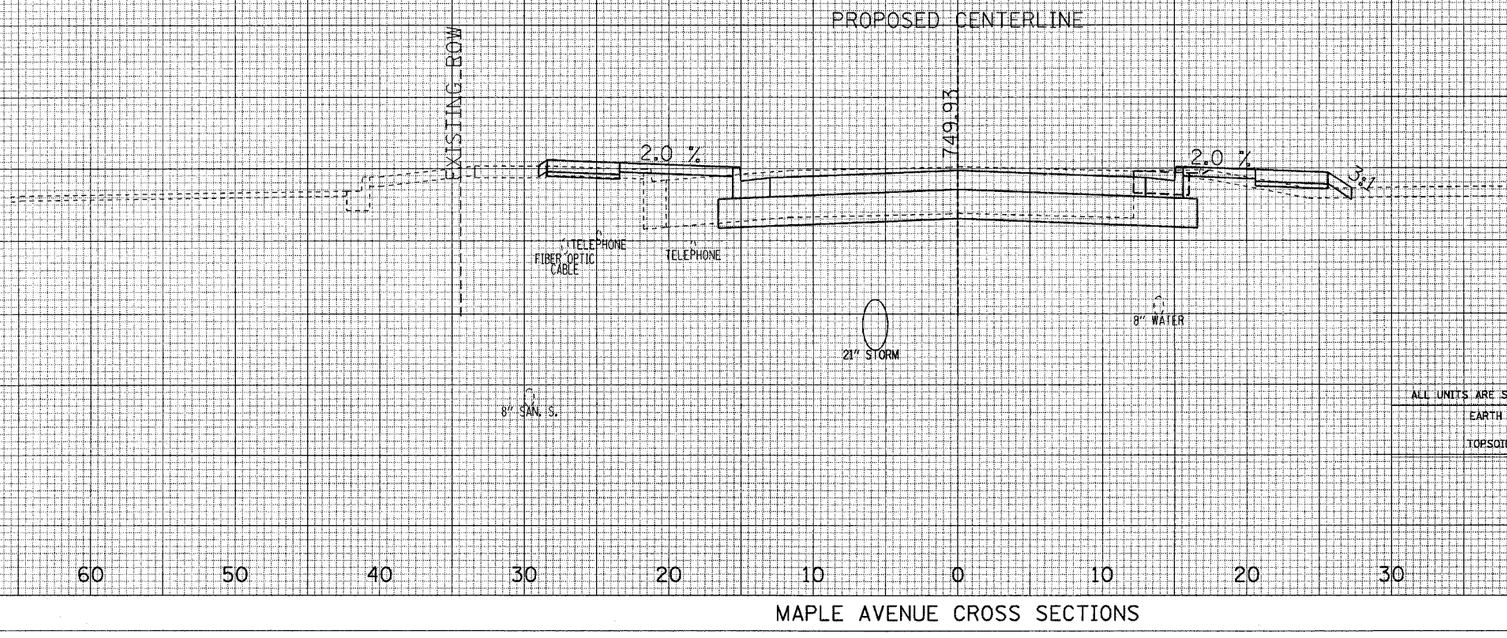

ALL UNITS ARE SQUARE FEET	PRE-STAGE	STAGE 1	STAGE 2
EARTH EXCAVATION	3.25	3.94	7.70
EMBANKMENT	0.15	12.20	2.15
TOPSOIL STRIPPING	0.21	2.22	3.29

82+00.00

70 60 50 40 30 20 10 0 10 20 30 40 50 60 70

MAPLE AVENUE CROSS SECTIONS

F.A.U. RTE.	SECTION	COUNTY	TOTAL SHEETS	SHEET NO.
1487	66R	DuPAGE	112	100
STA. 23+00.00		TO STA. 144+00.00		
FED. ROAD DIST. NO.	ILLINOIS	FED. AID PROJECT		

CONTRACT NO. 62376

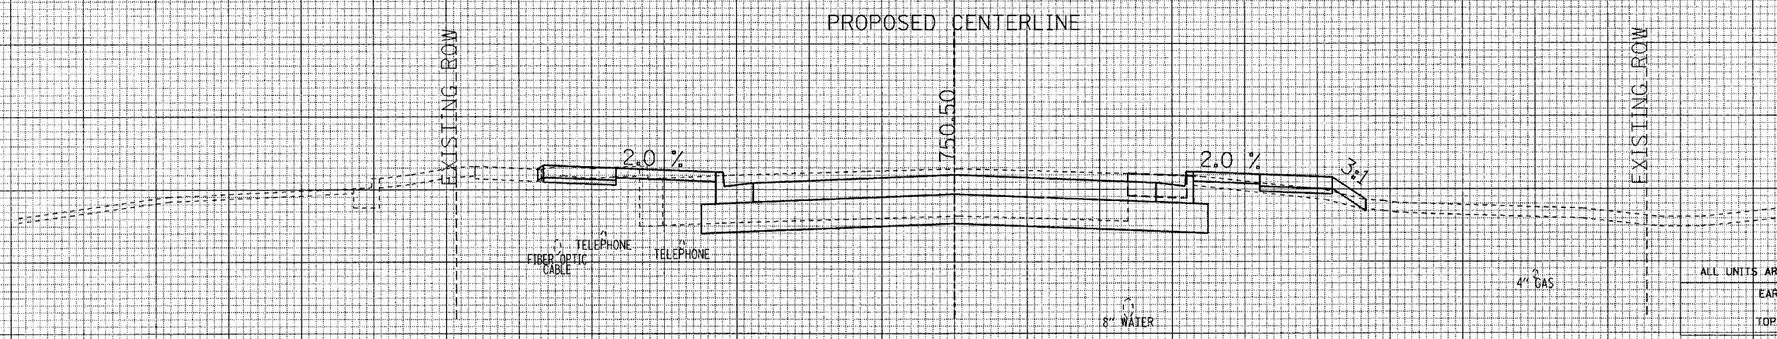

ALL UNITS ARE SQUARE FEET	PRE-STAGE	STAGE 1	STAGE 2
EARTH EXCAVATION	3.18	6.62	10.29
EMBANKMENT	0.18	9.16	1.98
TOPSOIL STRIPPING	0.19	2.25	3.78

83+50.00

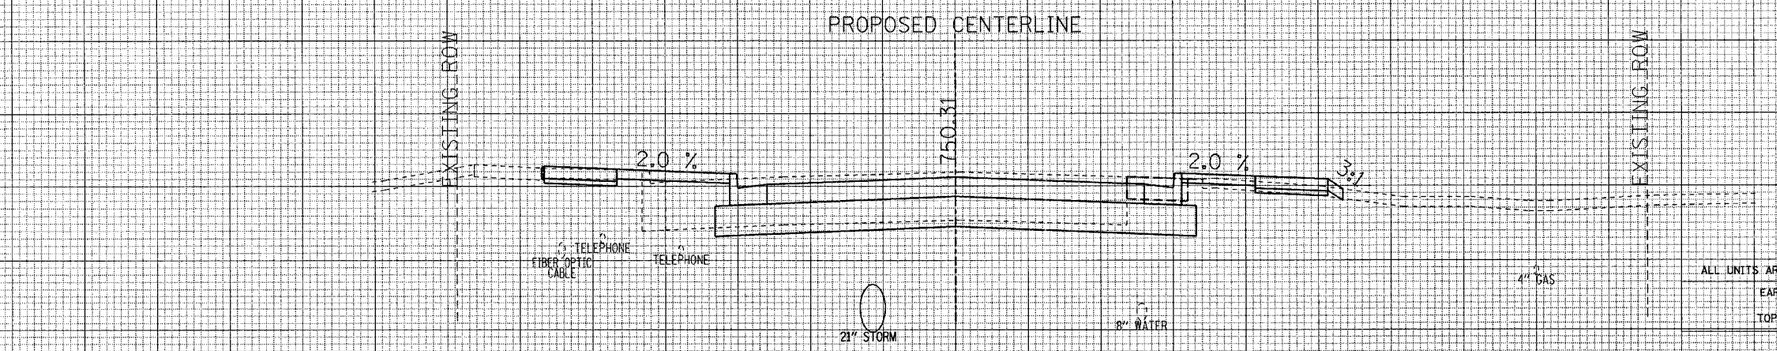

ALL UNITS ARE SQUARE FEET	PRE-STAGE	STAGE 1	STAGE 2
EARTH EXCAVATION	3.30	5.42	8.62
EMBANKMENT	0.00	10.91	0.63
TOPSOIL STRIPPING	0.00	2.25	3.20

83+00.00

70 60 50 40 30 20 10 0 10 20 30 40 50 60 70

MAPLE AVENUE CROSS SECTIONS

FINAL SURVEY — NOTE BOOK — NO. — SURVEYED — PLOTTED — TEMPLATE — AREAS — AREAS CHECKED — BY — DATE

ORIGINAL SURVEY — NOTE BOOK — NO. — SURVEYED — PLOTTED — TEMPLATE — AREAS — AREAS CHECKED — BY — DATE