F.A.I. RTE.	SECTION	COUNTY	TOTAL SHEETS	SHEET NO.
94	*	COOK	860	232

STA. 2200+00.00 TO STA. 2362+00.00

FED. ROAD DIST. NO. | ILLINOIS | FED. AID PROJECT

* (516.1, 1717 & 1818) R-8

62694

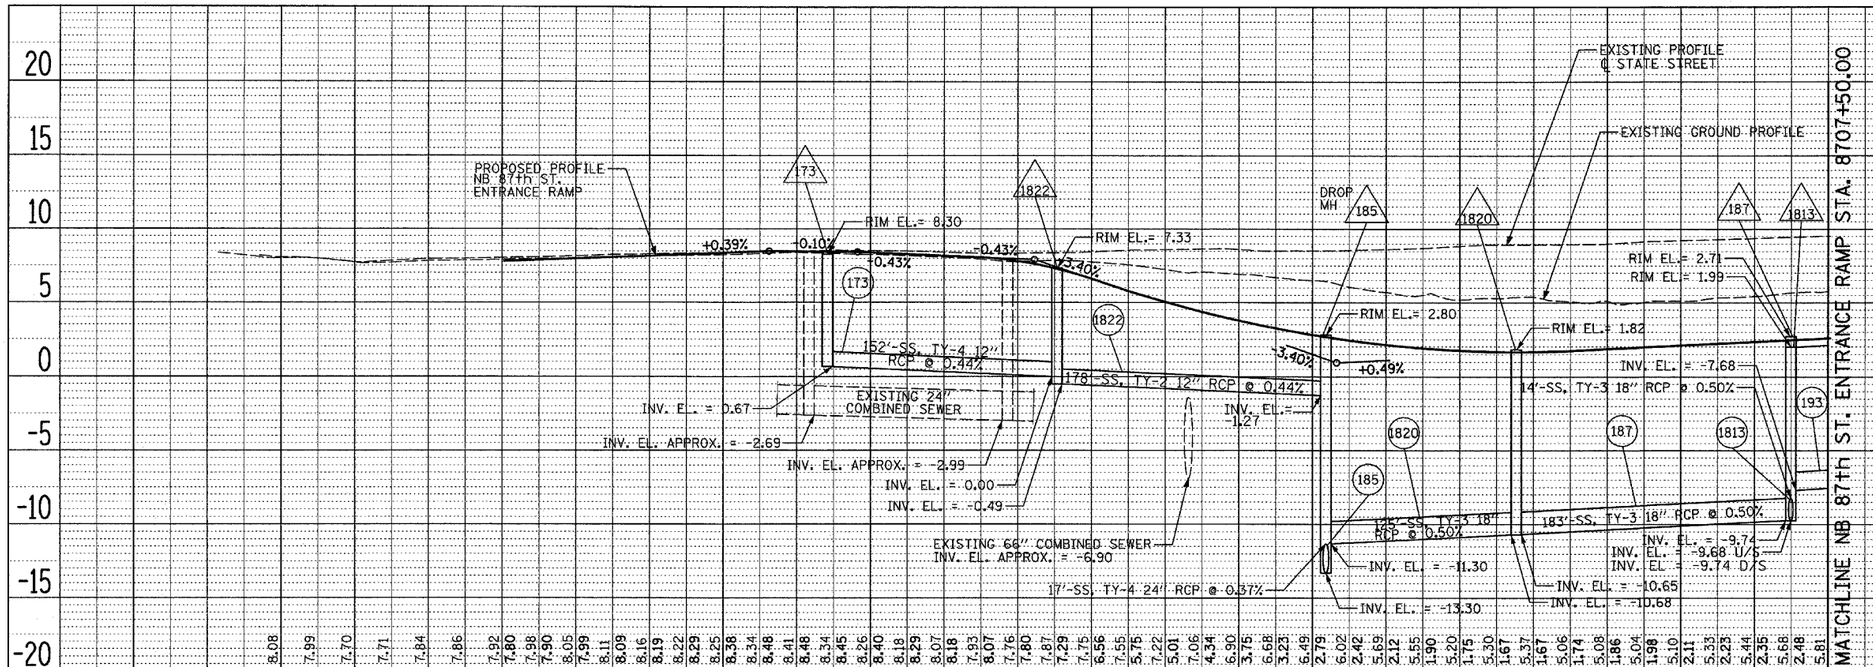

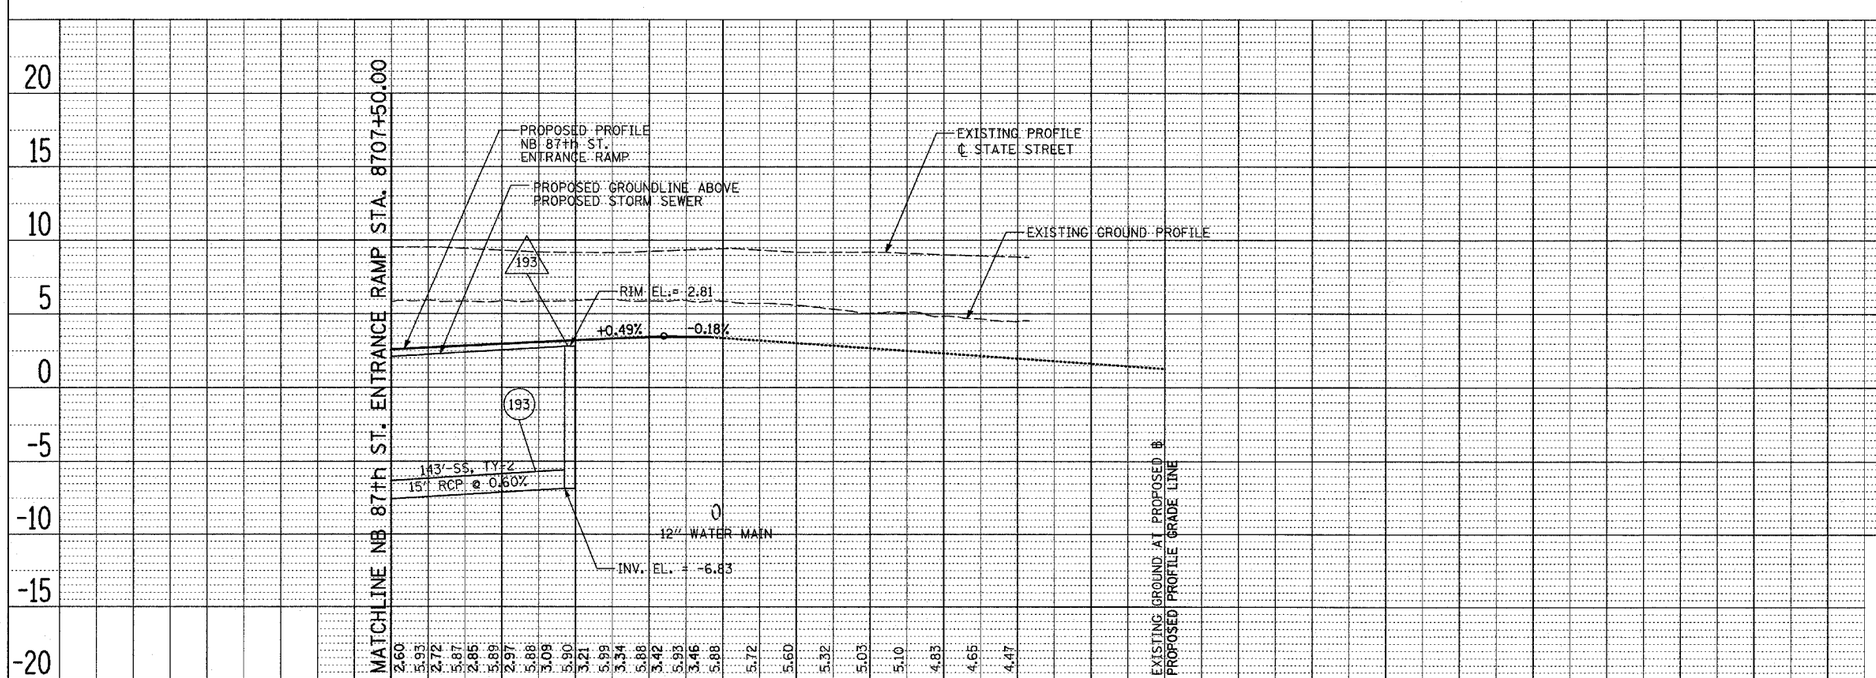

HORIZONTAL SCALE: 1" = 50'-0" VERTICAL SCALE: 1" = 5'-0"

REVISIONS	
NAME	DATE
REVISED	04/15/05

ILLINOIS DEPARTMENT OF TRANSPORTATION

F.A.I. 94 (DAN RYAN EXPRESSWAY)

DRAINAGE PROFILE
NB 87th ST. ENTRANCE RAMP

SCALE: 1"=50' HORIZ. 1"=5' VERT.
DATE: MARCH 18, 2005

DRAWN BY: NSB
CHECKED BY: DA

TYLIN INTERNATIONAL

SHEET 3 OF 9

PLAN	SURVEYED	BY	DATE
	PLOTTED		
	ALIGNMENT CHECKED		
	BY		
	STAKE NOTES CHECKED		
NOTE BOOK	CADD FILE NAME		
NO.			

12/23/14 PM
4/13/2006