CONTRACT NO. 64178

F.A.P. RTE.	SECTION	COUNTY	TOTAL SHEETS	SHEET NO.
549	116RS-1	OGLE	593	161
STA.		TO STA.		
FED. ROAD DIST. NO.	ILLINOIS	FED. AID PROJECT		

PAVEMENT MARKING, R.O.W & EASEMENT DETAILS

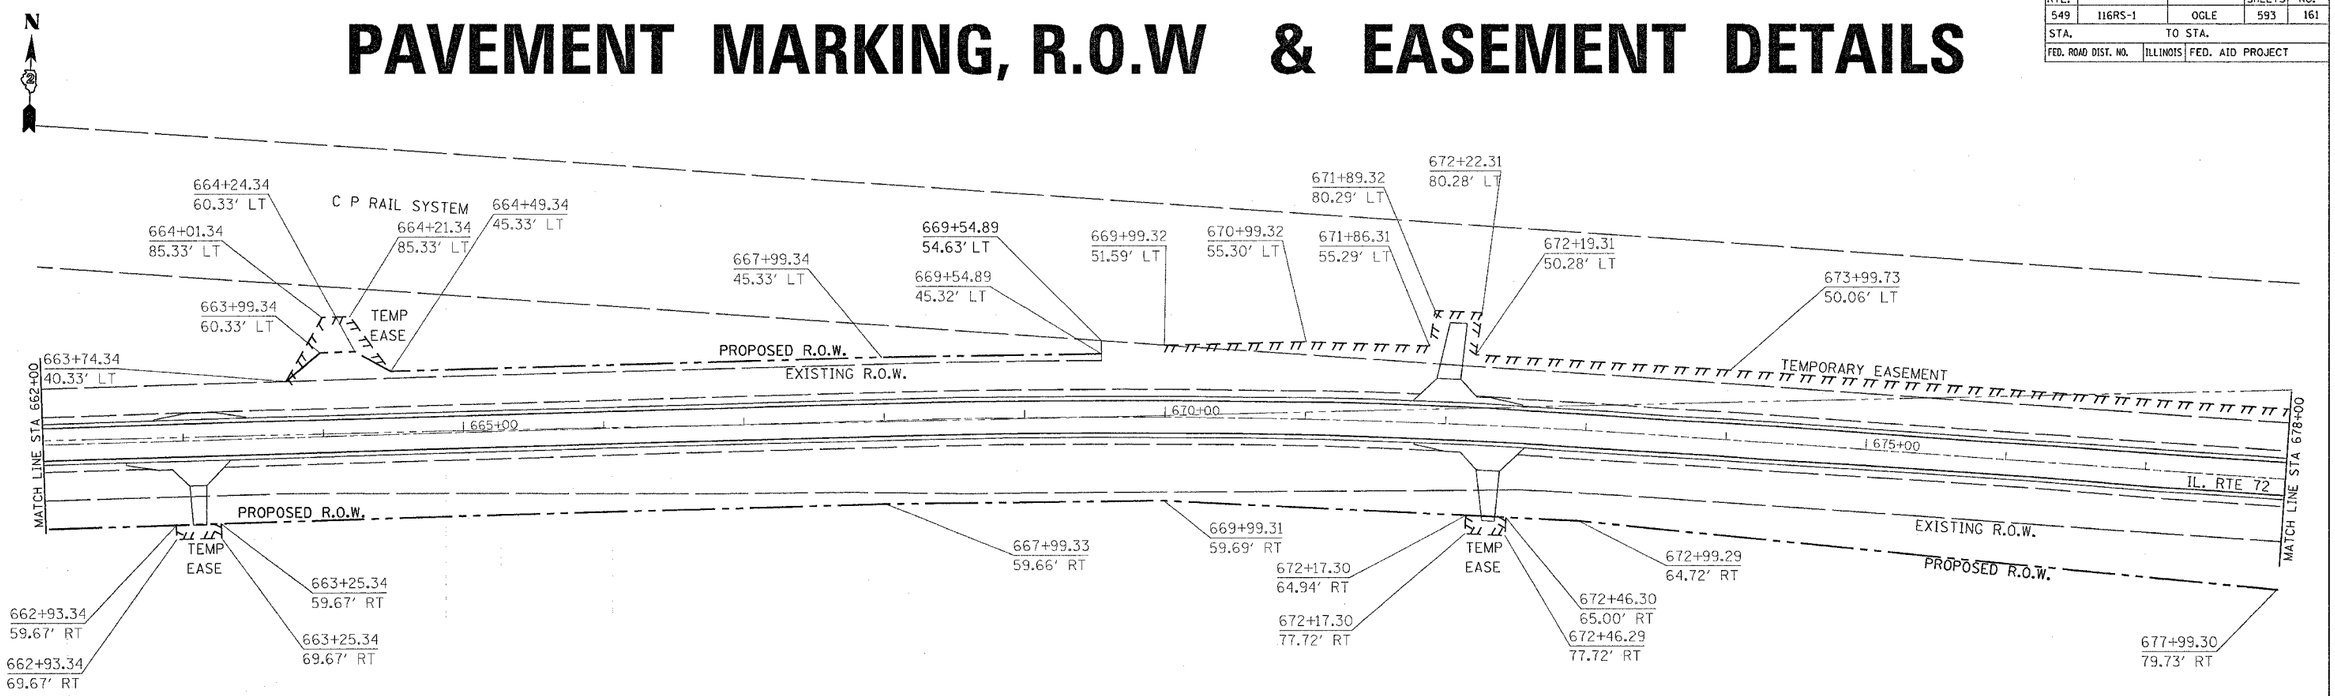

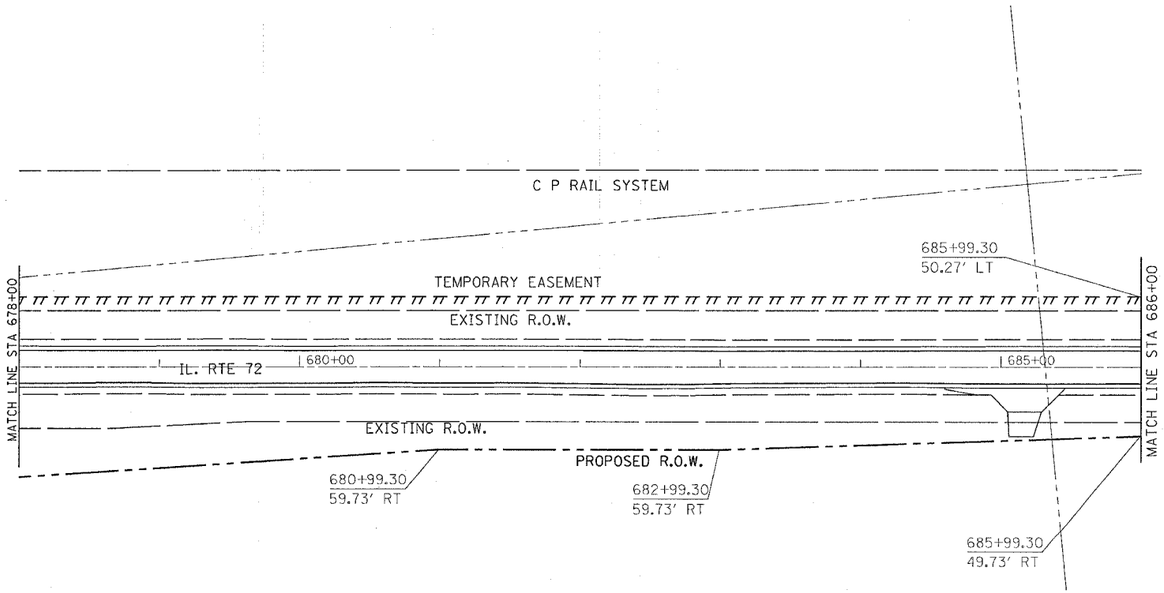

PLOT DATE = Tue Feb 08 14:59:51 2005
FILE NAME = c:\projects\b208497\s80497pm.dgn
PLOT SCALE = 50.0000 ' / IN.
REFERENCE = REF

PAVEMENT MARKING, R.O.W & EASEMENT DETAILS