EROSION CONTROL DETAILS

F.A.P. RTE.	SECTION	COUNTY	TOTAL SHEETS	SHEET NO.
549	116RS-1	OGLE	593	180
STA.		TO STA.		
FED. ROAD DIST. NO.	ILLINOIS	FED. AID PROJECT		

CONTRACT NO. 64178

SEEDING DETAIL

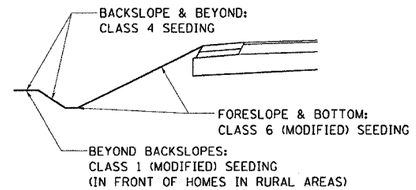

= SEEDING (SEE DETAIL)
= TEMPORARY DITCH CHECKS
= EROSION CONTROL BLANKET
= PERIMETER EROSION BARRIER
= INLET PIPE PROTECTION
= RIP RAP

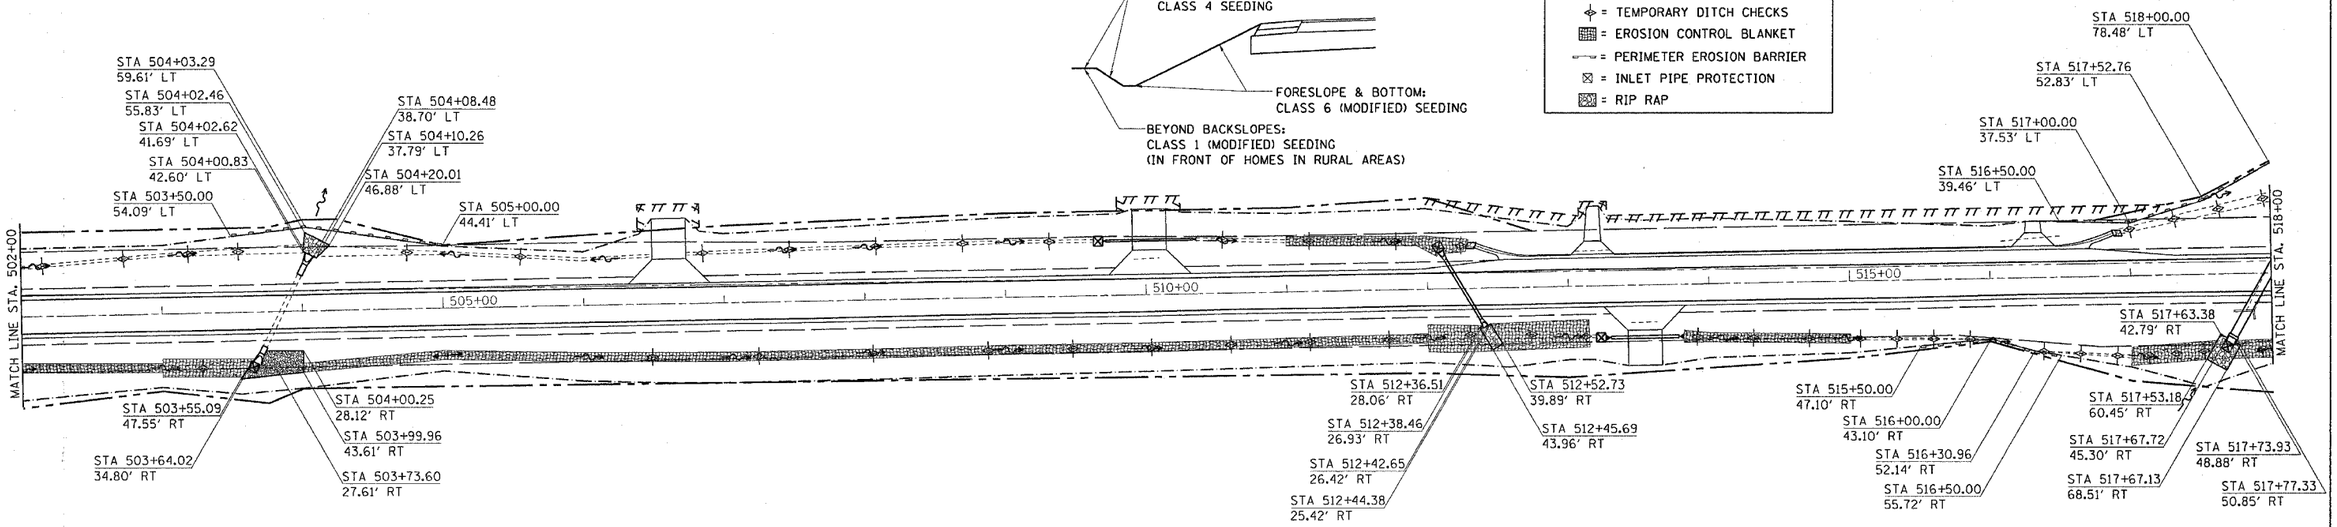

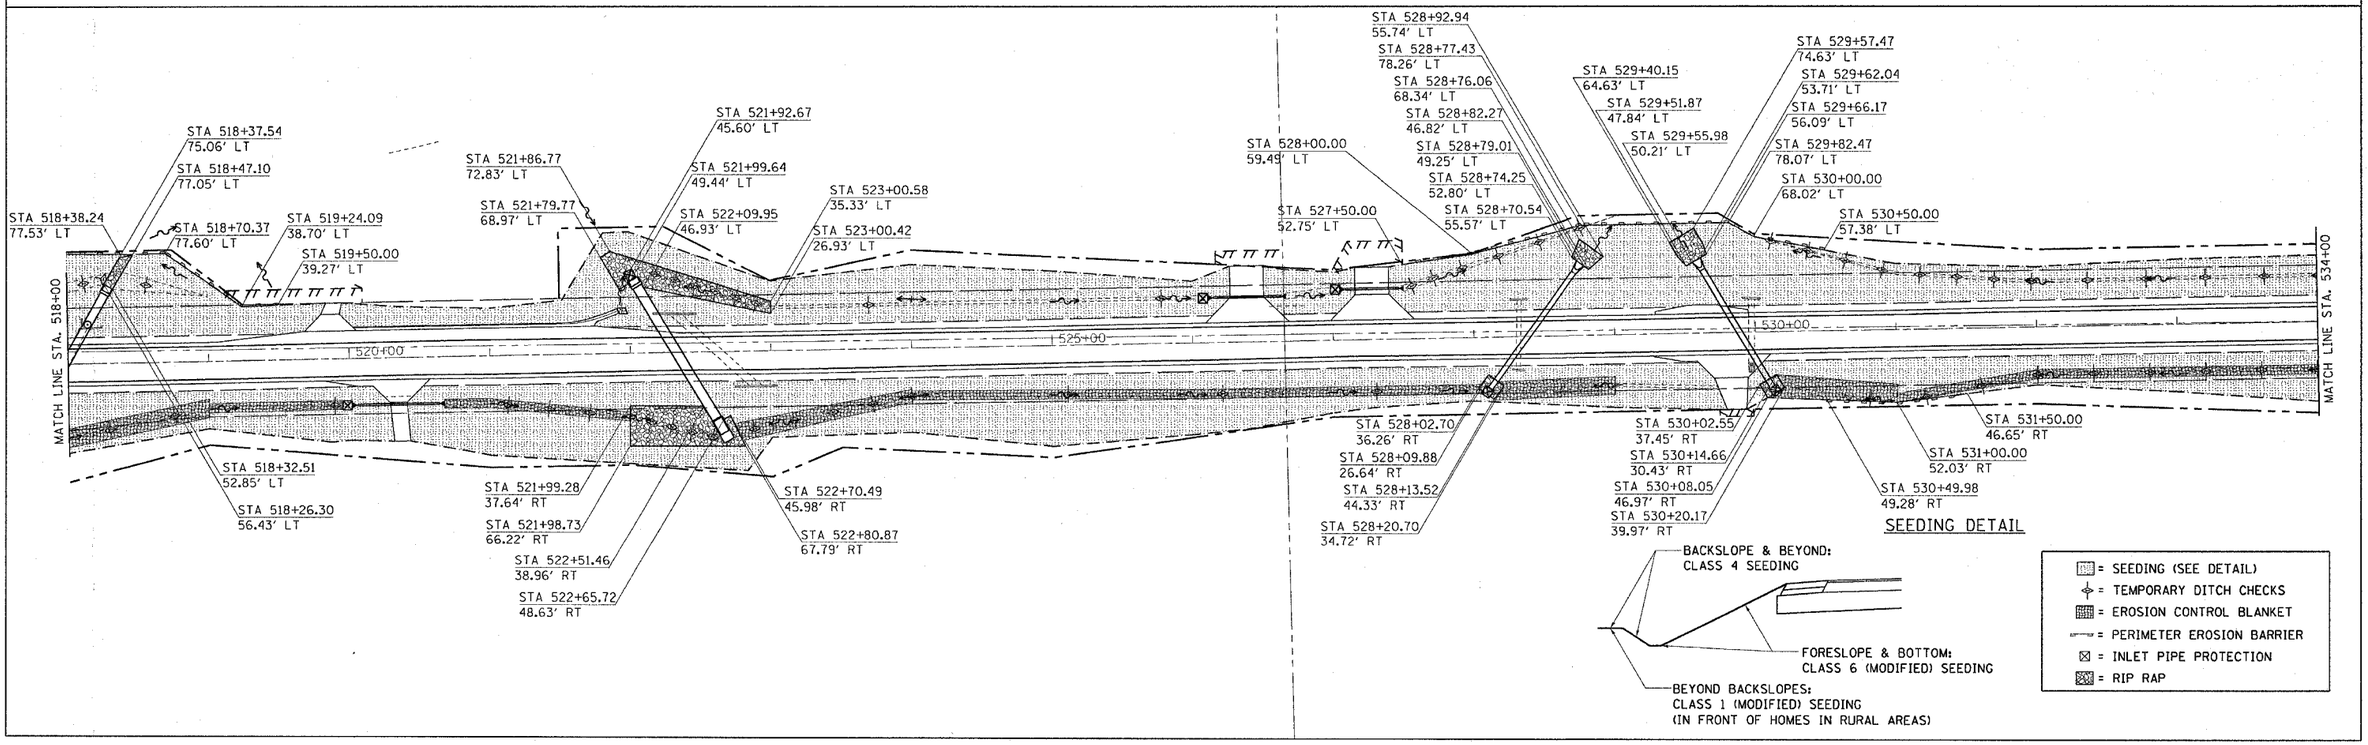

SEEDING DETAIL

= SEEDING (SEE DETAIL)
= TEMPORARY DITCH CHECKS
= EROSION CONTROL BLANKET
= PERIMETER EROSION BARRIER
= INLET PIPE PROTECTION
= RIP RAP