CONTRACT NO. 64178

F.A.P. RTE.	SECTION	COUNTY	TOTAL SHEETS	SHEET NO.
549	116RS-1	OGLE	593	217
STA.		TO STA.		
FED. ROAD DIST. NO.	ILLINOIS	FED. AID PROJECT		

SEGMENTAL CONCRETE BLOCK WALL

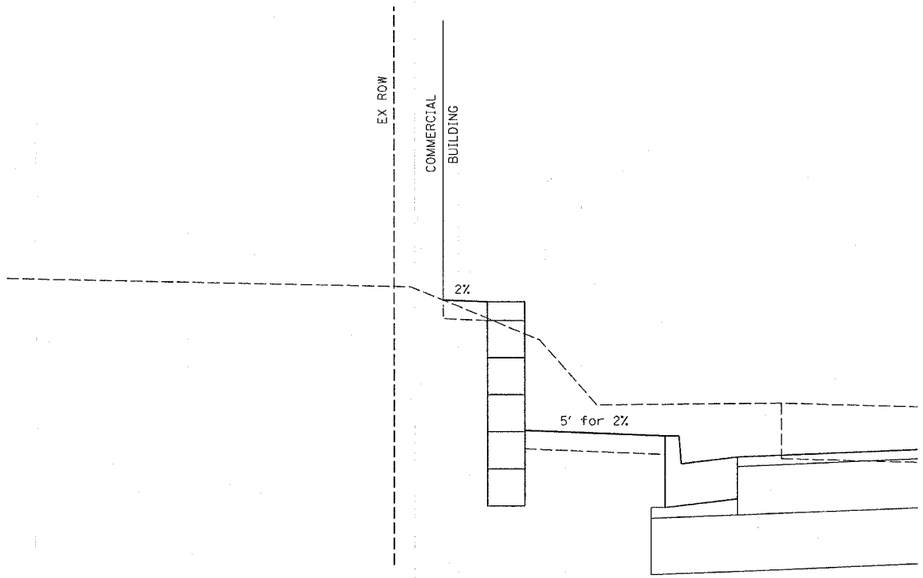

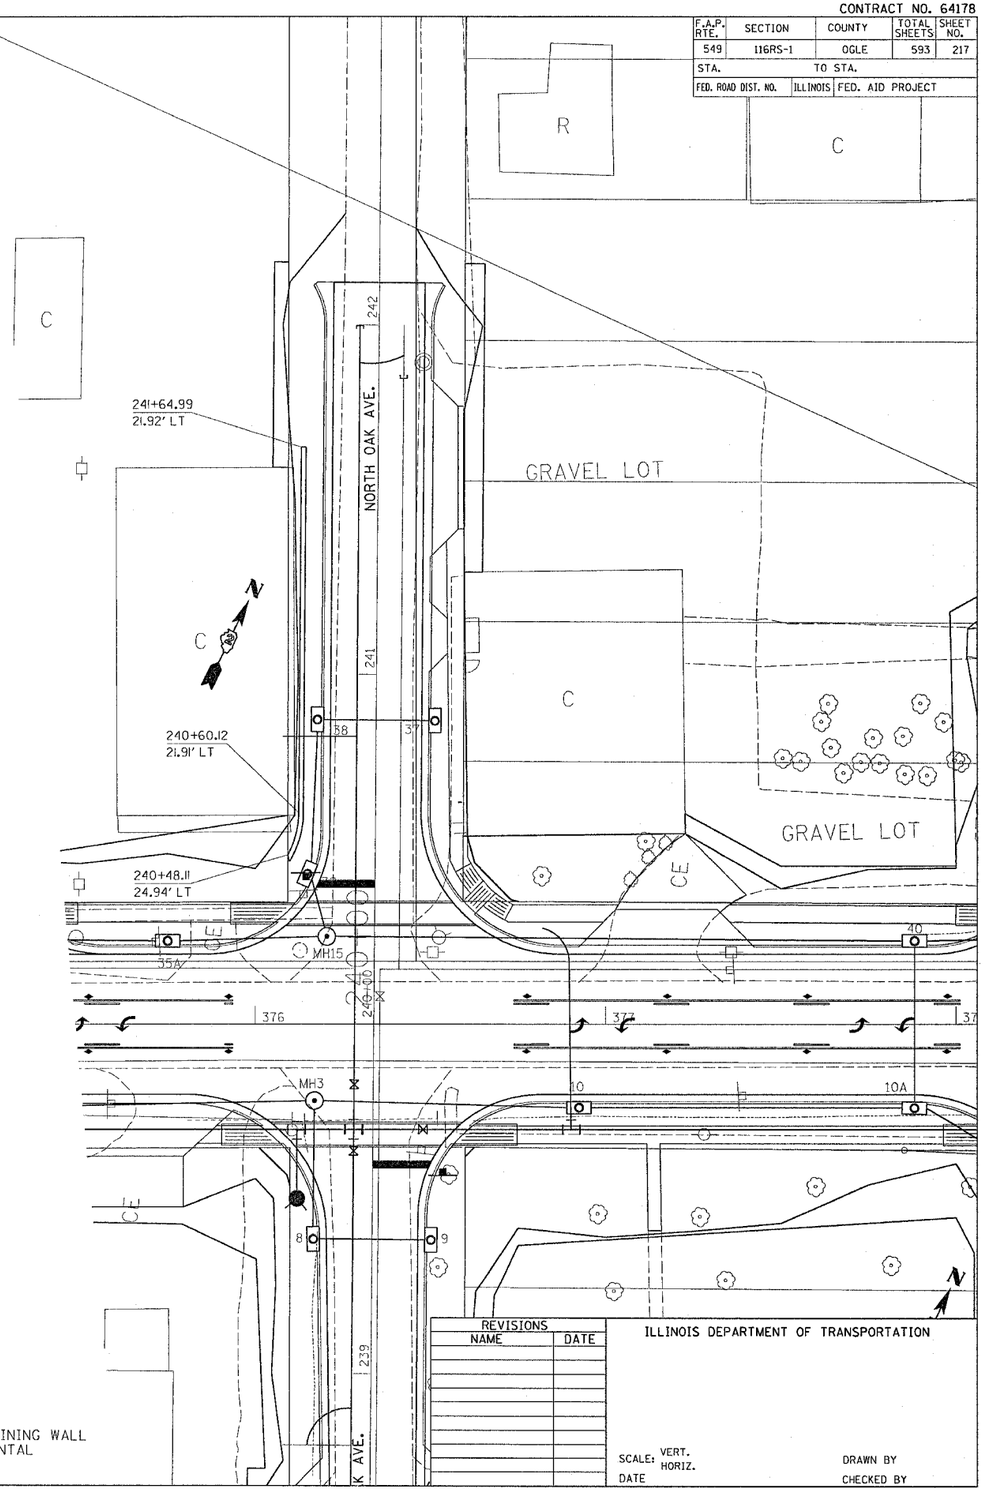

BILL OF MATERIALS

DESCRIPTION	UNIT	QTY
SEGEMENTED CONCRETE BLOCK WALL	SQ FT	365.82

*ALL MATERIALS NEEDED TO CONSTRUCT THE RETAINING WALL SHALL BE INCLUDED UNDER THE PAY ITEM SEGMENTAL CONCRETE BLOCK WALL (SQ FT)

REVISIONS	
NAME	DATE

ILLINOIS DEPARTMENT OF TRANSPORTATION

SCALE: VERT. HORIZ.

DATE

DRAWN BY

CHECKED BY

PLOT DATE = Wed Feb 09 07:40:15 2005
FILE NAME = C:\projects\p200497\d00497spl.dgn
PLOT SCALE = 20.0000 ' / IN.
REFERENCE = REF

SEGMENTAL CONCRETE BLOCK WALL @ SW IL 72 & NORTH OAK