CONTRACT NO. 64178

F.A.P RTE.	SECTION	COUNTY	TOTAL SHEETS	SHEET NO.
549	116RS-1	OGLE	593	274
STA. 377+75.00	TO STA. 378+25.00			
FED. ROAD DIST. NO.	ILLINOIS	FED. AID PROJECT		

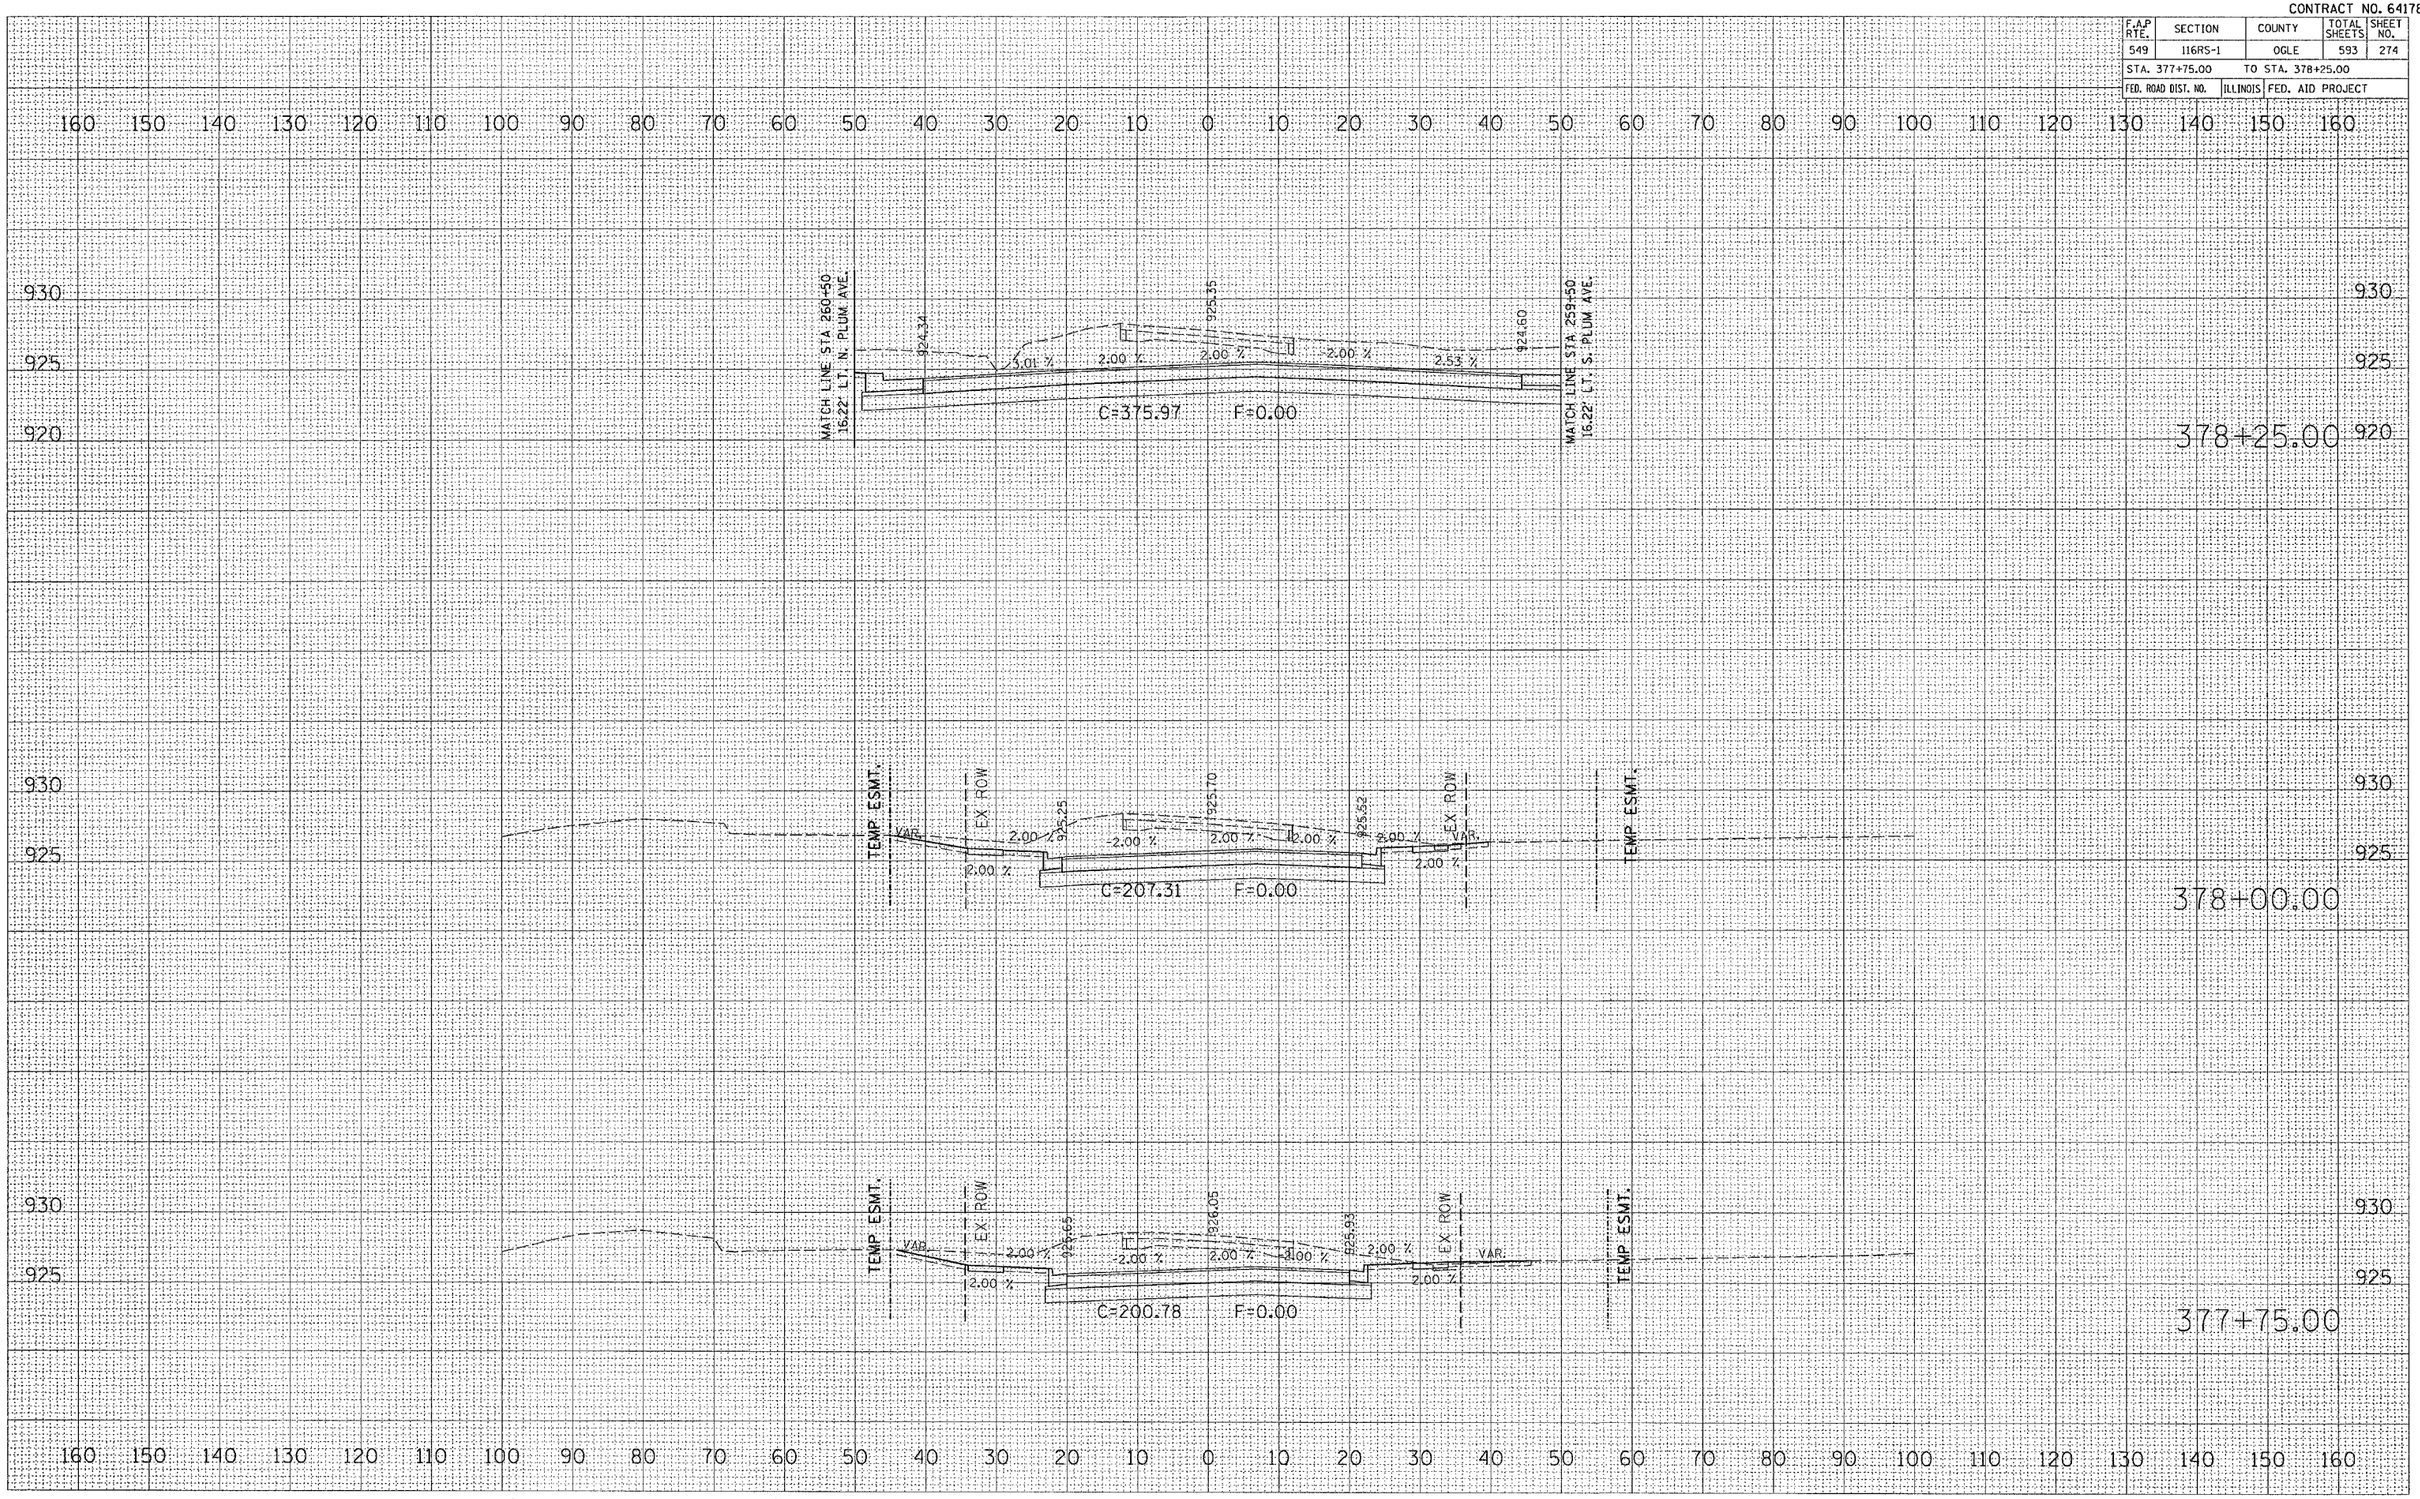

FINAL SURVEY	BY	DATE
SURVEYED		
PLOTTED		
NOTE BOOK		
AREAS		
AREAS CHECKED		
NO.		

ORIGINAL SURVEY	BY	DATE
SURVEYED		
PLOTTED		
NOTE BOOK		
AREAS		
AREAS CHECKED		
NO.		

PLOT DATE = Tue Feb 08 11:23:14 2005
FILE NAME = c:\prj_pass\p220497\sd08497.mn3.dgn
PLOT SCALE = 10.0000 ' / IN.
REFERENCE = REF