CONTRACT NO. 64178

F.A.P RTE.	SECTION	COUNTY	TOTAL SHEETS	SHEET NO.
549	116RS-1	OGLE	593	276
STA. 379+00.00		TO STA. 379+36.82		
FED. ROAD DIST. NO.	ILLINOIS	FED. AID PROJECT		

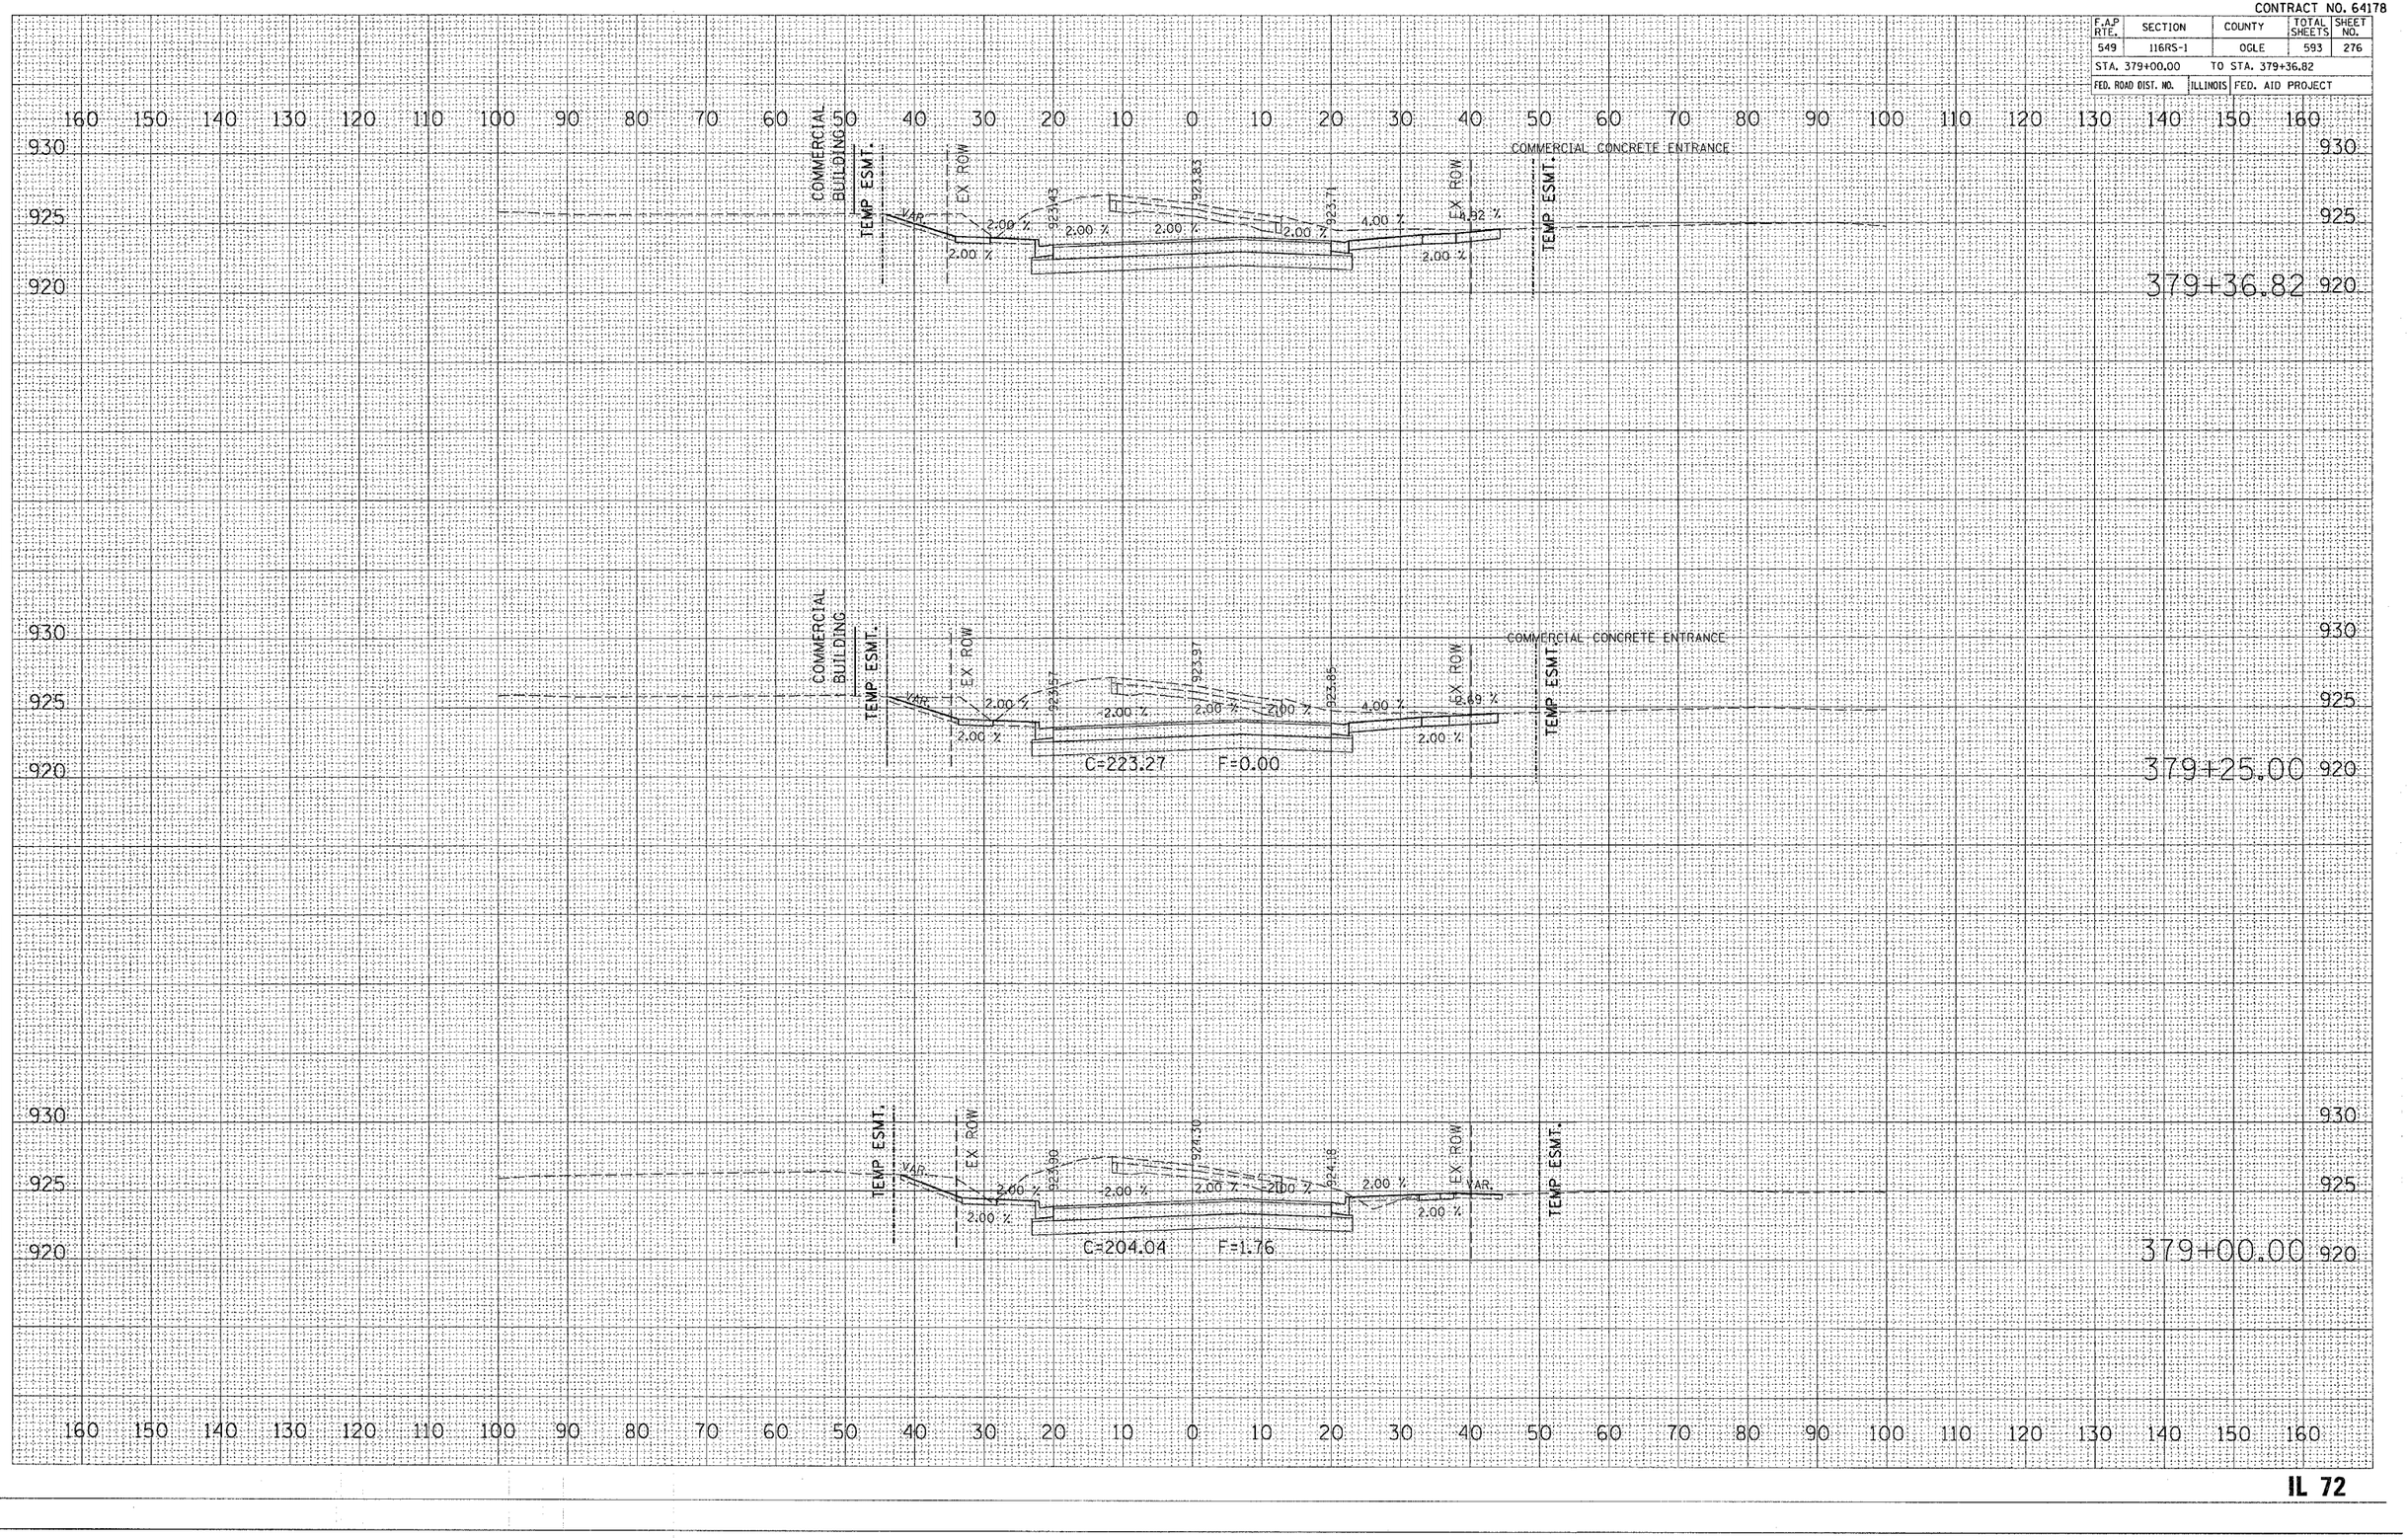

FINAL SURVEY | NOTE BOOK NO. | SURVEYED | PLOTTED | TEMPLATE | AREAS | AREAS CHECKED | BY | DATE

ORIGINAL SURVEY | NOTE BOOK NO. | SURVEYED | PLOTTED | TEMPLATE | AREAS | AREAS CHECKED | BY | DATE

PLOT DATE = Tue Feb 08 11:23:15 2005
FILE NAME = C:\projects\p200497\d00497xm3.dgn
PLOT SCALE = 10.0000 ' / IN.
REFERENCE = REF

IL 72