CONTRACT NO. 64178

F.A.P RTE.	SECTION	COUNTY	TOTAL SHEETS	SHEET NO.
549	116RS-1	OGLE	593	277
STA. 379+50.00		TO STA. 380+00.00		
FED. ROAD DIST. NO.	ILLINOIS	FED. AID PROJECT		

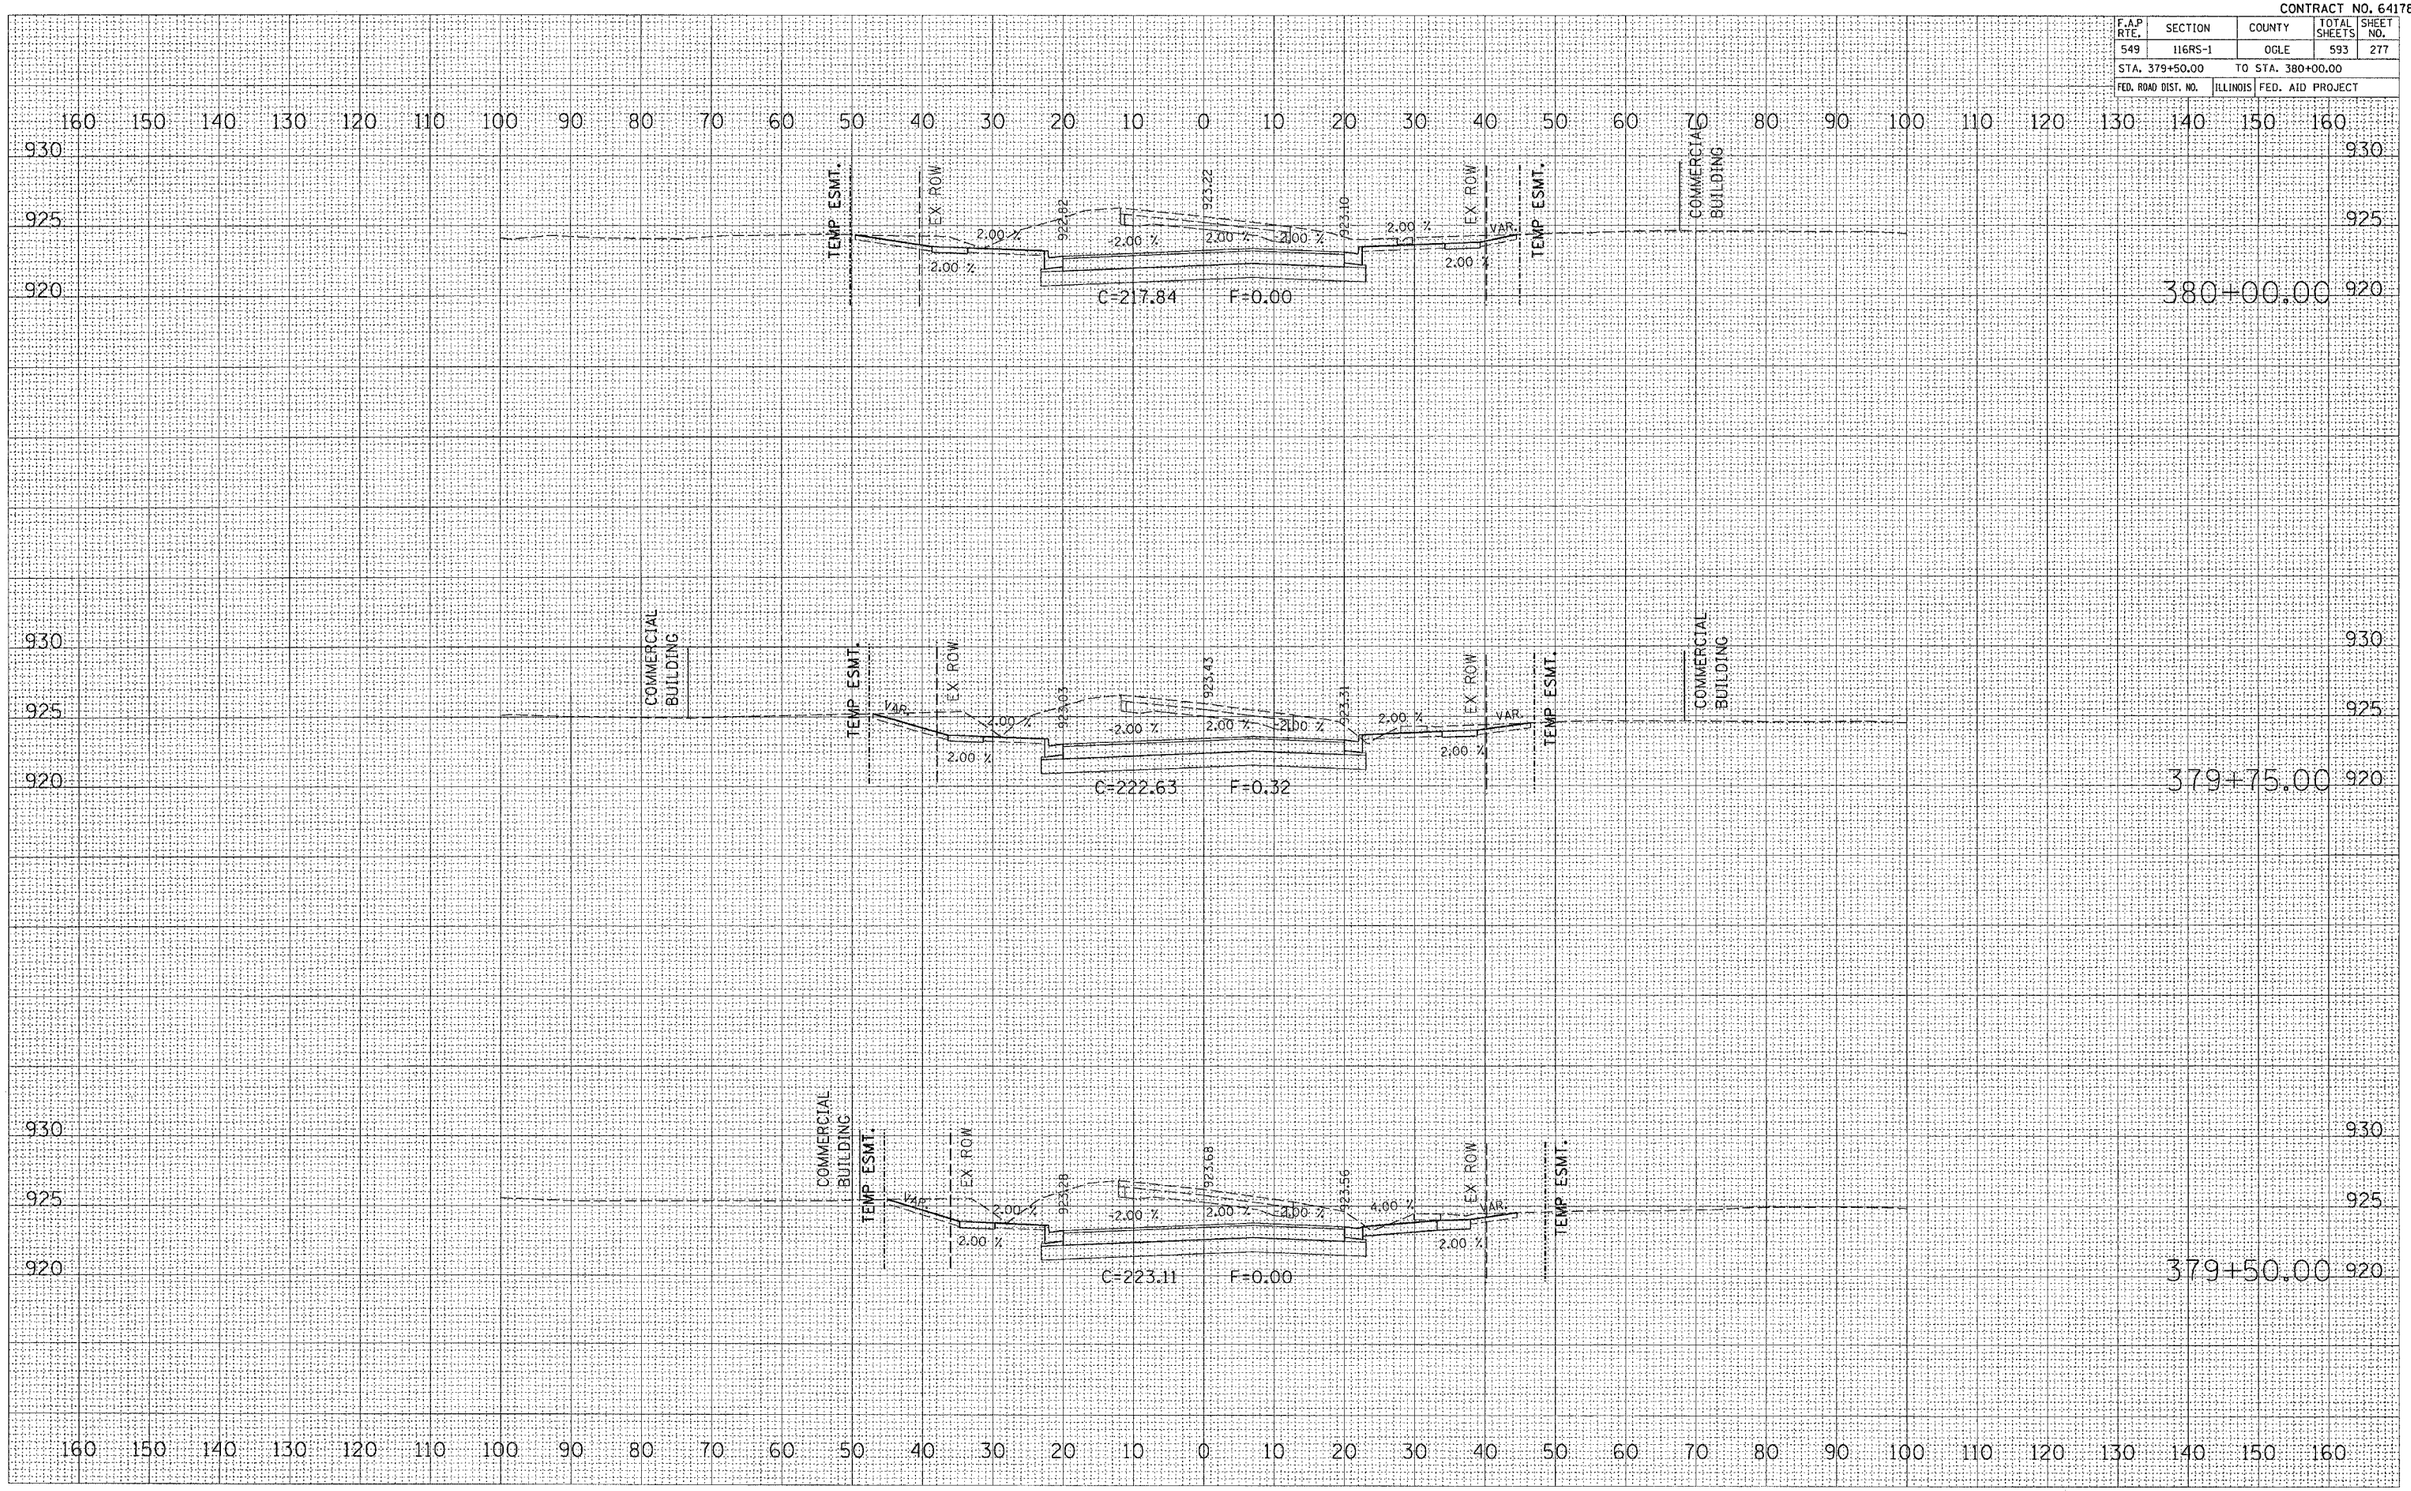

FINAL SURVEY
NOTE BOOK
NO.

BY	DATE
SURVEYED	
PLOTTED	
TEMPLATE	
AREAS	
AREAS CHECKED	

ORIGINAL SURVEY
NOTE BOOK
NO.

BY	DATE
SURVEYED	
PLOTTED	
TEMPLATE	
AREAS	
AREAS CHECKED	

PLOT DATE = Tue Feb 08 11:23:15 2005
FILE NAME = c:\projects\c208497\c208497sht2.dgn
PLOT SCALE = 10.0000 ' / IN.
REFERENCE = REF