CONTRACT NO. 64178

F.A.P RTE.	SECTION	COUNTY	TOTAL SHEETS	SHEET NO.
549	116RS-1	OGLE	593	362
STA. 513+54.04		TO STA. 514+00.00		
FED. ROAD DIST. NO.		ILLINOIS	FED. AID PROJECT	

FINAL SURVEY — NOTE BOOK — NO. — SURVEYED — PLOTTED — TEMPLATE — AREAS — AREAS CHECKED — BY — DATE

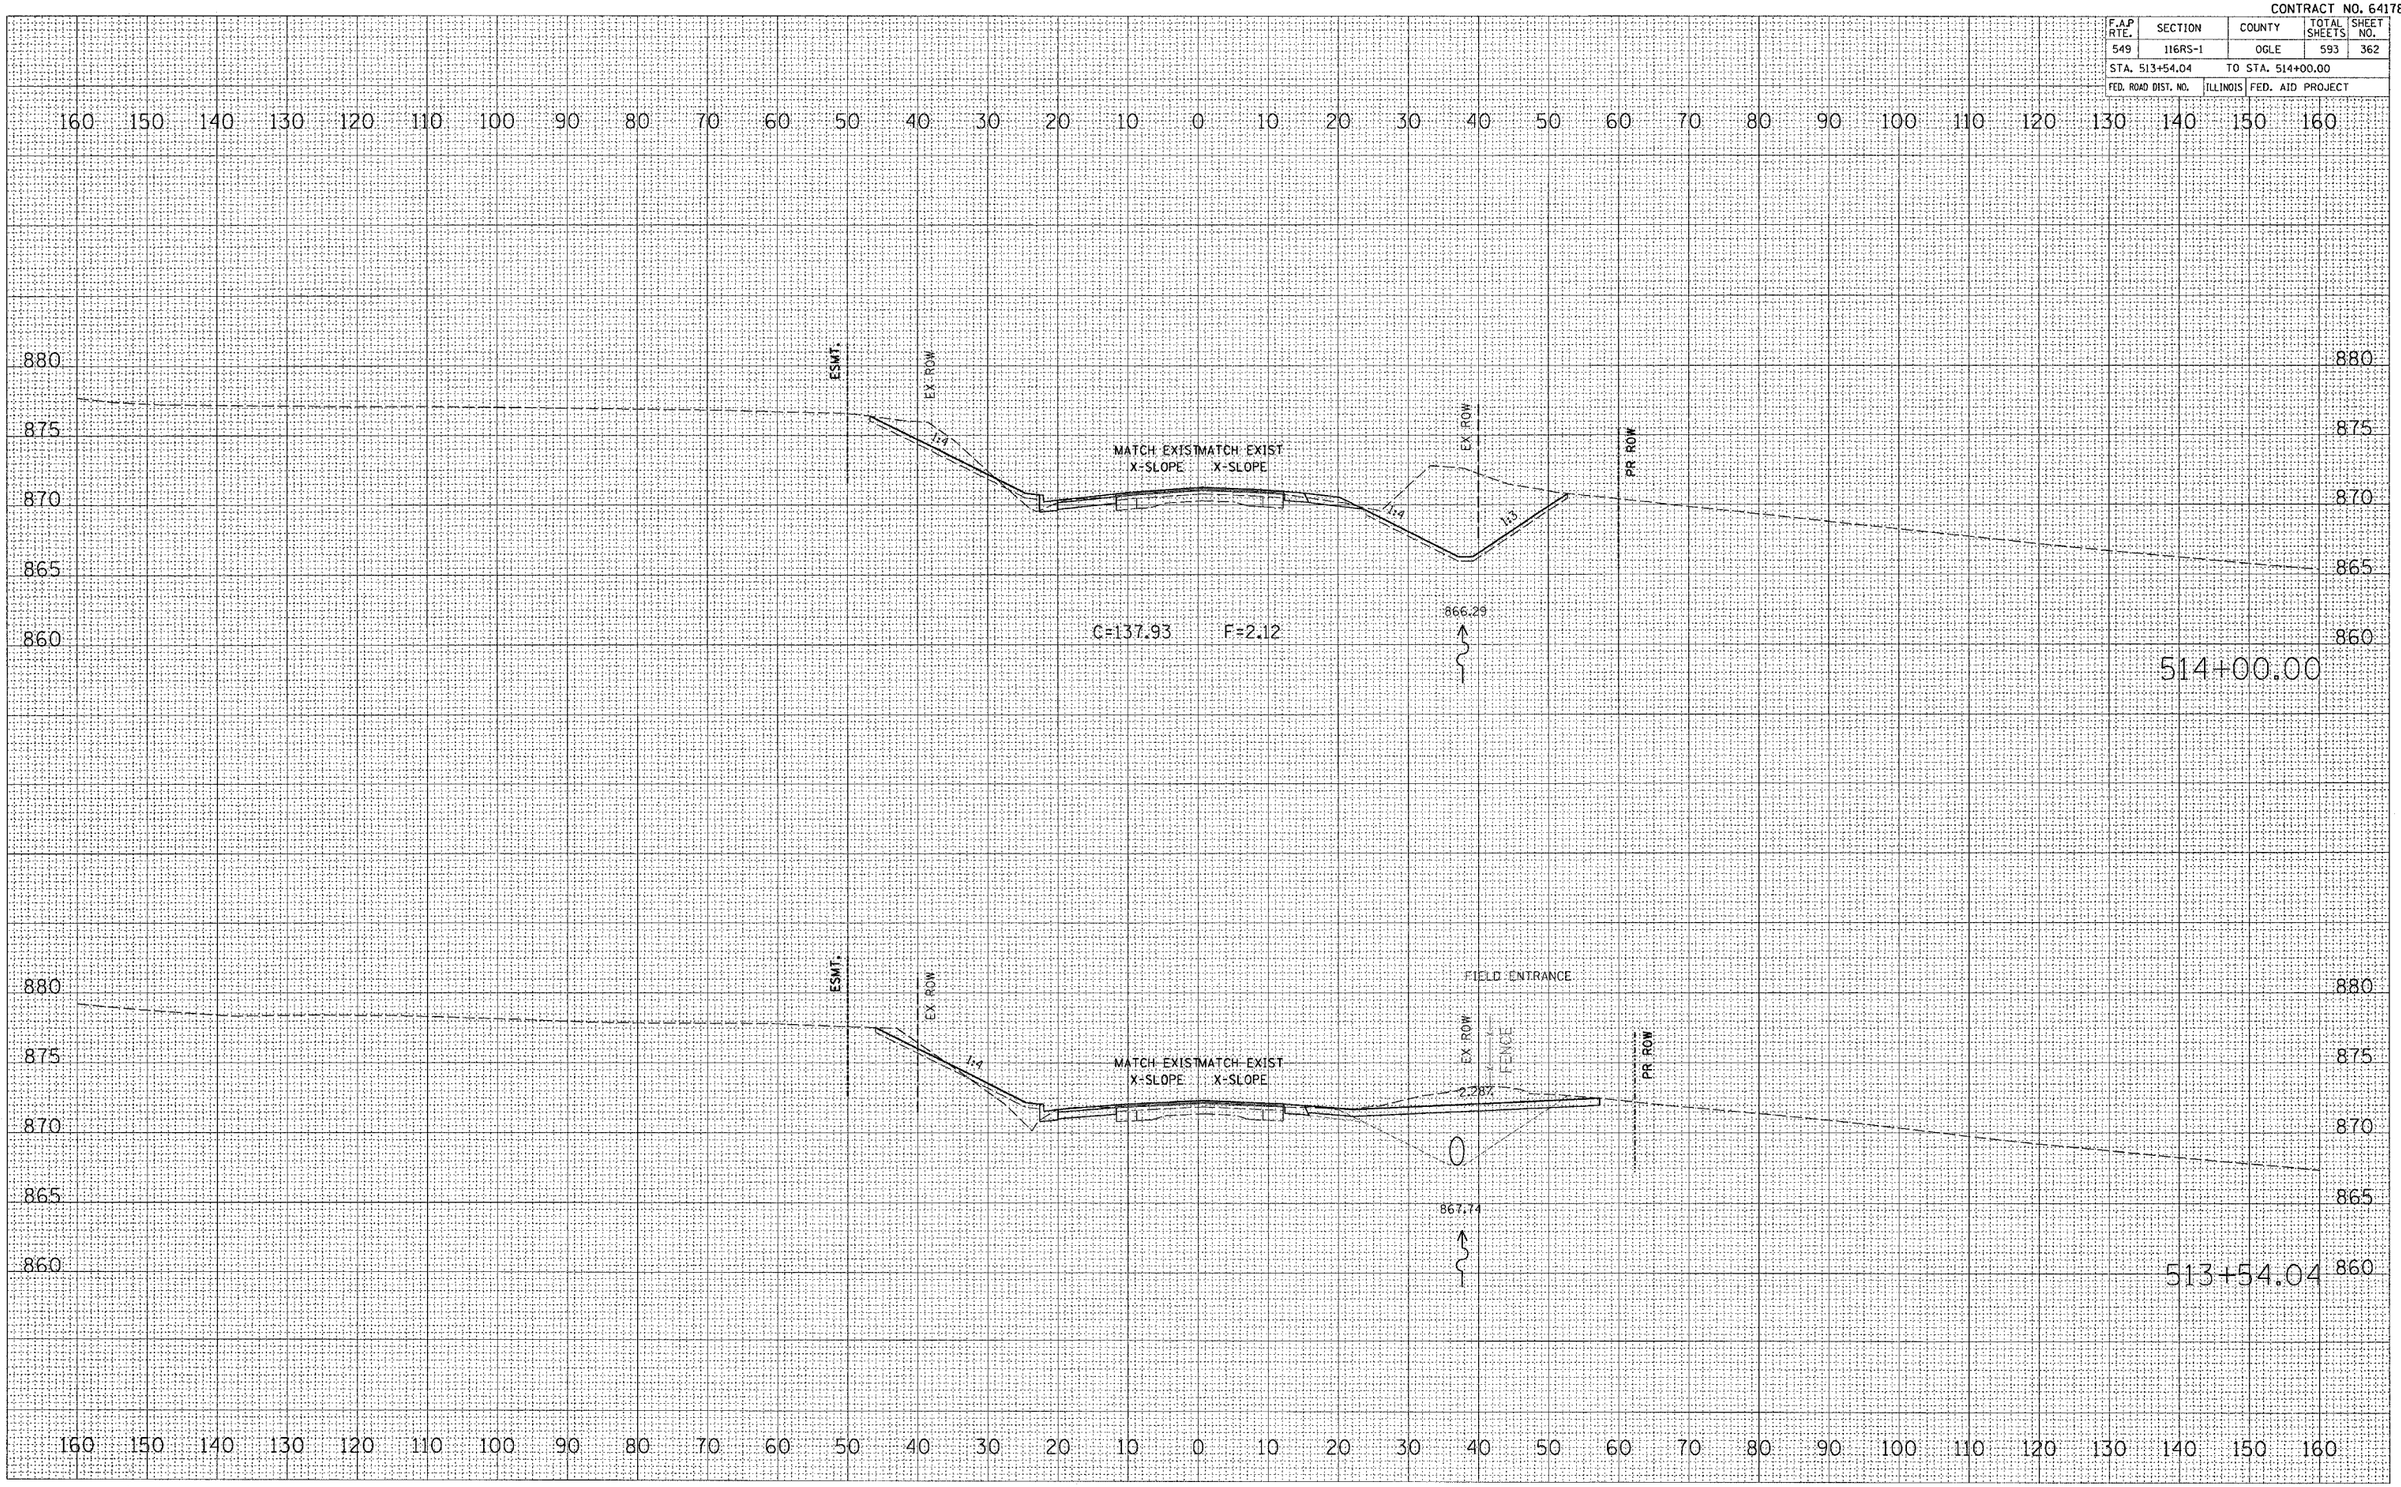

ORIGINAL SURVEY — NOTE BOOK — NO. — SURVEYED — PLOTTED — TEMPLATE — AREAS — AREAS CHECKED — BY — DATE

PLOT DATE = Tue Feb 03 11:34:20 2026
FILE NAME = D:\projects\c82497\d82497sh.dgn
USER NAME = rbrown / IL
REFERENCE = REF