CONTRACT NO. 64178

F.A.P RTE.	SECTION	COUNTY	TOTAL SHEETS	SHEET NO.
549	116RS-1	OGLE	593	412
STA. 584+26.48		TO STA. 585+00.00		
FED. ROAD DIST. NO.	ILLINOIS	FED. AID PROJECT		

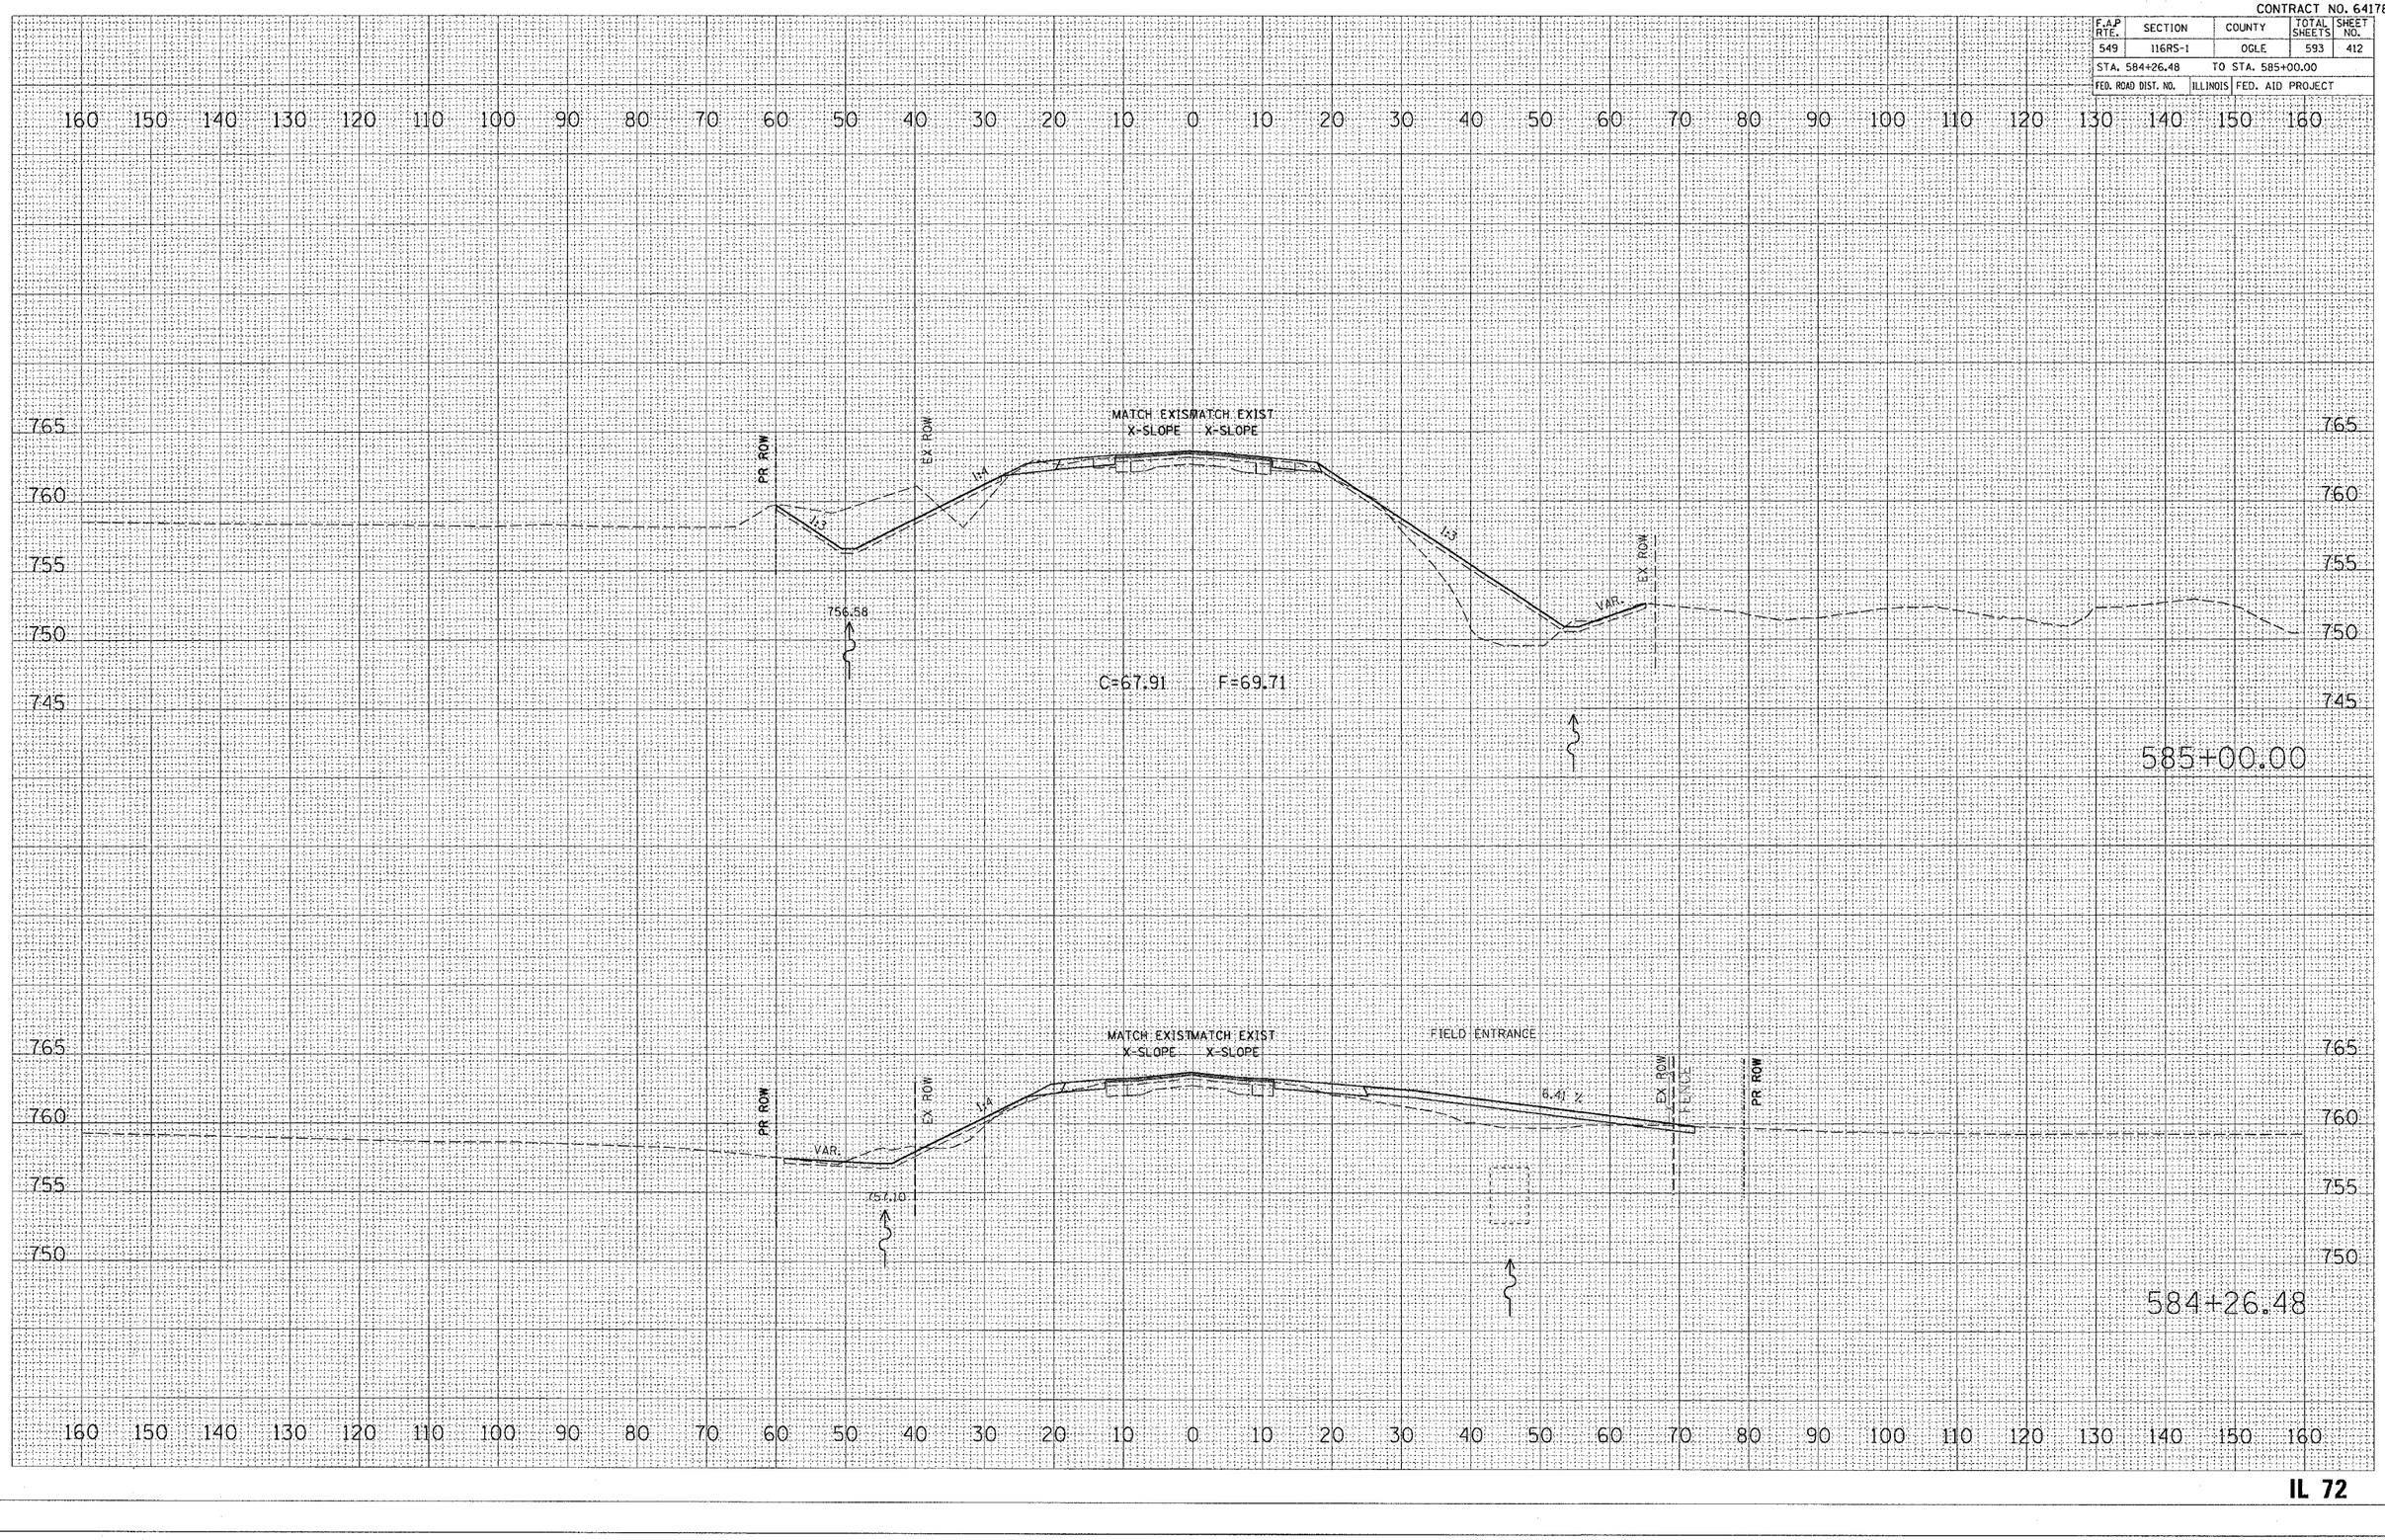

FINAL SURVEY — NOTE BOOK — NO.

	BY	DATE
SURVEYED		
PLOTTED		
DESIGN		
TRACE		
AREAS		
AREAS CHECKED		

ORIGINAL SURVEY — NOTE BOOK — NO.

	BY	DATE
SURVEYED		
PLOTTED		
DESIGN		
TRACE		
AREAS		
AREAS CHECKED		

PLOT DATE = Tue Feb 08 11:14:52 2005
FILE NAME = c:\projects\c202\457\c64178\mab\ilsht02.dgn
PLOT SCALE = 10.0000 ' / IN.
REFERENCE = REF