CONTRACT NO. 6417

F.A.P RTE.	SECTION	COUNTY	TOTAL SHEETS	SHEET NO.
549	116RS-1	OGLE	593	424
STA. 603+77.34		TO STA. 604+00.00		
FED. ROAD DIST. NO.		ILLINOIS	FED. AID PROJECT	

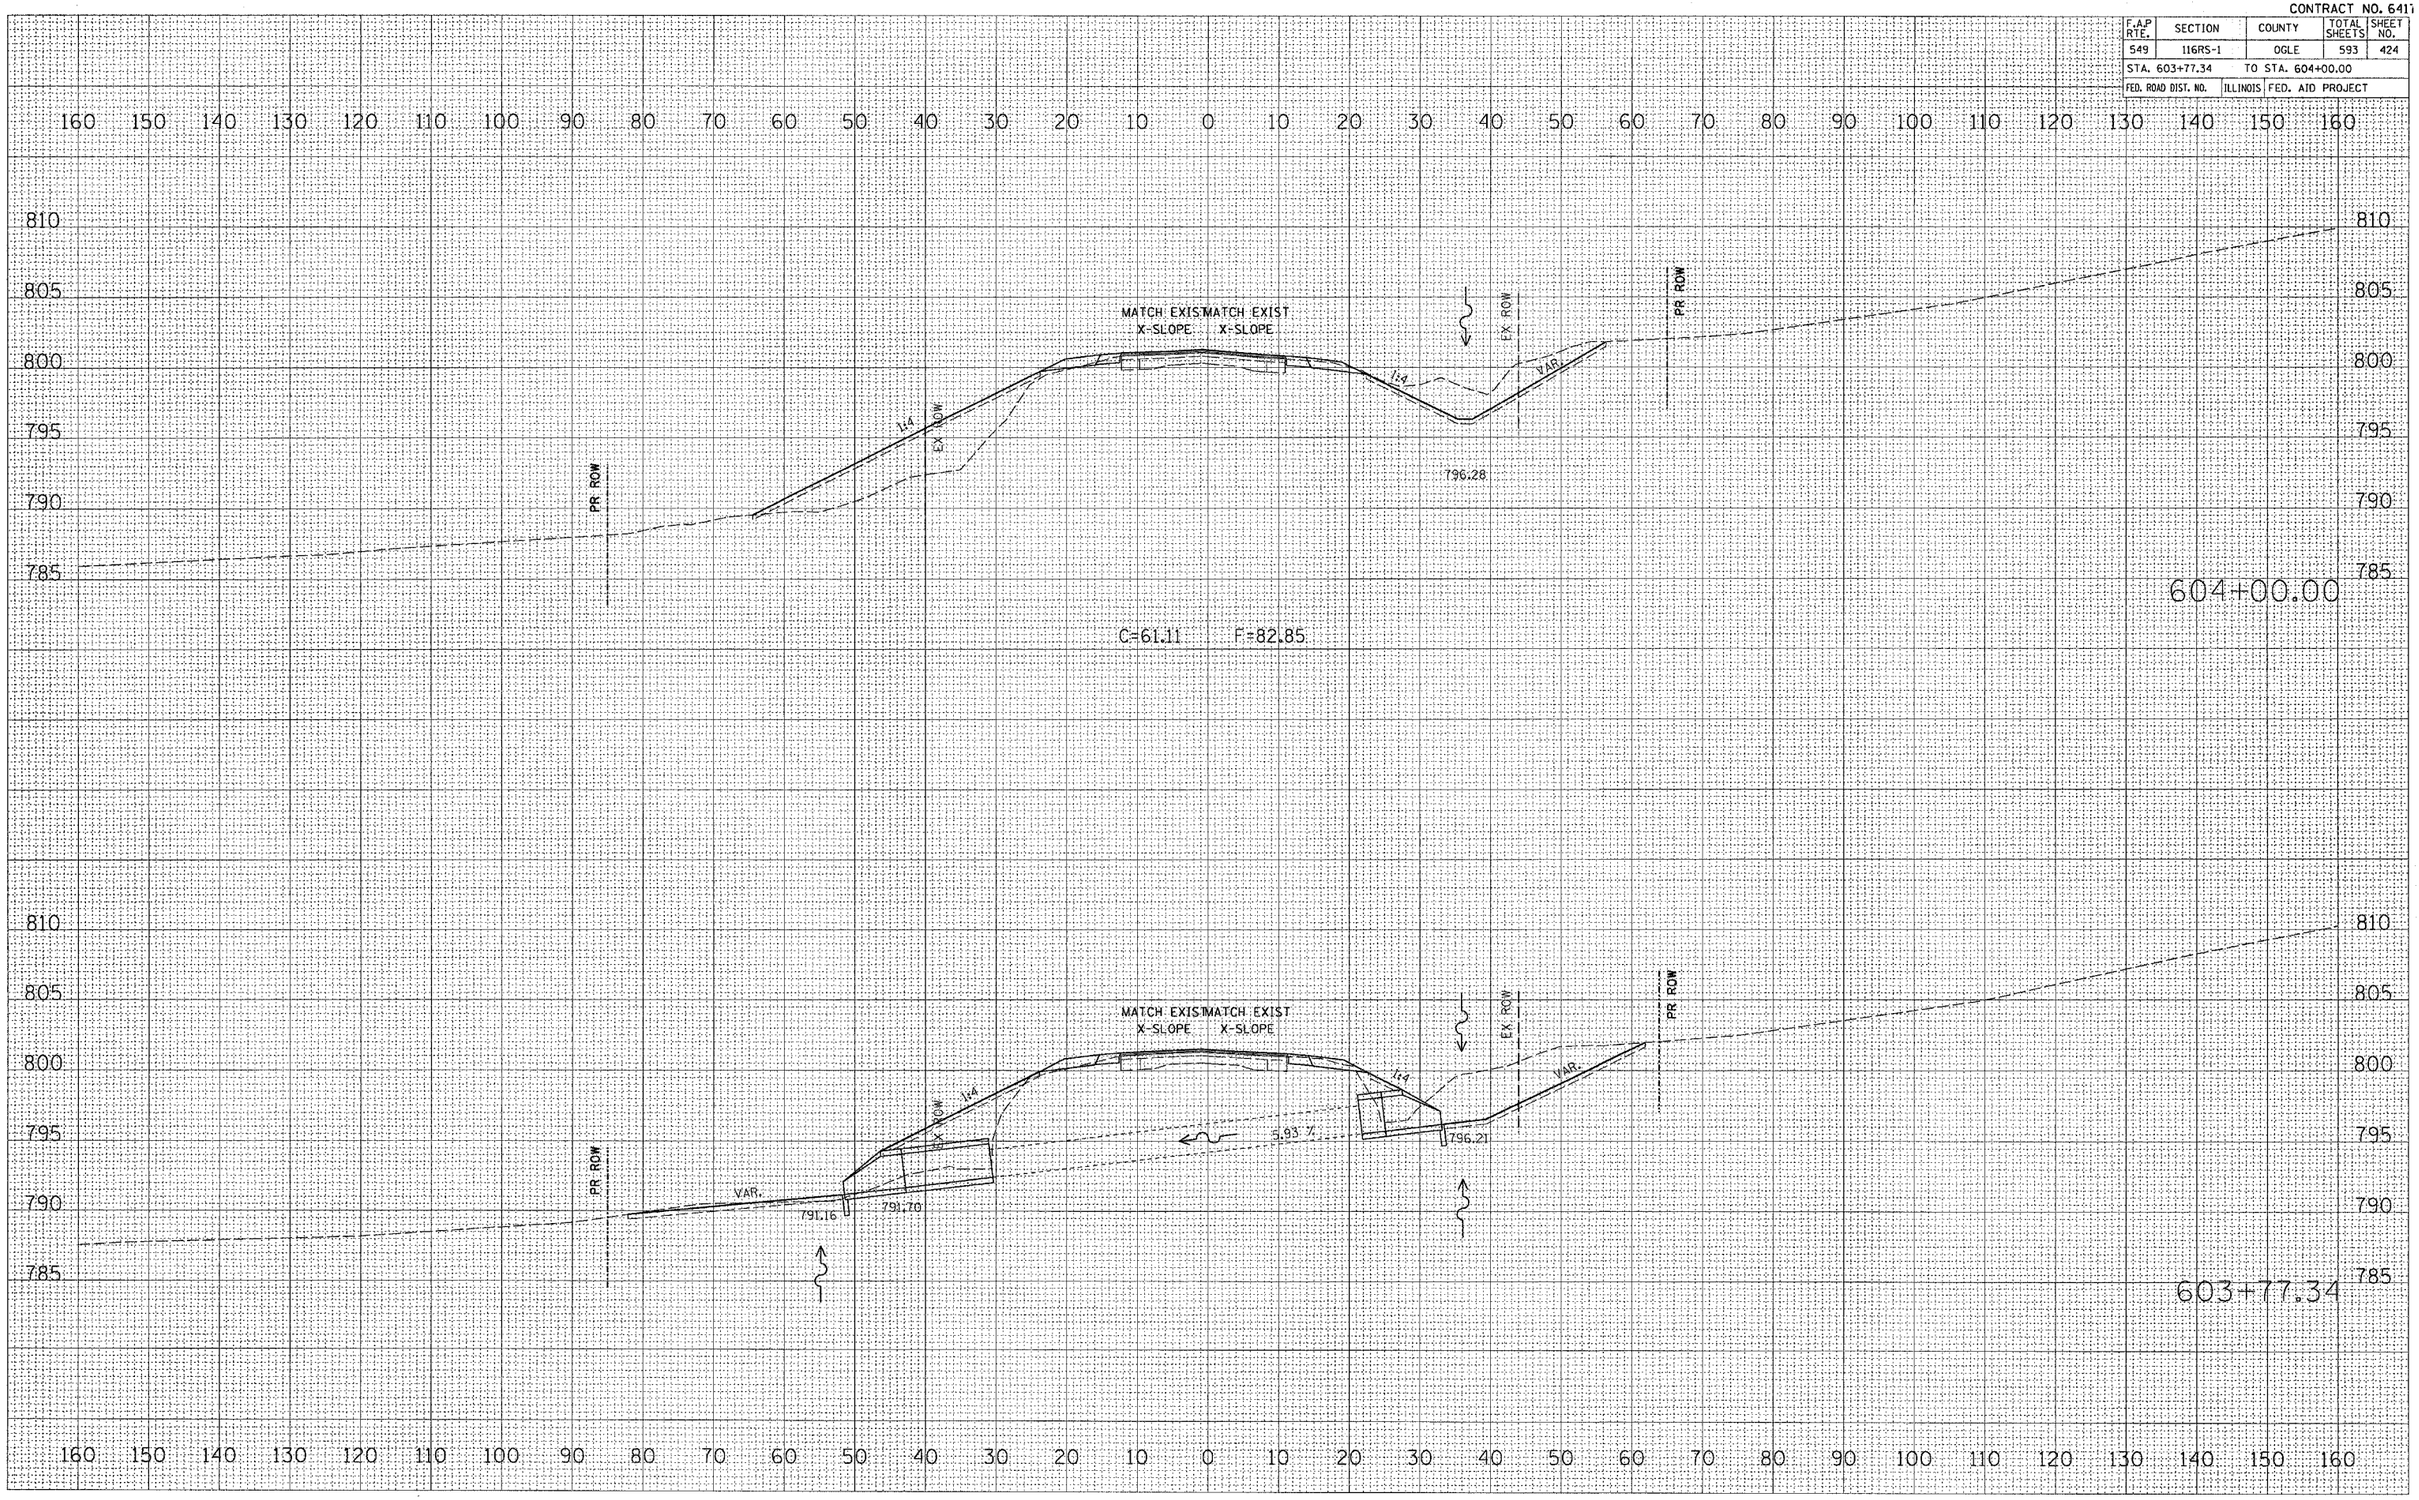

FINAL SURVEY — NOTE BOOK NO. — SURVEYED — PLOTTED — TOTALS — AREAS — AREAS CHECKED — BY — DATE

ORIGINAL SURVEY — NOTE BOOK NO. — SURVEYED — PLOTTED — TOTALS — AREAS — AREAS CHECKED — BY — DATE

PLOT DATE = Tue Feb 08 11:24:59 2005
FILE NAME = C:\prog_sets\s208247\s208247xmsh.dgn
PLOT SCALE = 10.0000 ' / IN.
REFERENCE = REF