CONTRACT NO. 64178

| F.A.P RTE. | SECTION | COUNTY | TOTAL SHEETS | SHEET NO. |
|---|---|---|---|---|
| 549 | 116RS-1 | OGLE | 593 | 478 |
| STA. 679+00.00 | | TO STA. 680+00.00 | | |
| FED. ROAD DIST. NO. | ILLINOIS | FED. AID PROJECT | | |

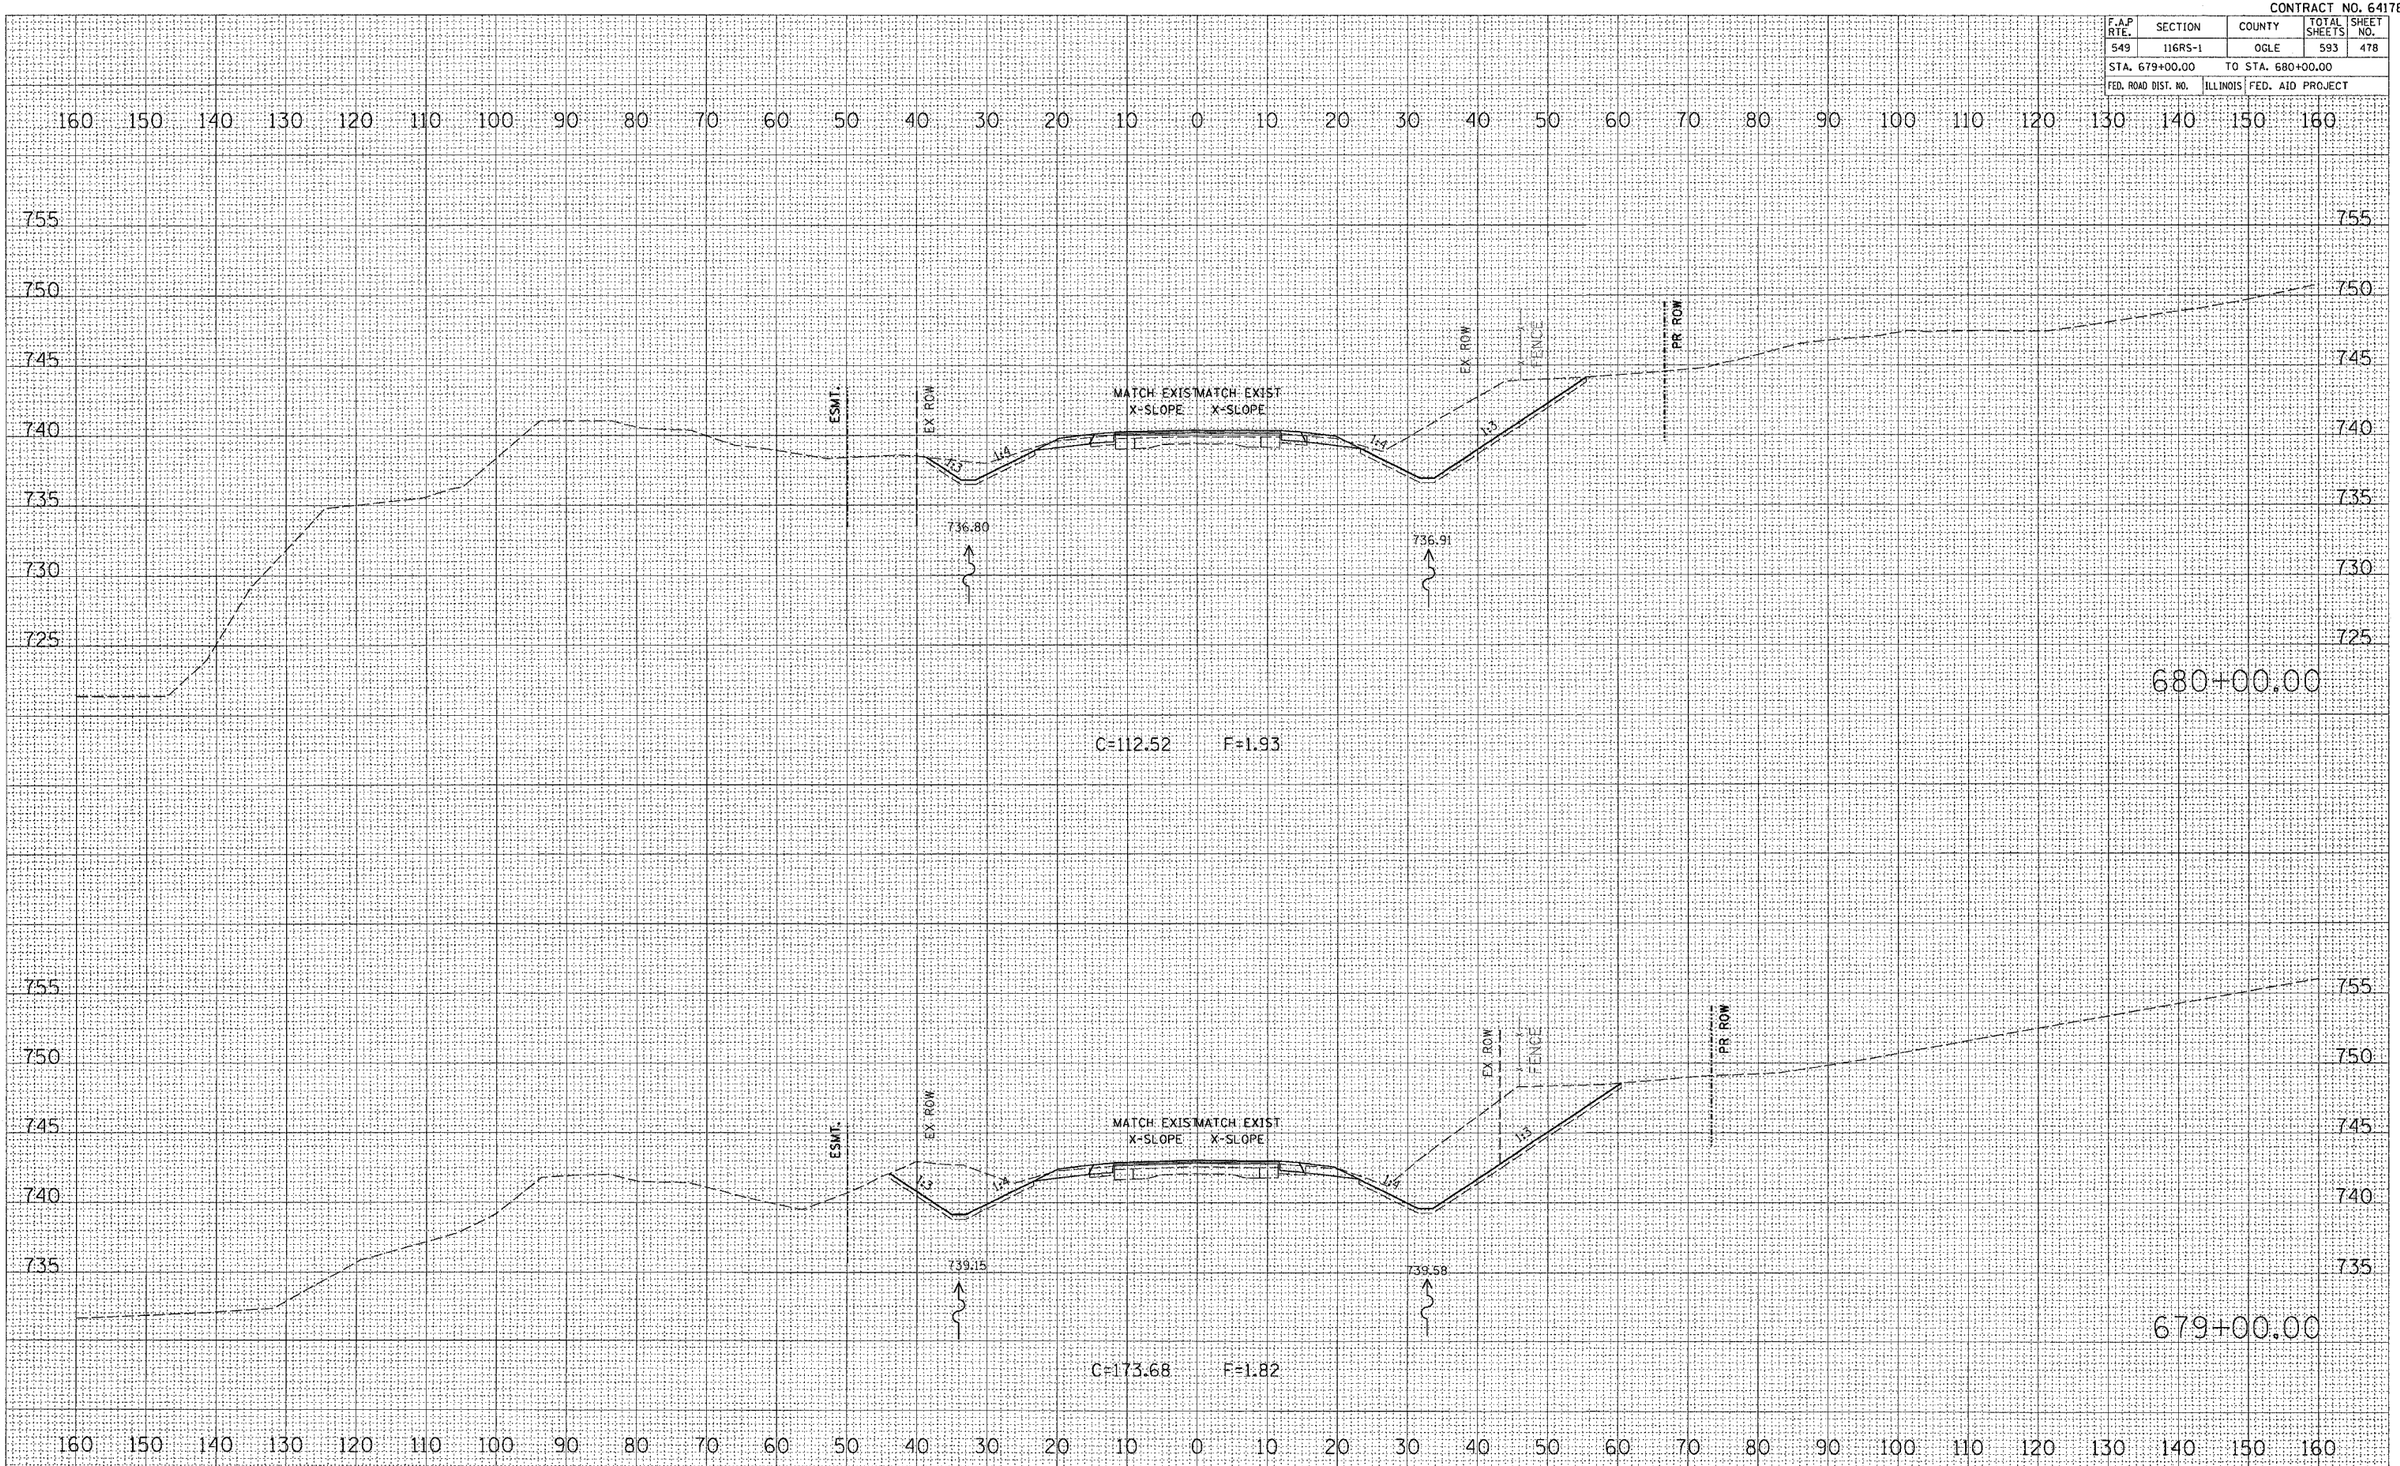


FINAL SURVEY | NOTE BOOK NO. | SURVEYED | PLOTTED | TEMPLATE | AREAS | AREAS CHECKED | BY | DATE

ORIGINAL SURVEY | NOTE BOOK NO. | SURVEYED | PLOTTED | TEMPLATE | AREAS | AREAS CHECKED | BY | DATE

PLOT DATE = Tue Feb 08 11:35:29 2005
FILE NAME = C:\projects\p200497\d200497xmsh.dgn
PLOT SCALE = 10.0000 ' / IN.
REFERENCE = $REF$