CONTRACT NO. 64178

F.A.P RTE.	SECTION	COUNTY	TOTAL SHEETS	SHEET NO.
549	116RS-1	OGLE	593	506
STA. 717+00.00		TO STA. 717+00.00		
FED. ROAD DIST. NO.		ILLINOIS	FED. AID PROJECT	

FINAL SURVEY	BY	DATE
SURVEYED		
PLOTTED		
NOTE BOOK	ESTIMATE	
NO.	AREAS	
	AREAS CHECKED	

ORIGINAL SURVEY	BY	DATE
SURVEYED		
PLOTTED		
NOTE BOOK	ESTIMATE	
NO.	AREAS	
	AREAS CHECKED	
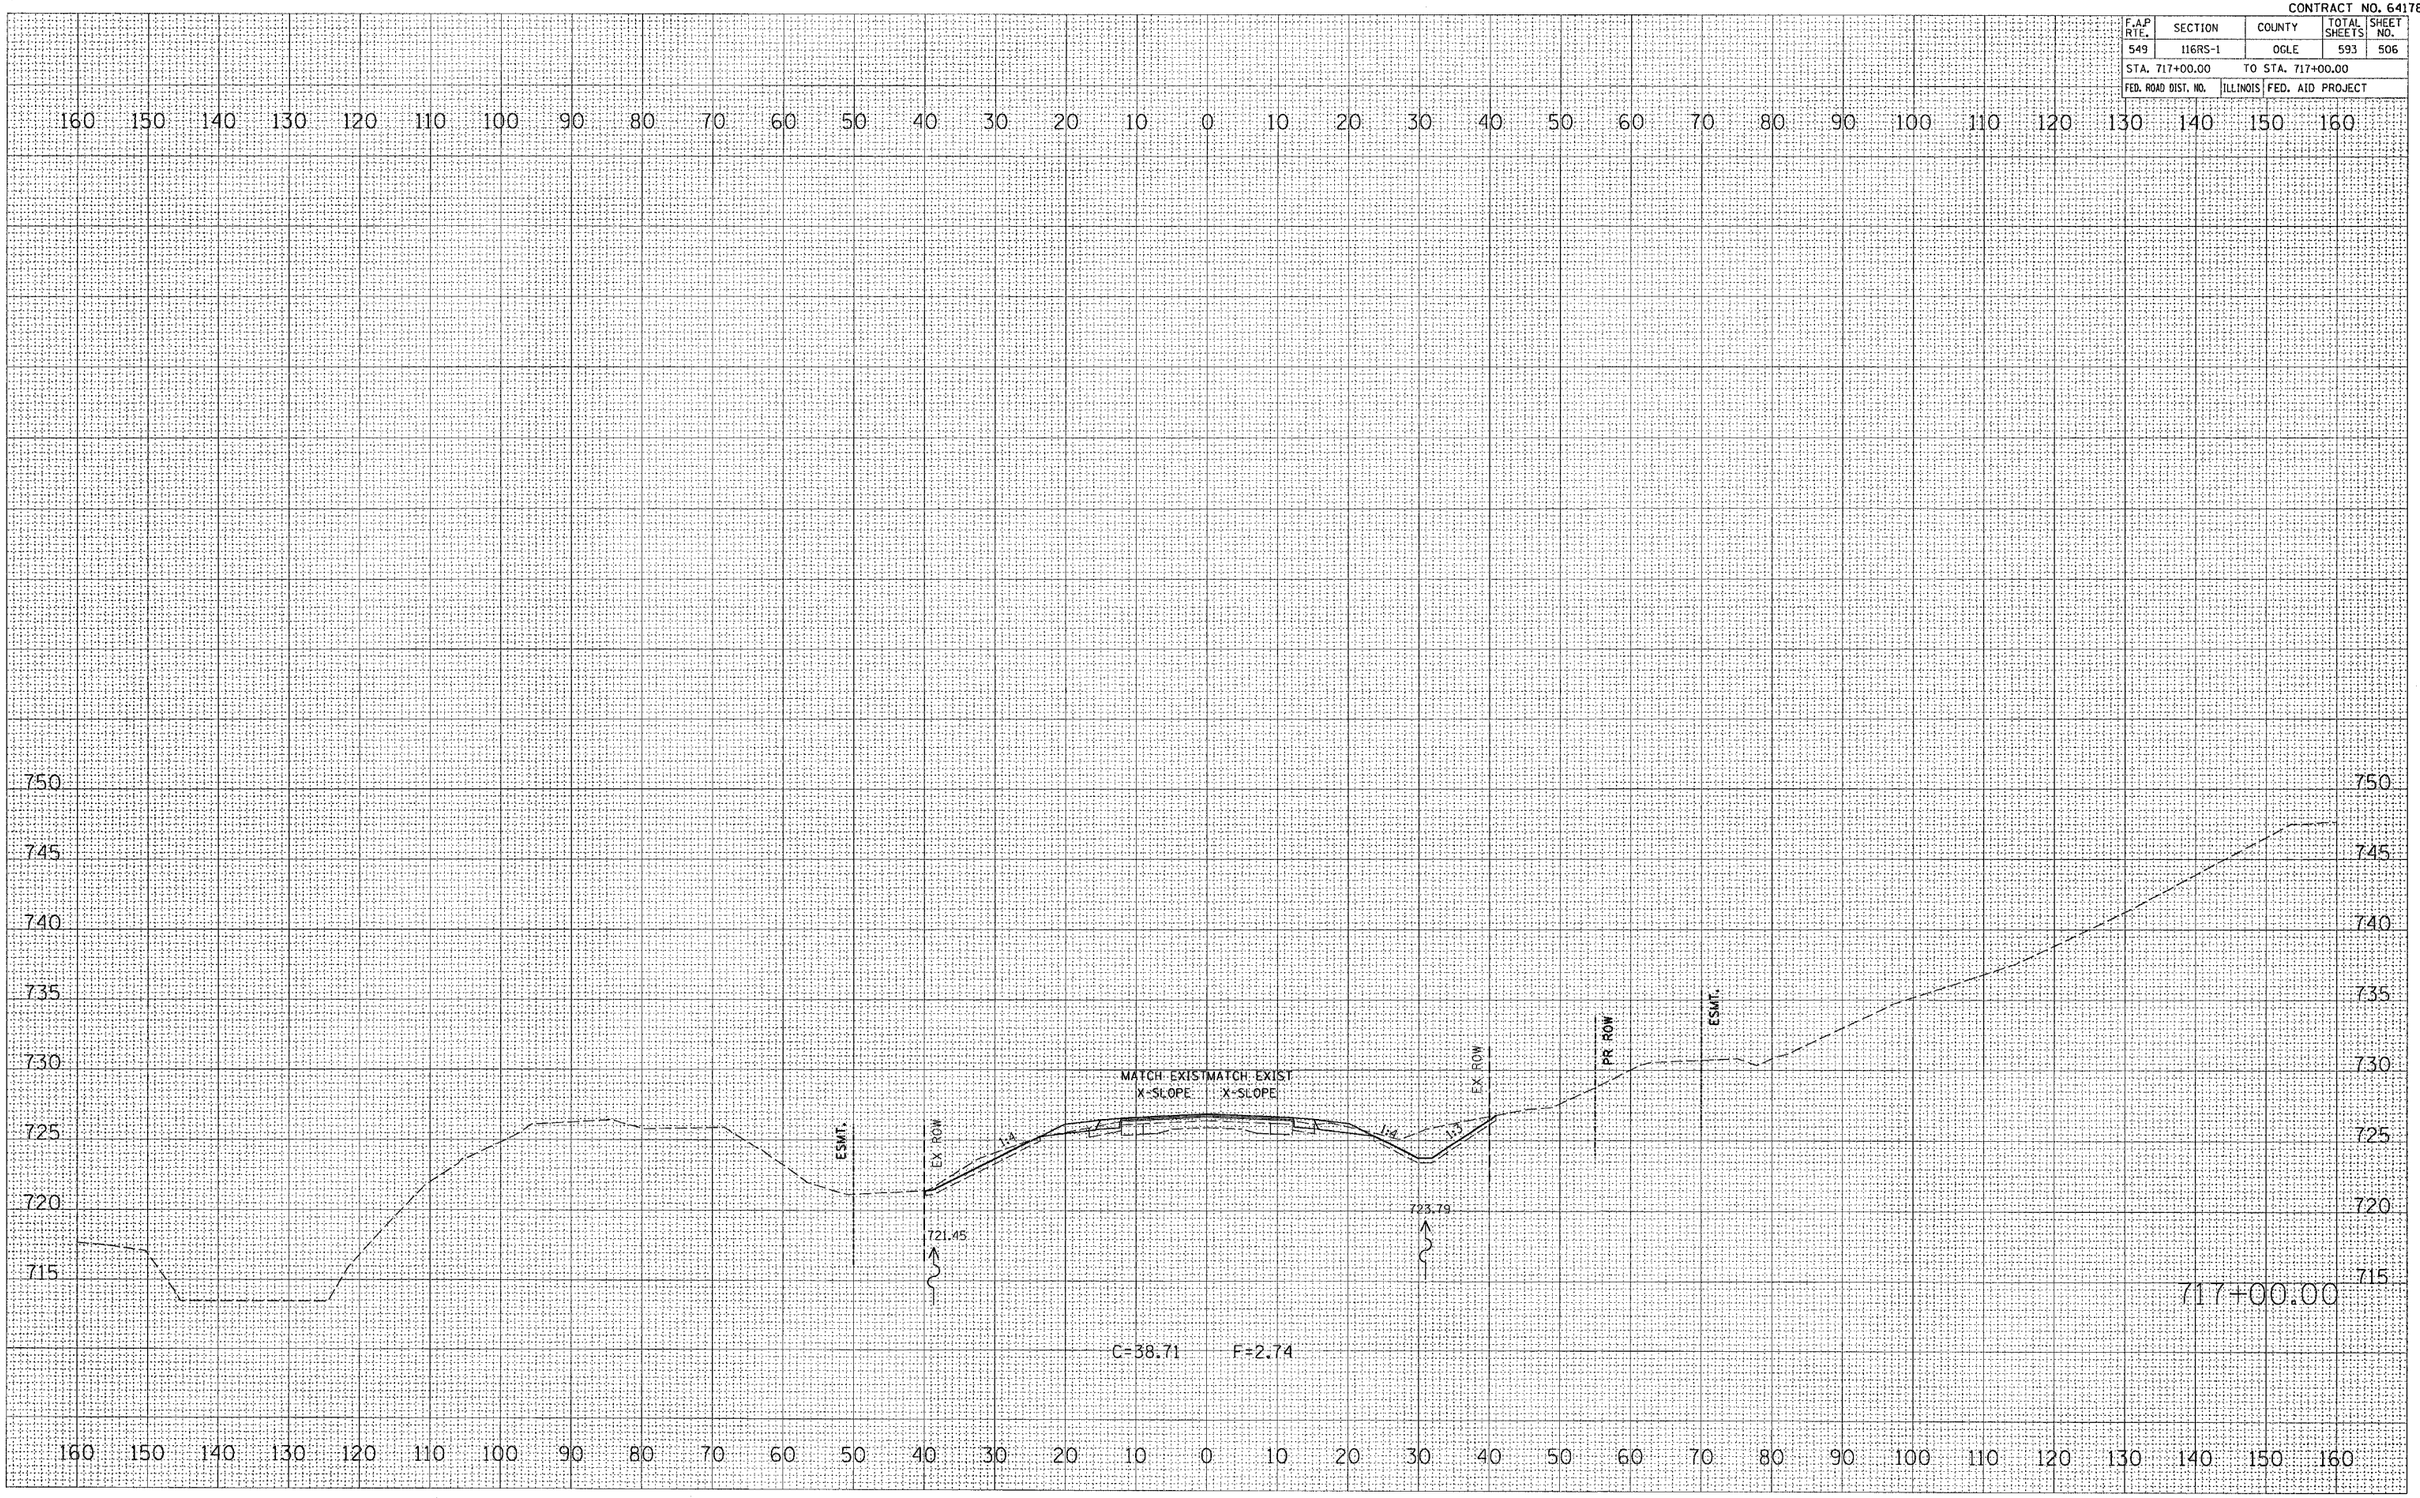
PLOT DATE = Tue Feb 08 11:26:44 2005
FILE NAME = c:\projects\x280497\x280497.mesh.dgn
PLOT SCALE = 10.0000 ' / IN.
REFERENCE = REF