CONTRACT NO. 64178

F.A.P RTE.	SECTION	COUNTY	TOTAL SHEETS	SHEET NO.
549	116RS-1	OGLE	593	539
STA. 769+00.00		TO STA. 769+63.27		
FED. ROAD DIST. NO.	ILLINOIS	FED. AID PROJECT		

FINAL SURVEY	NOTE BOOK	NO.
SURVEYED	BY	
PLOTTED		
TYPED	DATE	
AREAS	CHECKED	

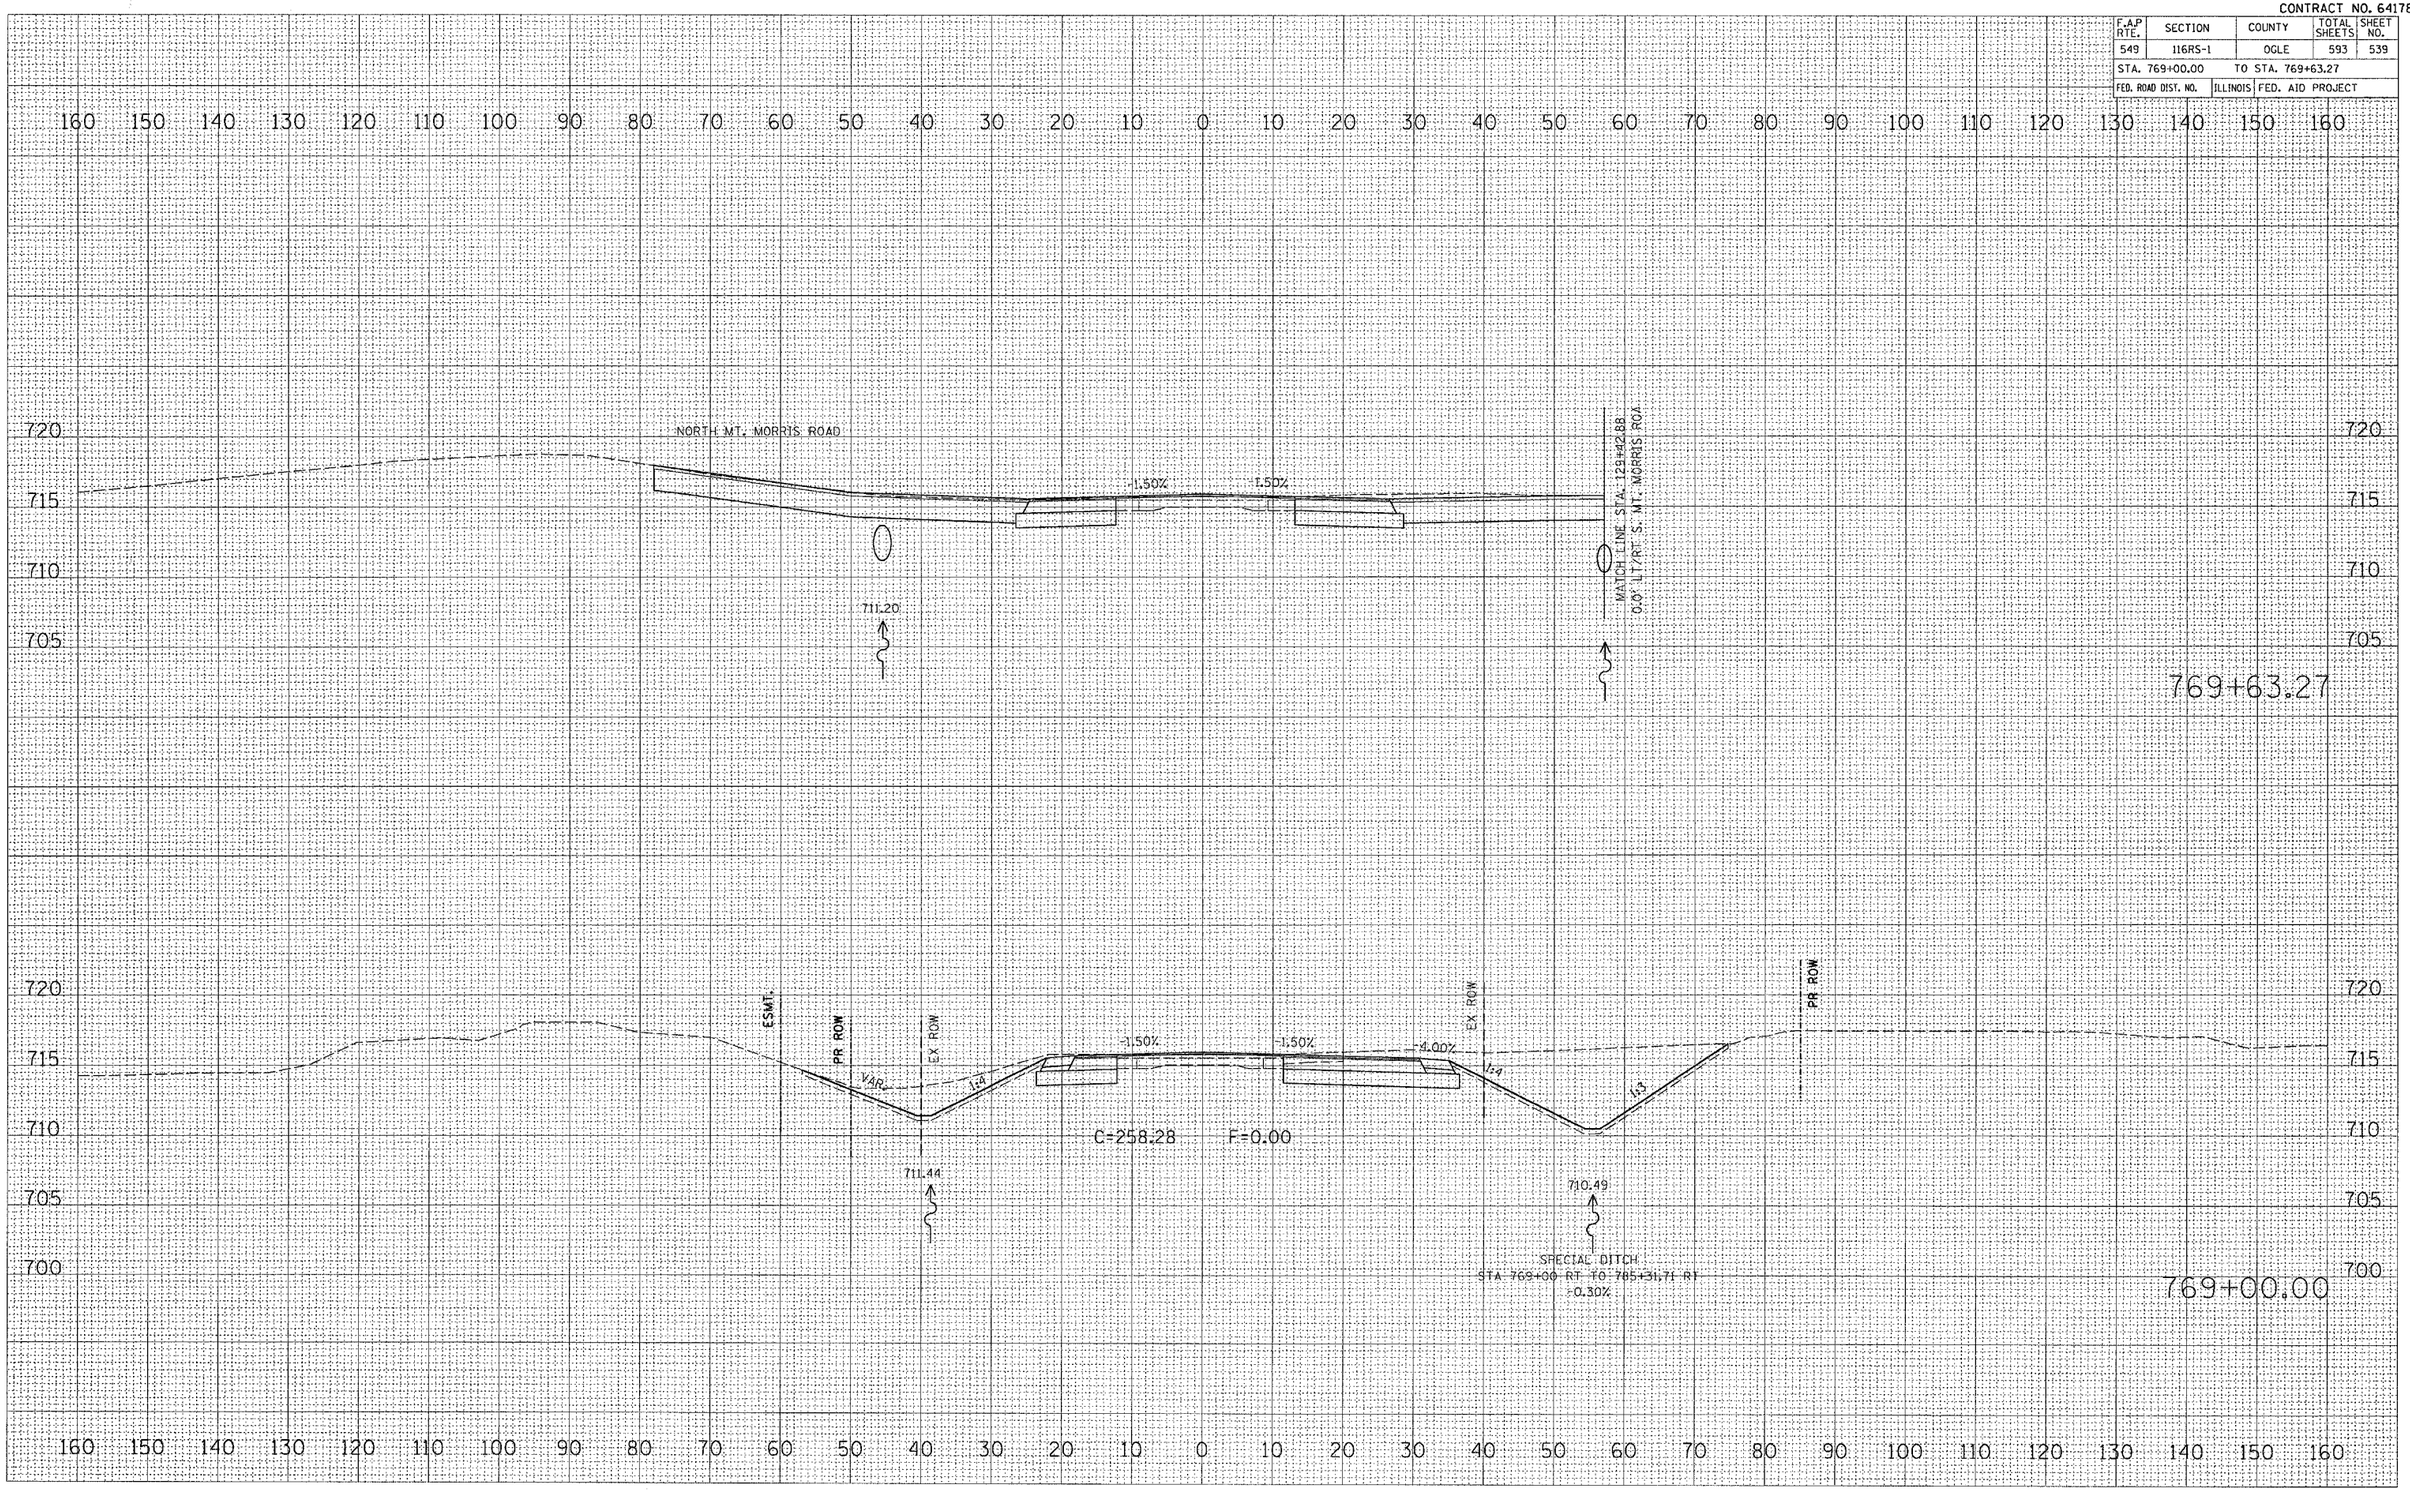

ORIGINAL SURVEY	NOTE BOOK	NO.
SURVEYED	BY	
PLOTED		
TYPED	DATE	
AREAS	CHECKED	

PLOT DATE = Tue Feb 08 11:26:02 2005
FILE NAME = c:\projects\c208457\d08457mathcad\
PLOT SCALE = 10.0000 ' / IN.
REFERENCE = REF