CONTRACT N064178

F.A.P RTE.	SECTION	COUNTY	TOTAL SHEETS	SHEET NO.
549	116RS-1	OGLE	593	570

STA. 259+00.00 TO STA. 259+50.00

FED. ROAD DIST. NO. | ILLINOIS | FED. AID PROJECT

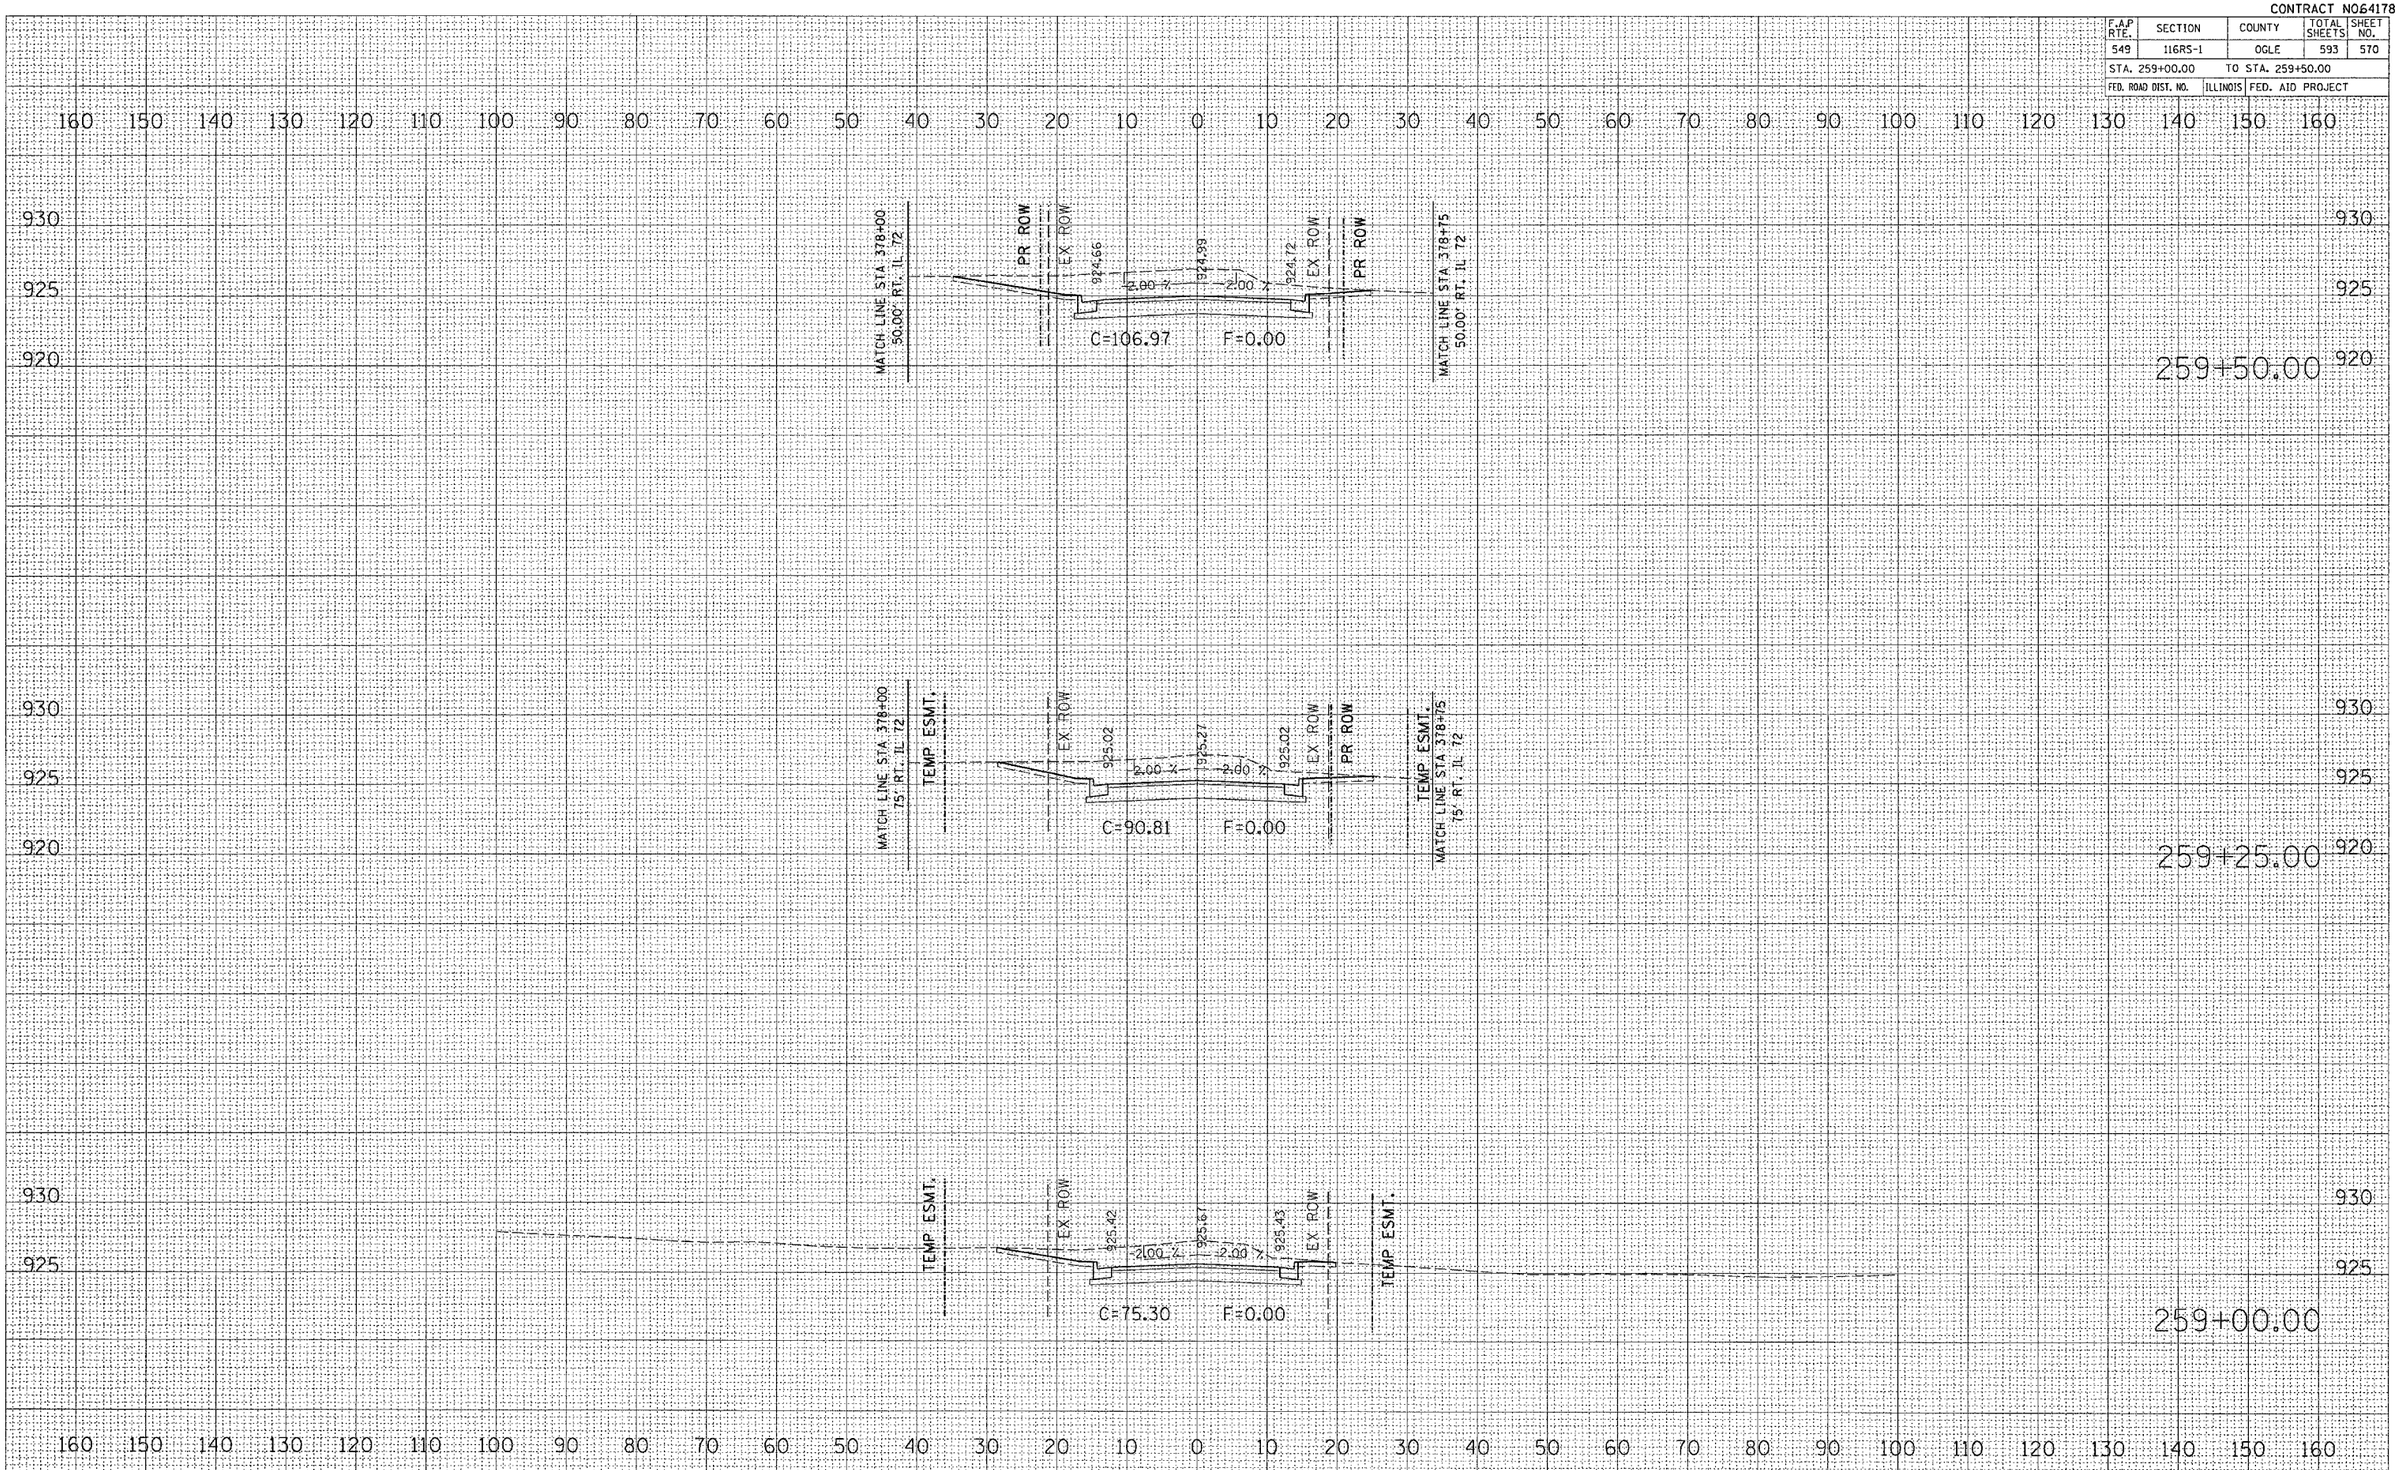

PLUM AVE.

FINAL SURVEY | NOTE BOOK NO. | SURVEYED | PLOTTED | TEMPLATE | AREAS | AREAS CHECKED | BY | DATE

ORIGINAL SURVEY | NOTE BOOK NO. | SURVEYED | PLOTTED | TEMPLATE | AREAS | AREAS CHECKED | BY | DATE

PLOT DATE = Tue Feb 08 13:37:42 2005
FILE NAME = C:\projects\p200497\d00497xs4.dgn
PLOT SCALE = 10.0000 ' / IN.
REFERENCE = REF