CONTRACT NO64178

F.A.P RTE.	SECTION	COUNTY	TOTAL SHEETS	SHEET NO.
549	116RS-1	OGLE	593	582
STA. 76+50.00		TO STA. 77+50.00		
FED. ROAD DIST. NO.	ILLINOIS	FED. AID PROJECT		

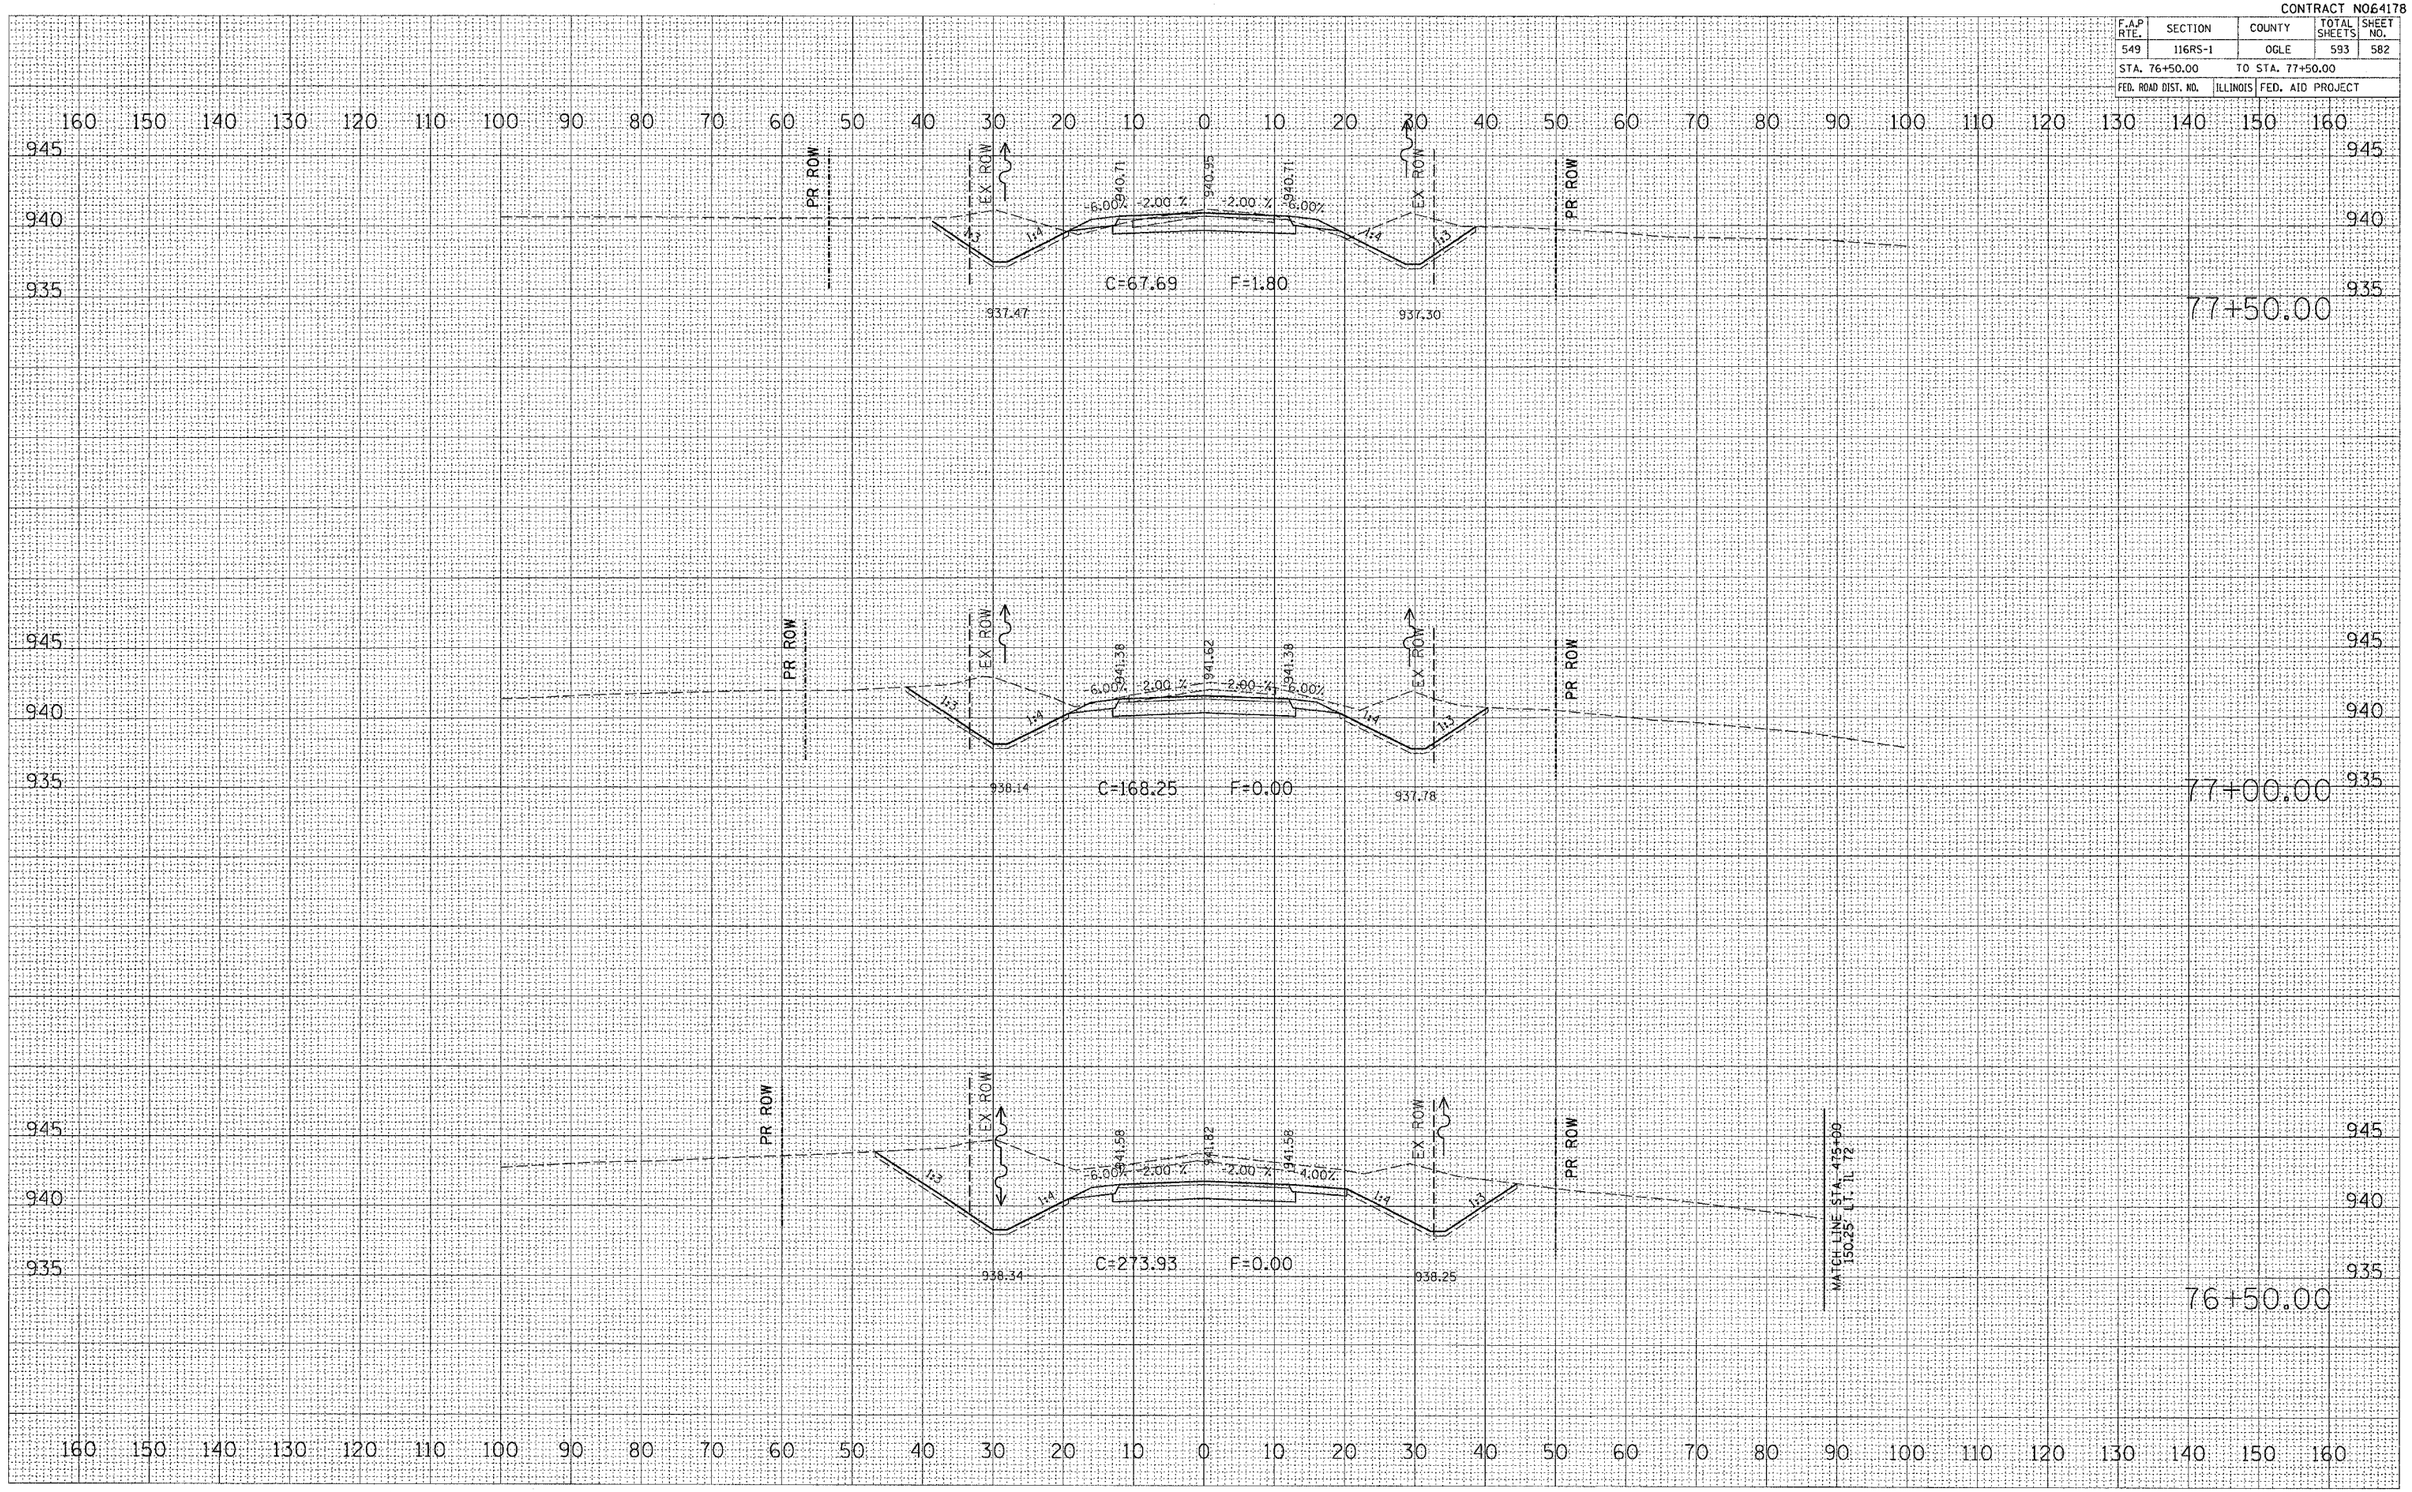

NORTH COLUMBINE

FINAL SURVEY	BY	DATE
SURVEYED		
PLOTTED		
TEMPLATE		
NOTE BOOK		
NO.	AREAS CHECKED	

ORIGINAL SURVEY	BY	DATE
SURVEYED		
PLOTTED		
TEMPLATE		
NOTE BOOK		
NO.	AREAS CHECKED	

PLOT DATE = Tue Feb 08 14:03:13 2005
FILE NAME = c:\projects\2004497\sdd\497sdd01.dgn
PLOT SCALE = 1.0000 ' / IN.
REFERENCE = REF