CONTRACT NO64178

F.A.P RTE.	SECTION	COUNTY	TOTAL SHEETS	SHEET NO.
549	116RS-1	OGLE	593	584
STA. 85+50.00		TO STA. 86+00.00		
FED. ROAD DIST. NO.	ILLINOIS	FED. AID PROJECT		

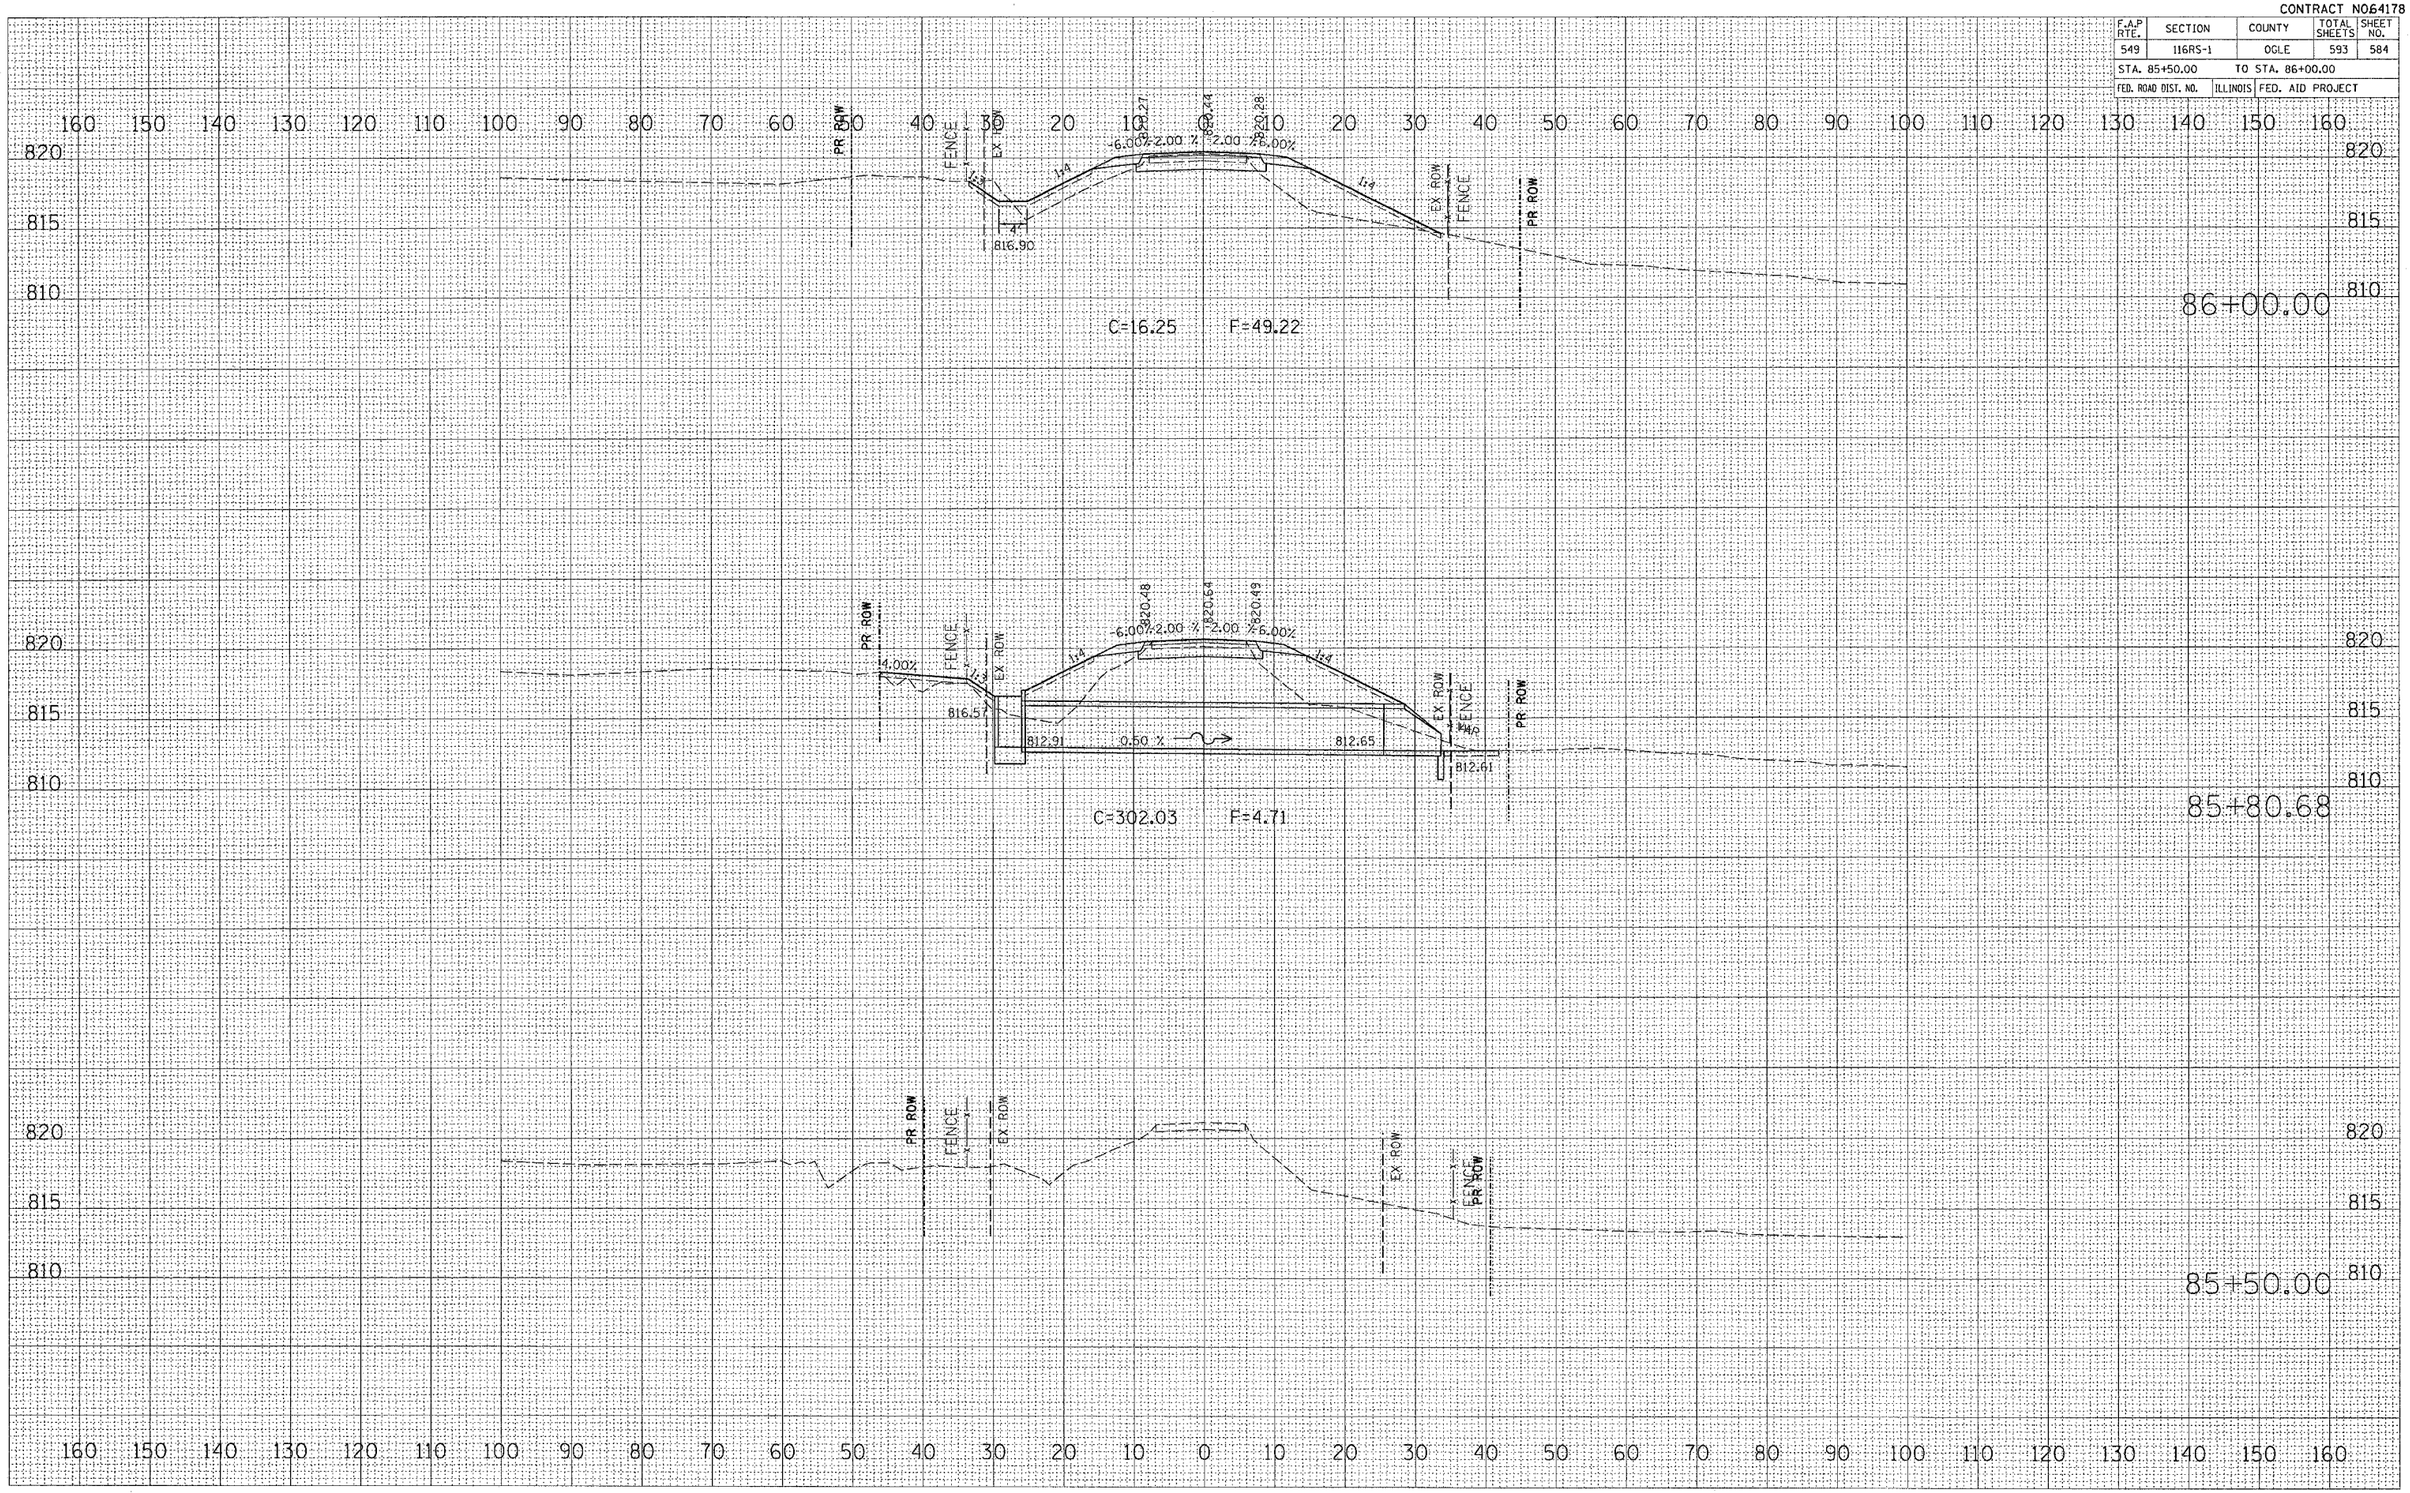

MILE ROAD

FINAL SURVEY — NOTE BOOK NO. — SURVEYED — PLOTTED — TEMPLATE — AREAS — AREAS CHECKED — BY — DATE

ORIGINAL SURVEY — NOTE BOOK NO. — SURVEYED — PLOTTED — TEMPLATE — AREAS — AREAS CHECKED — BY — DATE

PLOT DATE = Tue Feb 08 14:27:29 2005
FILE NAME = c:\projects\284497\c284497ra7.dgn
PLOT SCALE = 10.0000 ' / IN.
REFERENCE = $REFS