CONTRACT NO. 64178

F.AP RTE.	SECTION	COUNTY	TOTAL SHEETS	SHEET NO.
549	116RS-1	OGLE	593	593
STA. 128+50.00		TO STA. 129+42.89		
FED. ROAD DIST. NO.	ILLINOIS	FED. AID PROJECT		

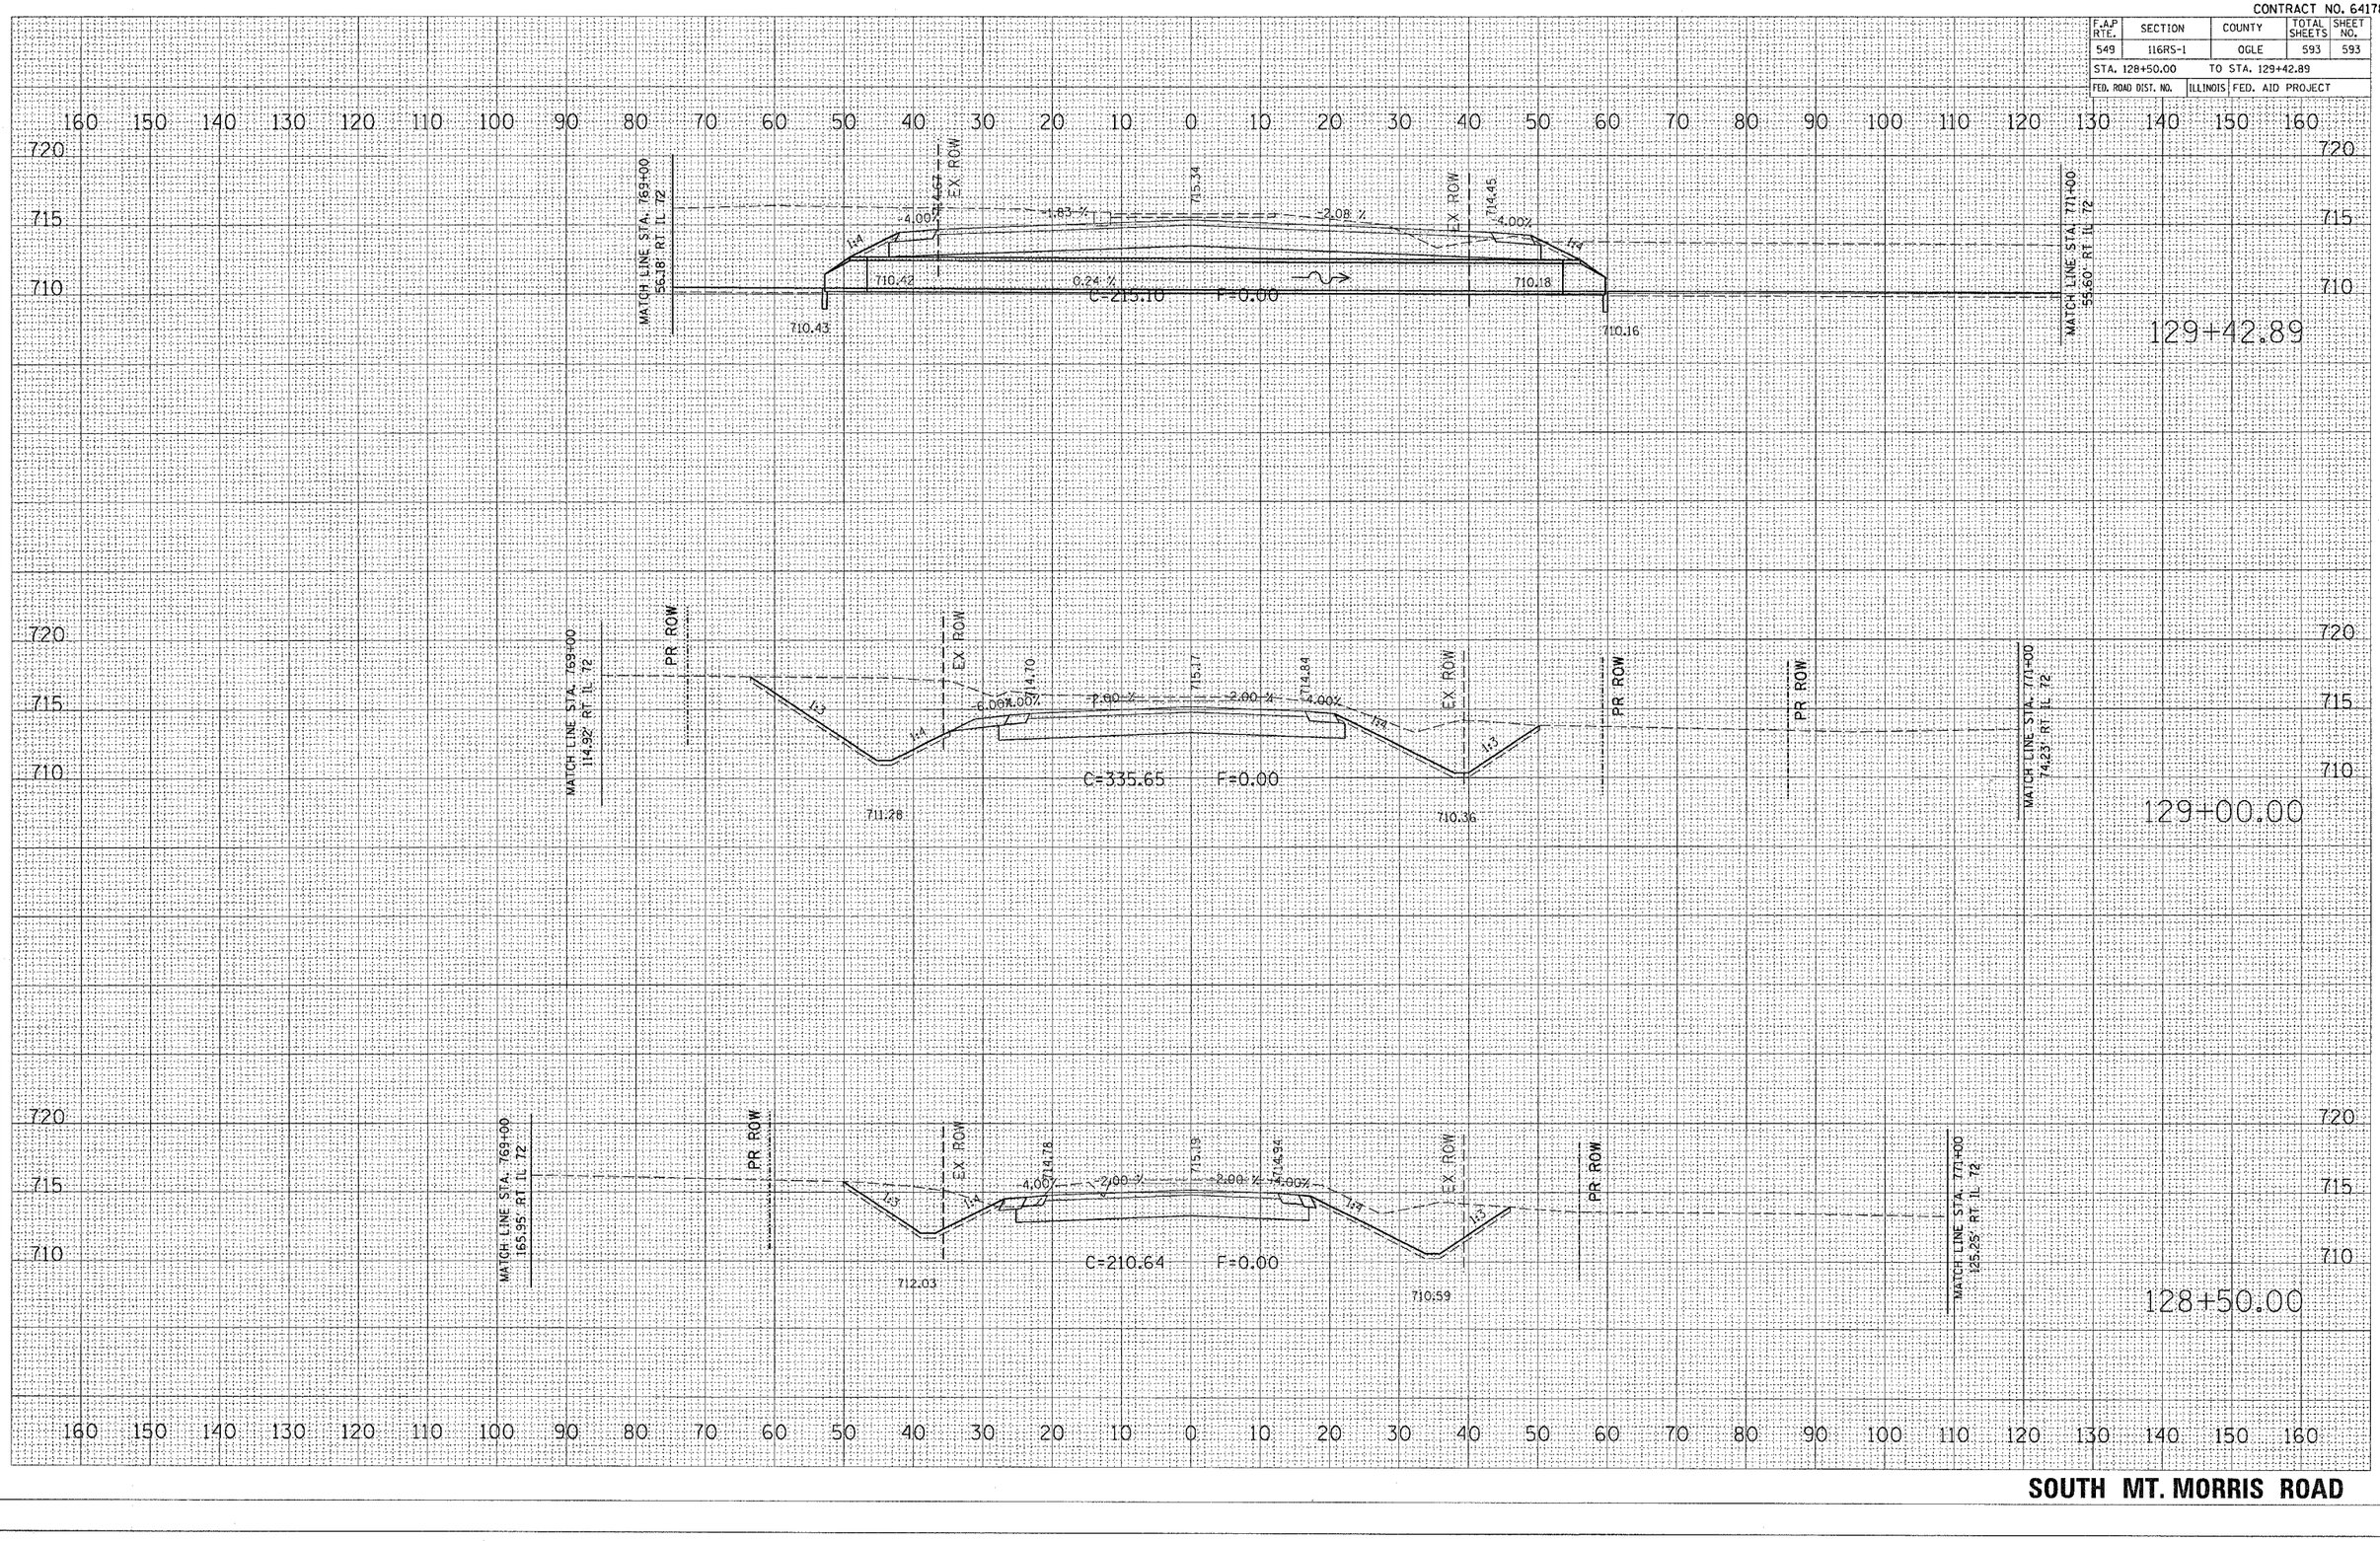

SOUTH MT. MORRIS ROAD

FINAL SURVEY	NOTE BOOK	SURVEYED	PLOTTED	TECHNICIAN	AREAS	AREAS CHECKED	NO.	BY	DATE

OPTIONAL SURVEY	NOTE BOOK	SURVEYED	PLOTTED	TECHNICIAN	AREAS	AREAS CHECKED	NO.	BY	DATE

PLOT DATE = Tue Feb 28 14:17:24 2006
FILE NAME = C:\projects\v8200457\v8200457ne\Rpt\
PLOT SCALE = 10.0000 ' / IN.
REFERENCE = REF