CONTRACT NO. 64A10

F.A.P LTE.	SECTION	COUNTY	TOTAL SHEETS	SHEET NO.
595	(2R) M&TS	HENRY	90	40
STA.		TO STA.		
FED. ROAD DIST. NO.	ILLINOIS	FED. AID PROJECT		

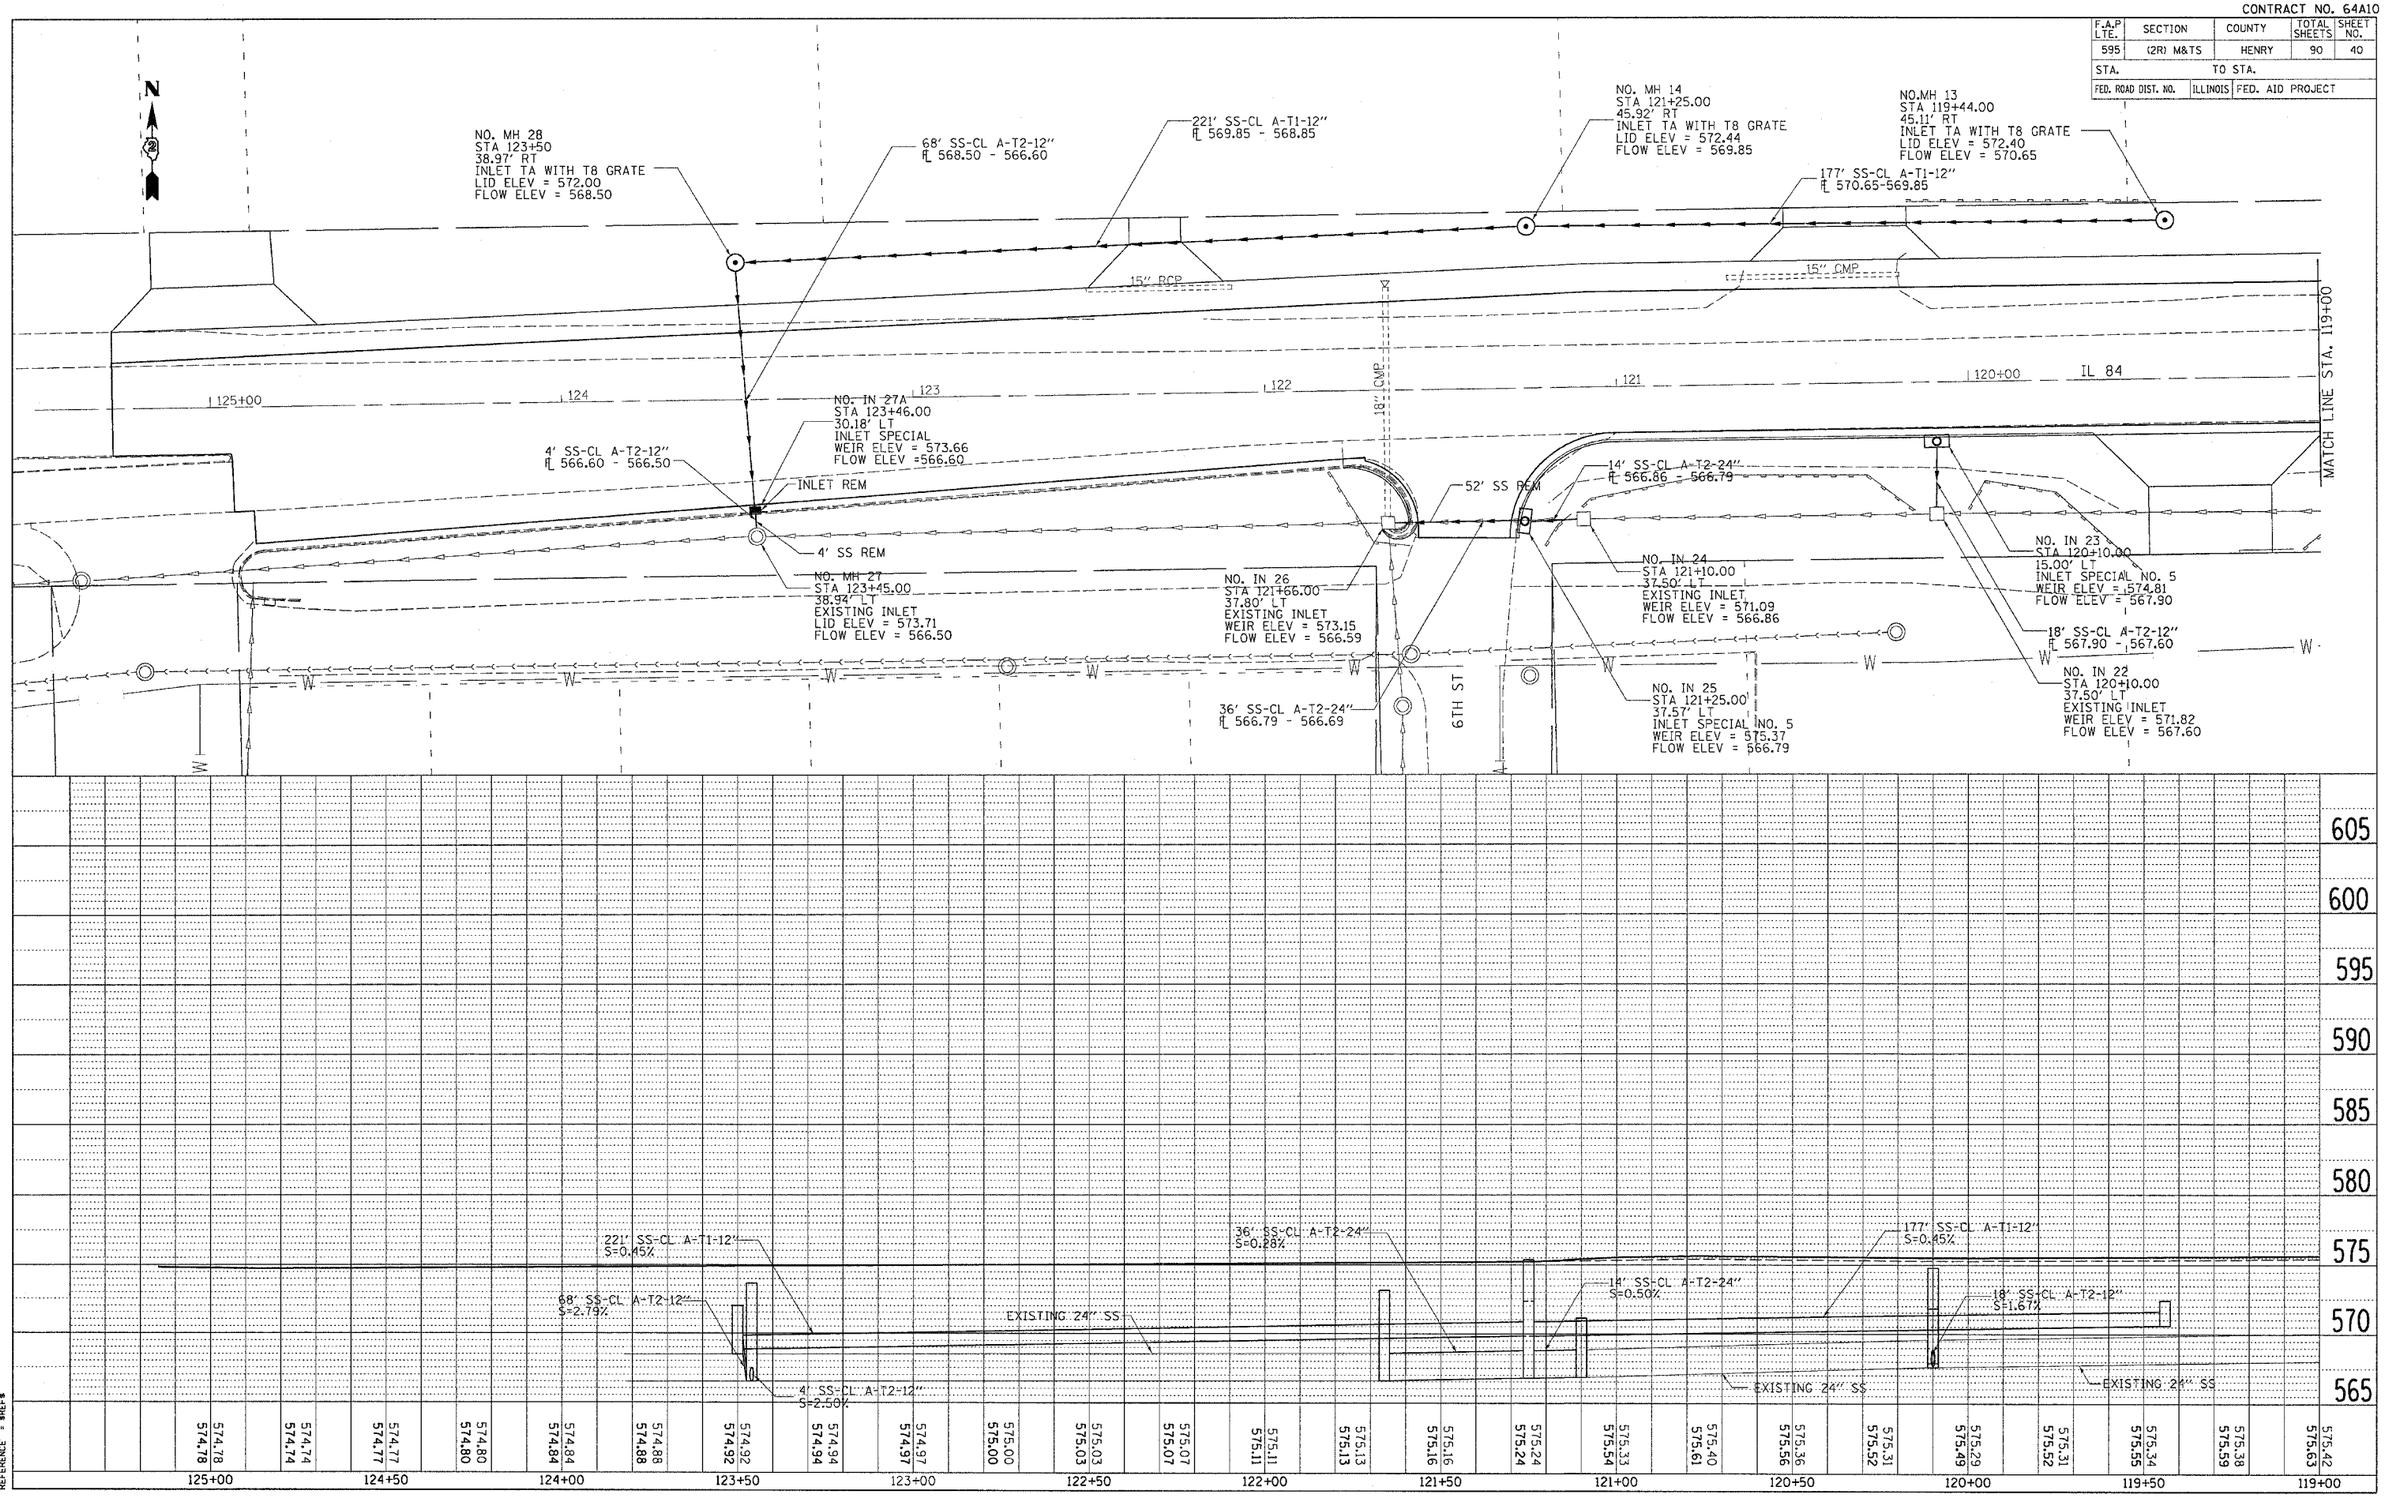

PLAN
SURVEYED
PLOTTED
ALIGNMENT CHECKED
GRADES HAVE BEEN CHECKED
CADD FILE NAME
NOTE BOOK
NO.
DATE

PROFILE
SURVEYED
PLOTTED
GRADES CHECKED
SLOPES CHECKED
STRUCTURE NOTATIONS CHKD
NOTE BOOK
NO.
BY
DATE

PLOT DATE = Mon Apr 11 14:42:16 2005
FILE NAME = C:\projects\b2858b4\b2858b4dr.dgn
PLOT SCALE = 50.0000 ' / IN.
REFERENCE = REF

DRAINAGE DETAILS