CONTRACT NO. 64A10

F.A.P RTE.	SECTION	COUNTY	TOTAL SHEETS	SHEET NO.
595	(2R) M&TS	HENRY	90	70
STA. 114+25.00		TO STA. 114+75.00		
FED. ROAD DIST. NO.	ILLINOIS	FED. AID PROJECT		

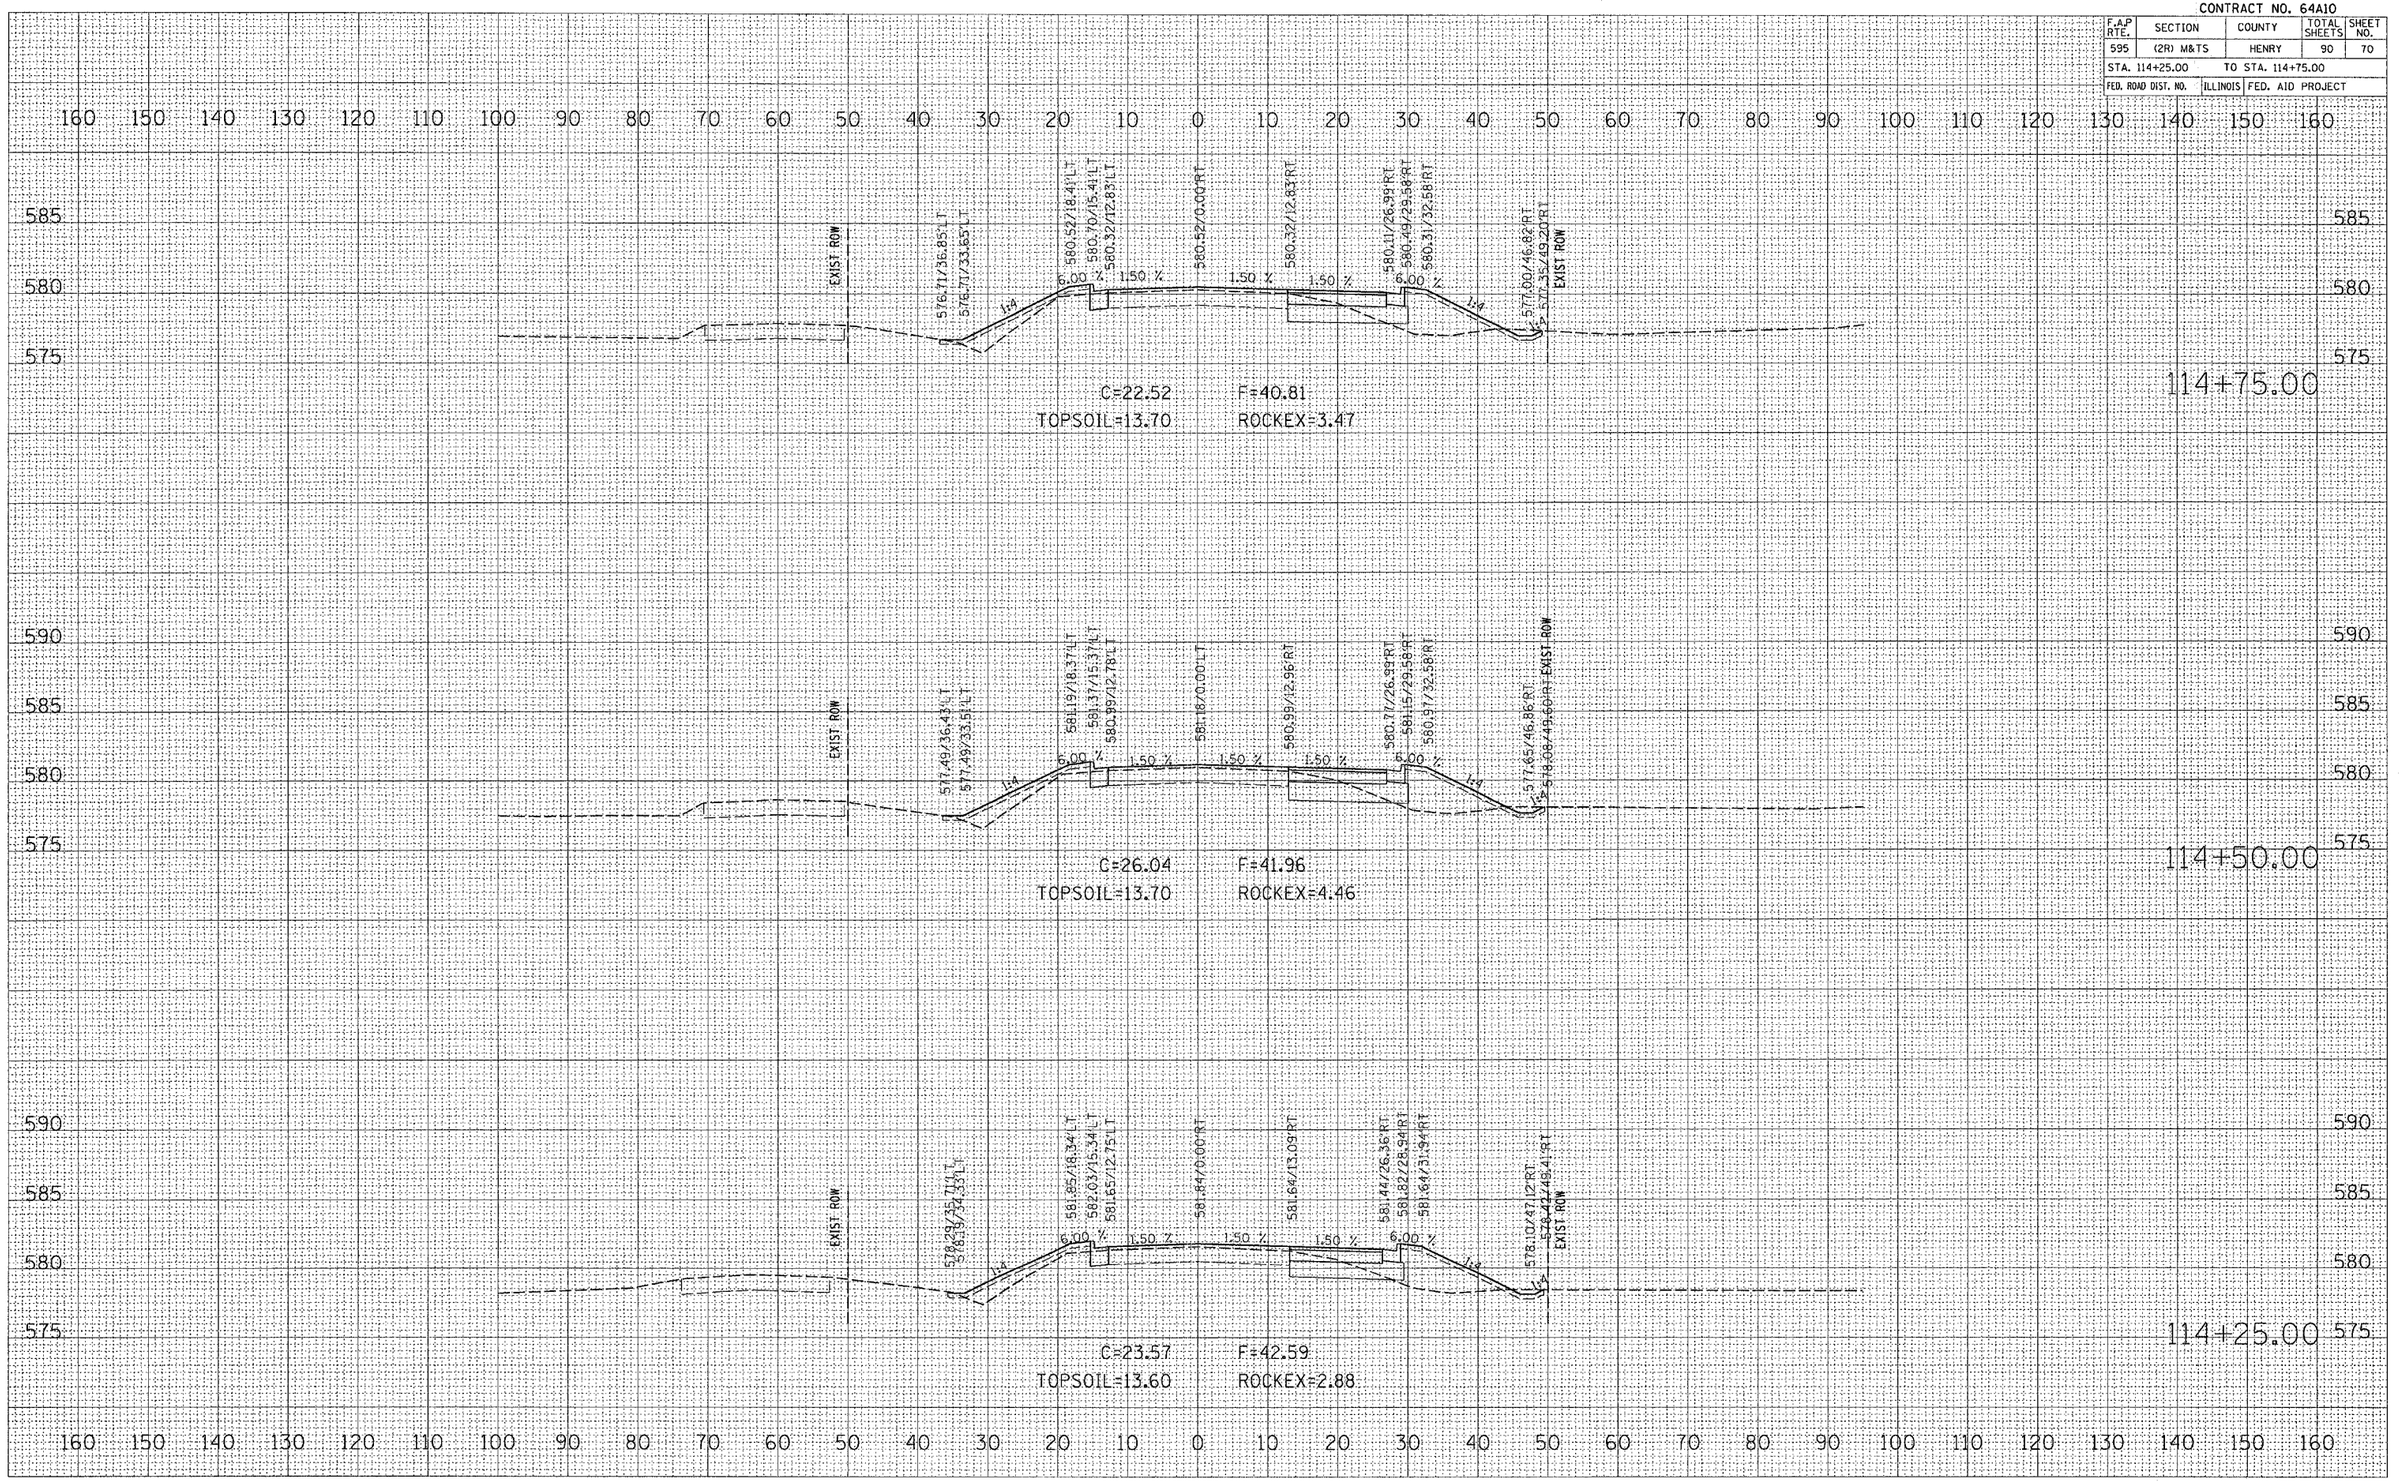

IL 84 X-SECS