CONTRACT NO. 64A10

F.A.P RTE.	SECTION	COUNTY	TOTAL SHEETS	SHEET NO.
595	(2R) M&TS	HENRY	90	71
STA. 115+00.00		TO STA. 115+50.00		
FED. ROAD DIST. NO.	ILLINOIS	FED. AID PROJECT		

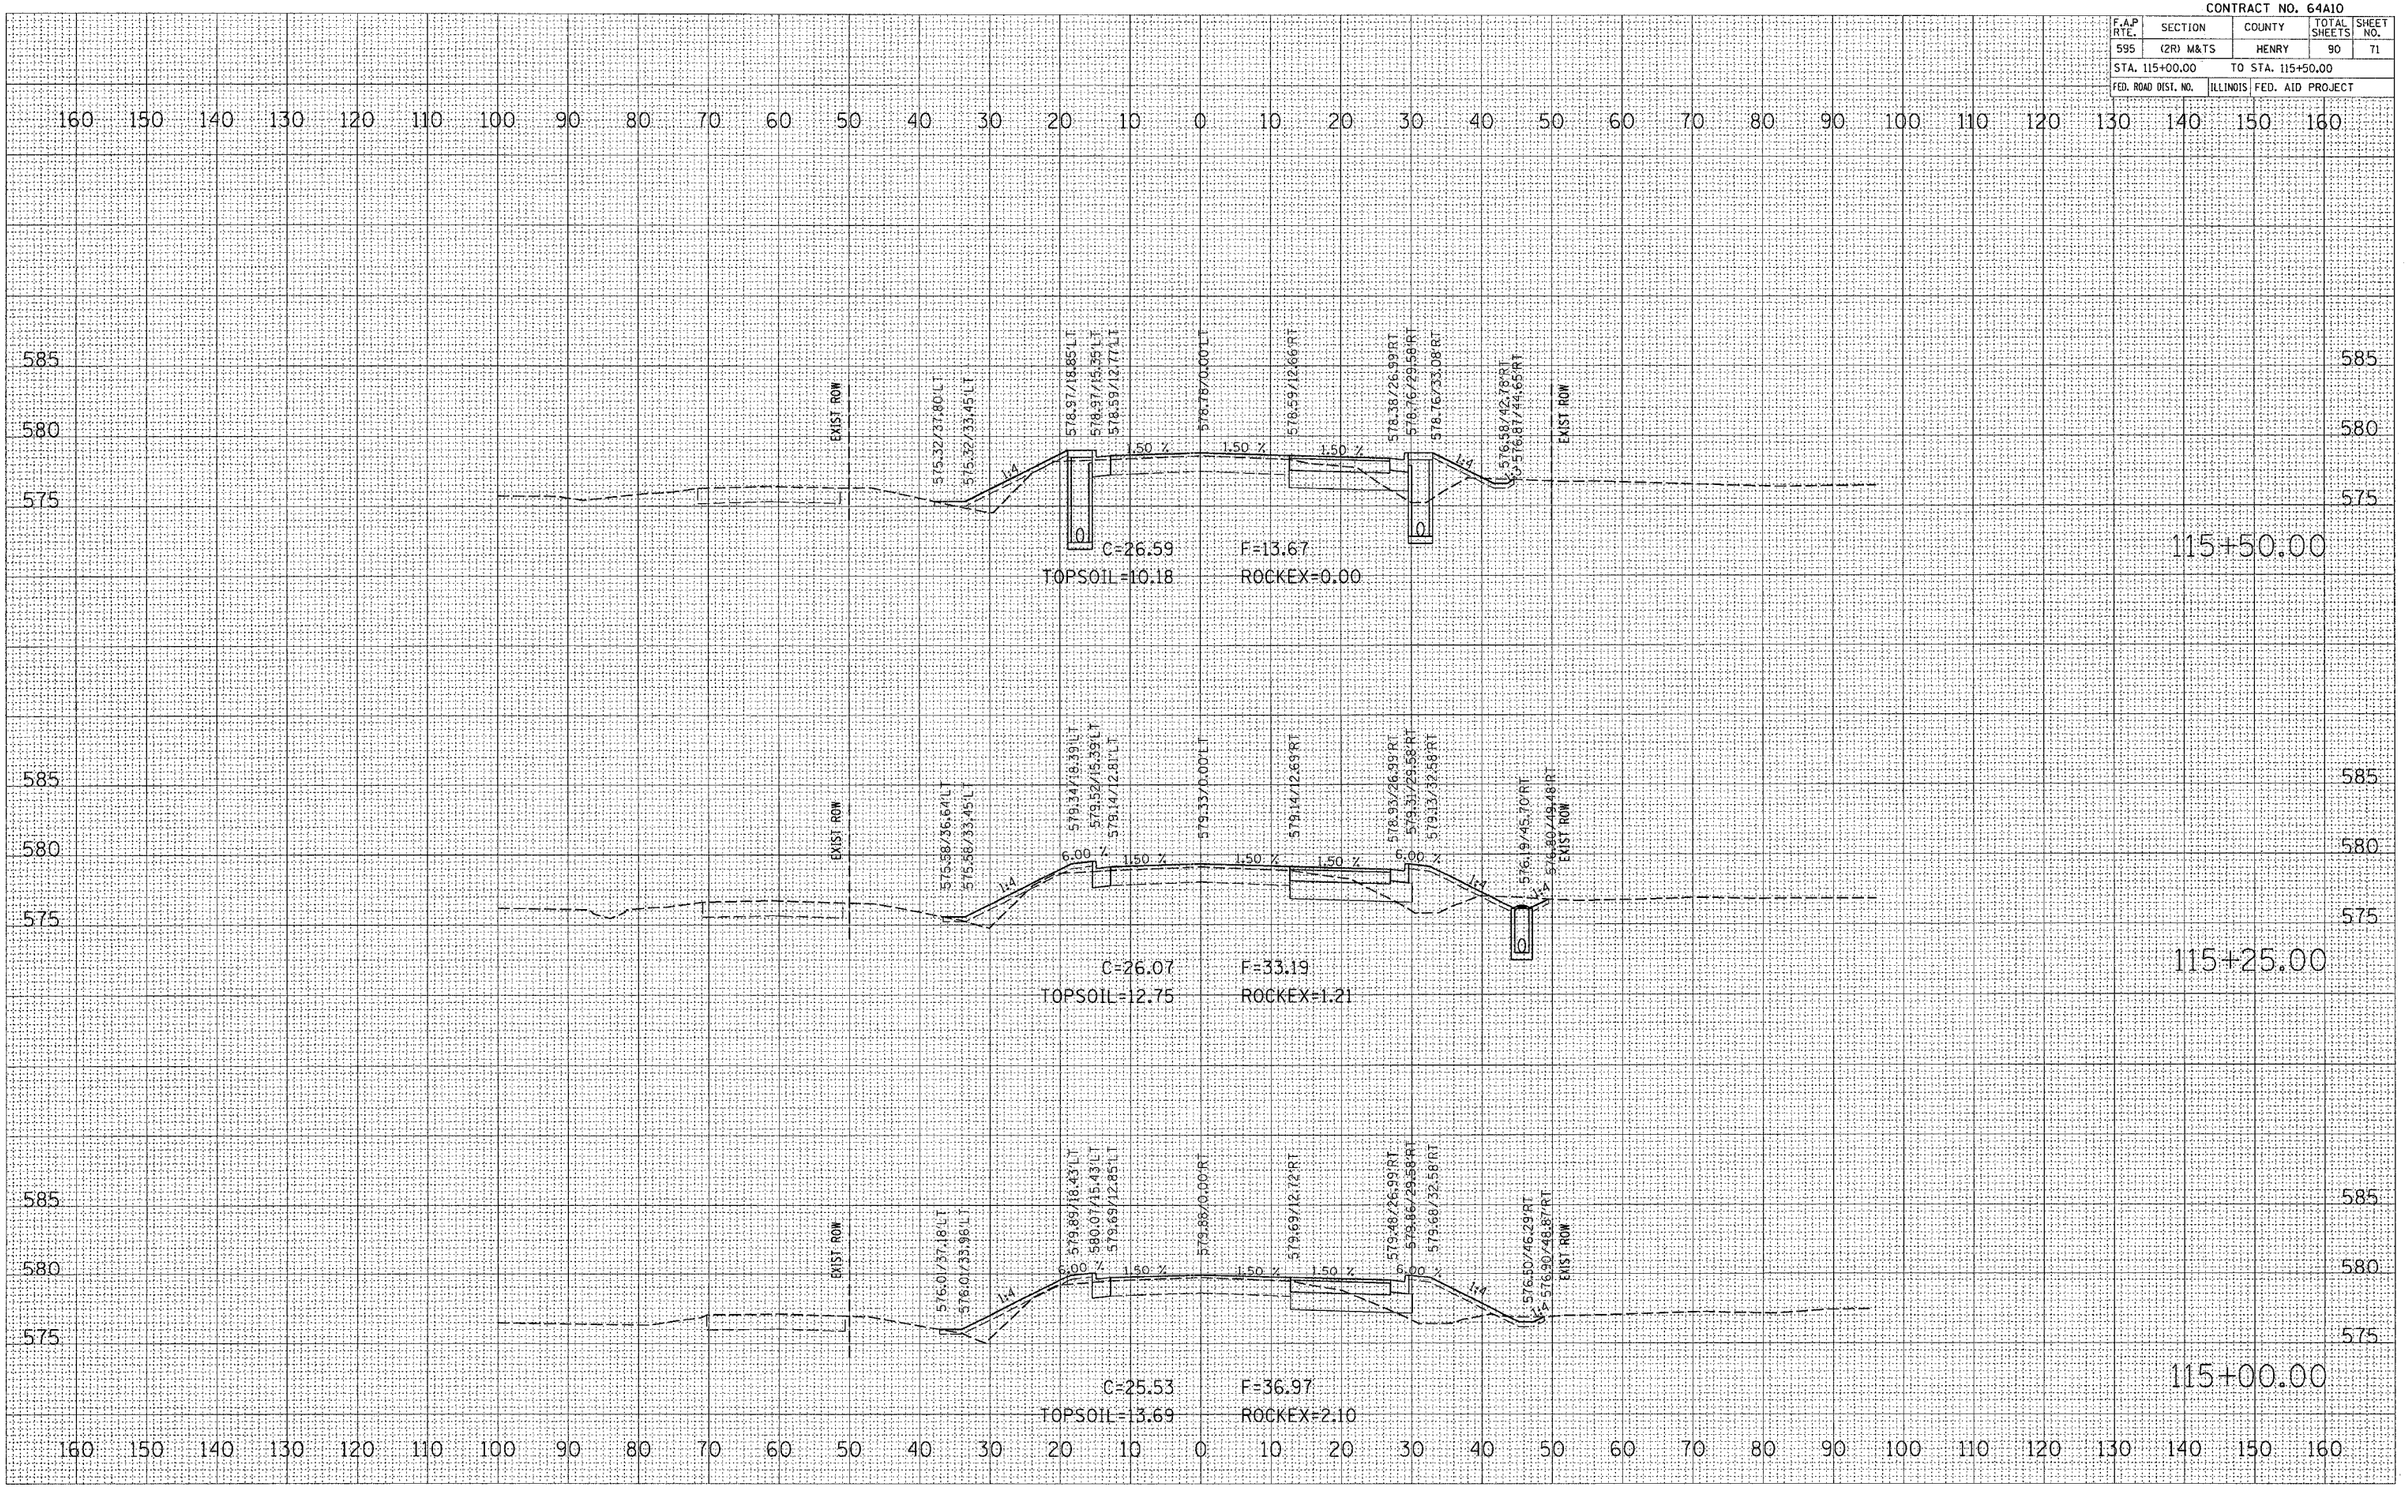

FINAL SURVEY	NOTE BOOK	NO.
SURVEYED	BY	
PLOTTED	DATE	
TOTAL AREAS		
AREAS CHECKED		

ORIGINAL SURVEY	NOTE BOOK	NO.
SURVEYED	BY	
PLOTTED	DATE	
TOTAL AREAS		
AREAS CHECKED		

PLOT DATE = Wed Feb 05 10:24:29 2020
FILE NAME = c:\proj_pcts\b22558\xsecs184.dgn
PLOT SCALE = 10.0000 ' / IN.
REFERENCE = REF

IL 84 X-SECS