CONTRACT NO. 64A10

F.A.P RTE.	SECTION	COUNTY	TOTAL SHEETS	SHEET NO.
595	(2R) M&TS	HENRY	90	72
STA. 115+75.00		TO STA. 116+25.00		
FED. ROAD DIST. NO.	ILLINOIS	FED. AID PROJECT		

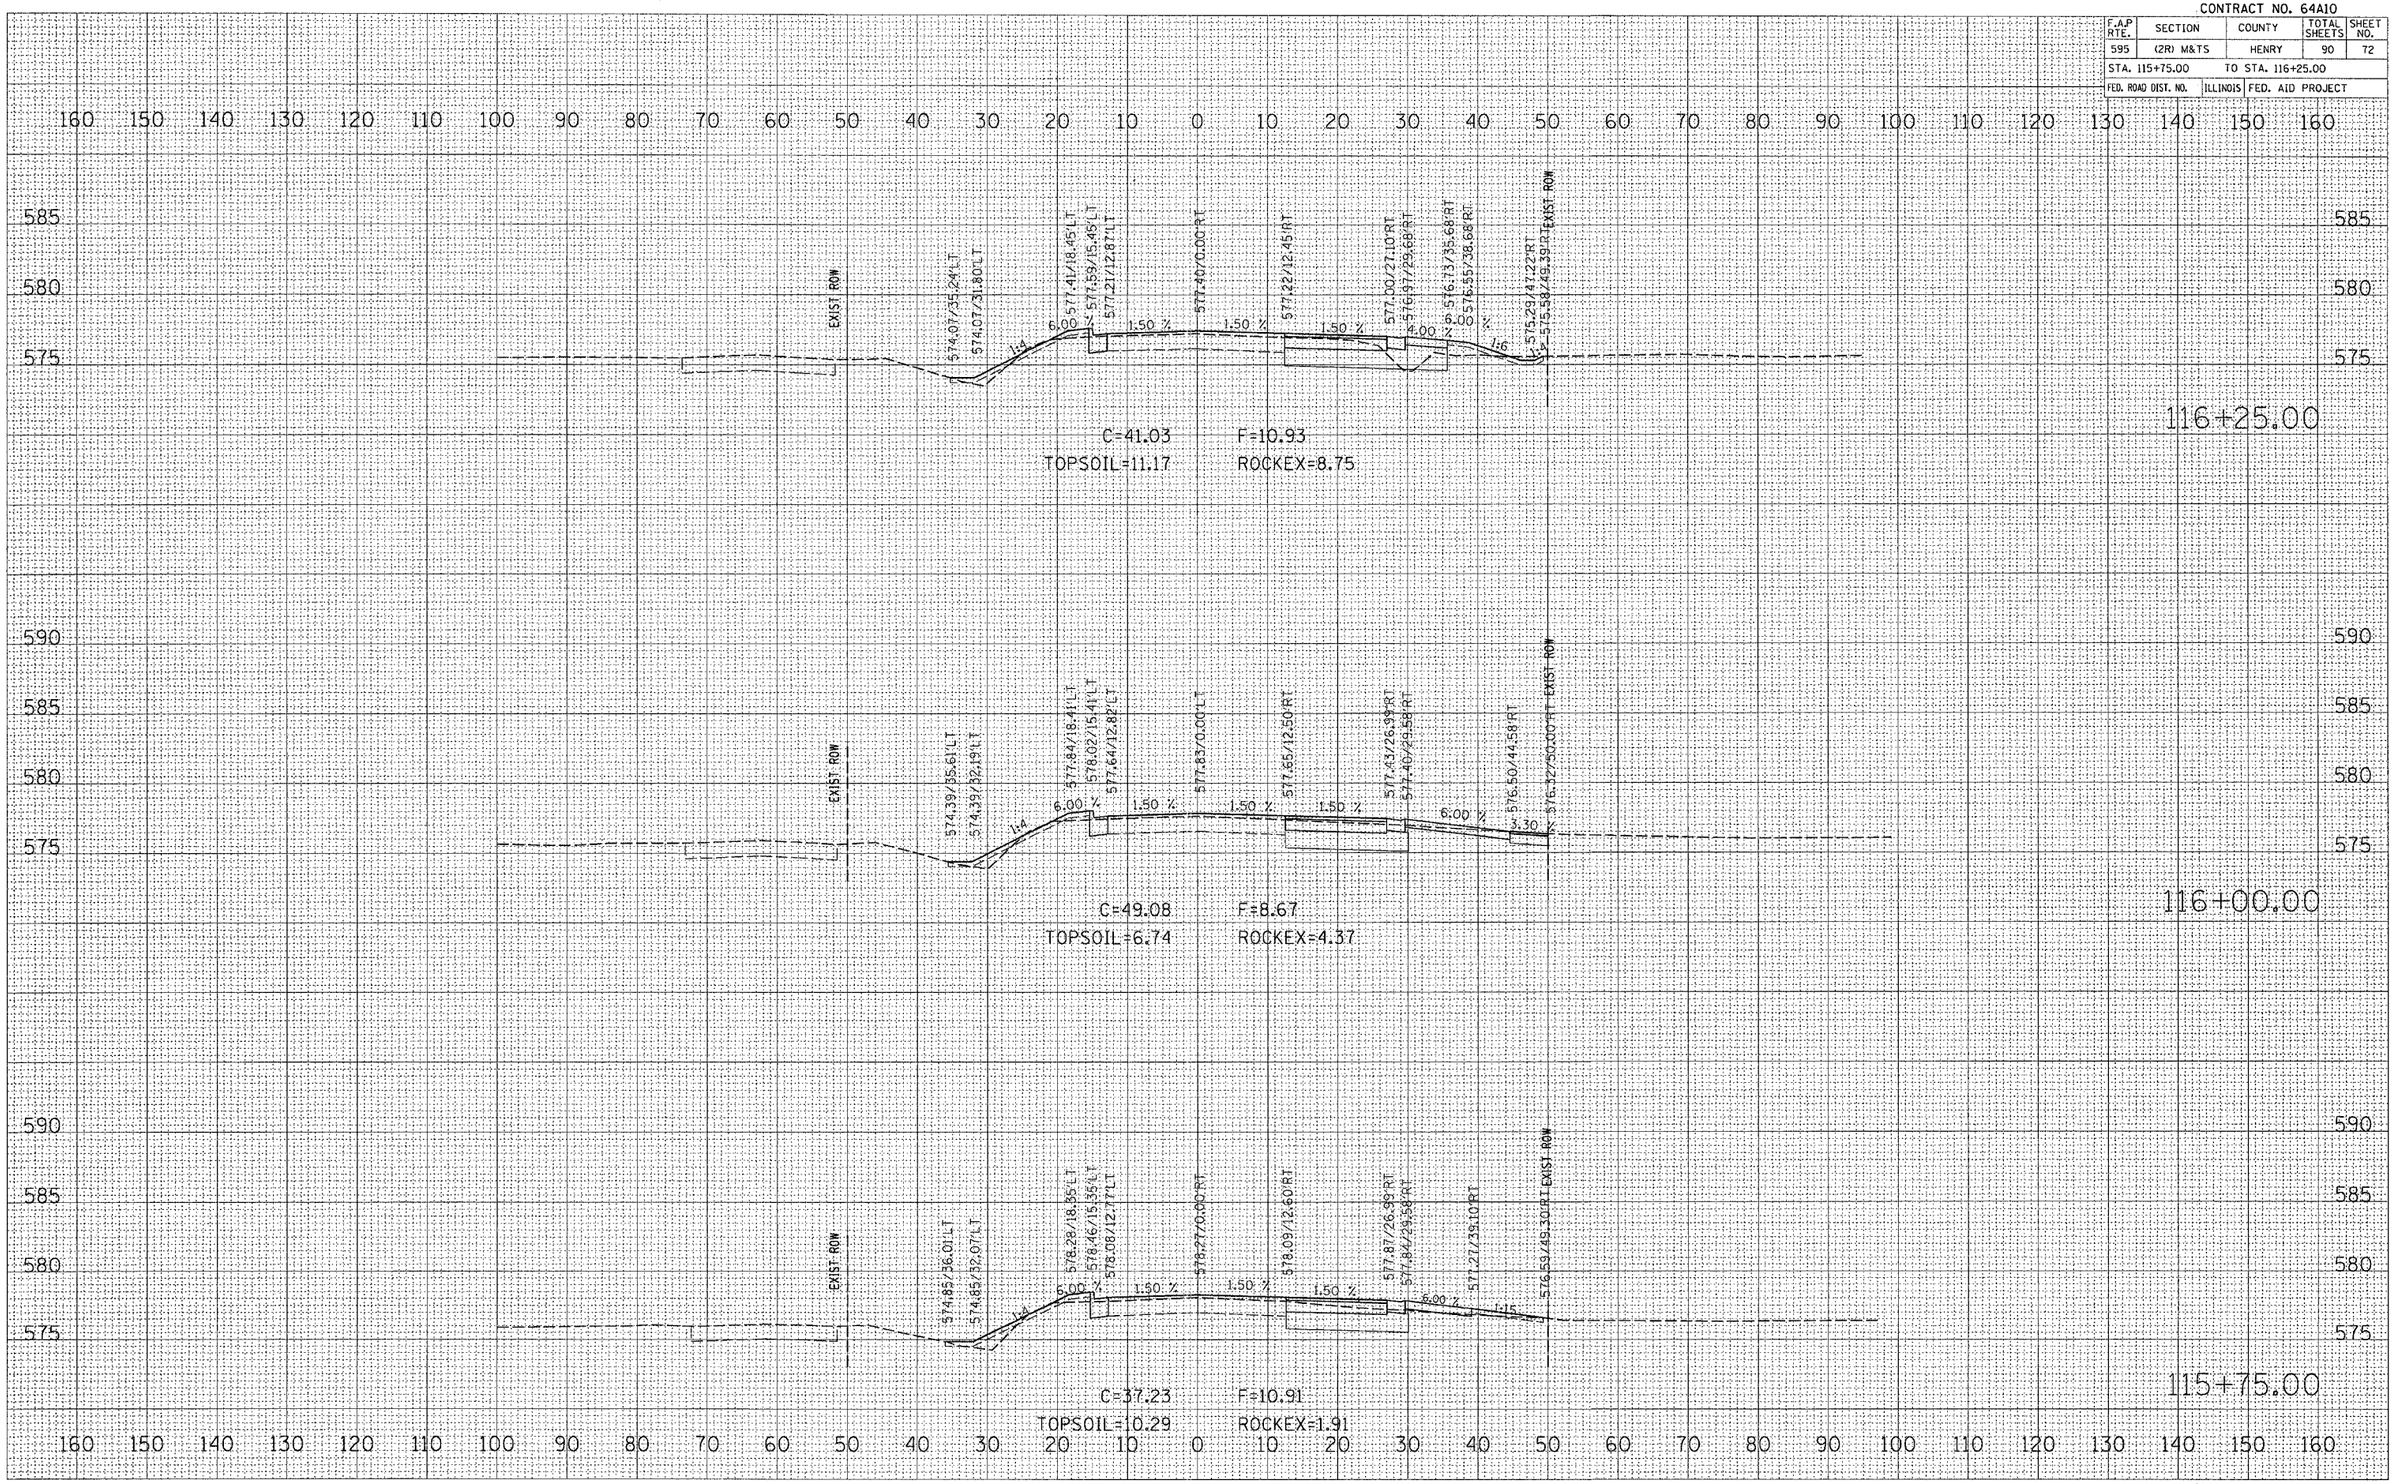

FINAL SURVEY	BY	DATE
NOTE BOOK NO.	SURVEYED	
	PLOTTED	
	TEMPLATE	
	AREAS	
	AREAS CHECKED	

ORIGINAL SURVEY	BY	DATE
	SURVEYED	
	PLOTTED	
	TEMPLATE	
	AREAS	
NOTE BOOK NO.	AREAS CHECKED	

PLOT DATE = Wed Feb 09 10:24:29 2005
FILE NAME = c:\projects\b0b084\xsecs\1841.dgn
PLOT SCALE = (0.0000 / IN.
REFERENCE = REF

IL 84 X-SECS