CONTRACT N064A10

F.A.P RTE.	SECTION	COUNTY	TOTAL SHEETS	SHEET NO.
595	(2R) M&TS	HENRY	90	87
STA. 8+87.50		TO STA. 9+12.50		
FED. ROAD DIST. NO.	ILLINOIS	FED. AID PROJECT		

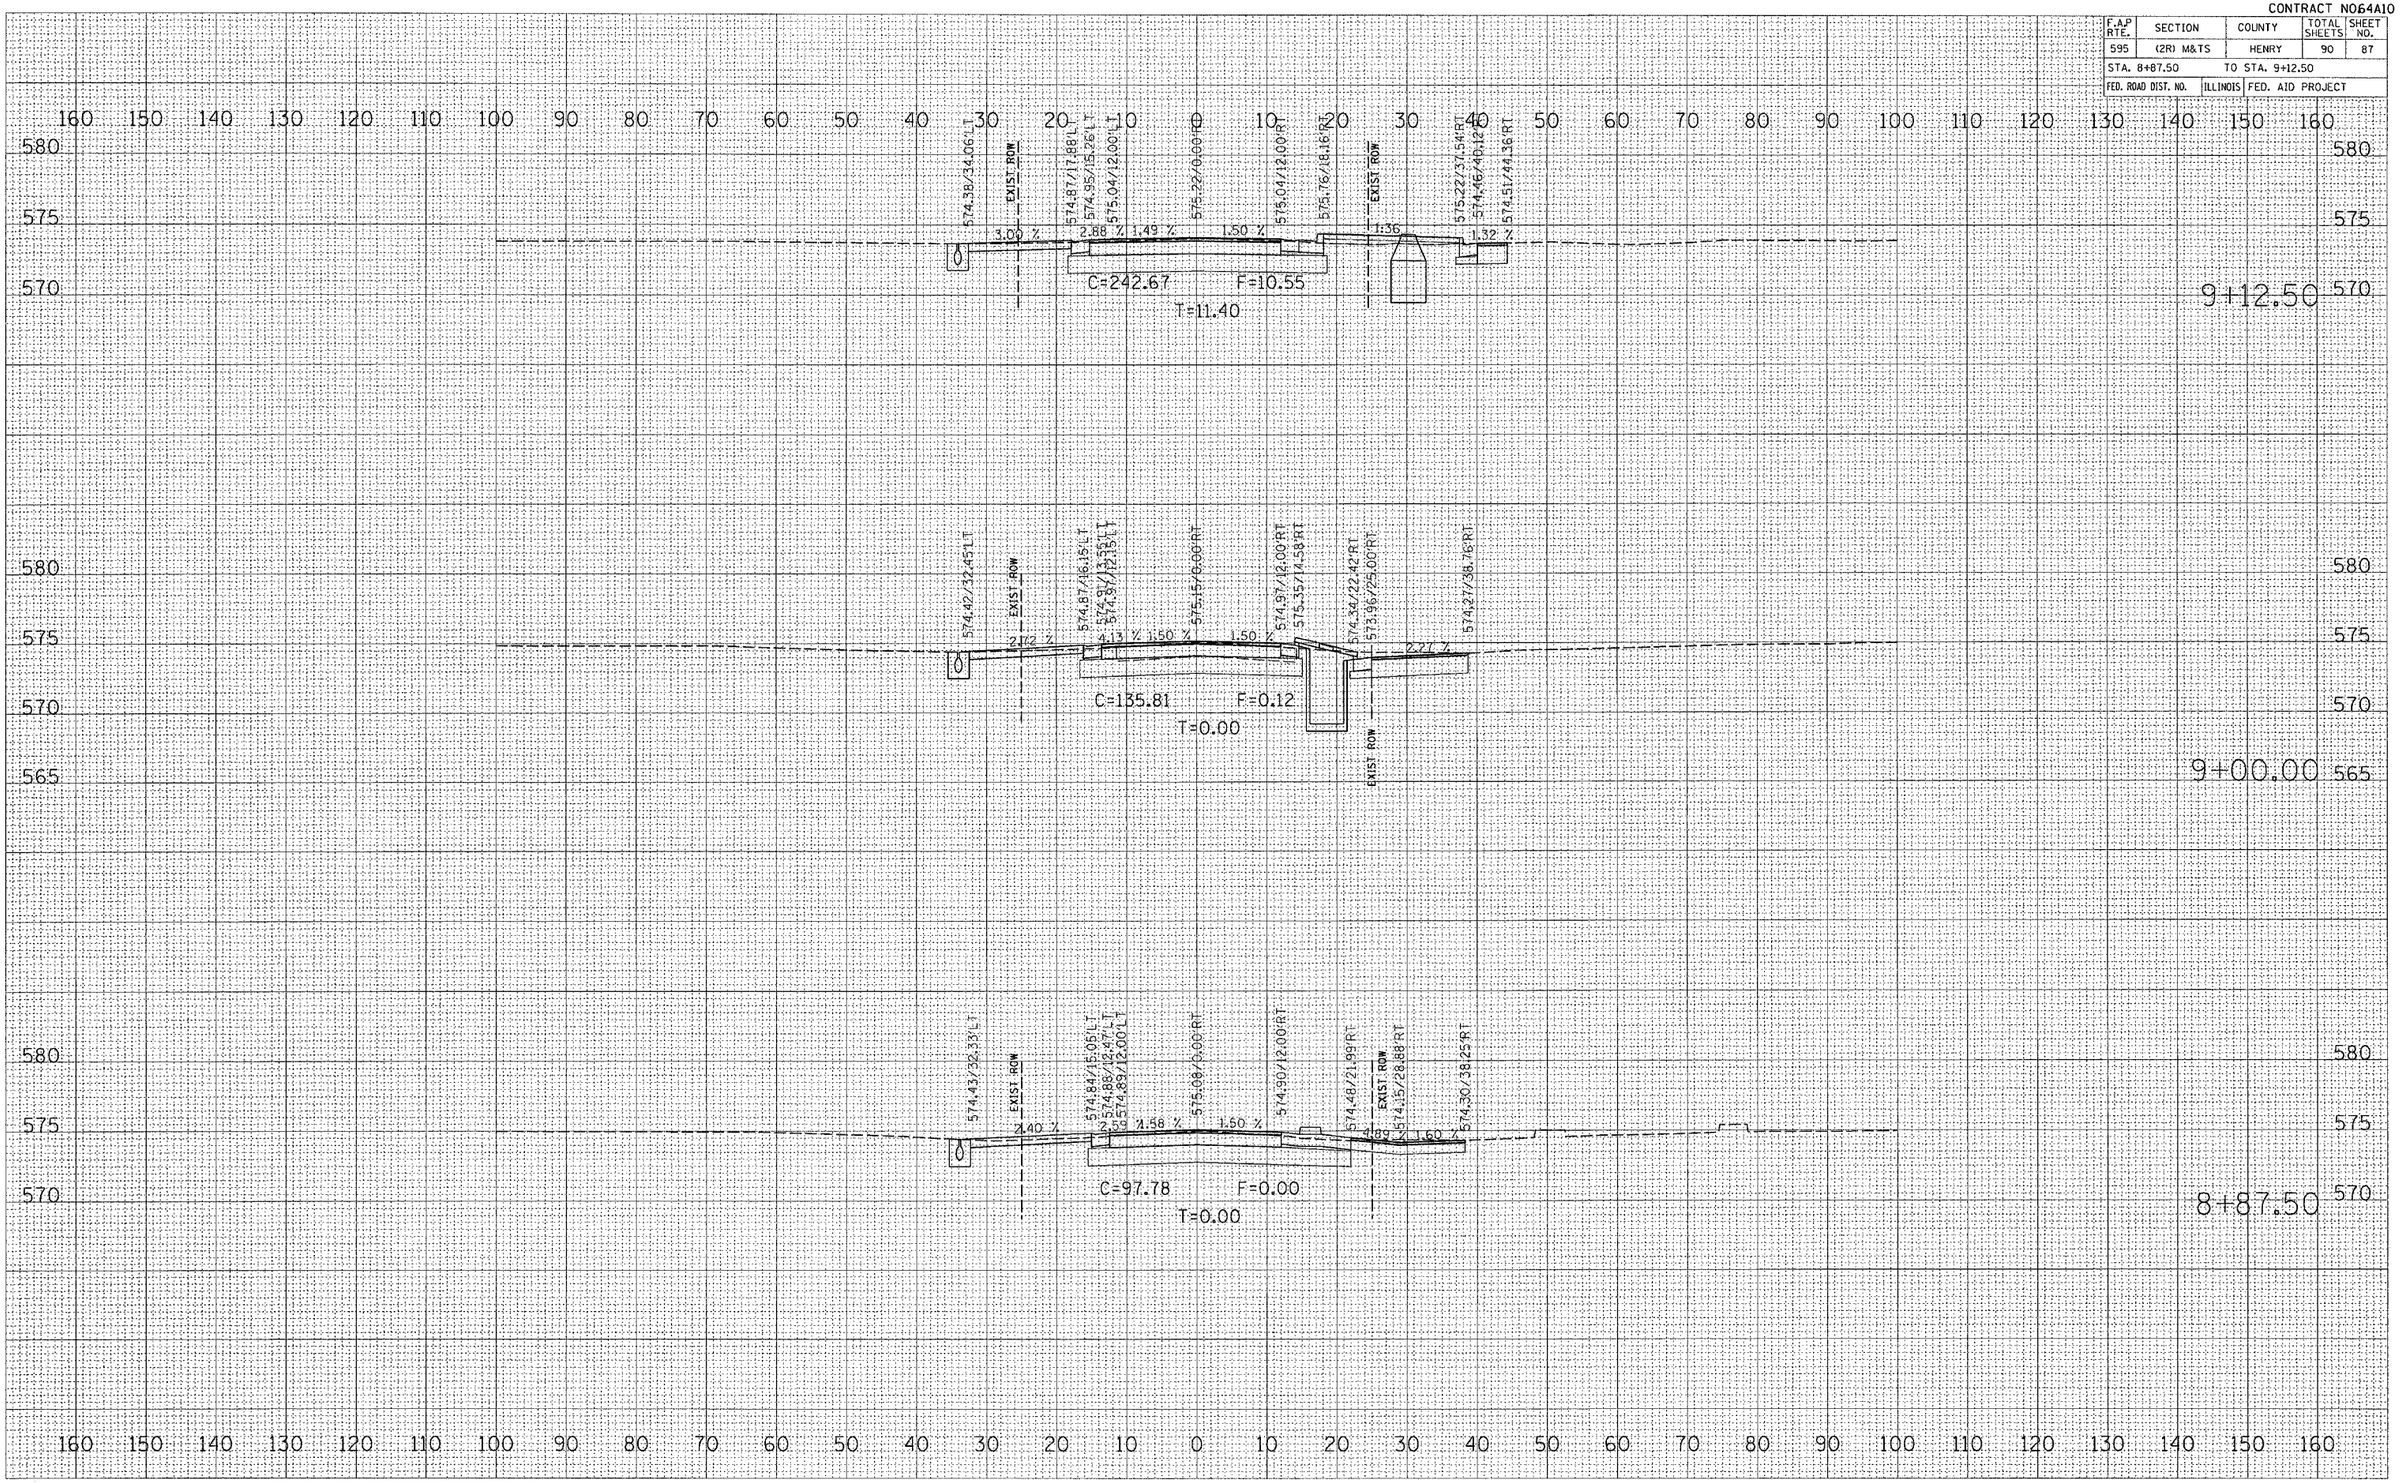

FINAL SURVEY	SURVEYED	BY	DATE
NOTE BOOK	PLOTTED		
NO.	TEMPLATE		
	AREAS		
	AREAS CHECKED		

ORIGINAL SURVEY	SURVEYED	BY	DATE
NOTE BOOK	PLOTTED		
NO.	TEMPLATE		
	AREAS		
	AREAS CHECKED		

PLOT DATE = Wed Feb 09 10:23:18 2005
FILE NAME = c:\pw_work\pwidot\d0504\d0504ss1.dgn
PW DGN = 08.00.00 / IN
REFERENCE = REF