CONTRACT NO64A10

F.A.P RTE.	SECTION	COUNTY	TOTAL SHEETS	SHEET NO.
595	(2R) M&TS	HENRY	90	88
STA. 9+25.00		TO STA. 9+50.00		
FED. ROAD DIST. NO.	ILLINOIS	FED. AID PROJECT		

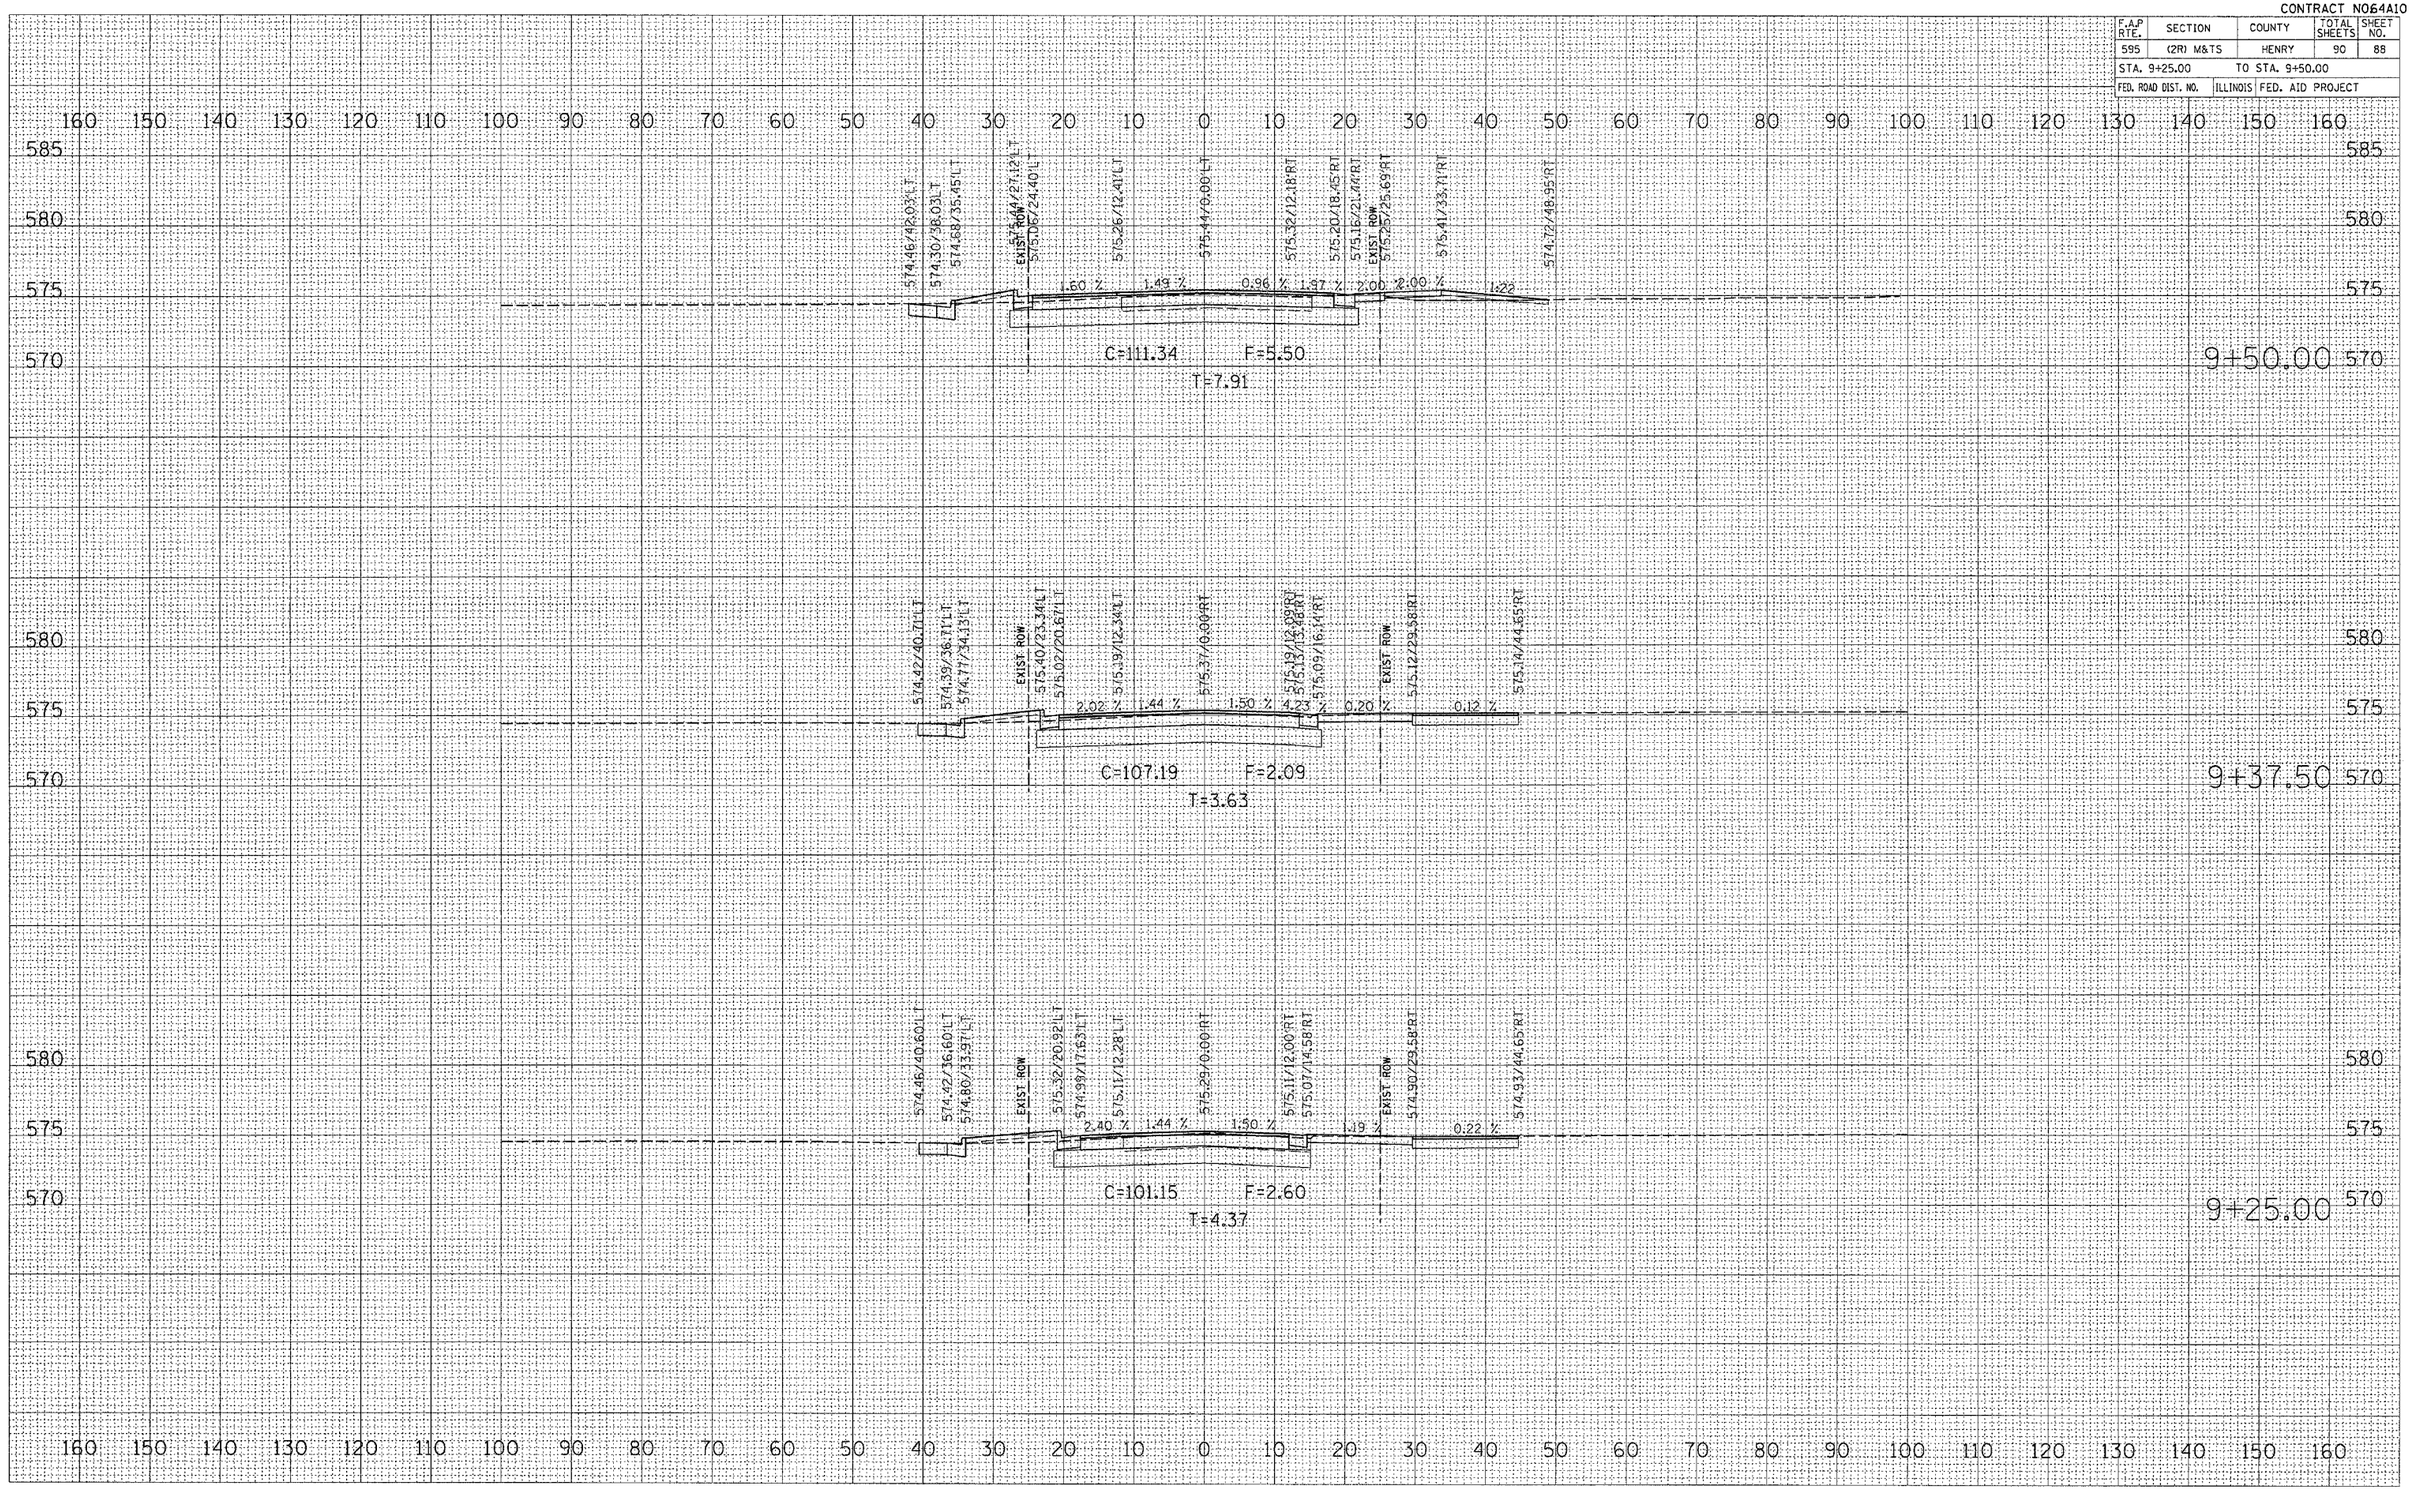

FINAL SURVEY	BY	DATE
NOTE BOOK	SURVEYED	
NO.	PLOTTED	
	PLATE	
	AREAS	
	AREAS CHECKED	

ORIGINAL SURVEY	BY	DATE
NOTE BOOK	SURVEYED	
NO.	PLOTTED	
	PLATE	
	AREAS	
	AREAS CHECKED	

PLOT DATE = Mon Apr 11 13:56:53 2005
FILE NAME = c:\projects\d20504\60504vs3.dgn
PLOT SCALE = 10.0000 ' / IN.
REFERENCE = REF