CONTRACT NO. 66569

| ROUTES | SECTION | COUNTY | TOTAL SHEETS | SHEET NO. |
|---|---|---|---|---|
| FAI 55 & FAP 673 | D-3 BRIDGE PAINTING 2005-2 | LIVINGSTON | 17 | 6 |
| | ILLINOIS | | | |

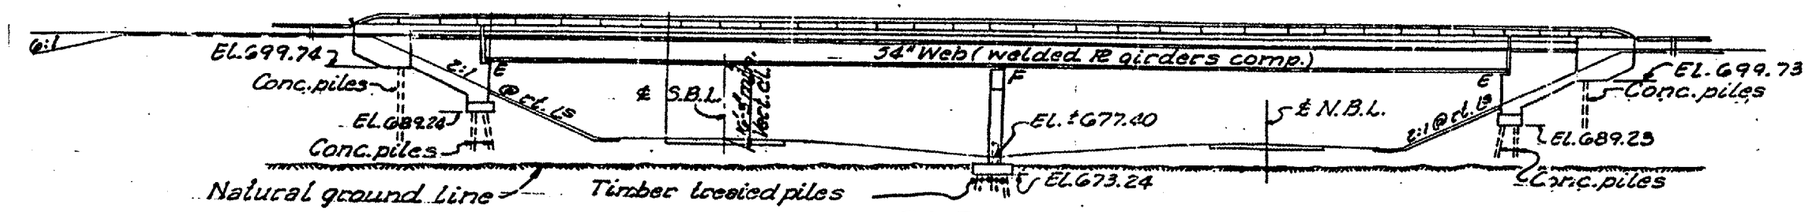


## ELEVATION

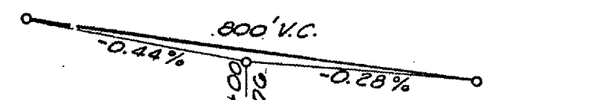


## PROFILE F.A.I. RT. 55
(Median edge of pavt.)

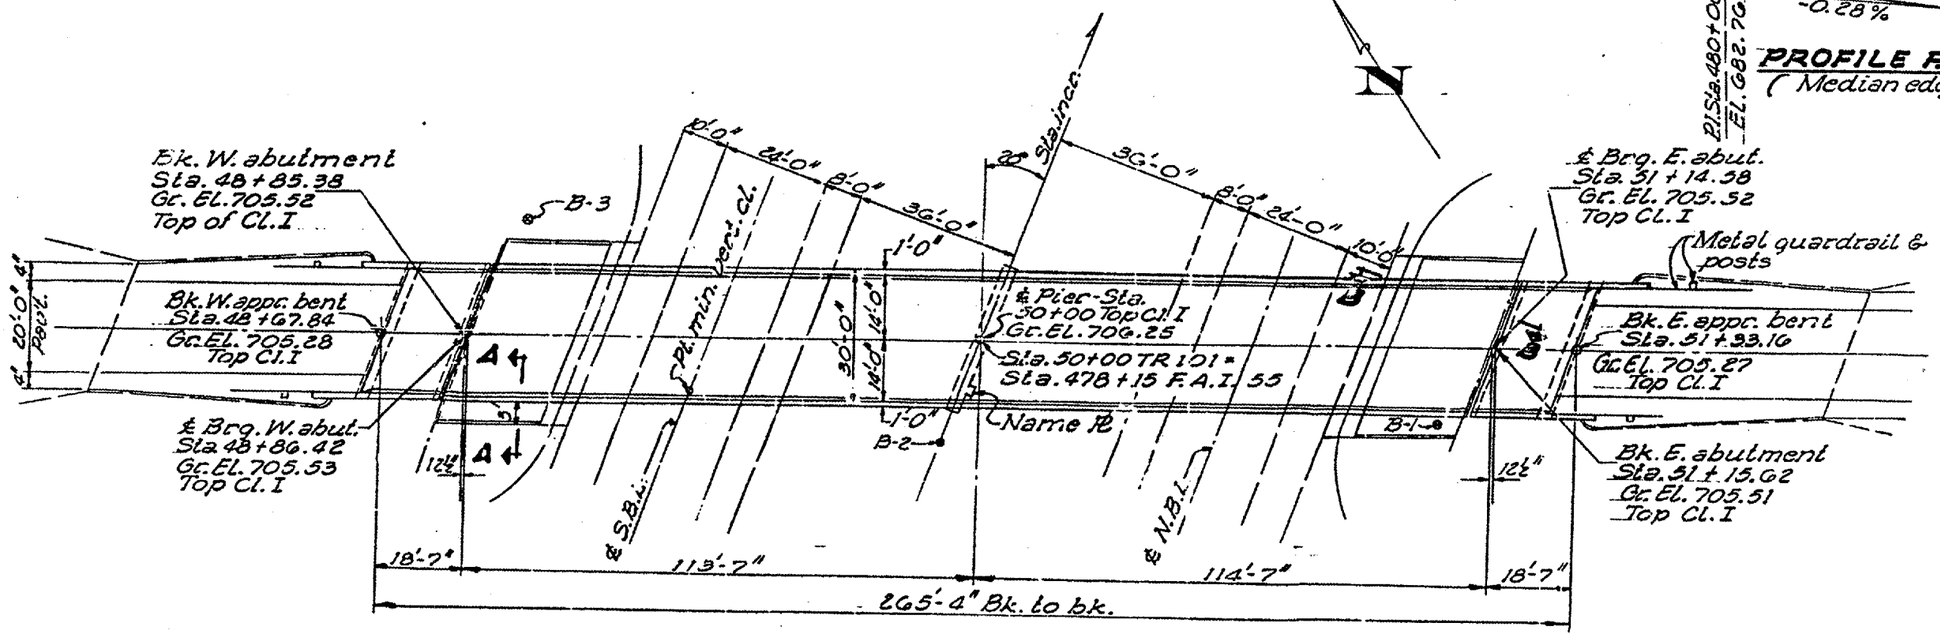


## PLAN

Page 1 of 4

| REVISIONS | |
|---|---|
| NAME | DATE |
| | |

ILLINOIS DEPARTMENT OF TRANSPORTATION

**EXISTING STRUCTURE**
**LOCATION #1**
**S.N. 053-0135**

**FOR INFORMATION ONLY**

Date: 03/23/05
c:/projects/bridgepaint05/bp2005-2/details.dgn