F.A.I. RTE.	SECTION	COUNTY	TOTAL SHEETS	SHEET NO.
74	(72-7)R-3	PEORIA	1360	216
STA.		TO STA.		
FED. ROAD DIST. NO.		ILLINOIS	FED. AID PROJECT	

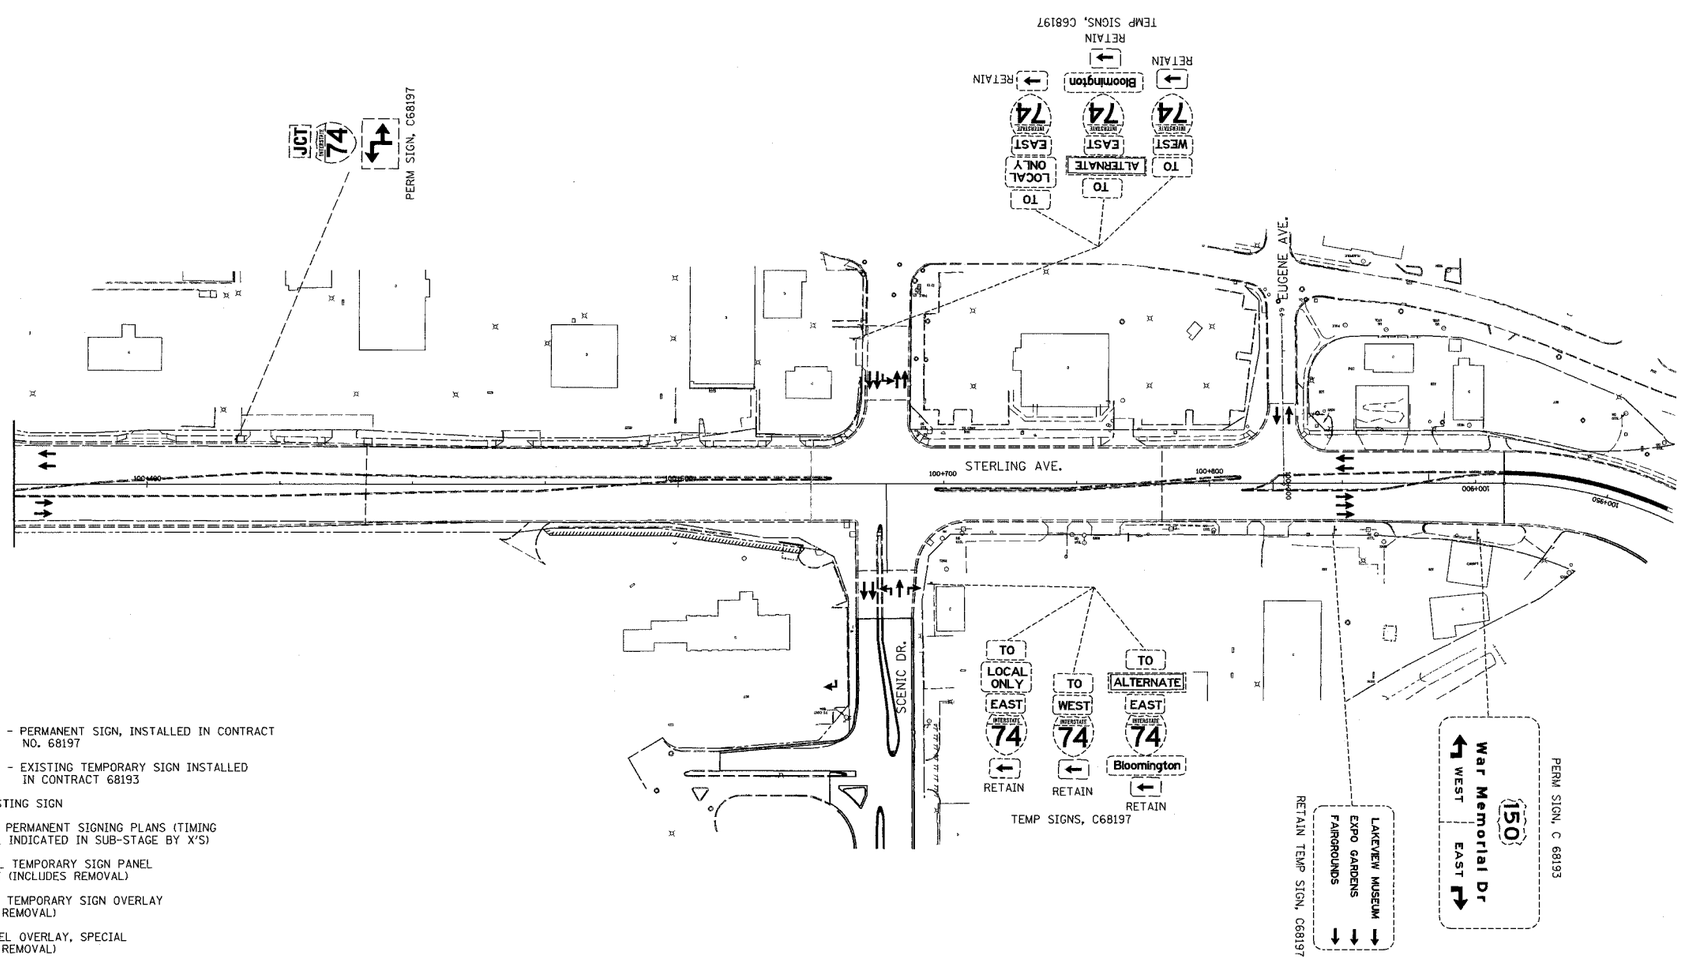

LEGEND:

PERM SIGN, C68197 - PERMANENT SIGN, INSTALLED IN CONTRACT NO. 68197

TEMP SIGN, C68193 - EXISTING TEMPORARY SIGN INSTALLED IN CONTRACT 68193

RET - RETAIN EXISTING SIGN

PSR - REMOVAL IN PERMANENT SIGNING PLANS (TIMING OF REMOVAL INDICATED IN SUB-STAGE BY X'S)

RTSPA - REINSTALL TEMPORARY SIGN PANEL ASSEMBLY (INCLUDES REMOVAL)

CTSO - COMPOSITE TEMPORARY SIGN OVERLAY (INCLUDES REMOVAL)

SPO(S) - SIGN PANEL OVERLAY, SPECIAL (INCLUDES REMOVAL)

TSPO - TEMPORARY SIGN PANEL OVERLAY (INCLUDES REMOVAL)

TSPA - TEMPORARY SIGN PANEL ASSEMBLY (INCLUDES REMOVAL)

RSPA - REMOVE SIGN PANEL ASSEMBLY

RELSPA - RELOCATE SIGN PANEL ASSEMBLY

SP - SIGN PANEL, TYPE 1, 2 OR 3 AND ASSEMBLY TYPE A OR B.

TC&P(SP) - SIGN INCLUDED IN MOT STANDARD FOR TRAFFIC CONTROL (PAID AS PART OF TRAFFIC CONTROL AND PROTECTION, SPECIAL)

TC&P(EX) - SIGN INCLUDED IN MOT STANDARD FOR TRAFFIC CONTROL AND PROTECTION (PAID AS PART OF TRAFFIC CONTROL AND PROTECTION, EXPRESSWAYS)

THE TEMPORARY INFORMATION SIGNS ON THIS SHEET SHALL REMAIN IN PLACE UNTIL MEDIAN WORK IS COMPLETED AFFECTING E.B. I-74.

PARSONS TRANSPORTATION GROUP
Engineers & Planners

REVISIONS	
NAME	DATE

ILLINOIS DEPARTMENT OF TRANSPORTATION

CONCEPTUAL TEMPORARY INFORMATION SIGNING PLAN
CONTRACT 68200
STAGE 3-4; SUBSTAGE 1

DRAWN BY CADD

DATE: 11/12/04 CHECKED BY MWP

$$$$$$$$$$$$$$$$FILE$$$$$$$$$$$$$$$$