CONTRACT NO. 68333

F.A.P. RTE.	SECTION	COUNTY	TOTAL SHEETS	SHEET NO.
612	(109,110)RS-1	*	40	40
STA.	TO STA.			
FED. ROAD DIST. NO.	ILLINOIS	FED. AID PROJECT		

*FULTON & SCHUYLER

TYPICAL TREATMENT: MULTI-LANE WITH CCC&G

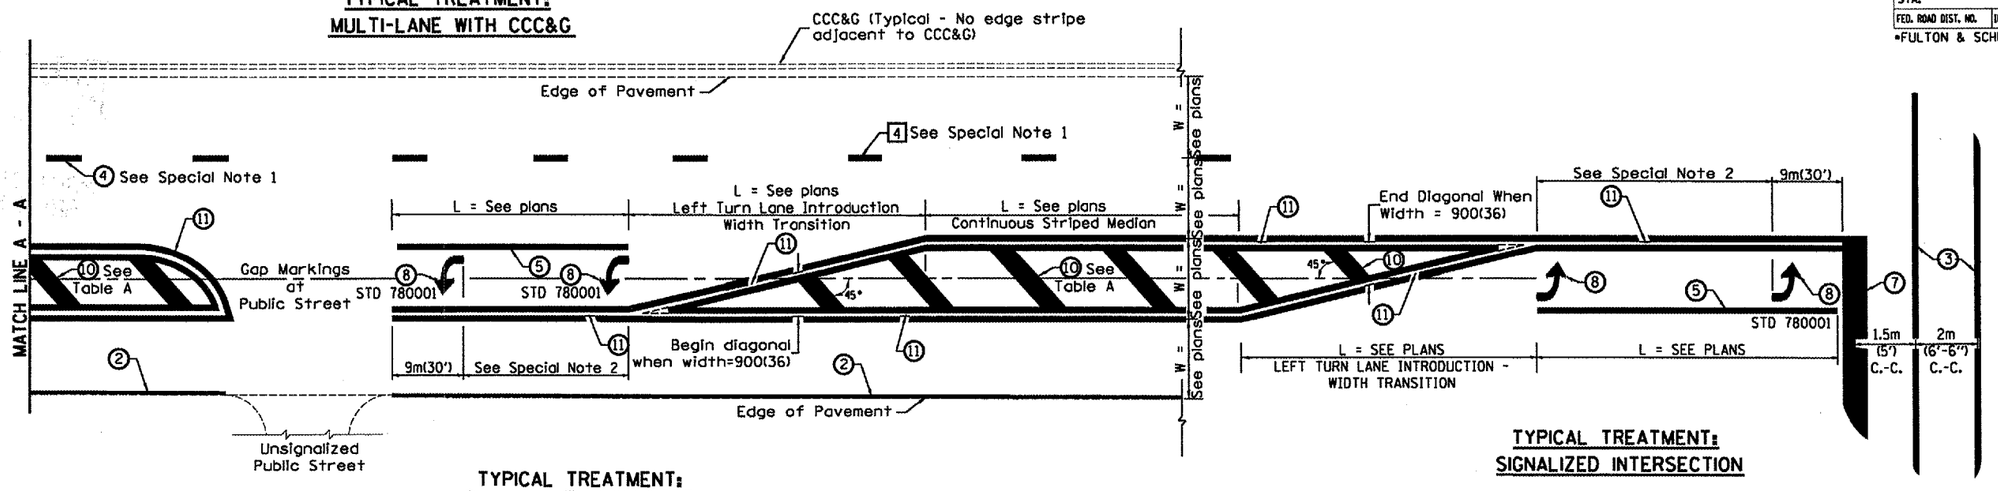

TYPICAL TREATMENT: 2-LANE WITH SHOULDER

TYPICAL TREATMENT: SIGNALIZED INTERSECTION

TYPICAL MEDIAN TRANSITIONS

FLUSH PAVED MEDIAN: RESTRICTED LEFT TURN LANE

TABLE A

RECOMMENDED SPACING BETWEEN DIAGONAL LINES

SPEED LIMIT RANGE	CONTINUOUS	INTERSECTION CHANNELIZATION (Includes Width Transitions for Median and Left Turn Lane Introductions)
Less Than 50 km/h (30 mph)	15m (50')	5m (15')
50 - 70 km/h (30 - 45 mph)	23m (75')	6m (20')
Over 70 km/h (45 mph)	46m (150')	9m (30')

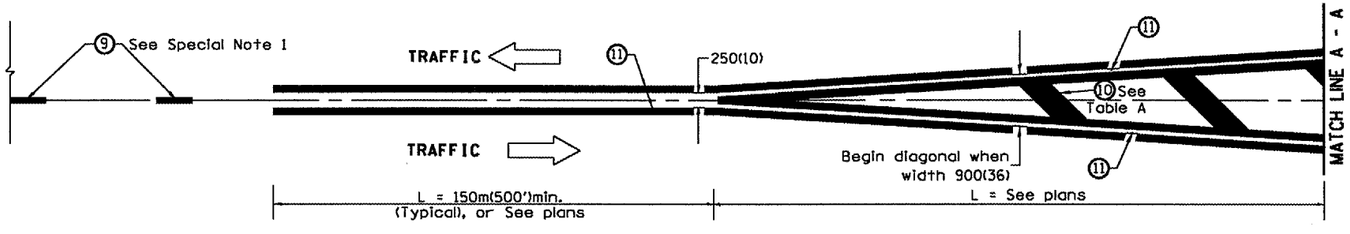

MEDIAN INTRODUCTION - WIDTH TRANSITIONS

All dimensions are in millimeters (inches) unless otherwise noted.

ILLINOIS DEPARTMENT OF TRANSPORTATION

DISTRICT CADD STANDARD

TYPICAL PAVEMENT MARKINGS

CADD STANDARD 780001-D4

SHEET 2 OF 2

SCALE: NOT DRAWN TO SCALE

DRAWN BY CADD

CHECKED BY

$$DATE$$

DGN-ONLY

780001-D4 (2)