RECD FORM D1 6/83--REVISED 12/84

F.A.S. RTE.	SECTION	COUNTY	TOTAL SHEETS	SHEET NO.
1645	150RS	SANGAMON	28	16
STA. 153+00		TO STA. 168+00		
FED. ROAD DIST. NO. 7	ILLINOIS	FED. AID PROJECT		

CONTRACT NO. 72876

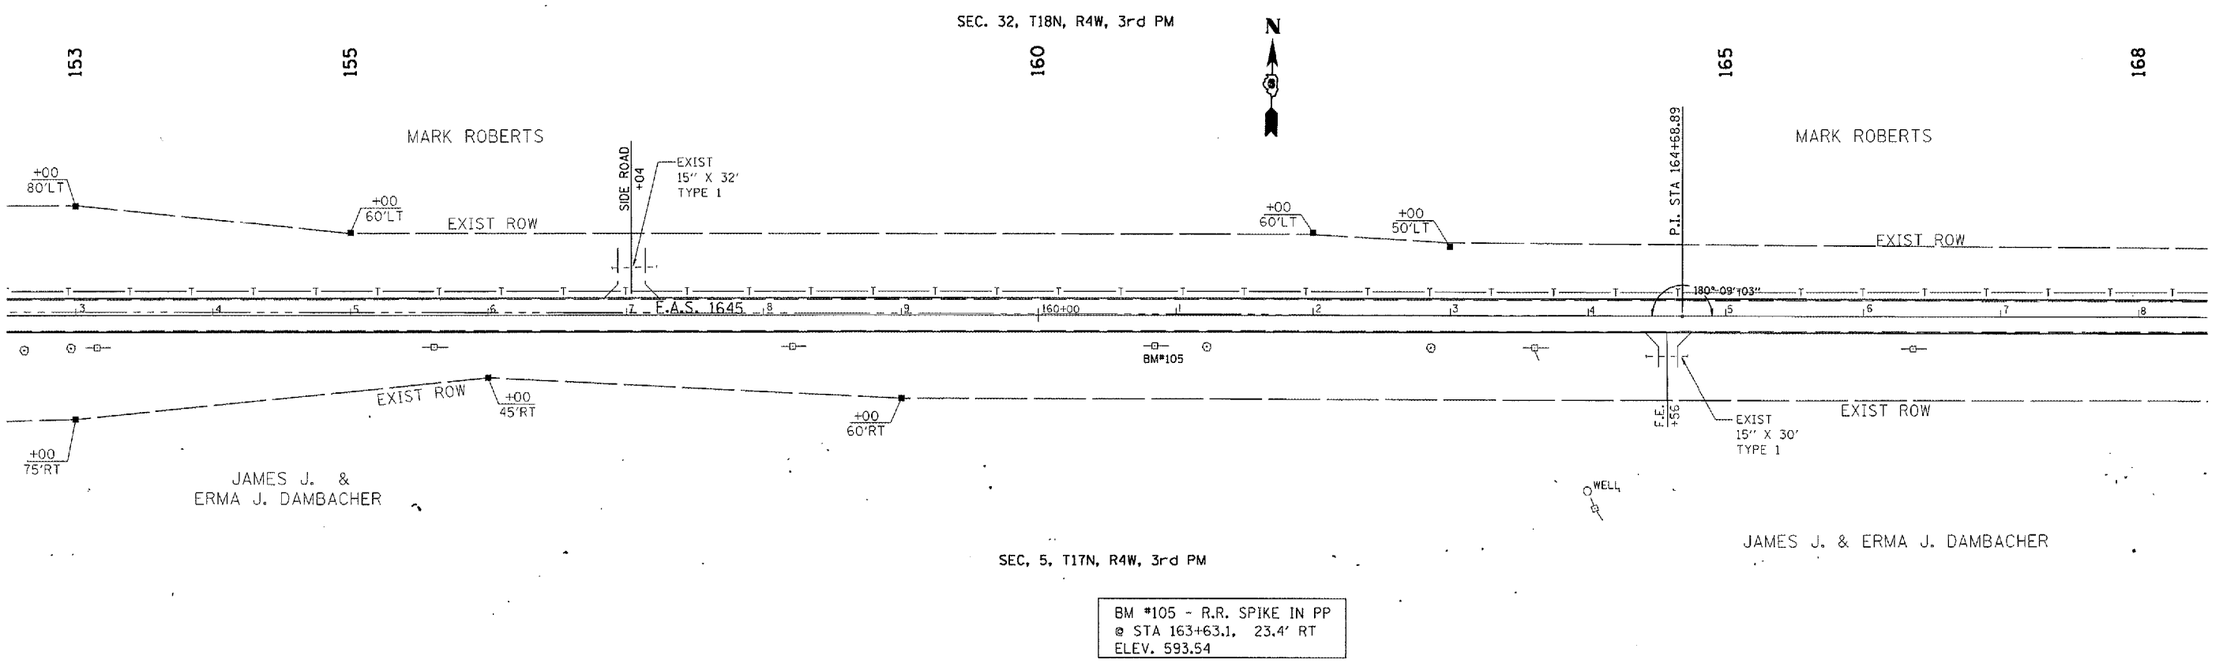

BM #105 - R.R. SPIKE IN PP
@ STA 163+63.1, 23.4' RT
ELEV. 593.54

PLAN
NOTE BOOK NO.
SURVEYED
PLOTTED
ALIGNMENT CHECKED
RT. OF WAY CHECKED
CADD FILE NAME
BY
DATE

PROFILE
NOTE BOOK NO. 2
SURVEYED
PLOTTED
GRADES CHECKED
B.M. NOTED
STRUCTURE NOTATIONS CHKD
BY
DATE
JBP
7-87

ILLINOIS DEPARTMENT OF TRANSPORTATION

F.A.S. ROUTE 1645
SECTION 150RS
SANGAMON COUNTY

•DGN-SPEC•
•DATE-TIME• $TIME$ •USER•